






Existing Front Elevation

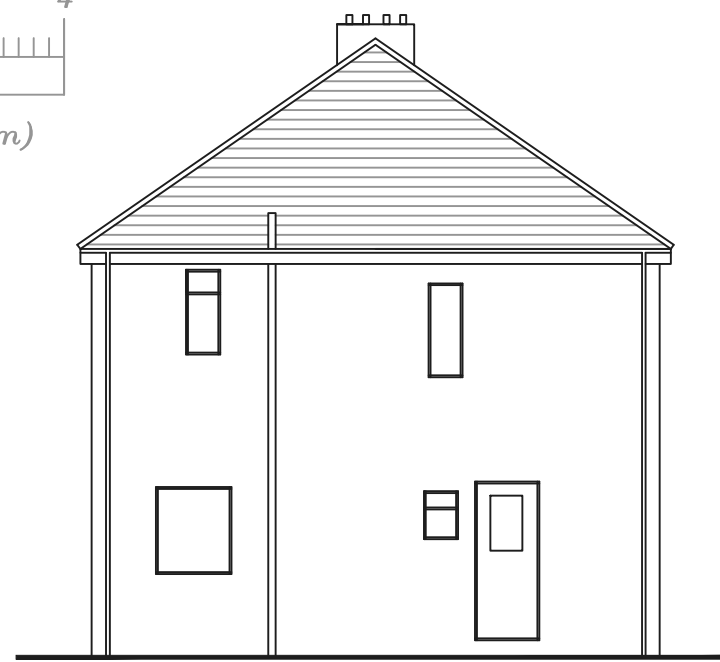


Existing Side Elevation

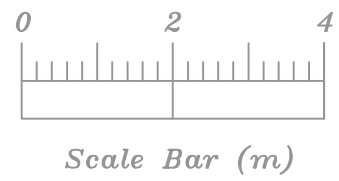


Existing Rear Elevation

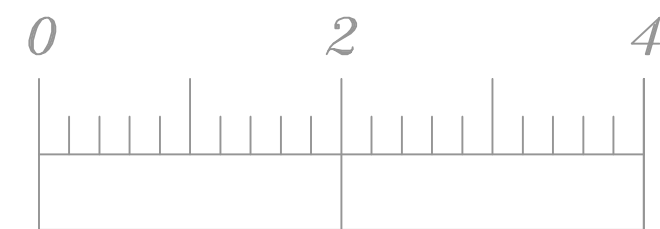

Scale Bar (m)

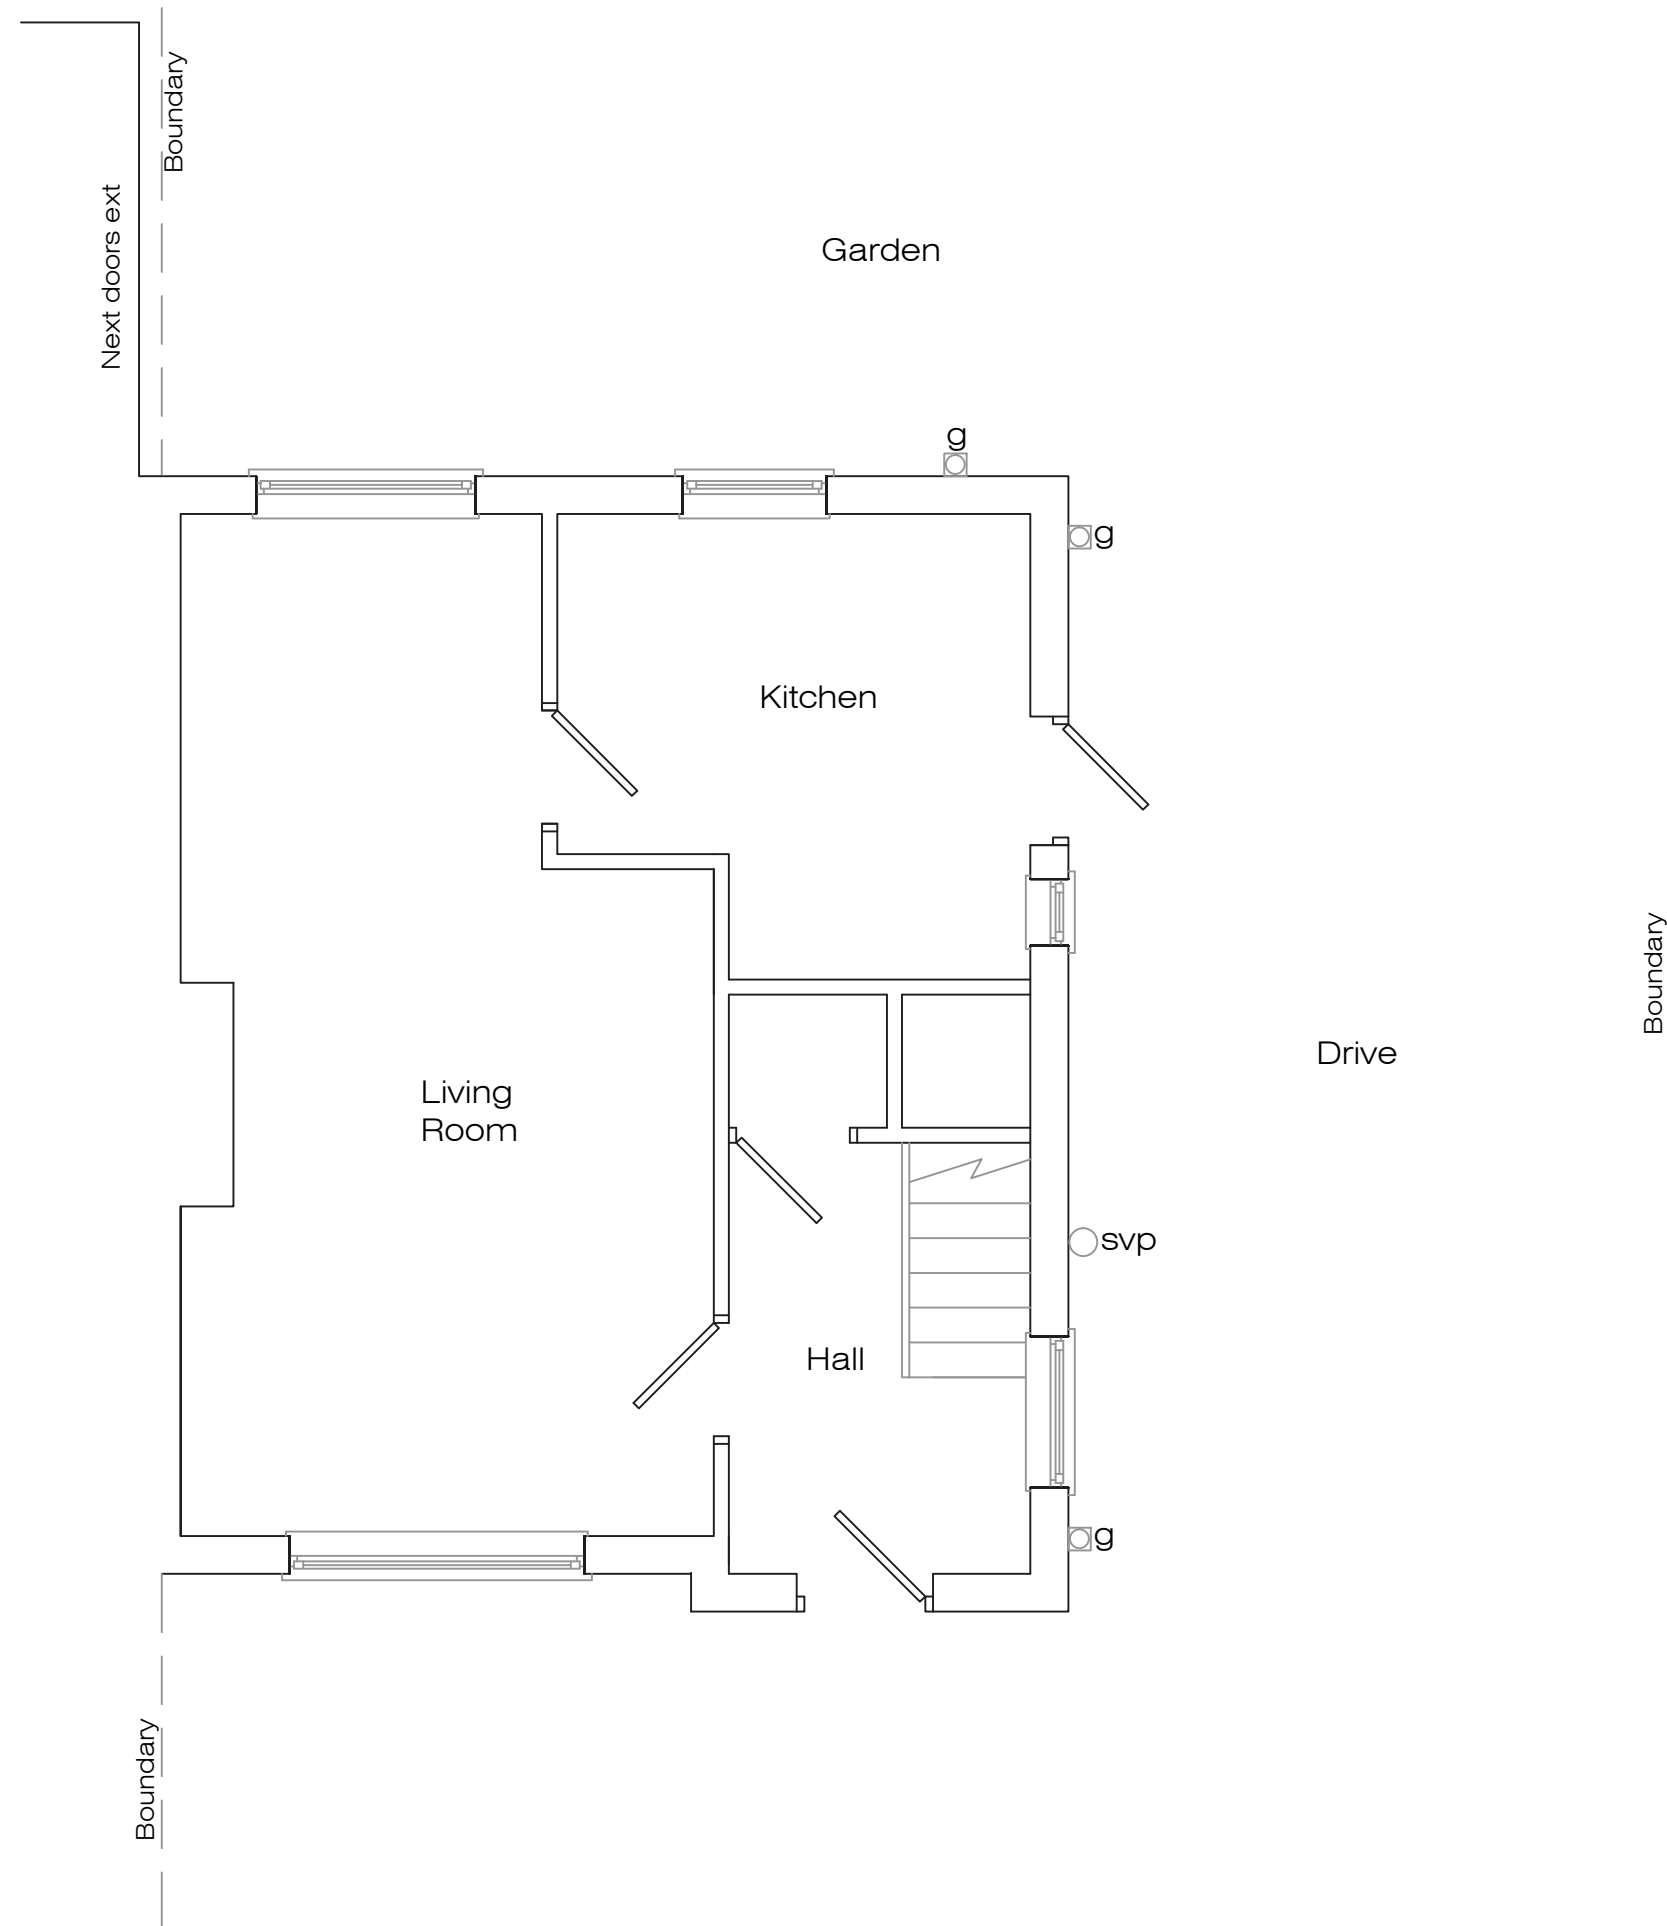

Existing Ground Floor Plan

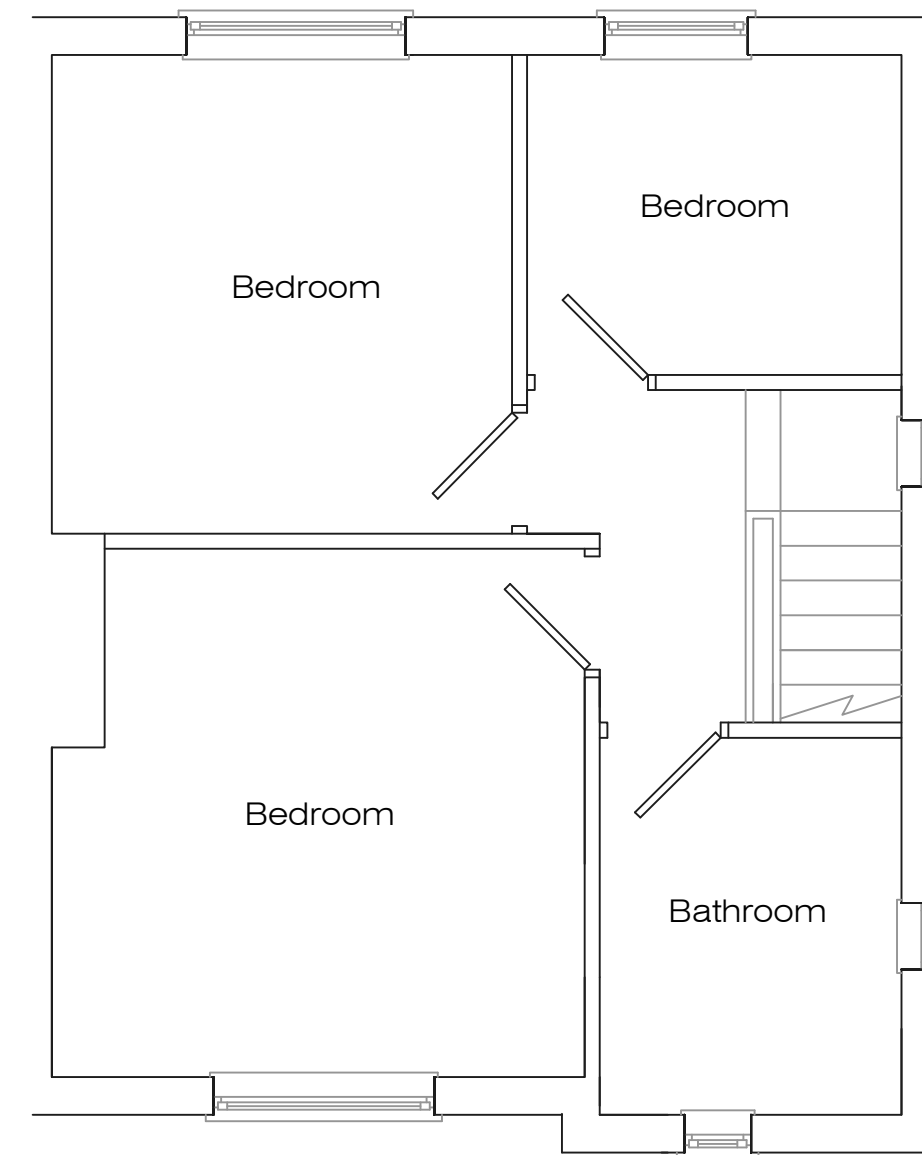

Existing First Floor Plan

Address 18 Oak Road, L35				
Job Title Two storey side extension with single to rear				
Drawing title Existing Plans				
Chkd	Appvd	date May '22	scale 1:50/1:100 © A2	Dwg No. 001