




This drawing (or any part thereof) may not be copied, transmitted or disclosed to any third party or unauthorized person without the prior written permission of Future3Architecture
This drawing is to be read in conjunction with all other relevant drawings prepared by consultants and sub-contractors. Work only to printed dimensions. Report any discrepancies to the Architect or representatives thereof.

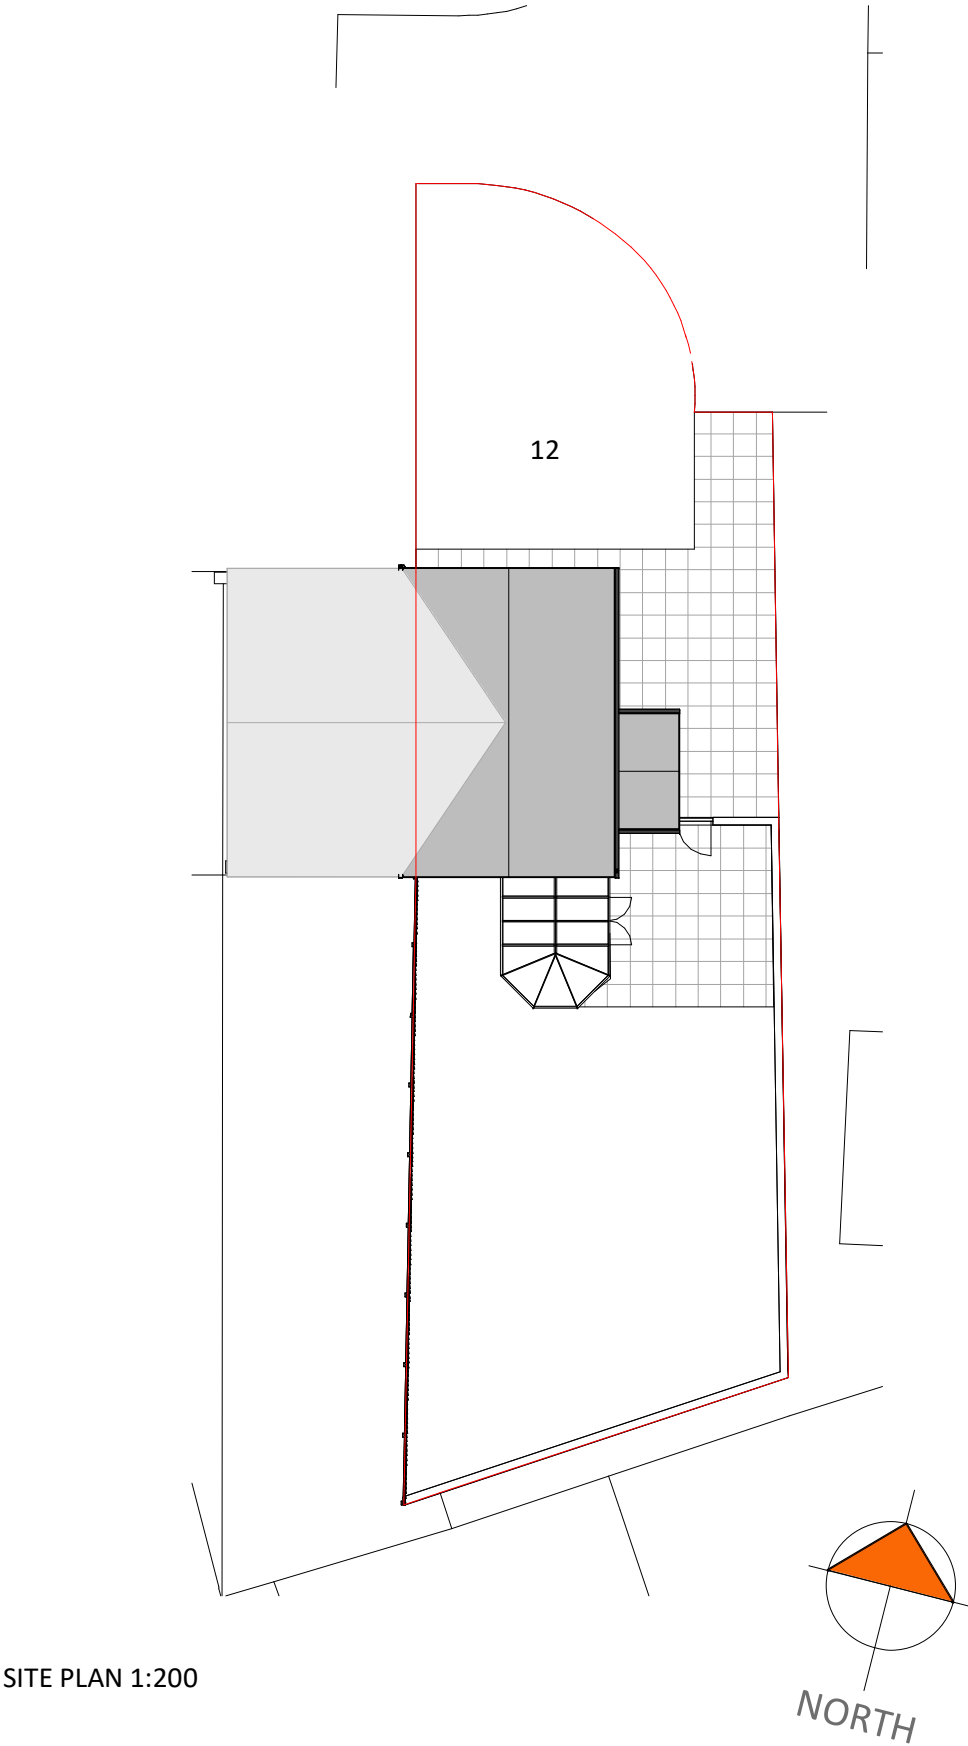

SITE PLAN 1:200

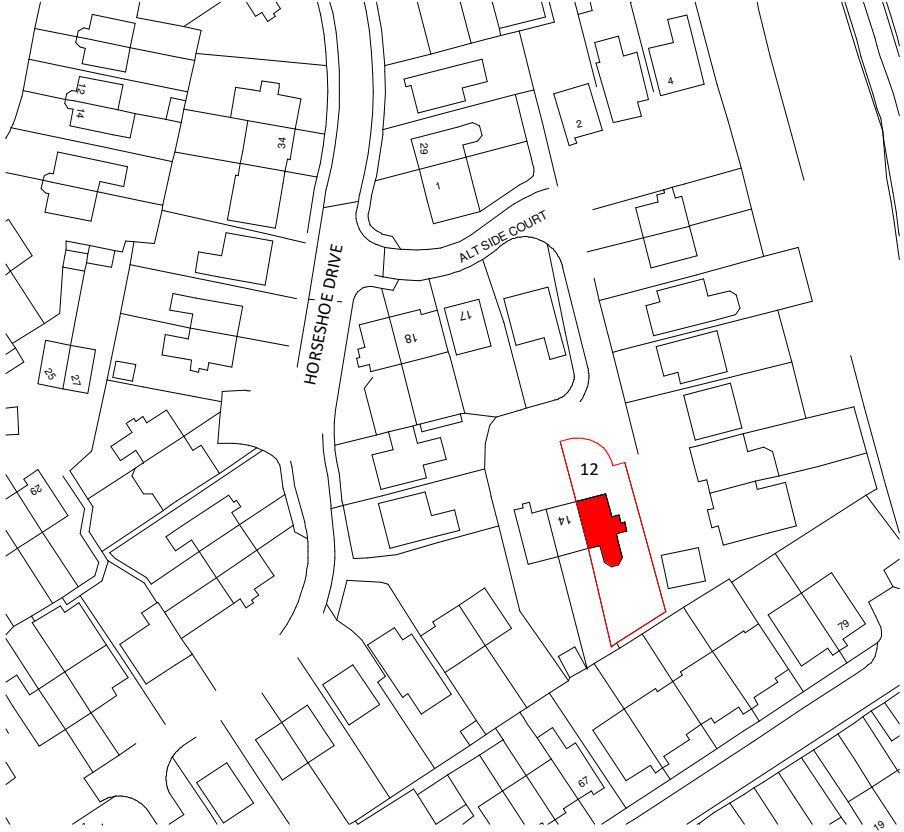

LOCATION PLAN 1:1250

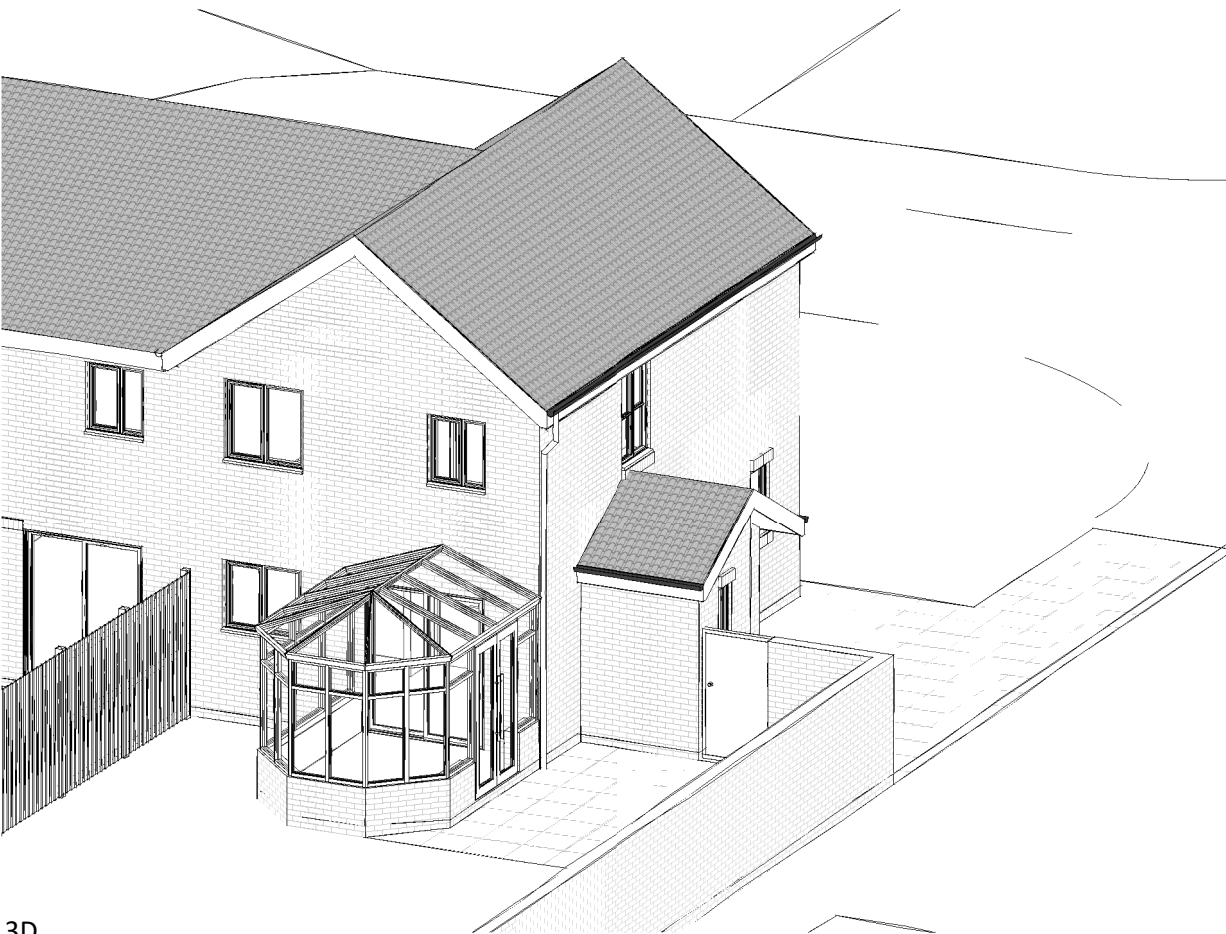

3D

FUTURE **3**
ARCHITECTURE

Contact:
07919222347
hello@future3.co.uk
155 Score Lane, Liverpool, L16 5EE
www.future3.co.uk

PROJECT	12 Alt Side Court Liverpool L10 4UJ
PROJECT N°	24021
CLIENT	Sian Downey
DRAWING	Location site & 3D
STATUS	
SCALE (@ A3)	As indicated
DRAWN BY	LL
DATE	22.05.24
DRAWING NUMBER	24021 - 01
REV	A