

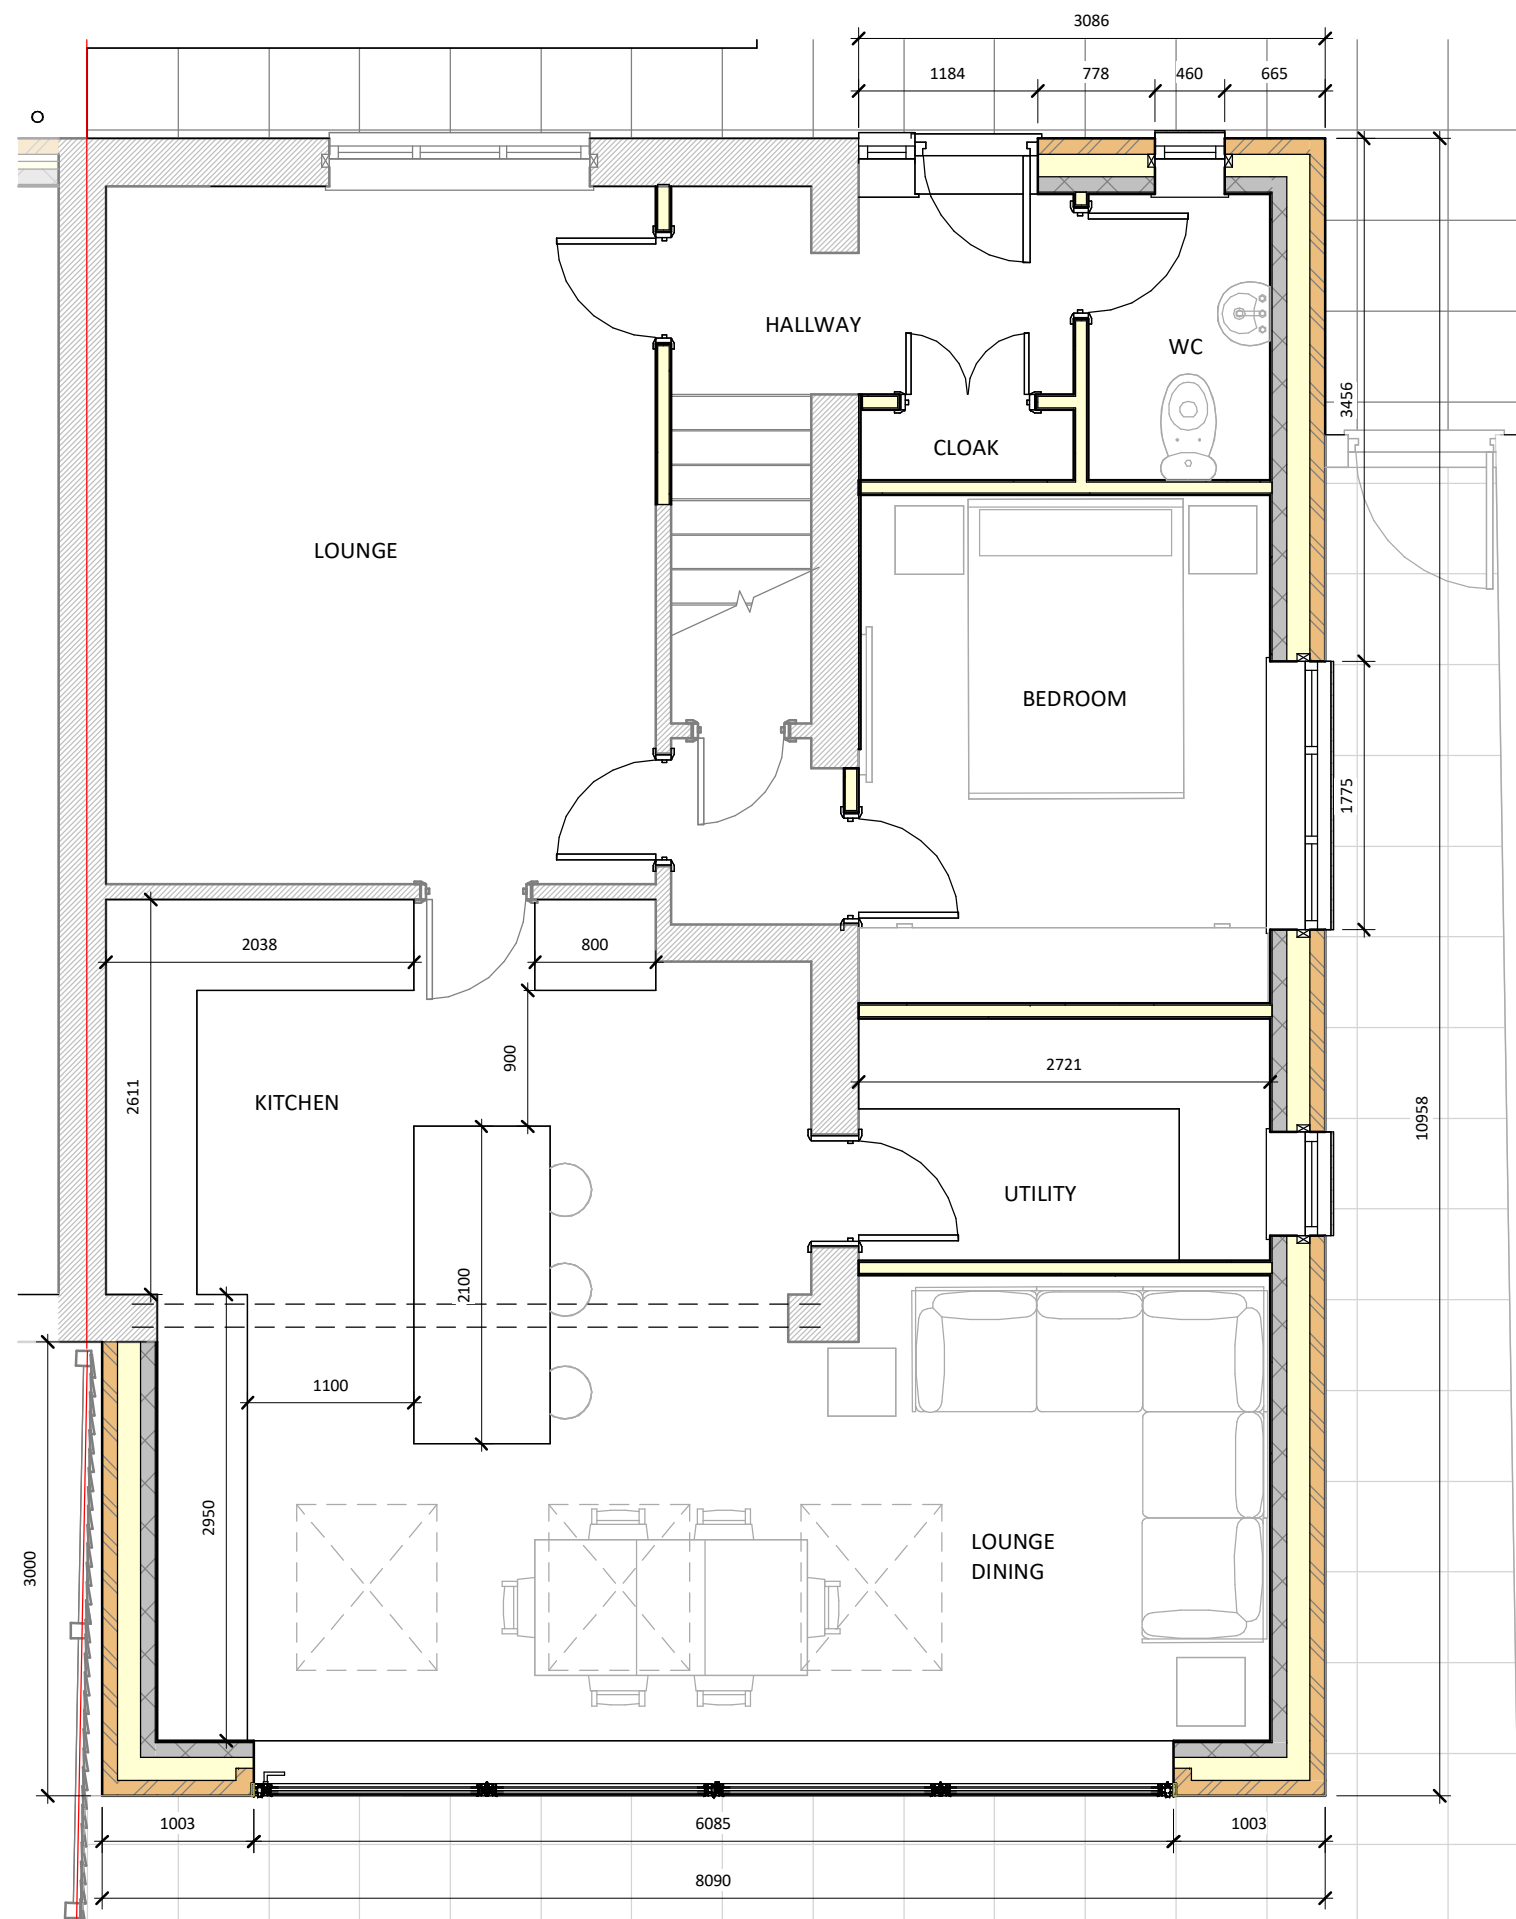


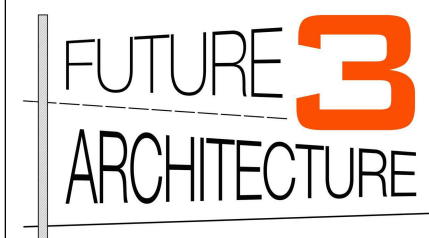

This drawing (or any part thereof) may not be copied, transmitted or disclosed to any third party or unauthorized person without the prior written permission of Future3Architecture. This drawing is to be read in conjunction with all other relevant drawings prepared by consultants and sub-contractors. Work only to printed dimensions. Report any discrepancies to the Architect or representatives thereof.

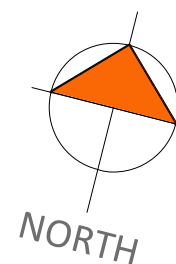

Contact:
07919222347
hello@future3.co.uk
155 Score Lane, Liverpool, L16 5EE
www.future3.co.uk

PROJECT
12 Alt Side Court
Liverpool
L10 4UJ

PROJECT N° 24021

CLIENT
Sian Downey

DRAWING
Proposed ground floor plan

STATUS
SCALE (@ A3) 1 : 50

DRAWN BY LL

DATE 22.05.24

DRAWING NUMBER REV
24021 - 05 A