


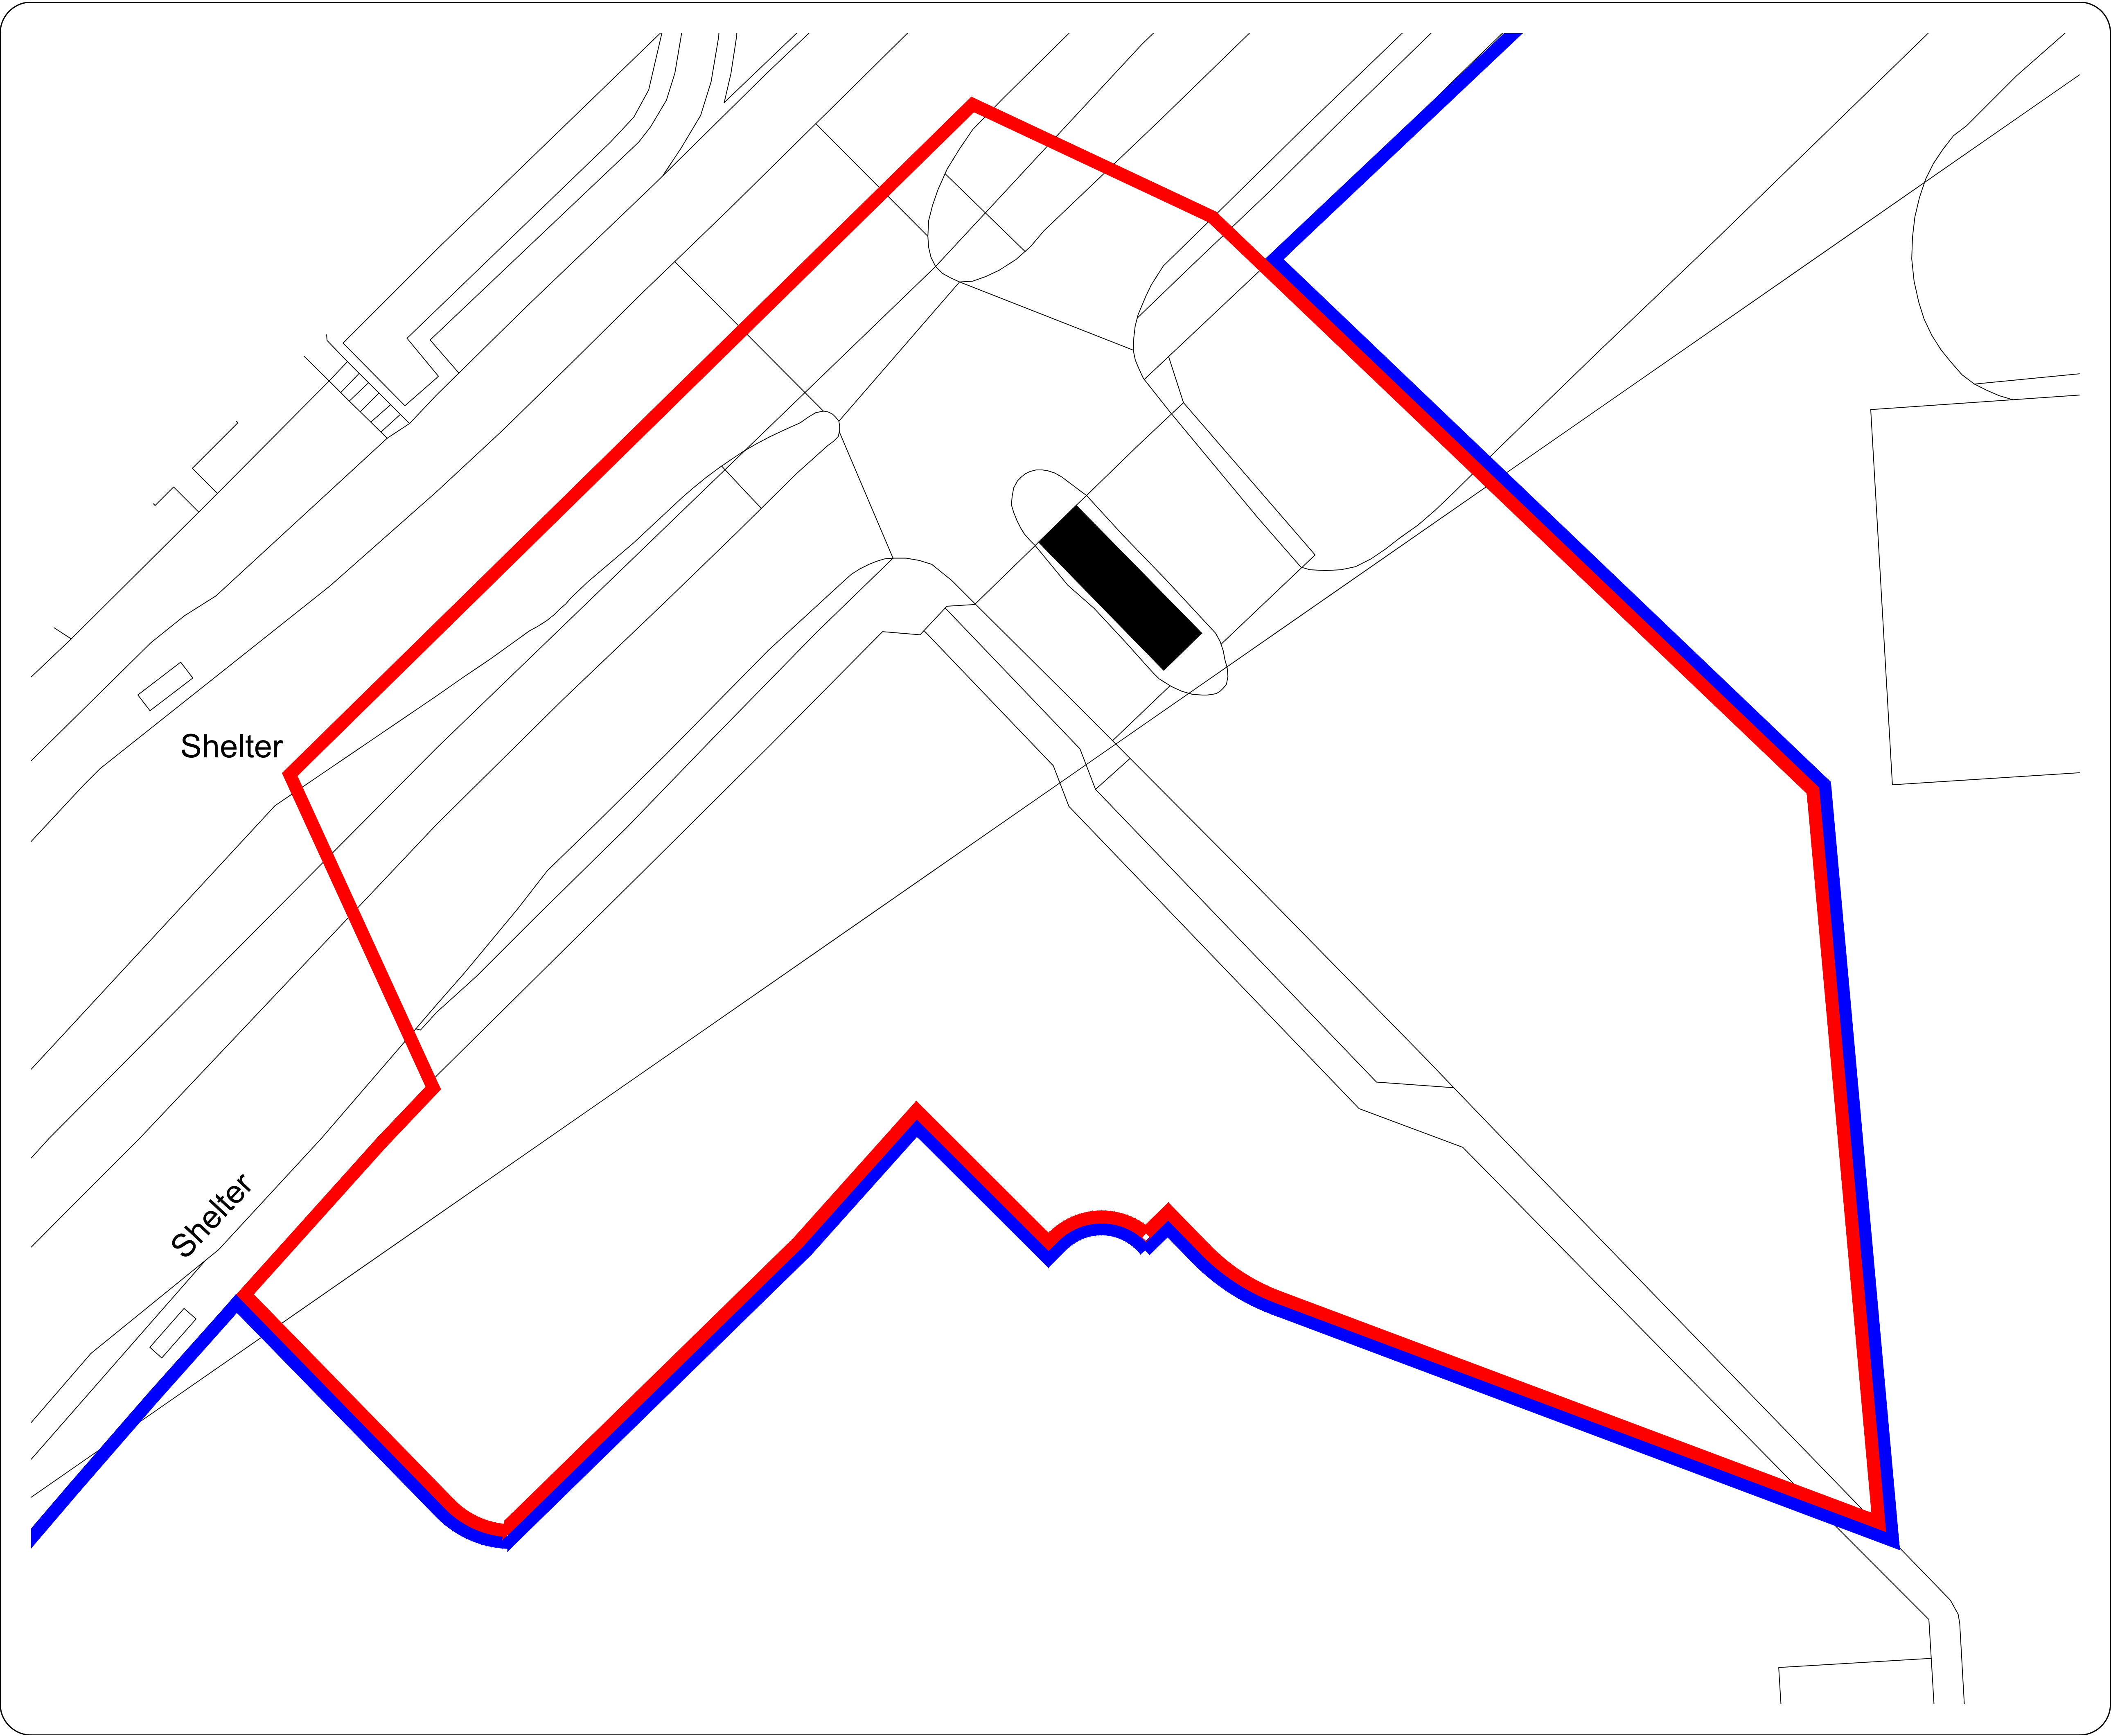

COPYRIGHT RESERVED

Notes

04M8M16M

1: 200

Revisions

Rev	Date	Description

BUILDING MANAGEMENT SERVICES LTD

Huddersfield Road
Elland, West Yorkshire
HX5 9BW
TELEPHONE : ELLAND (01422) 371616
FAX No : (01422) 376717
email : mail@bmselland.com

Building
Management
Services

Client

C.D.P. Limited

Project

Proposed Industrial Development,
East Lancashire Road,
Kirkby

Sheet

Existing Site Plan

Drawn	JT	Date	Jun 26
Scale	1:200		
Status			
Drawing No.	M3288-106		
Revision			