



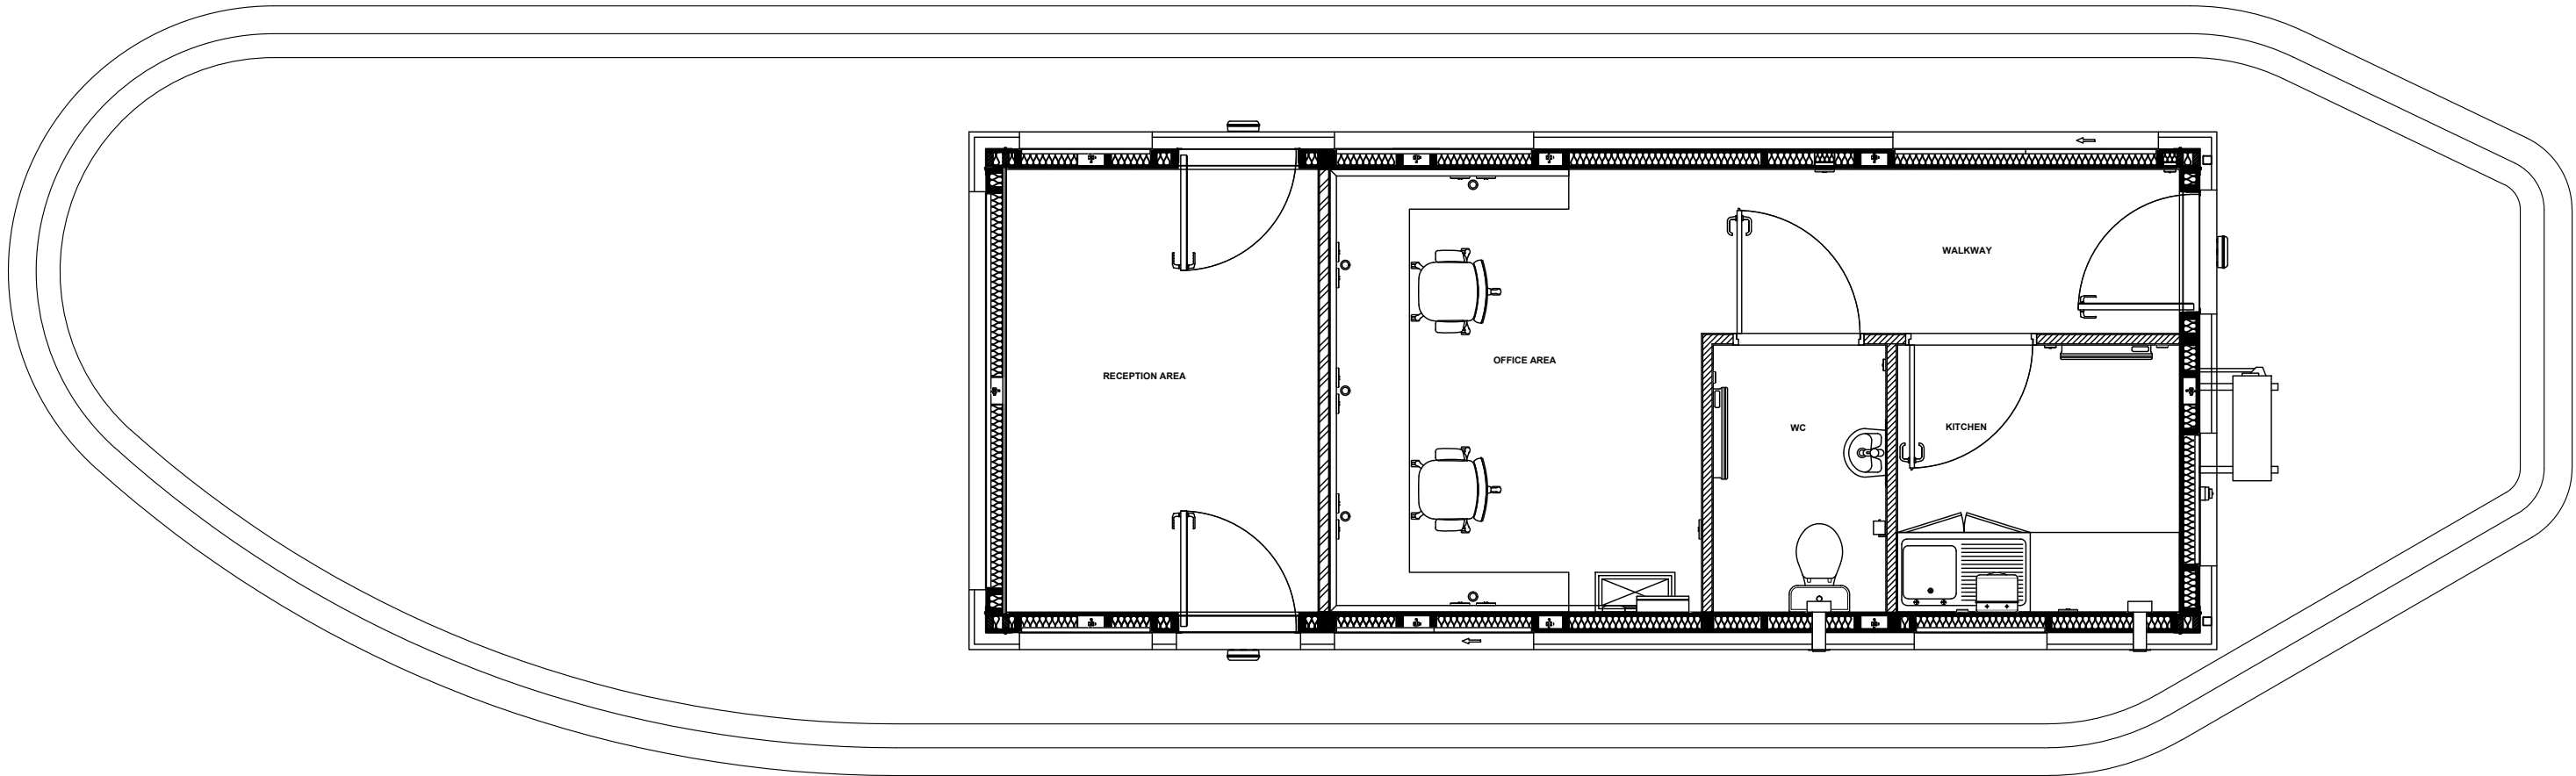


Gatehouse Floor Plan 1:50

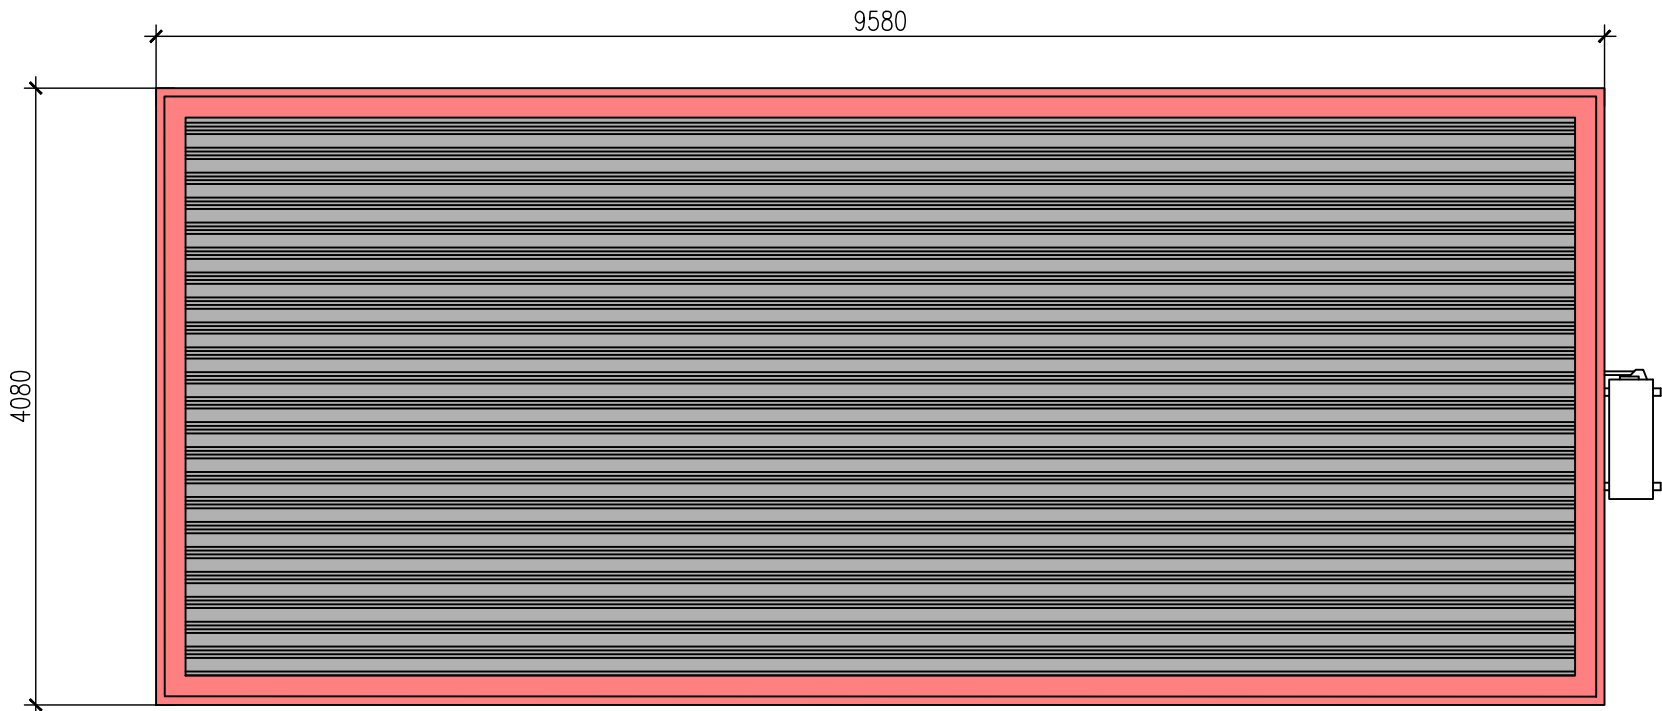

Gatehouse Roof Plan 1:50

COPYRIGHT RESERVED

Notes

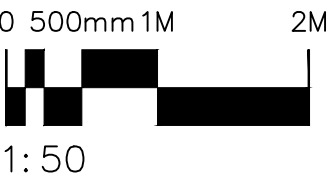

Revisions

Rev	Date	Description
Rev A	May 26	ROOF PLAN UPDATED & ISLAND ADDED
Rev B	Jun 26	PLAN UPDATED TO LATEST DRAWINGS

BUILDING MANAGEMENT SERVICES LTD

Huddersfield Road
Elland, West Yorkshire
HX5 9BW
TELEPHONE : ELLAND (01422) 371616
FAX No : (01422) 376717
email : mail@bmselland.com

Building
Management
Services

Client

C.D.P. Limited

Project

Land at Saputo Ltd,
Revised Entrance Proposals
Kirkby, Liverpool

Sheet

Gatehouse Plans

Drawn JT	Date Apr 26
Scale 1: 50@A2	Status
Drawing No. 3288–201	Revision Rev B