


notes
this drawing and design is the copyright of aja architects ltd and must not be reproduced in part or in whole without prior written consent. contractors must verify all dimensions on the before commencing work or preparing their drawings. If in doubt ASK.
where this drawing contains any Ordnance Survey mapping material, it has been reproduced under license number 100055208.
Ordnance Survey © Crown copyright

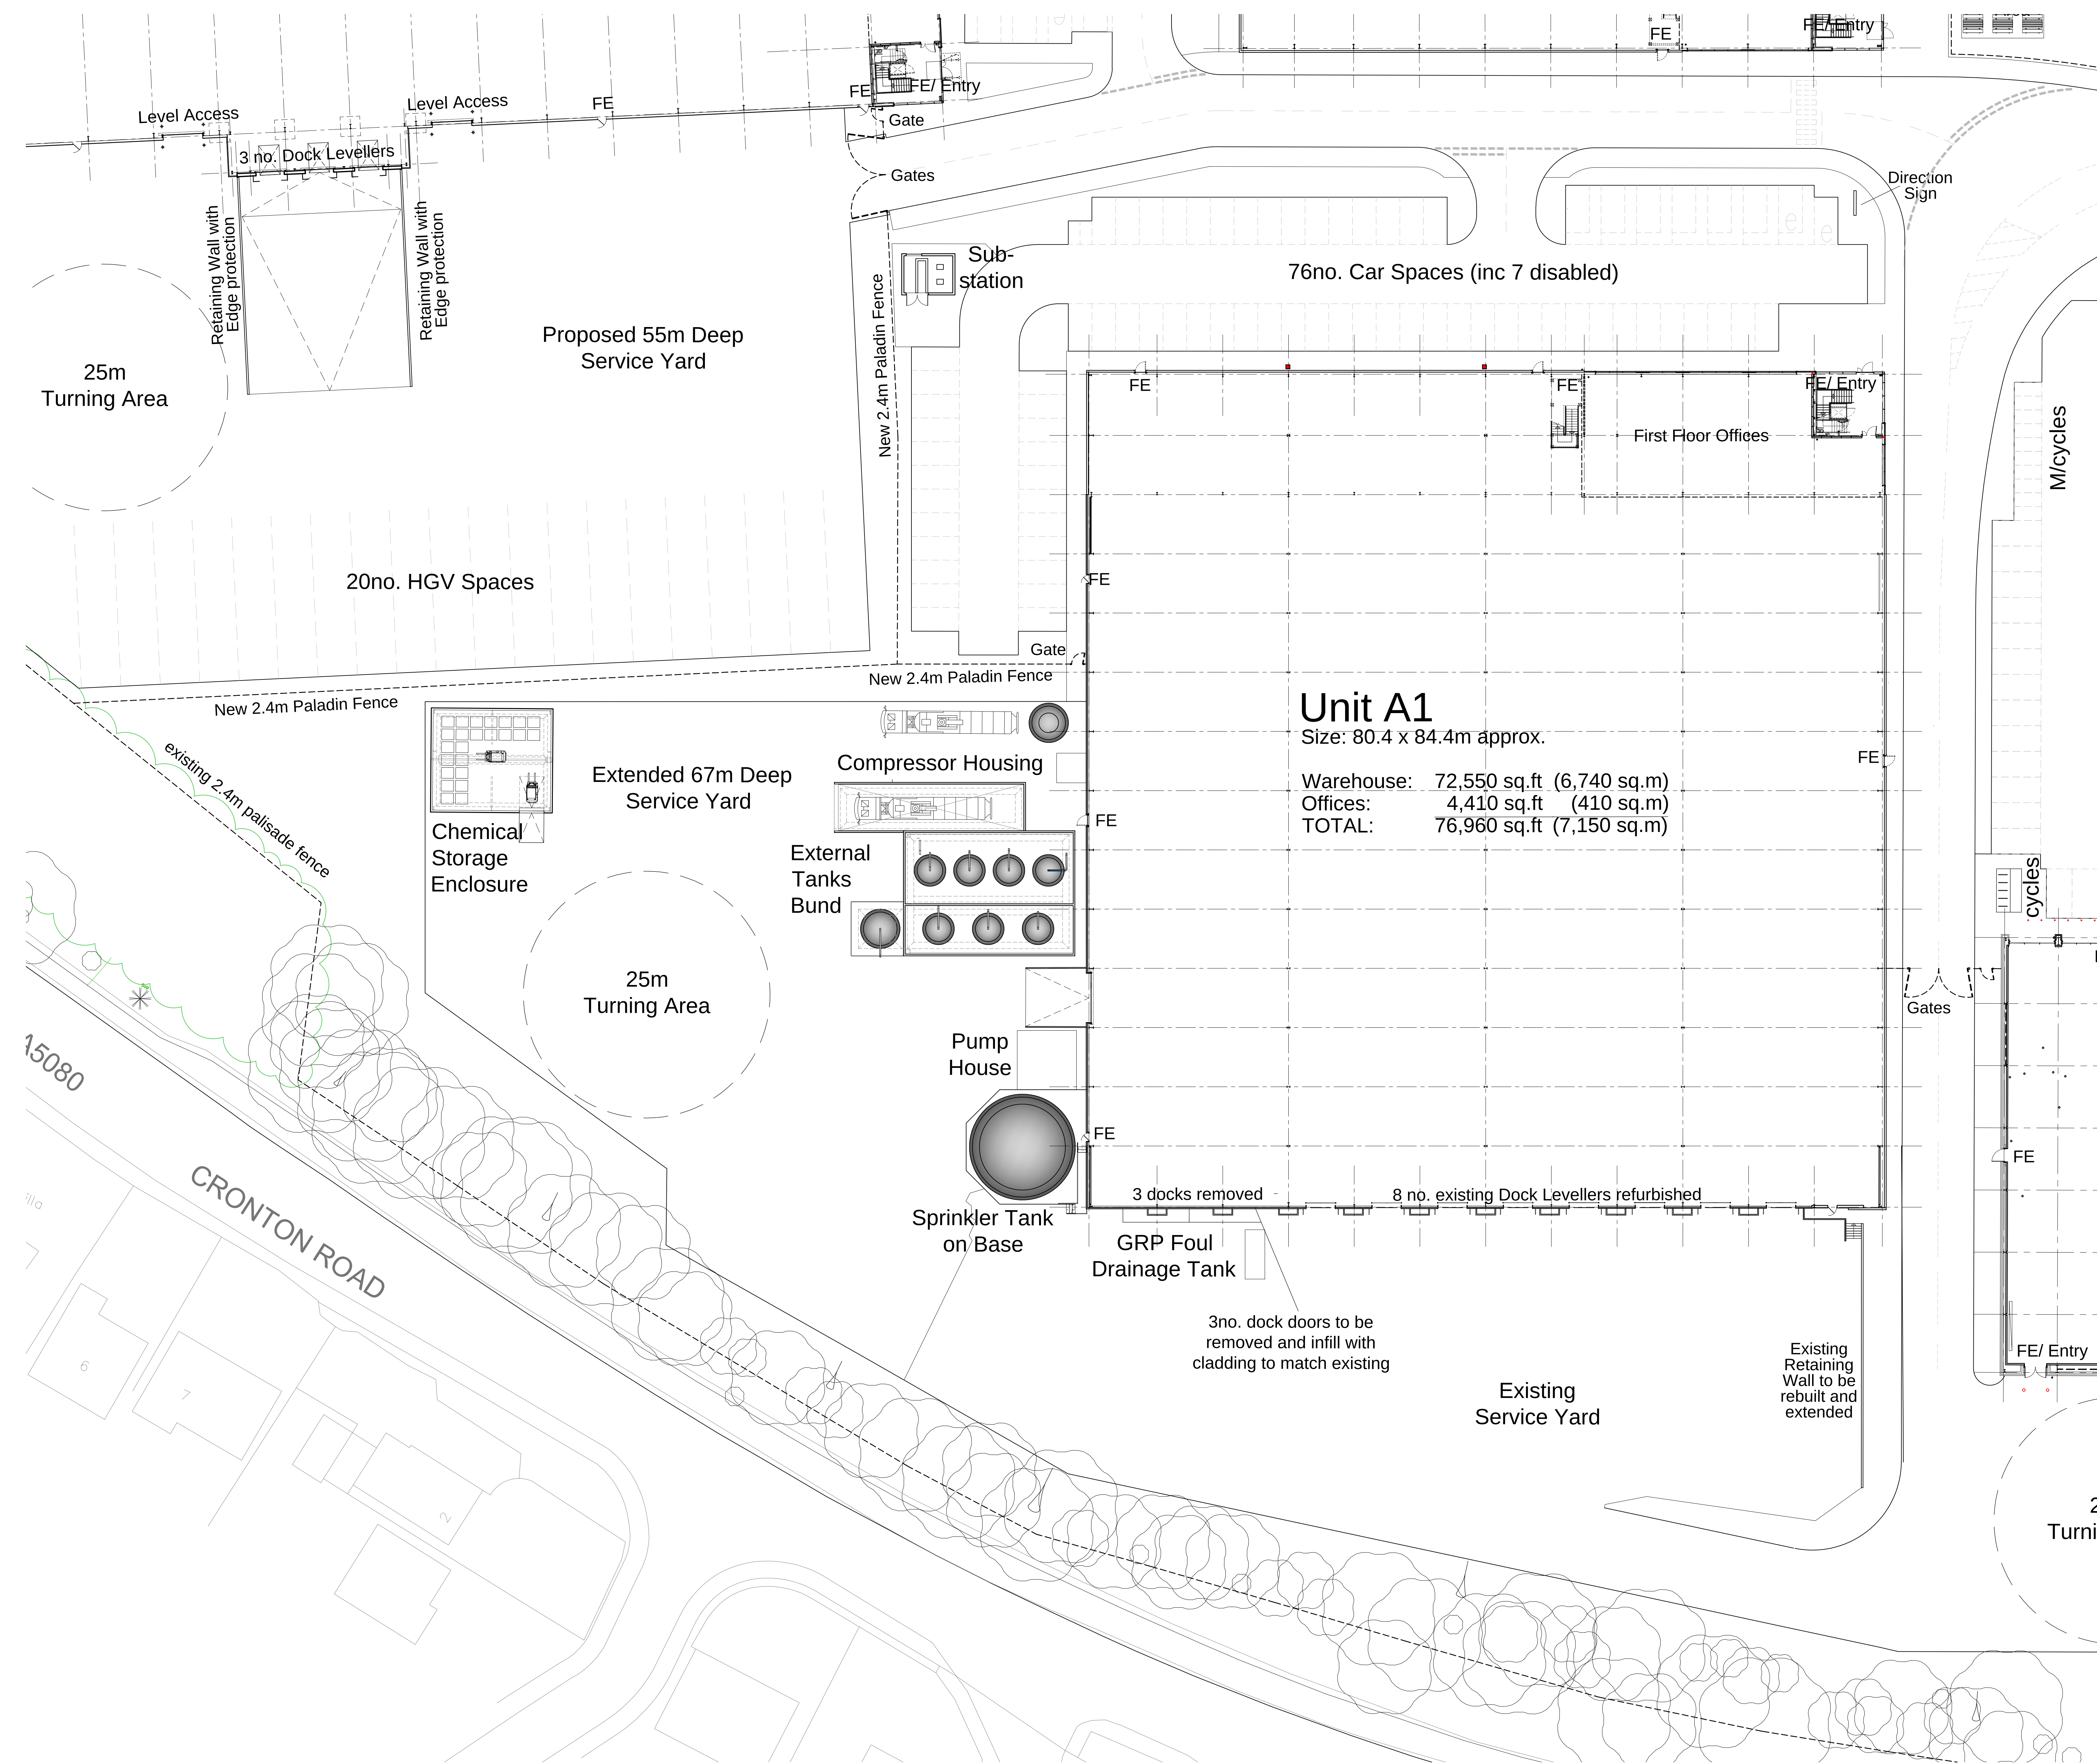

B	20.05.26	Site plan updated to suit planning consultant's comments. Paper size changed to A0 and drawing orientated.	ks
A	09.03.26	Tanks updated, high level walkway omitted and chemical storage enclosure added	Zi
no.	date	revision	by

aja architects

aja architects ltd
1170 Elliott Court
Herald Avenue
Coventry Business Park
COVENTRY CV5 6UB

T: 024 7625 3200
F: 024 7625 3210
E: aja@aja-architects.com
W: www.aja-architects.com

AJA Architects is the trading name of aja architects consulting limited a limited company registered in England and the holders of all rights in the copyright in the design and content of this document. All rights reserved. No part of this document may be reproduced without the prior written consent of aja architects consulting limited.

DAVOS

project

Wilson Road, Huyton
Liverpool

drawing

Proposed Site Plan
Unit A1

scale 1:250 @ A0 drawn Zi

checked spp date 26-01-26

no

7182 - 042 Rev B

0m 10m 25m
Scale 1:250