




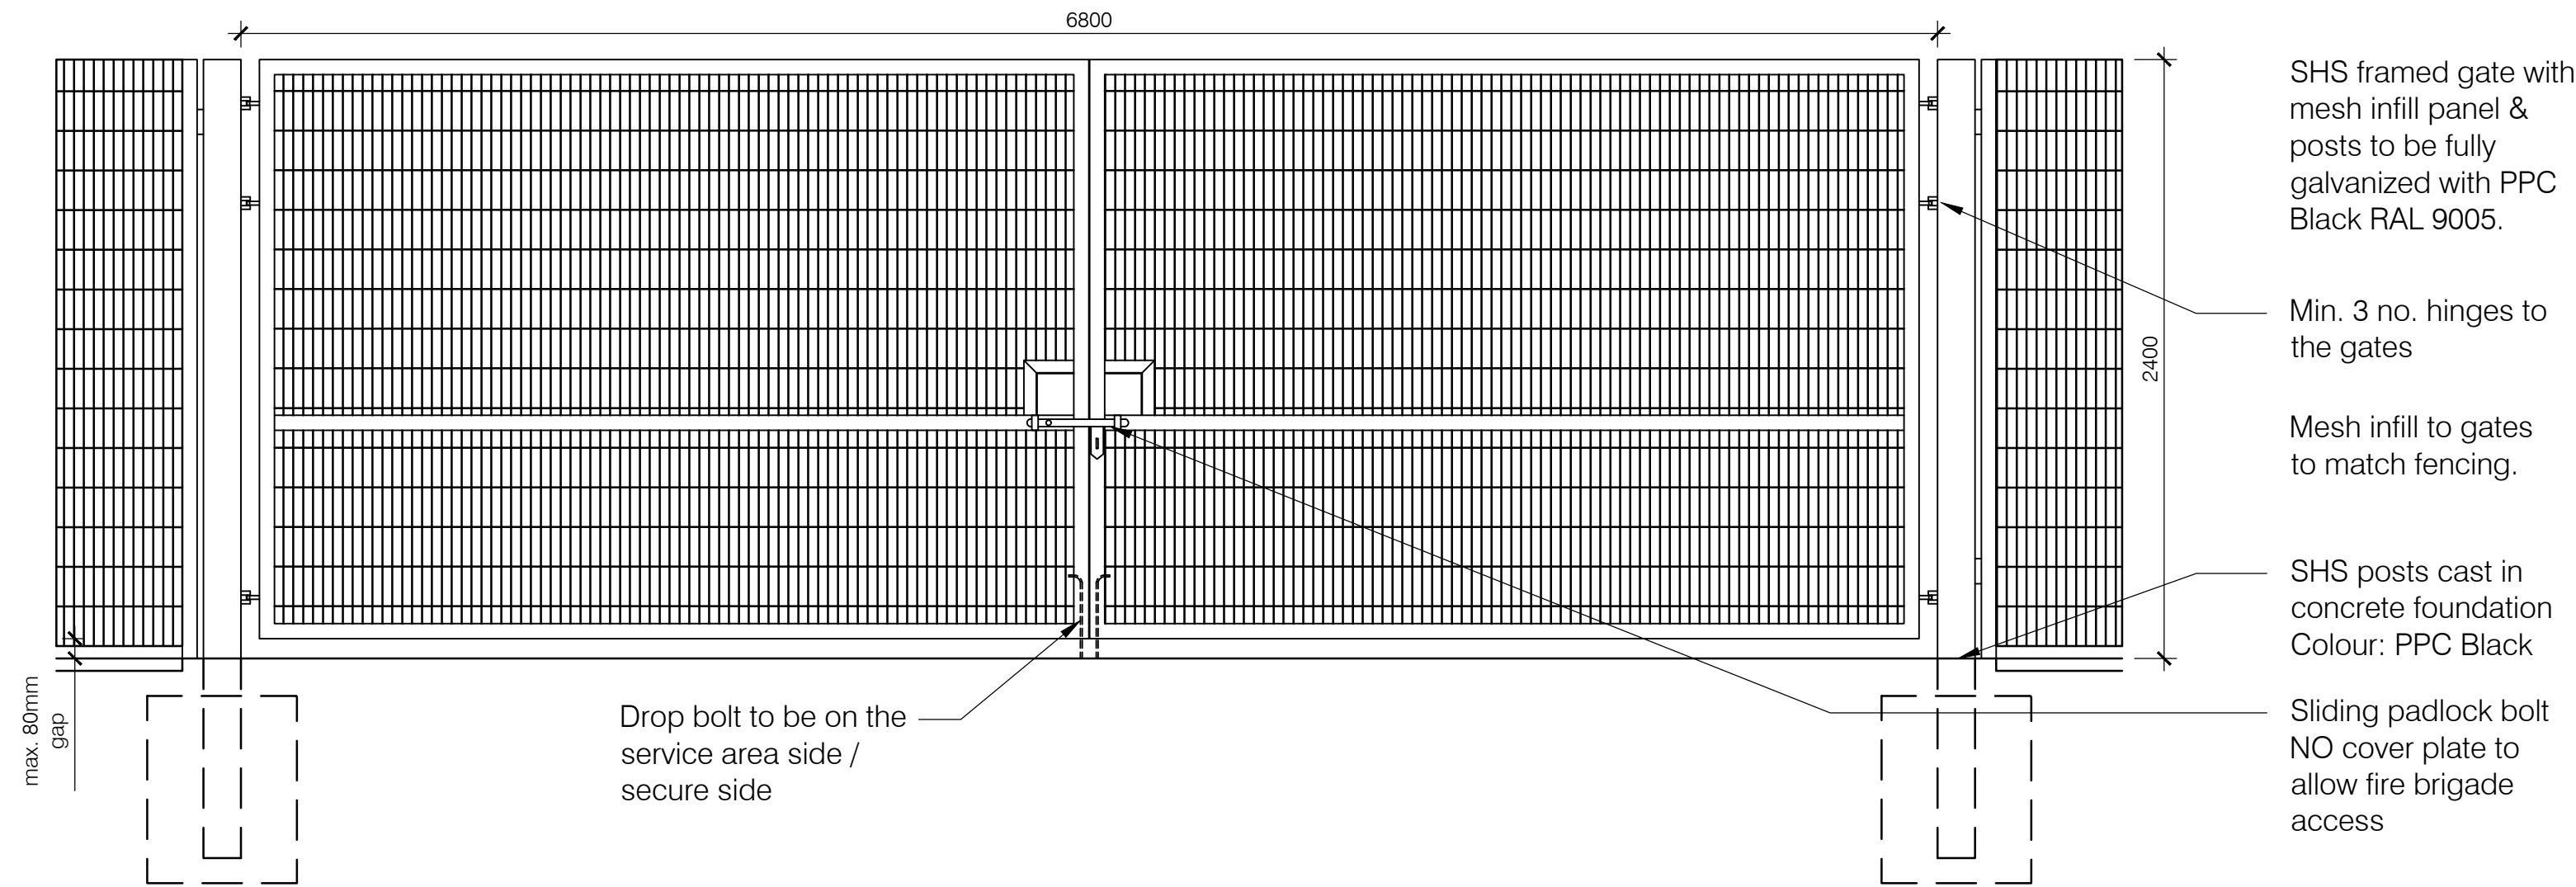

DOUBLE GATE - MANUAL OPERATION
Scale - 1:25

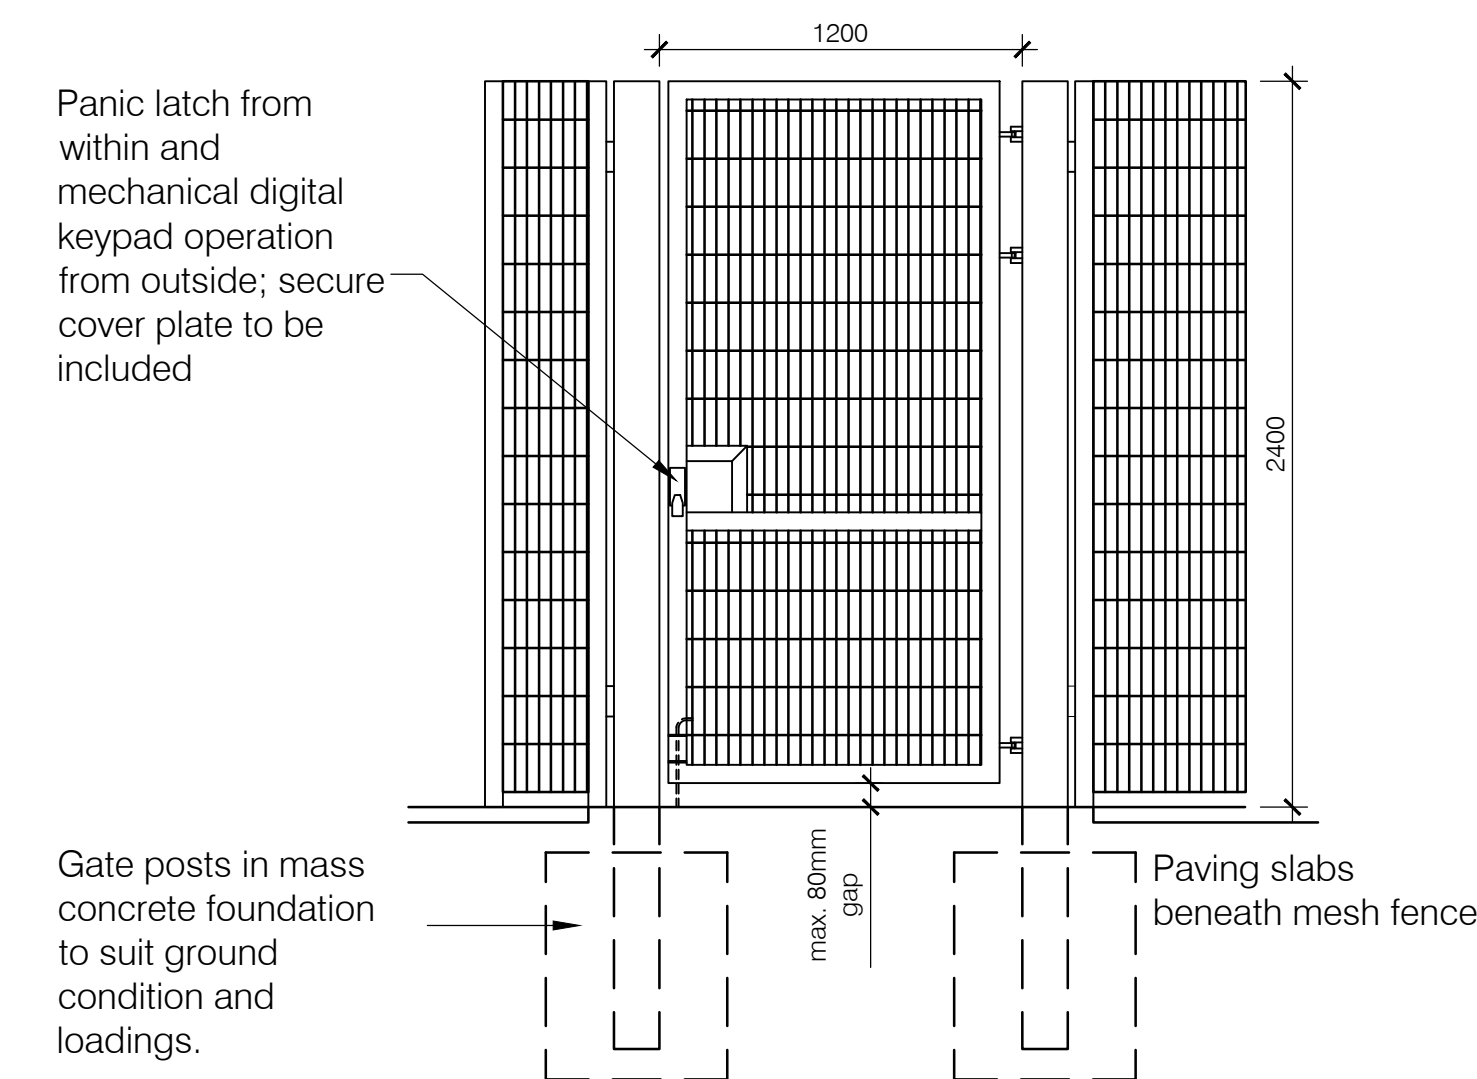

SINGLE GATE - MANUAL OPERATION
Scale - 1:25

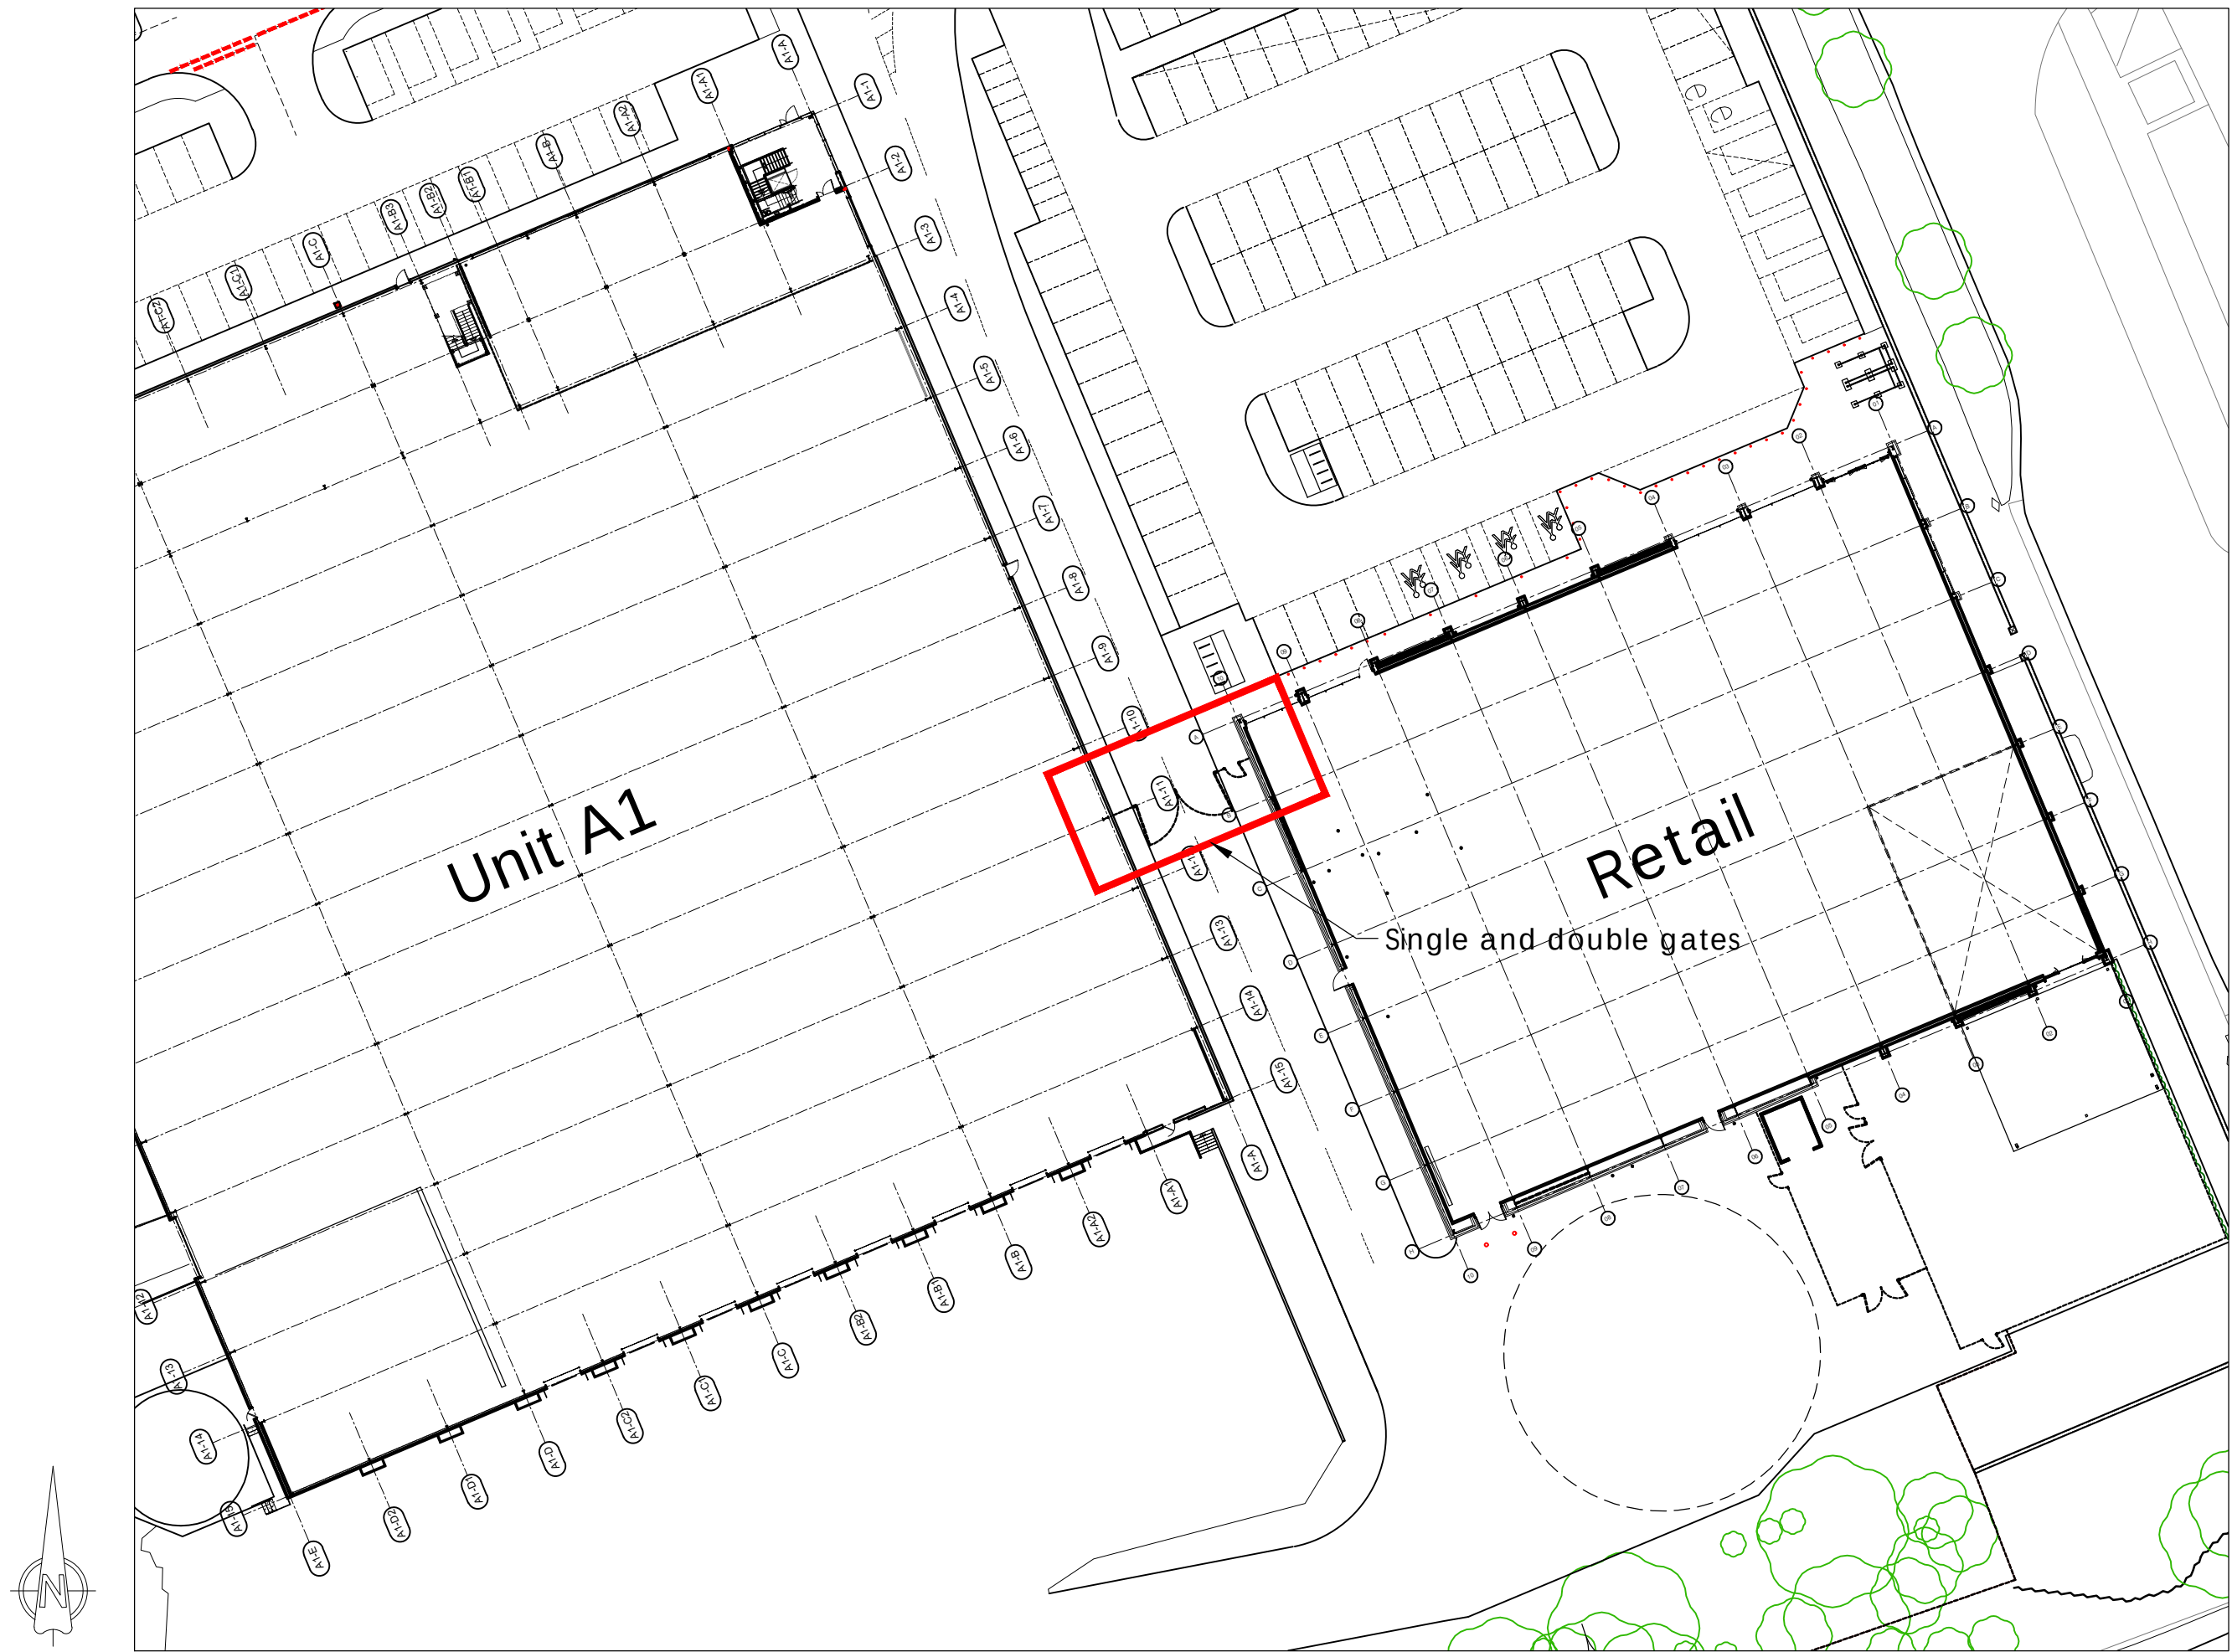

PART SITE PLAN
Scale - 1:500

no.	date	revision	by
-----	------	----------	----



aja architects
1170 Elliott Court
Herald Avenue
Coventry Business Park
COVENTRY CV5 6UB
E: aja@aja-architects.com
W: www.aja-architects.com
AJA Architects is the trading style of AJA Architects Consulting limited (a limited company no. 10692795) and AJA Architects LLP (a limited liability partnership registered in England No. OC386721).

client

DAVOS

project

Wilson Road, Huyton
Liverpool

drawing

PLANNING
Site Fencing and Gates

scale 1:25 & 500 @ A1 drawn ks

checked aro date 12/05/2026

no

7182-607

0m 1m 2m
Scale 1:25