


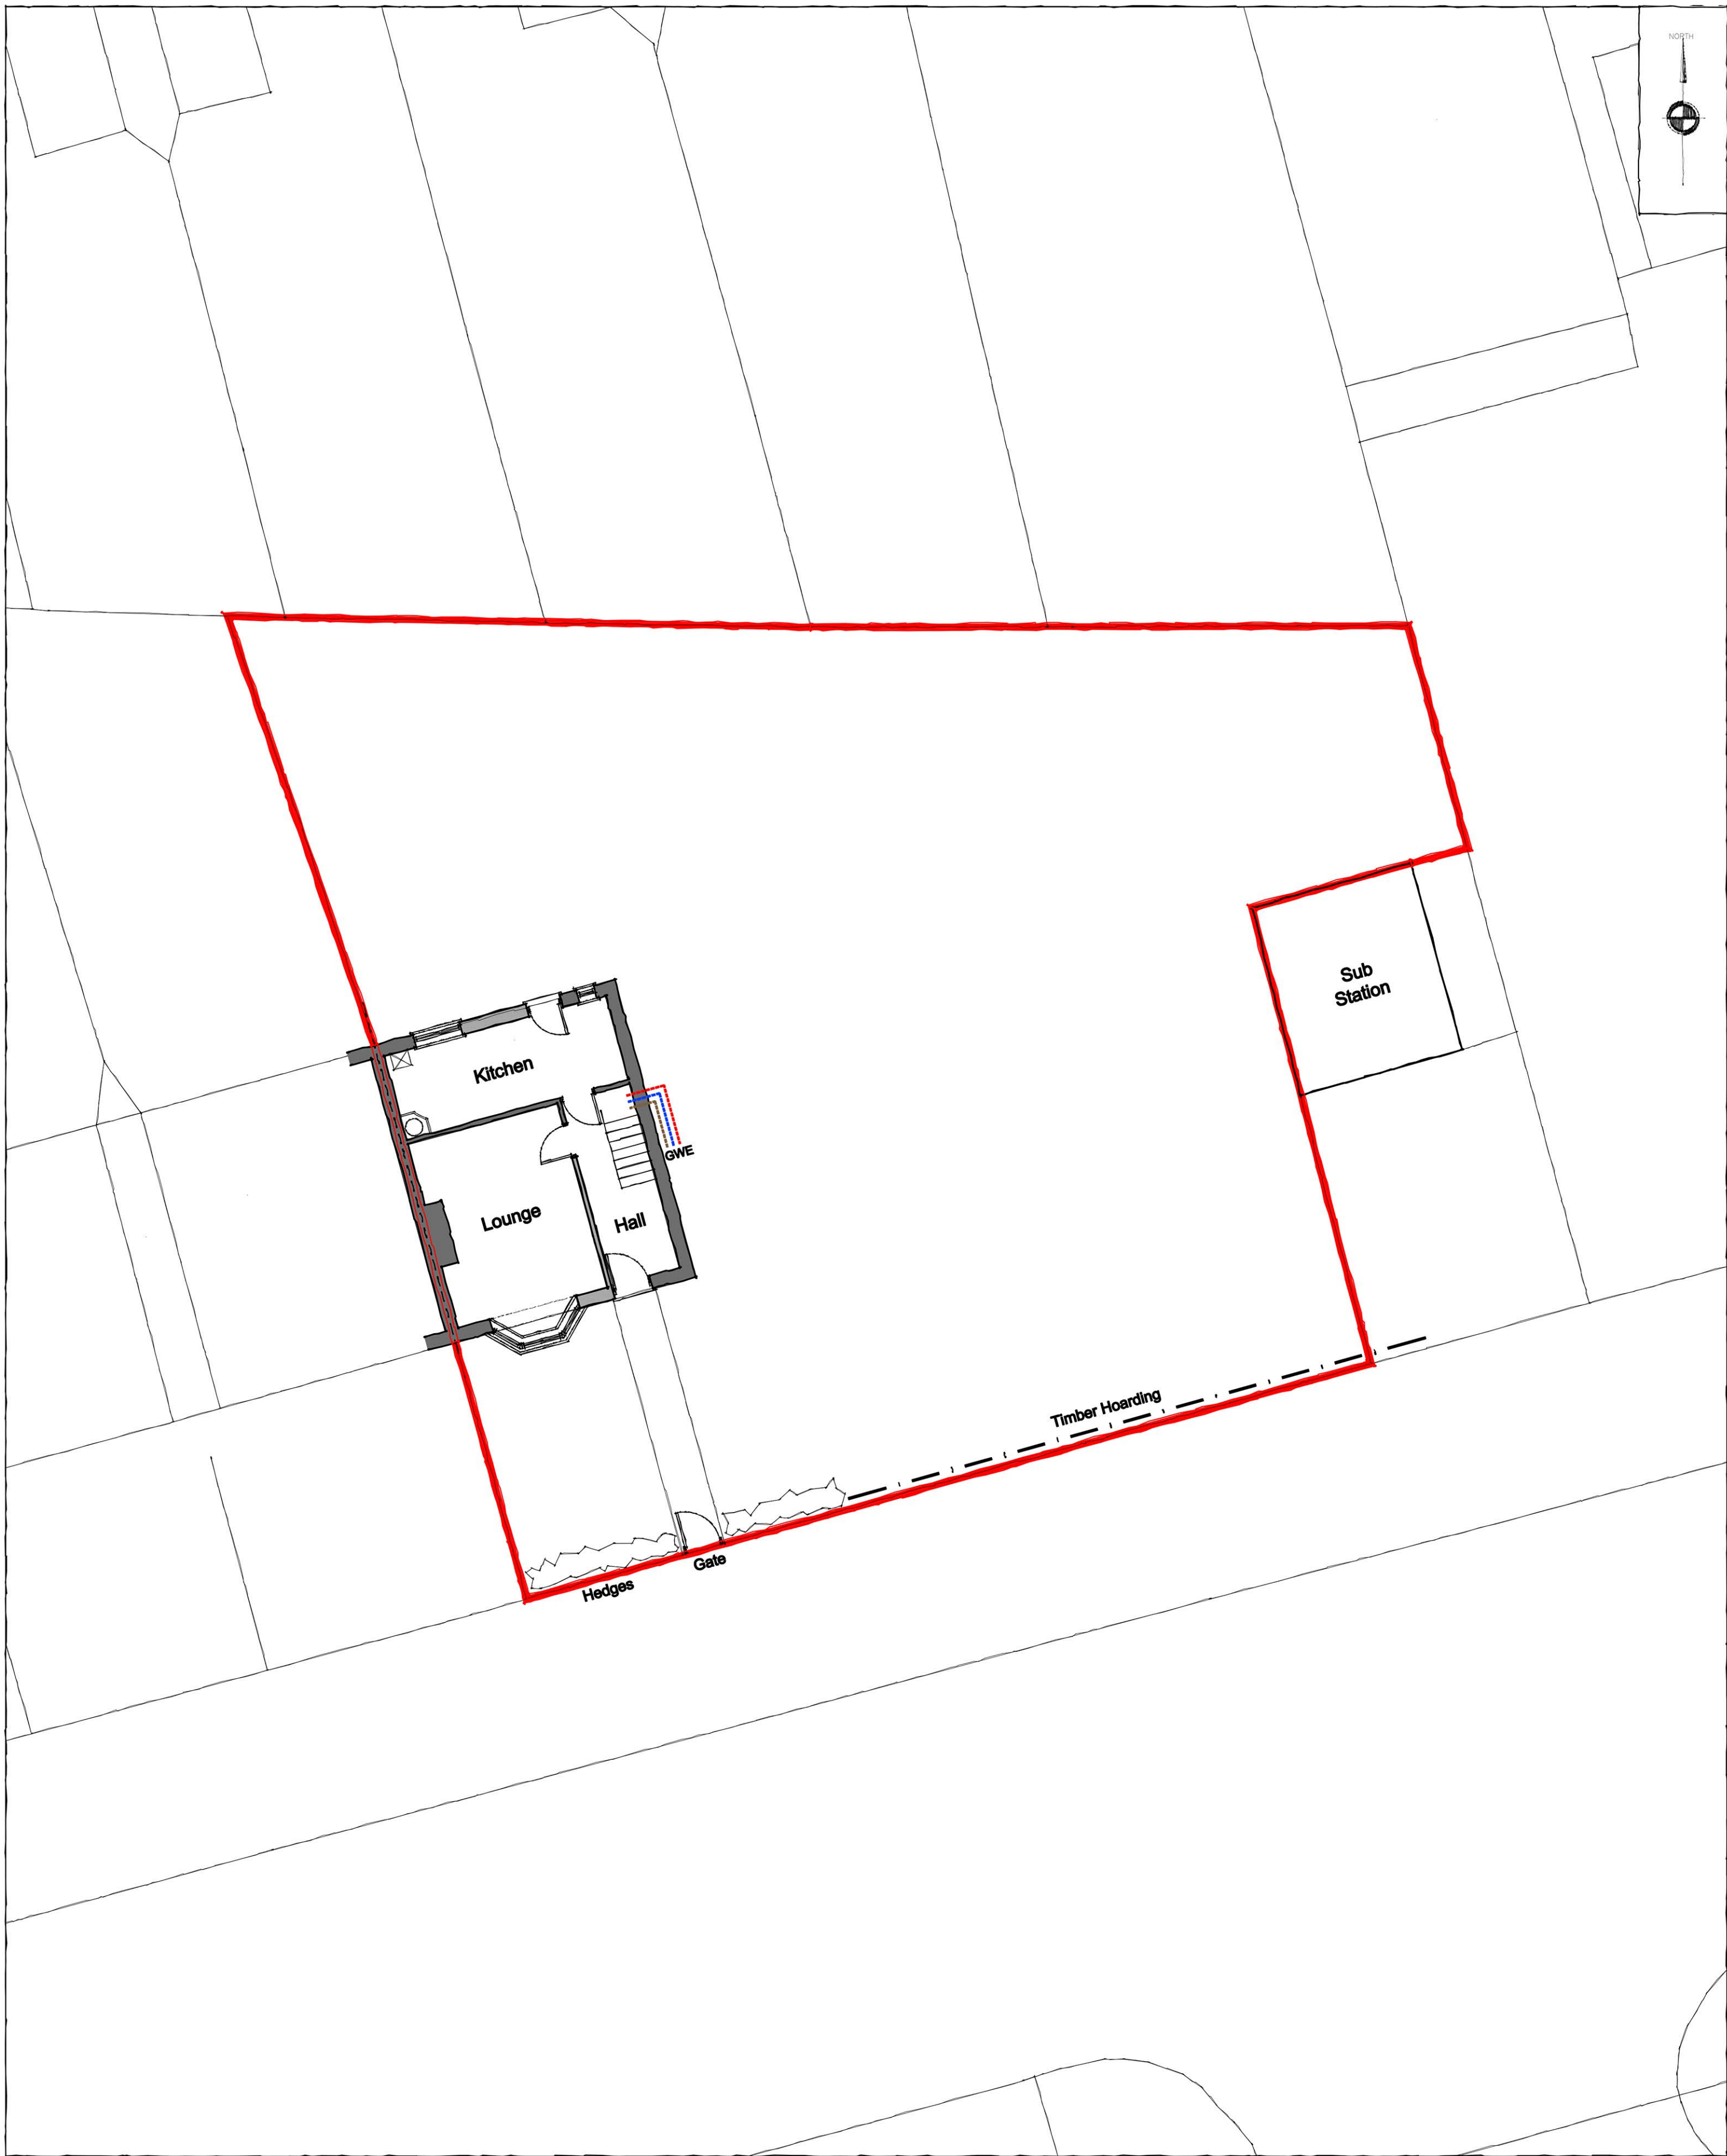

Existing Site Plan
Scale 1:100



Proposed Site Plan
Scale 1:100

Rev	Date	Description
A	26.09.21	Scheme Amendments

All dimensions to be checked on site. Figured dimensions to be read in preference to scaled. Architect accepts no responsibility for any unauthorised amendments to the drawing and does not permit unauthorised copying of the drawing.

Client TBC	Job number -	Revision A
Job title Proposed Extension & Alterations at 40 Liverpool Road, Liverpool	Drawing number 100	
Drawing title Existing & Proposed Site Plans	Scale 1:50	Drawn -
	Checked -	Date 09.21