




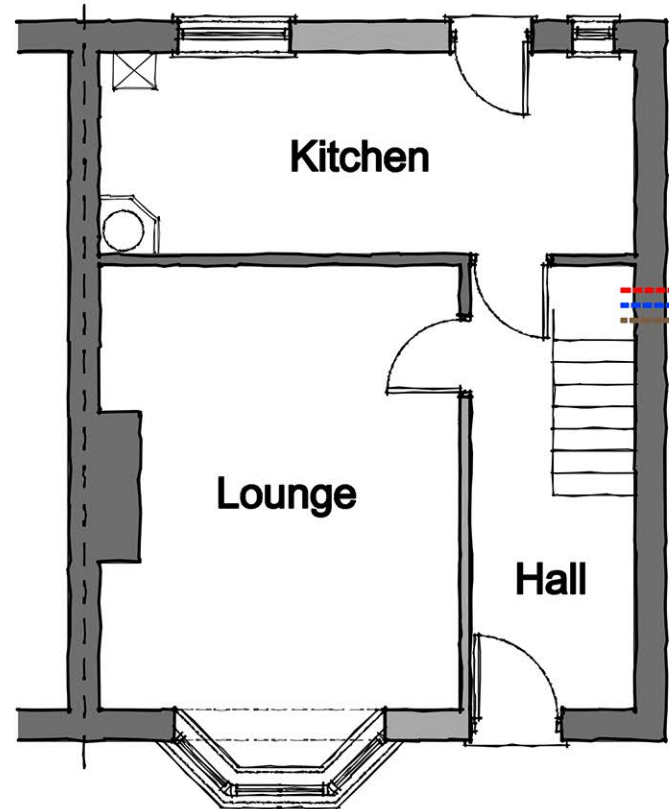


Existing Ground Floor Plan NTS

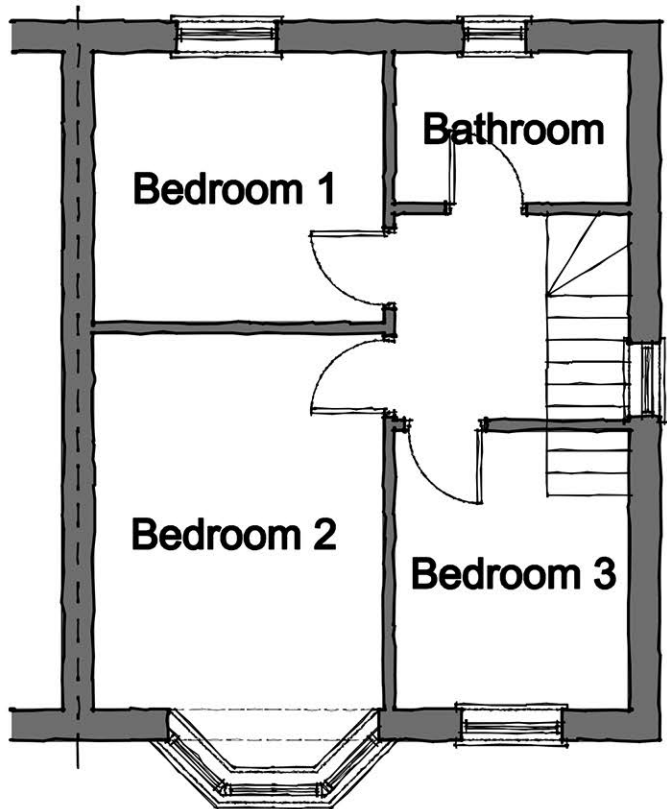

Existing First Floor Plan NTS

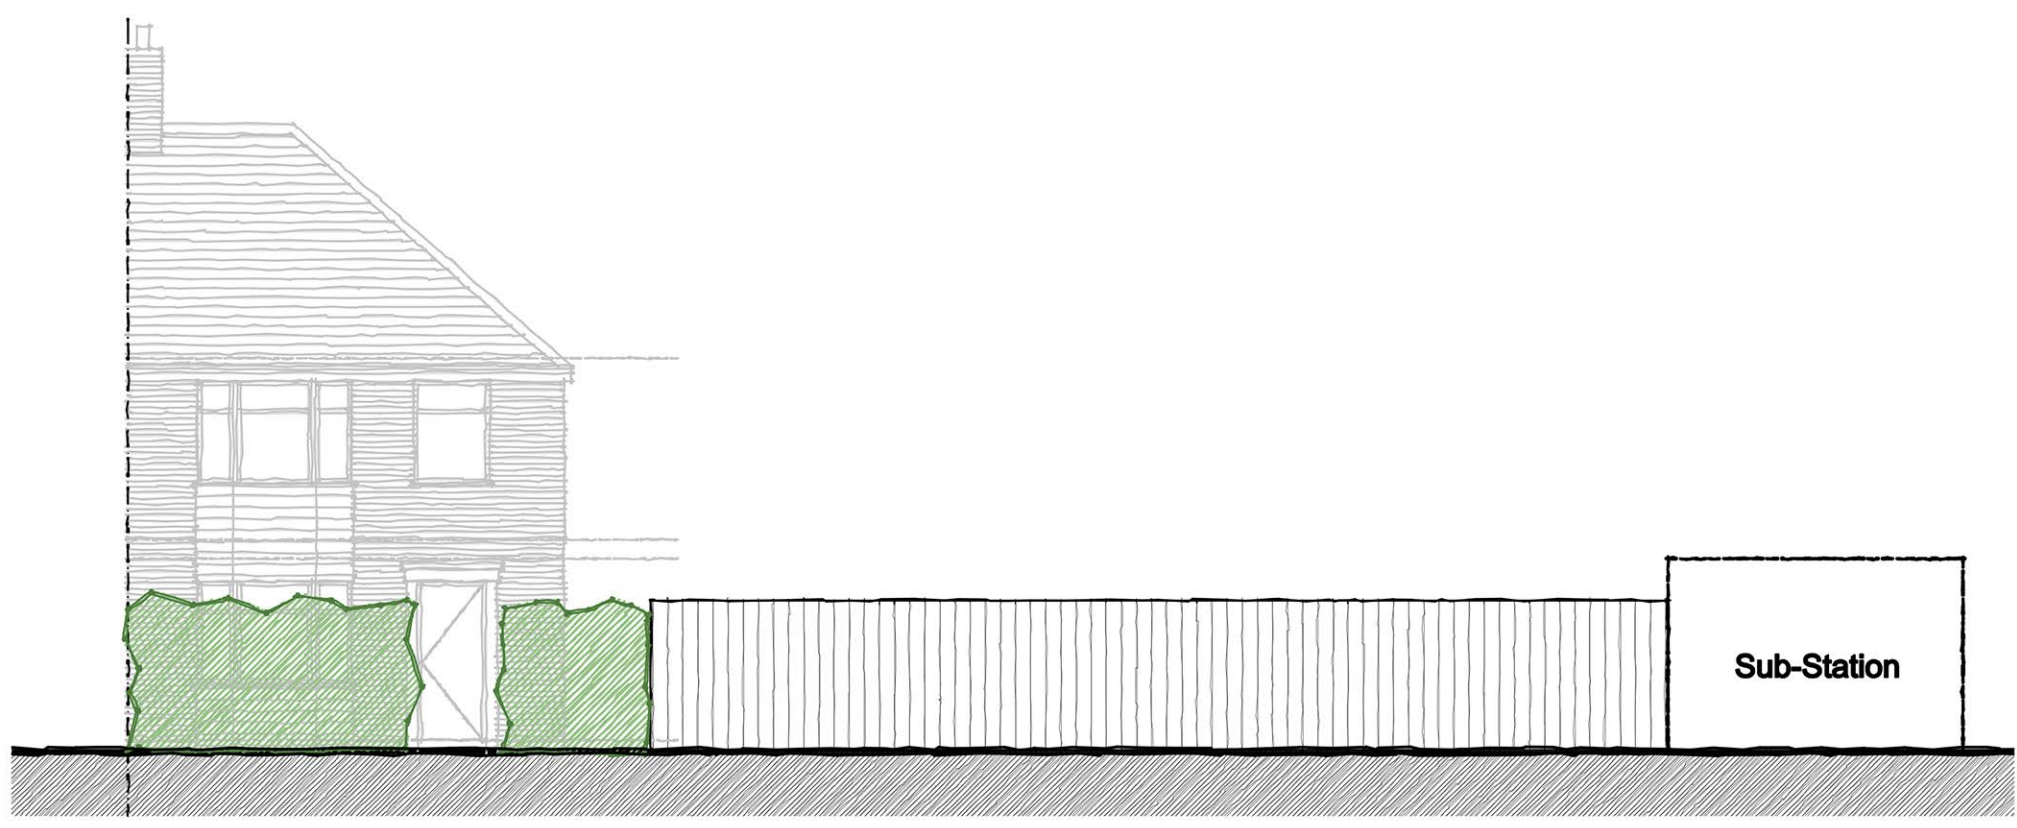


Existing Street Scene (Front Boundary) Scale 1:100

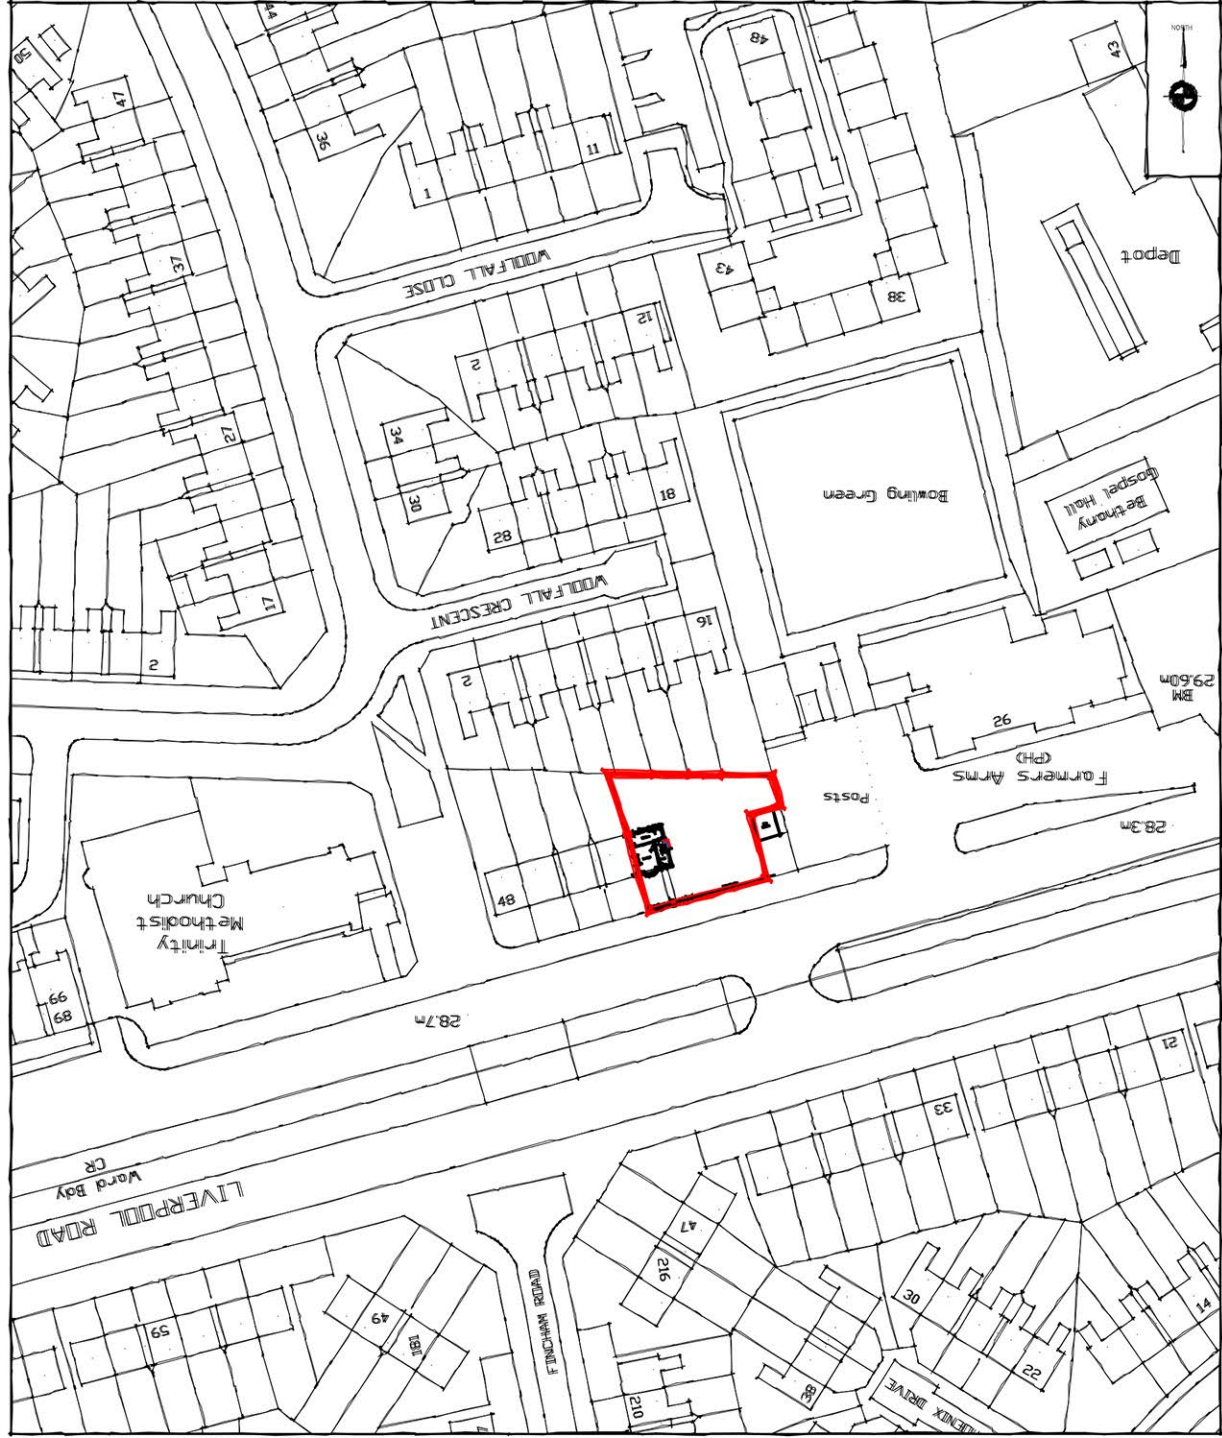


Location Plan Scale 1:1250



Existing Front Elevation Scale 1:100

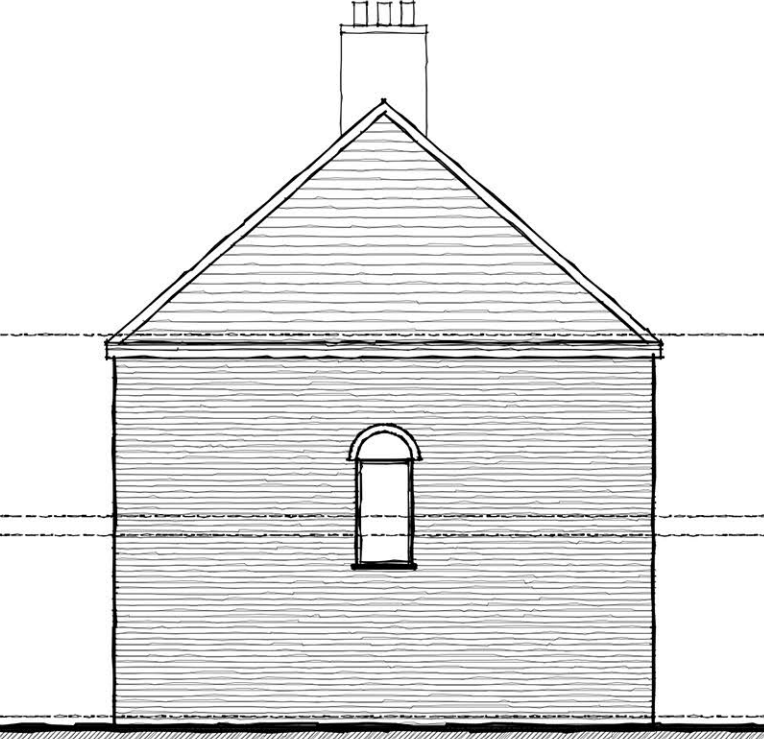


Existing Side Elevation Scale 1:100

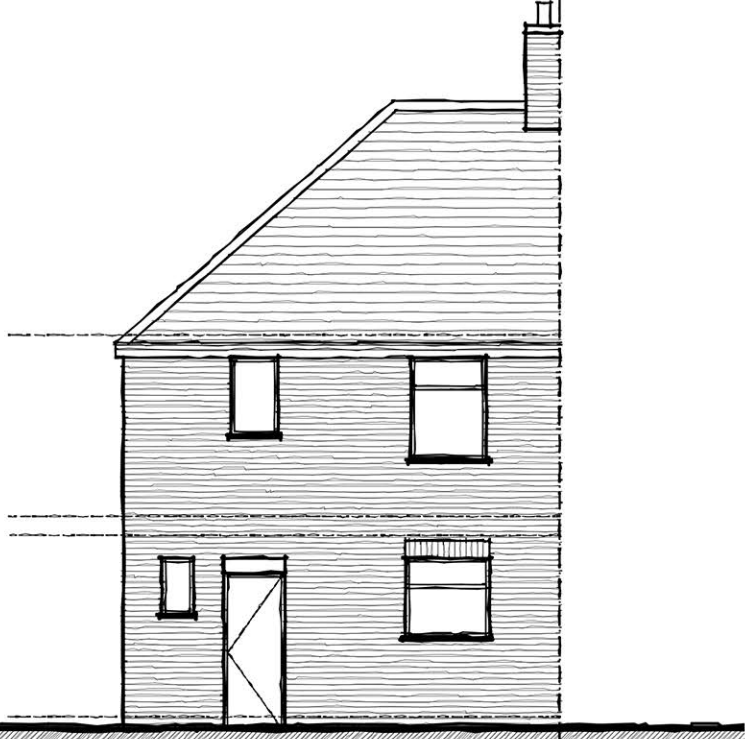


Existing Rear Elevation Scale 1:100




Proposed Street Scene (Front Boundary) Scale 1:100

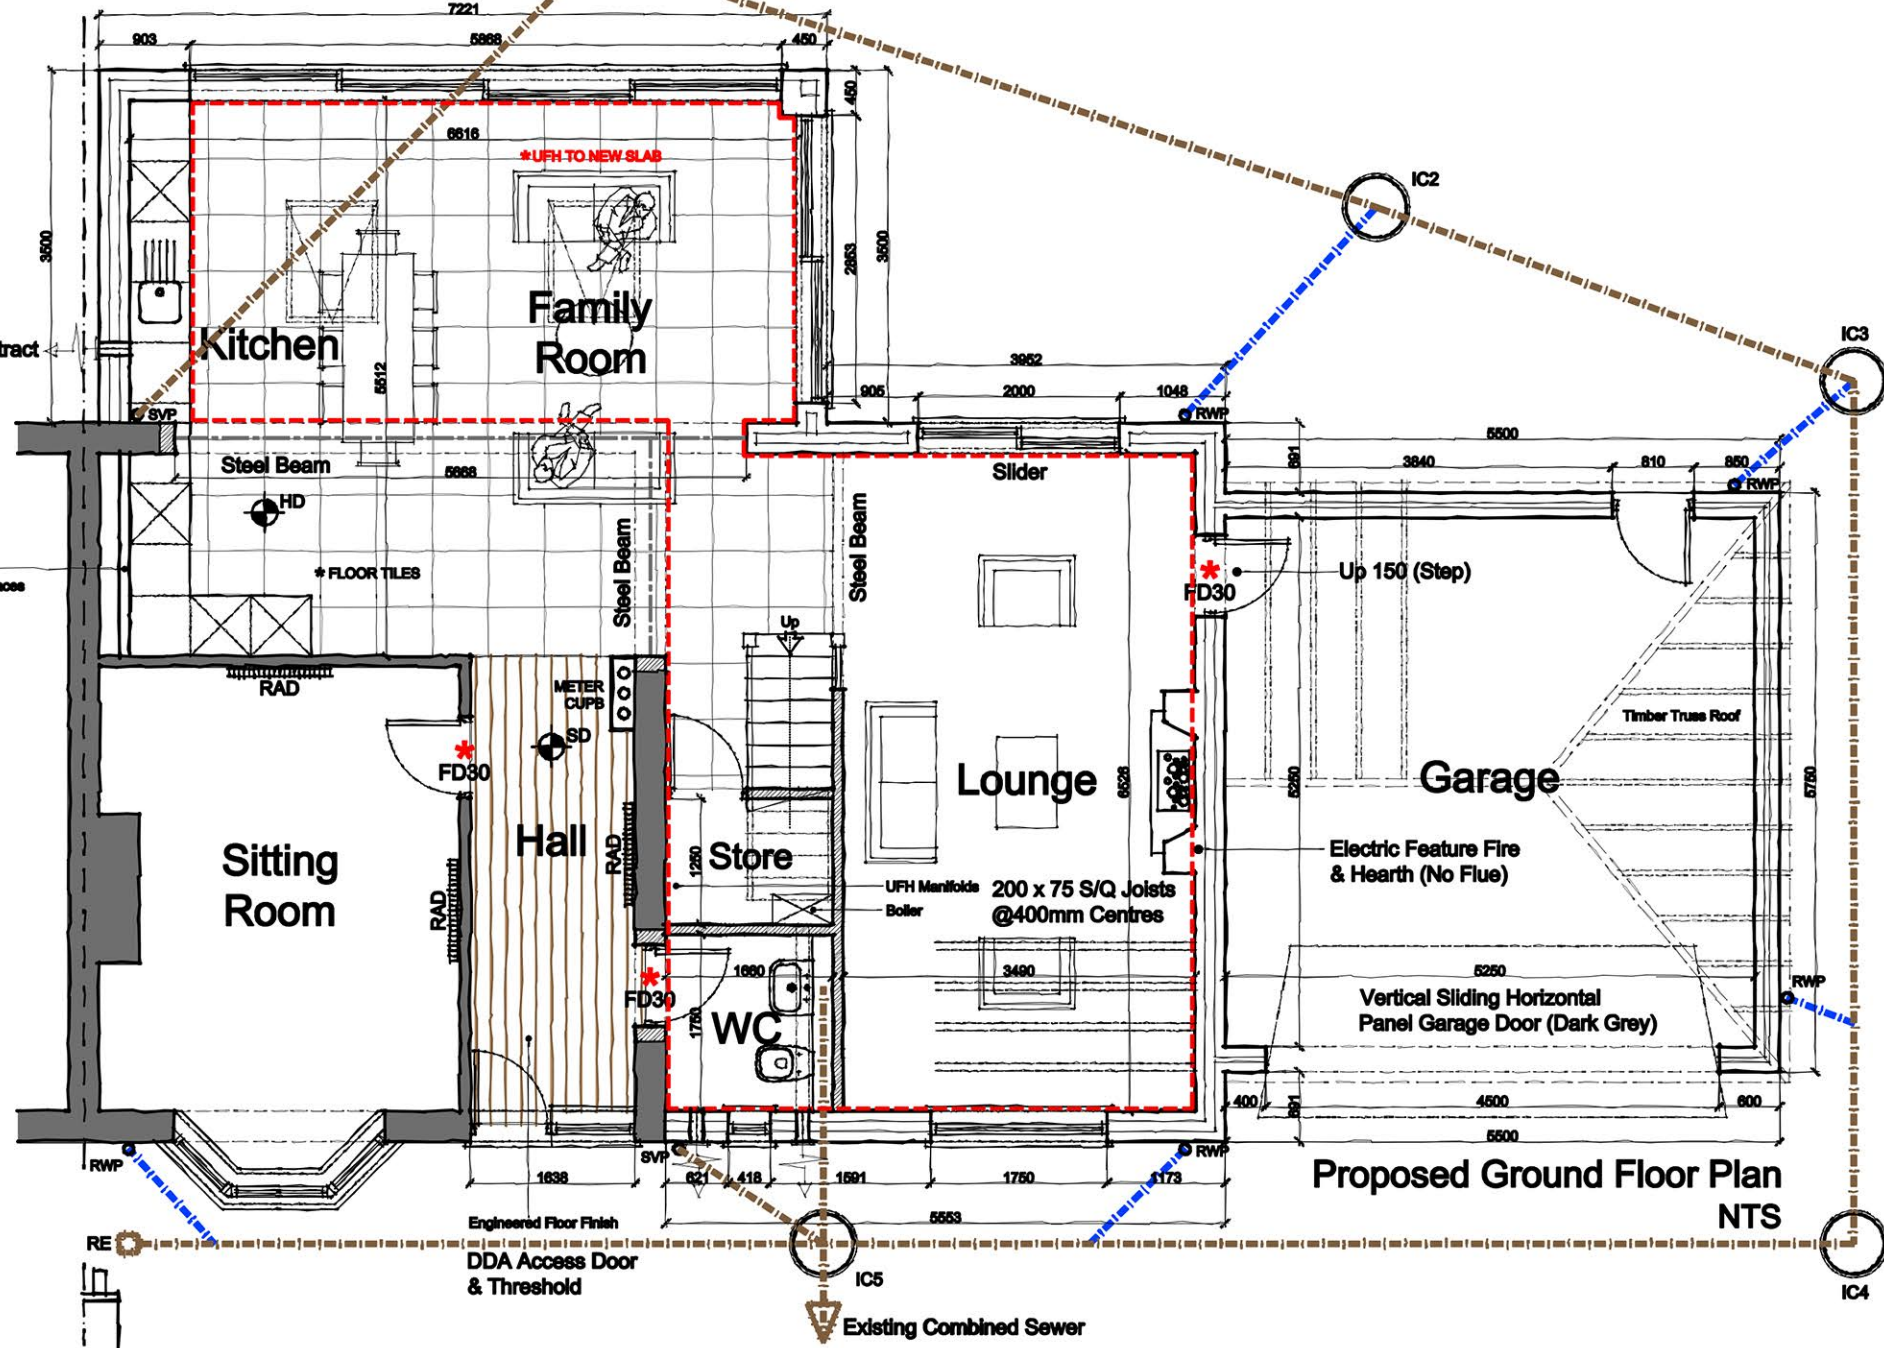


Proposed Ground Floor Plan NTS

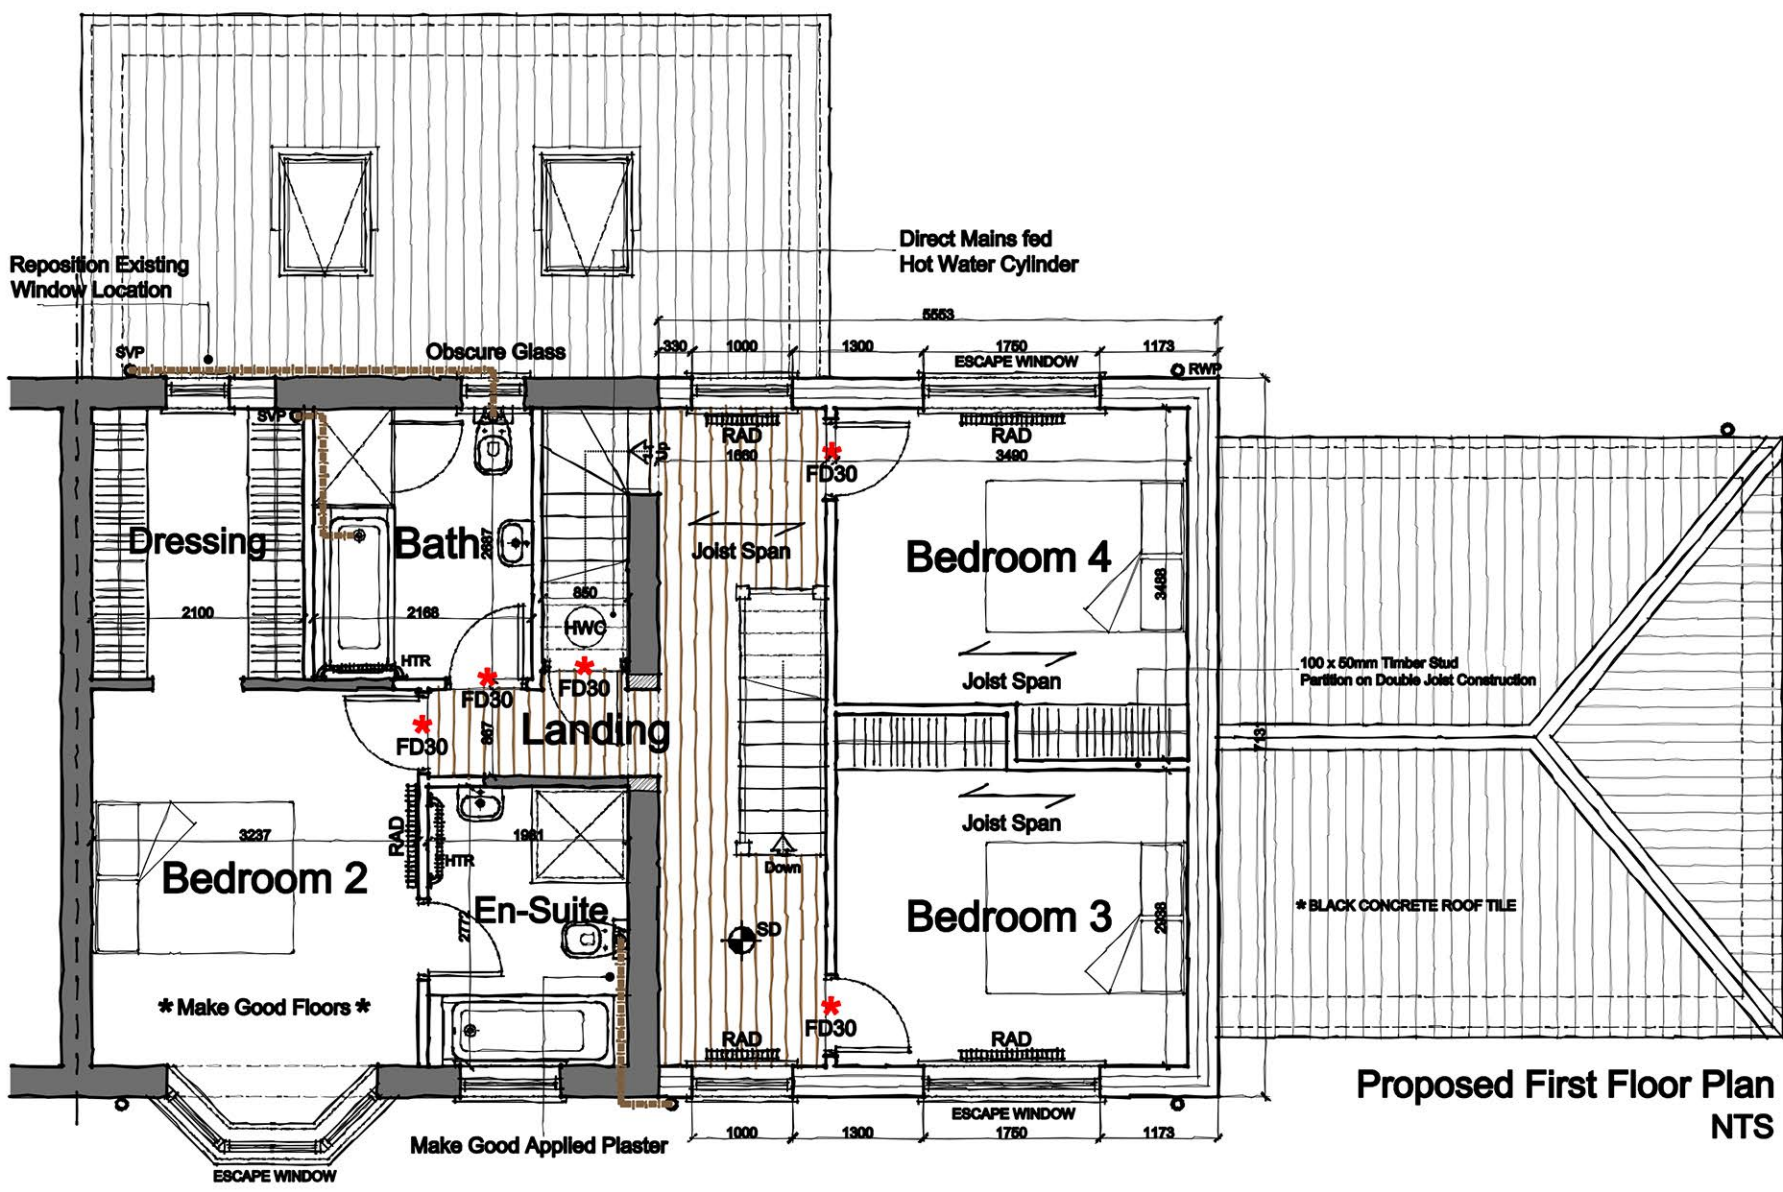


Proposed First Floor Plan NTS

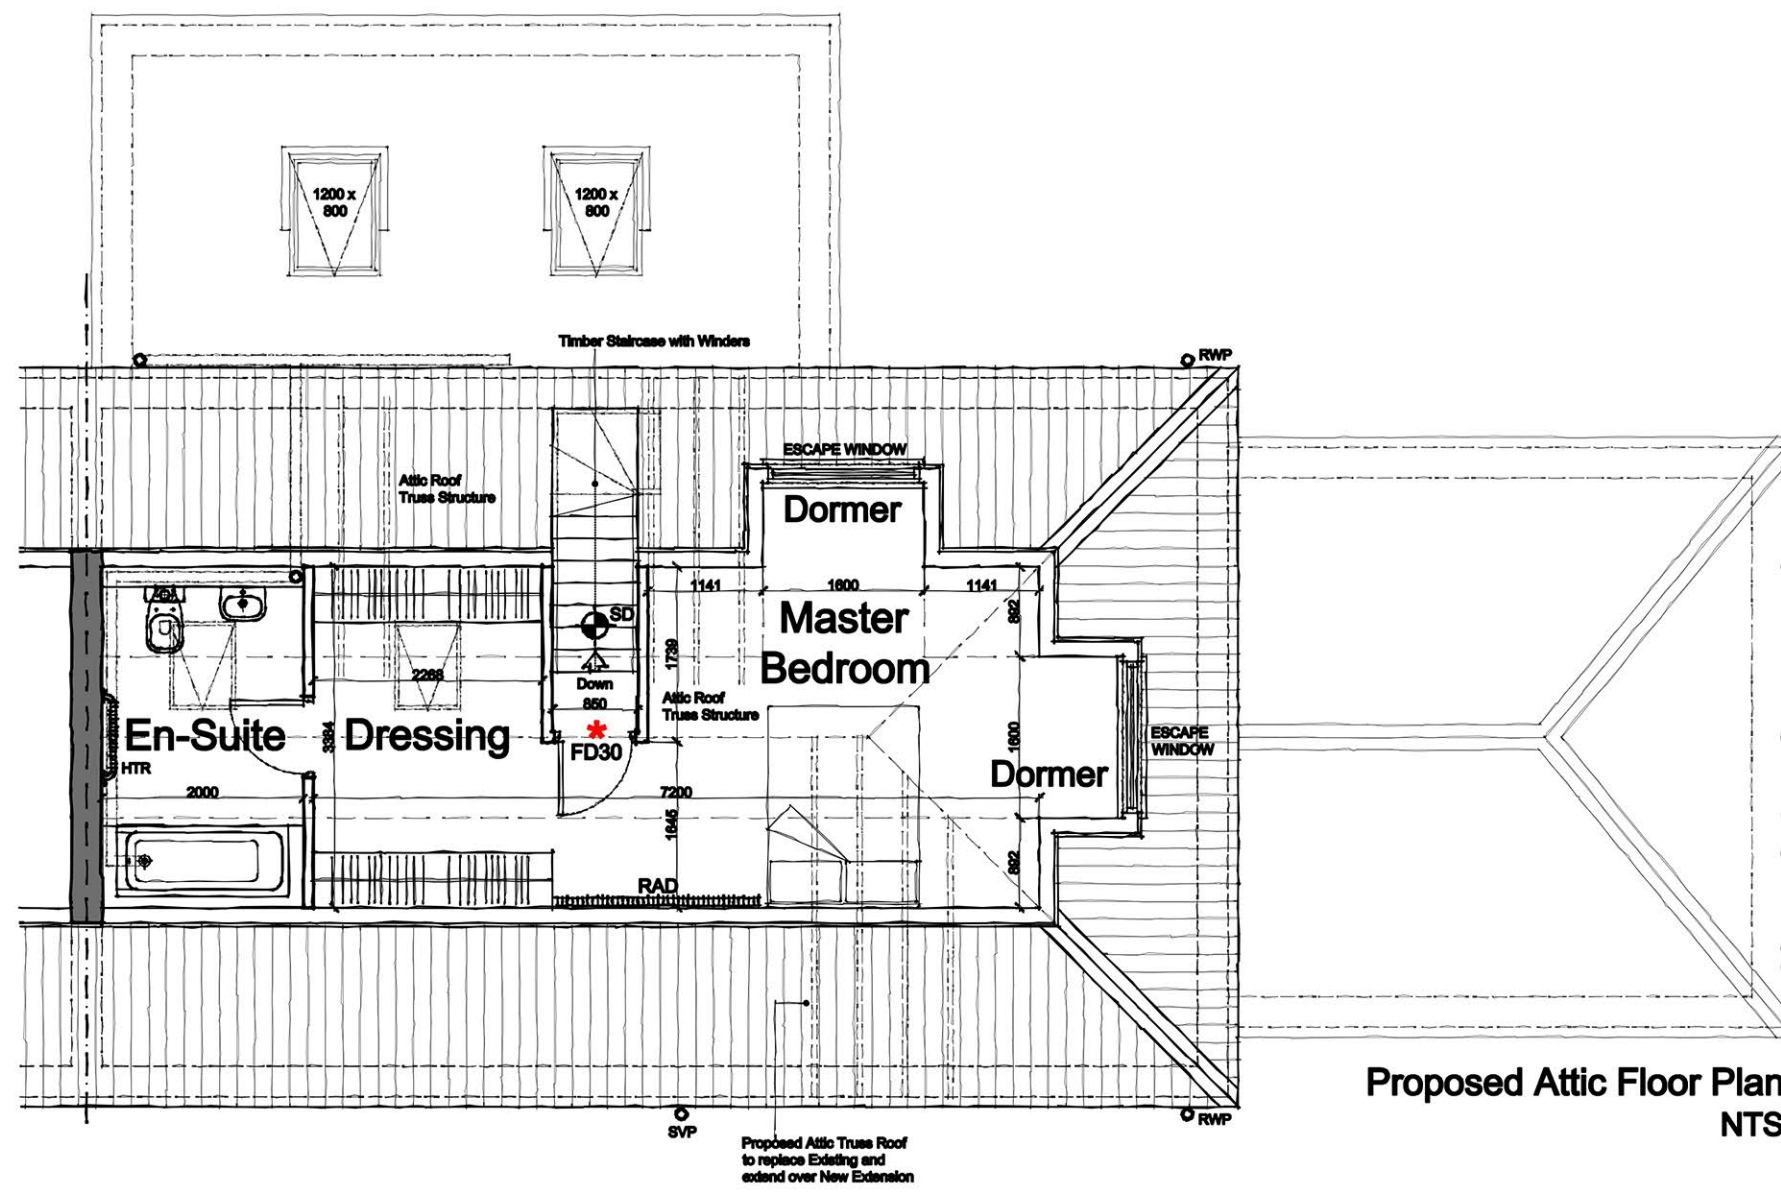


Proposed Attic Floor Plan NTS

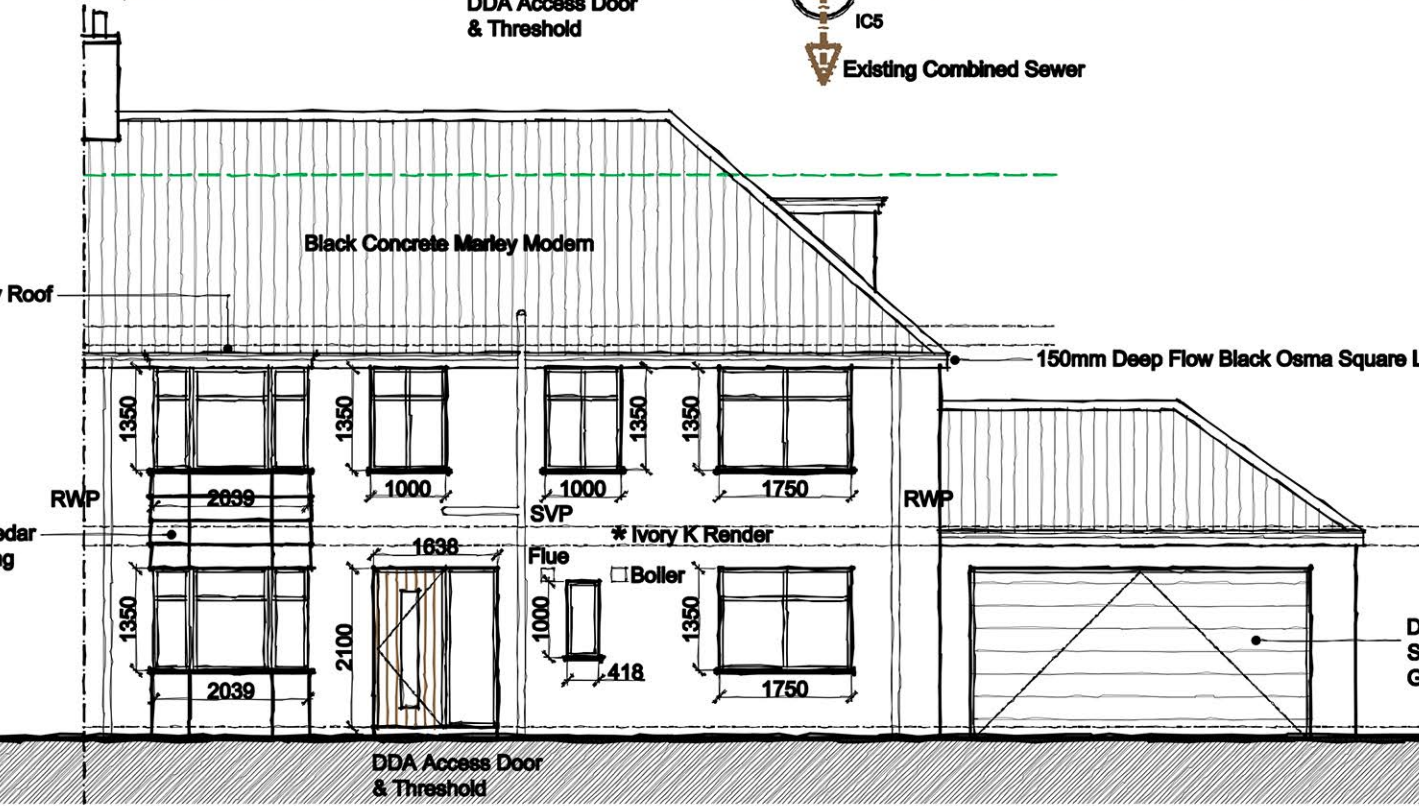

Proposed Front Elevation Scale 1:100

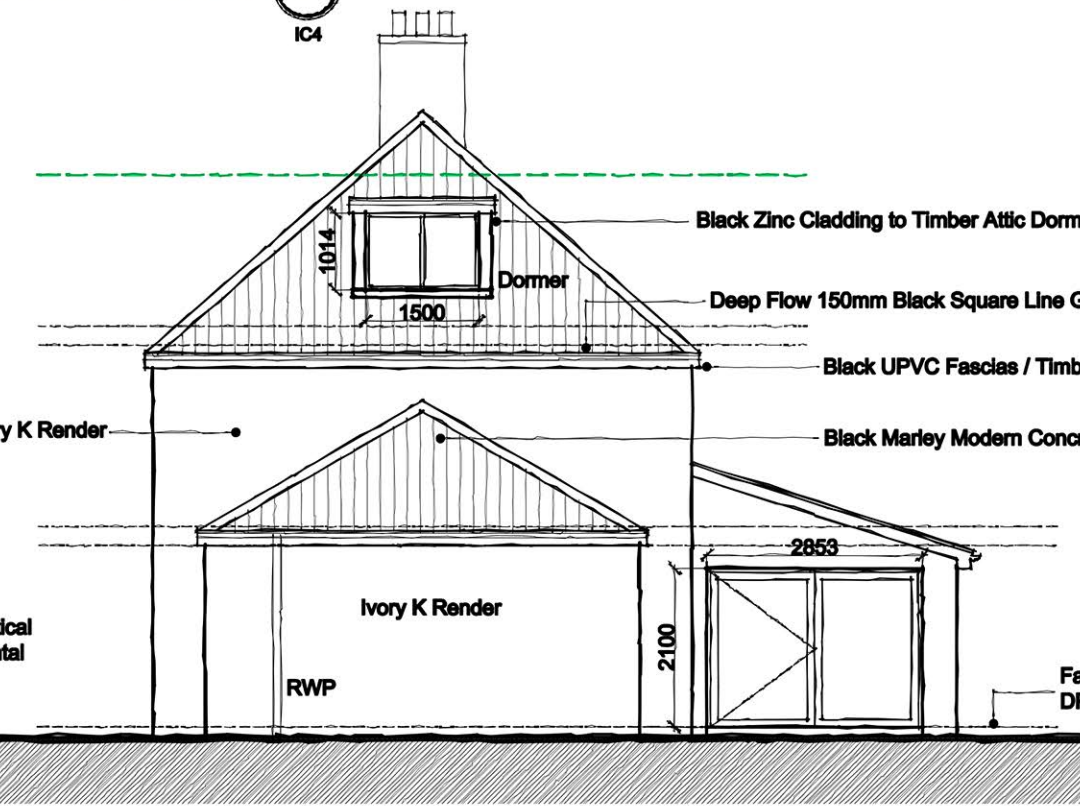

Proposed Side Elevation Scale 1:100

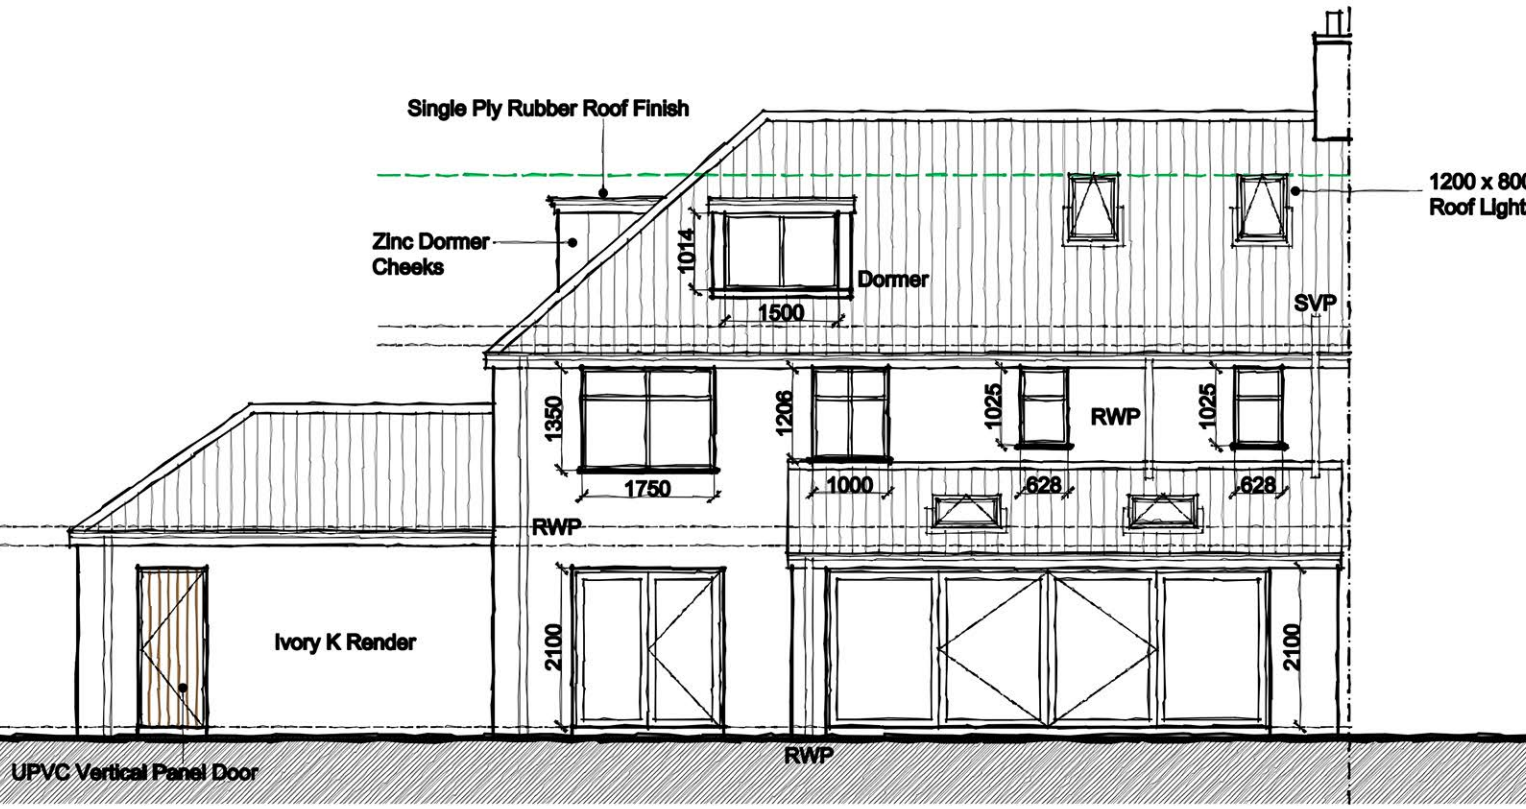

Proposed Rear Elevation Scale 1:100

Rev	Date	Description
A	26.09.21	Scheme Amendments

All dimensions to be checked on site. Figured dimensions to be read in preference to scaled. Architect accepts no responsibility for any unauthorised amendments to the drawing and does not permit unauthorised copying of the drawing.

Client TBC	Job number -	Revision A
Job title Proposed Extension & Alterations at 40 Liverpool Road, Liverpool	Drawing number 101	
Drawing title Existing & Proposed Plans	Scale 1:100	Drawn -
	Checked -	Date 09.21