

EXISTING FRONT ELEVATION
1:100

EXISTING REAR ELEVATION
1:100

EXISTING SIDE ELEVATION
1:100

EXISTING SIDE ELEVATION
1:100




PROPOSED FRONT ELEVATION
1:100


PROPOSED REAR ELEVATION
1:100

PROPOSED SIDE ELEVATION
1:100


PROPOSED SIDE ELEVATION
1:100

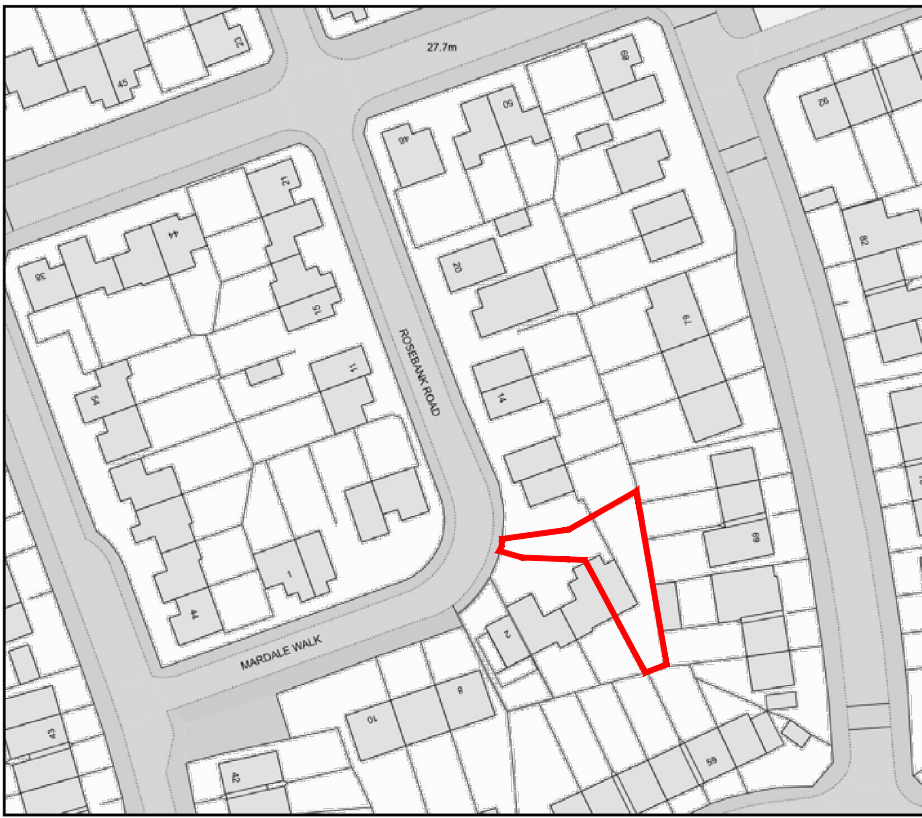


LOCATION PLAN
1:1250

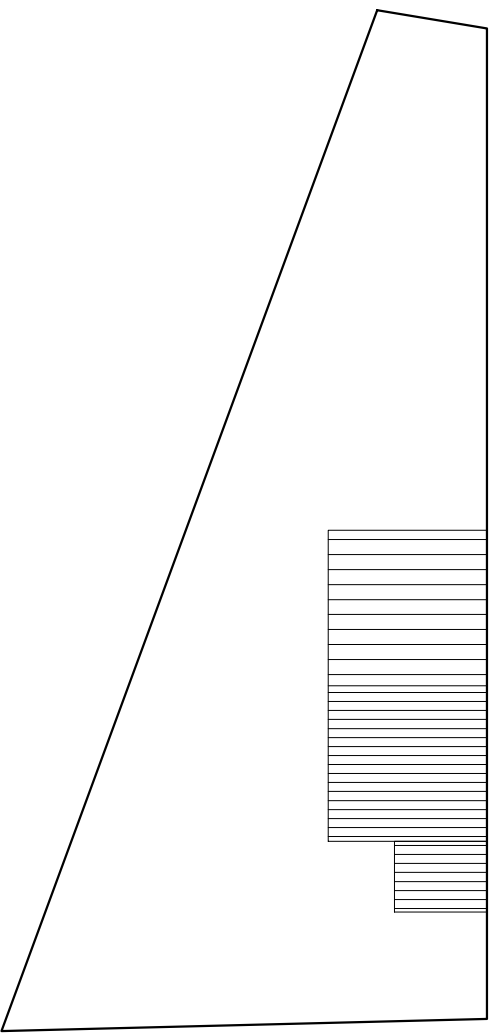


EXISTING SITE PLAN
1:200

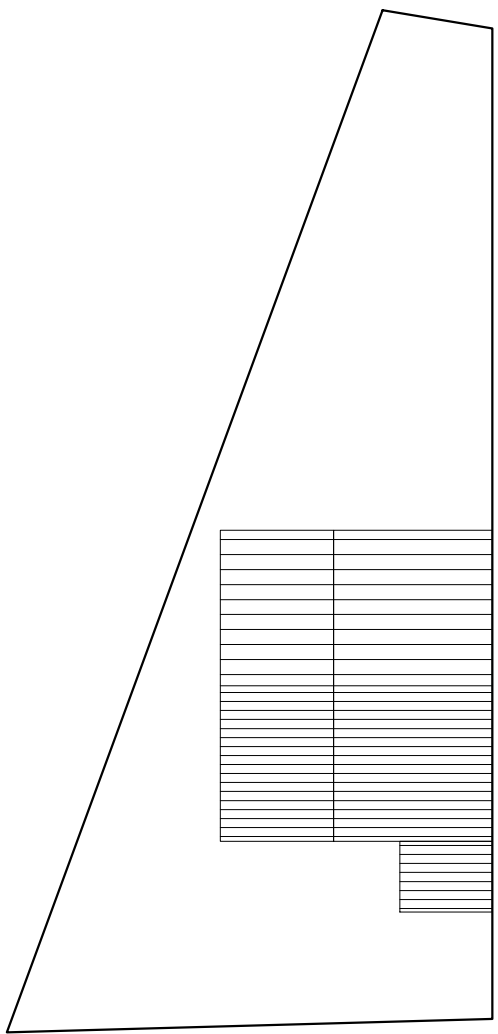


PROPOSED SITE PLAN
1:200

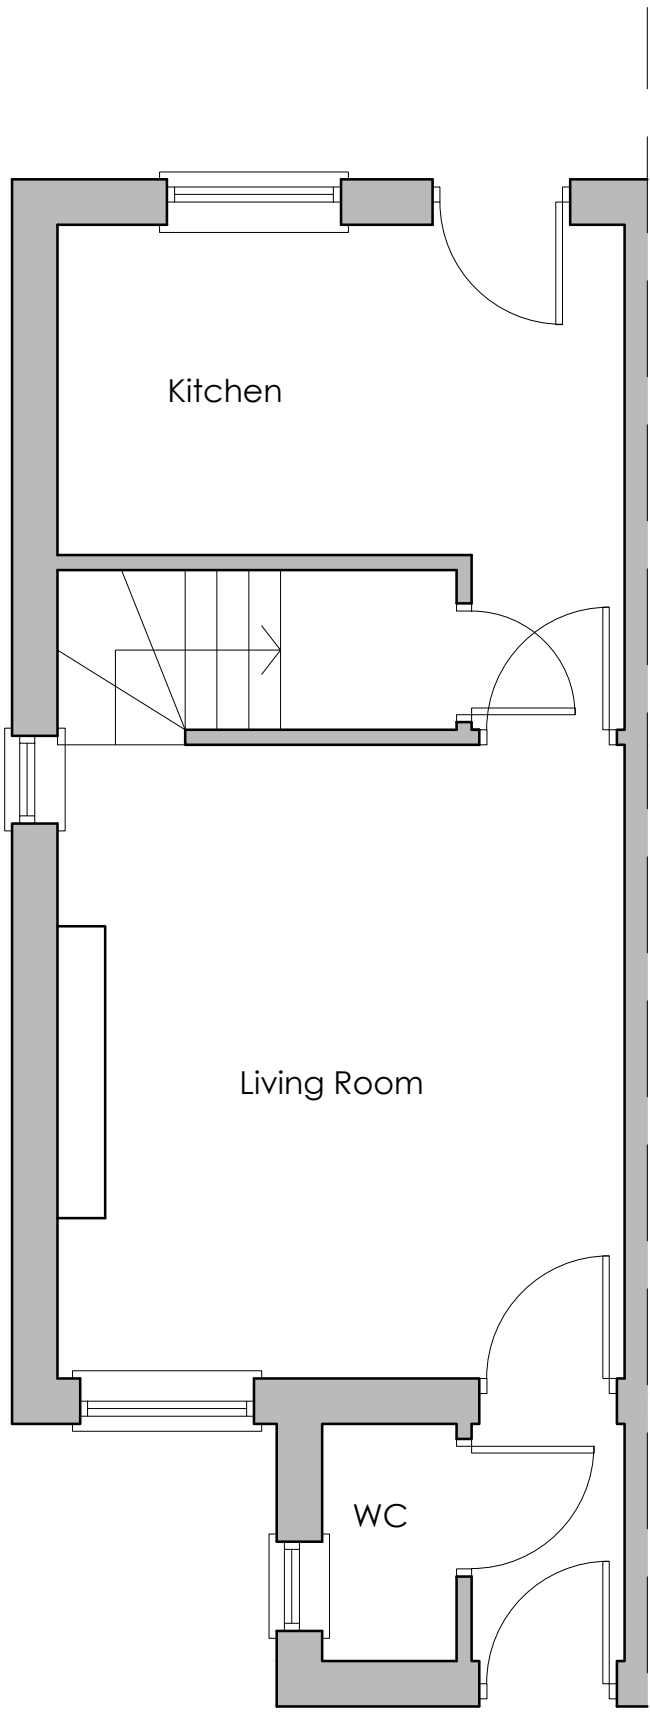


EXISTING GROUND FLOOR
1:50

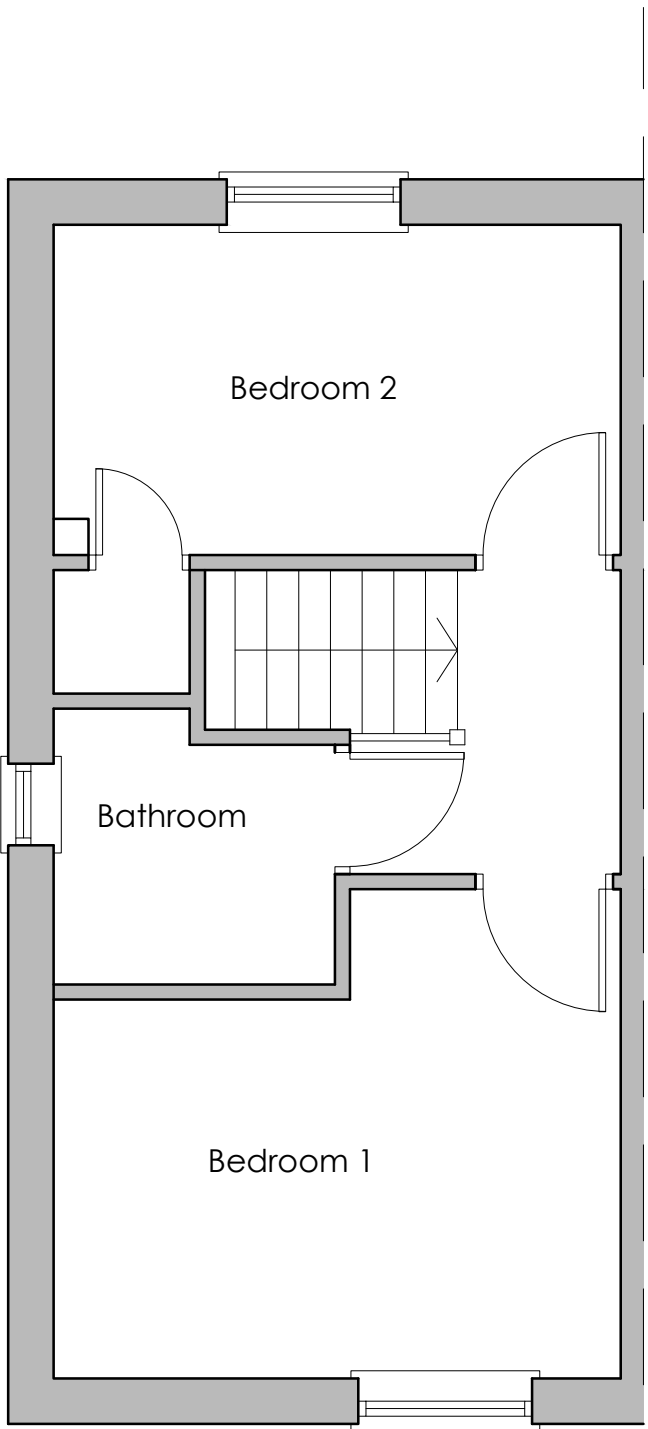


EXISTING FIRST FLOOR
1:50

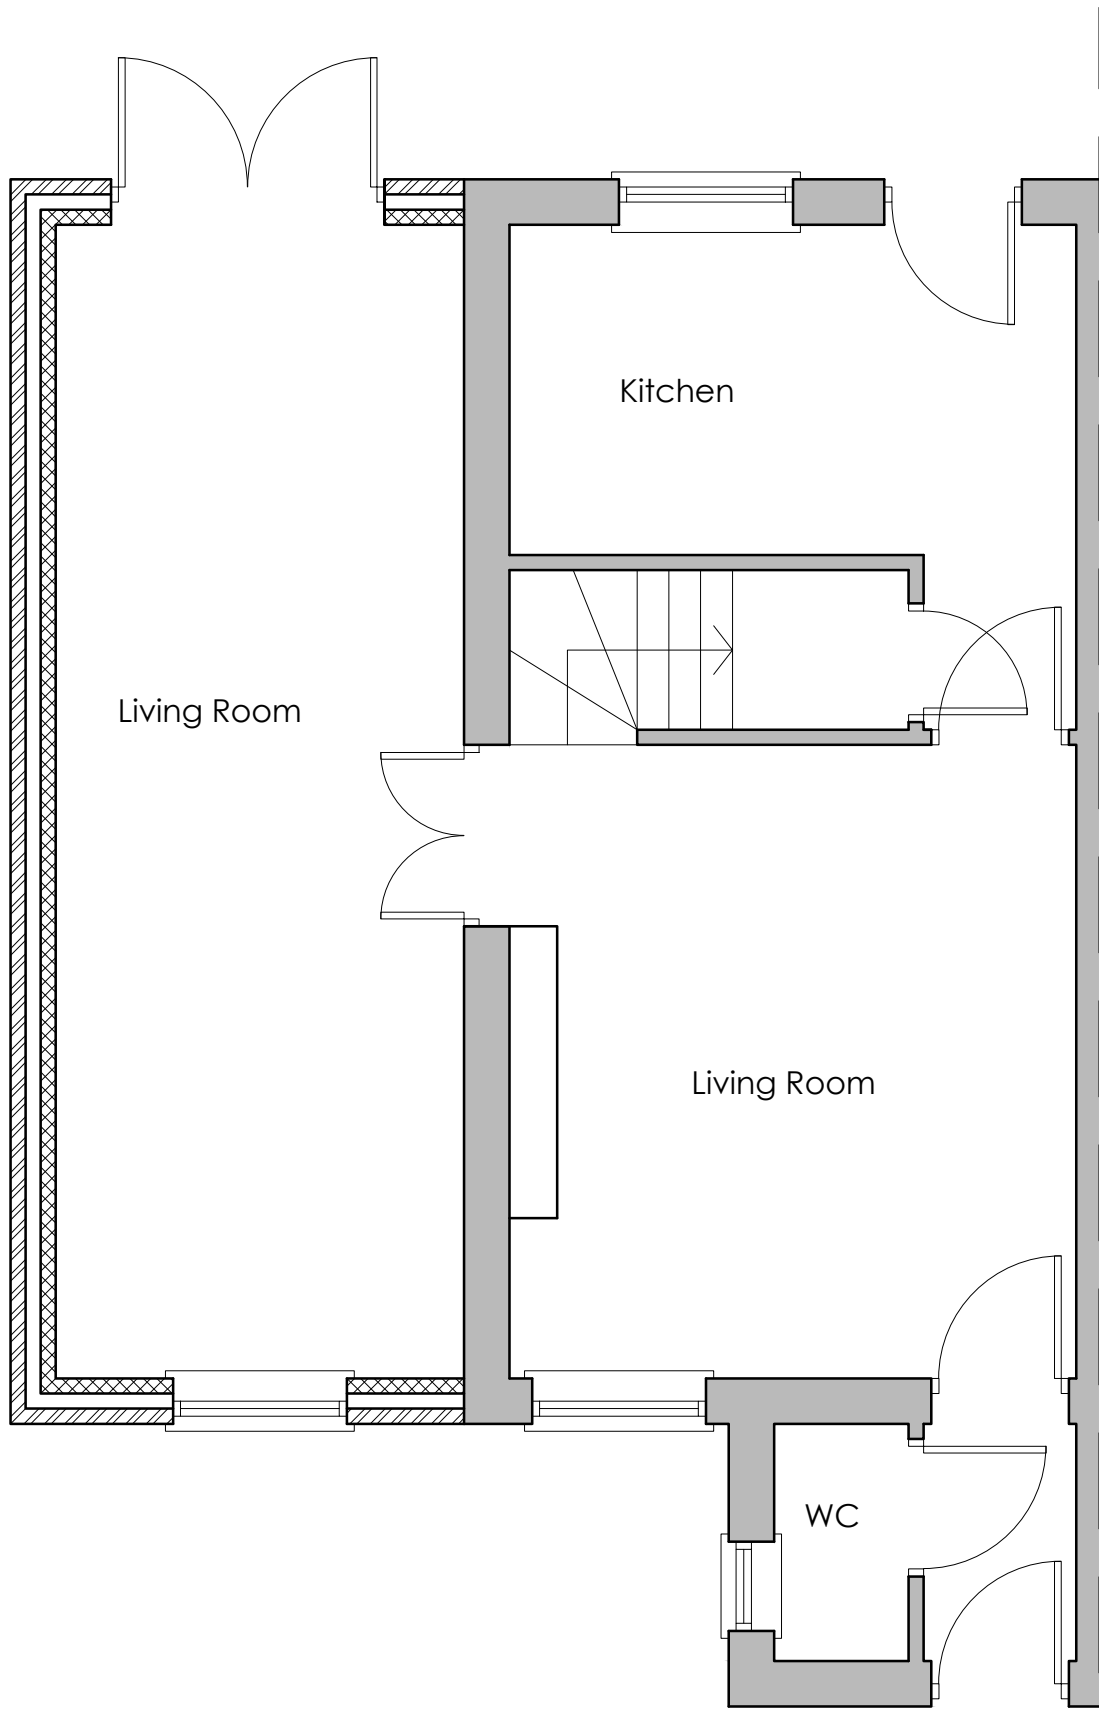

PROPOSED GROUND FLOOR
1:50

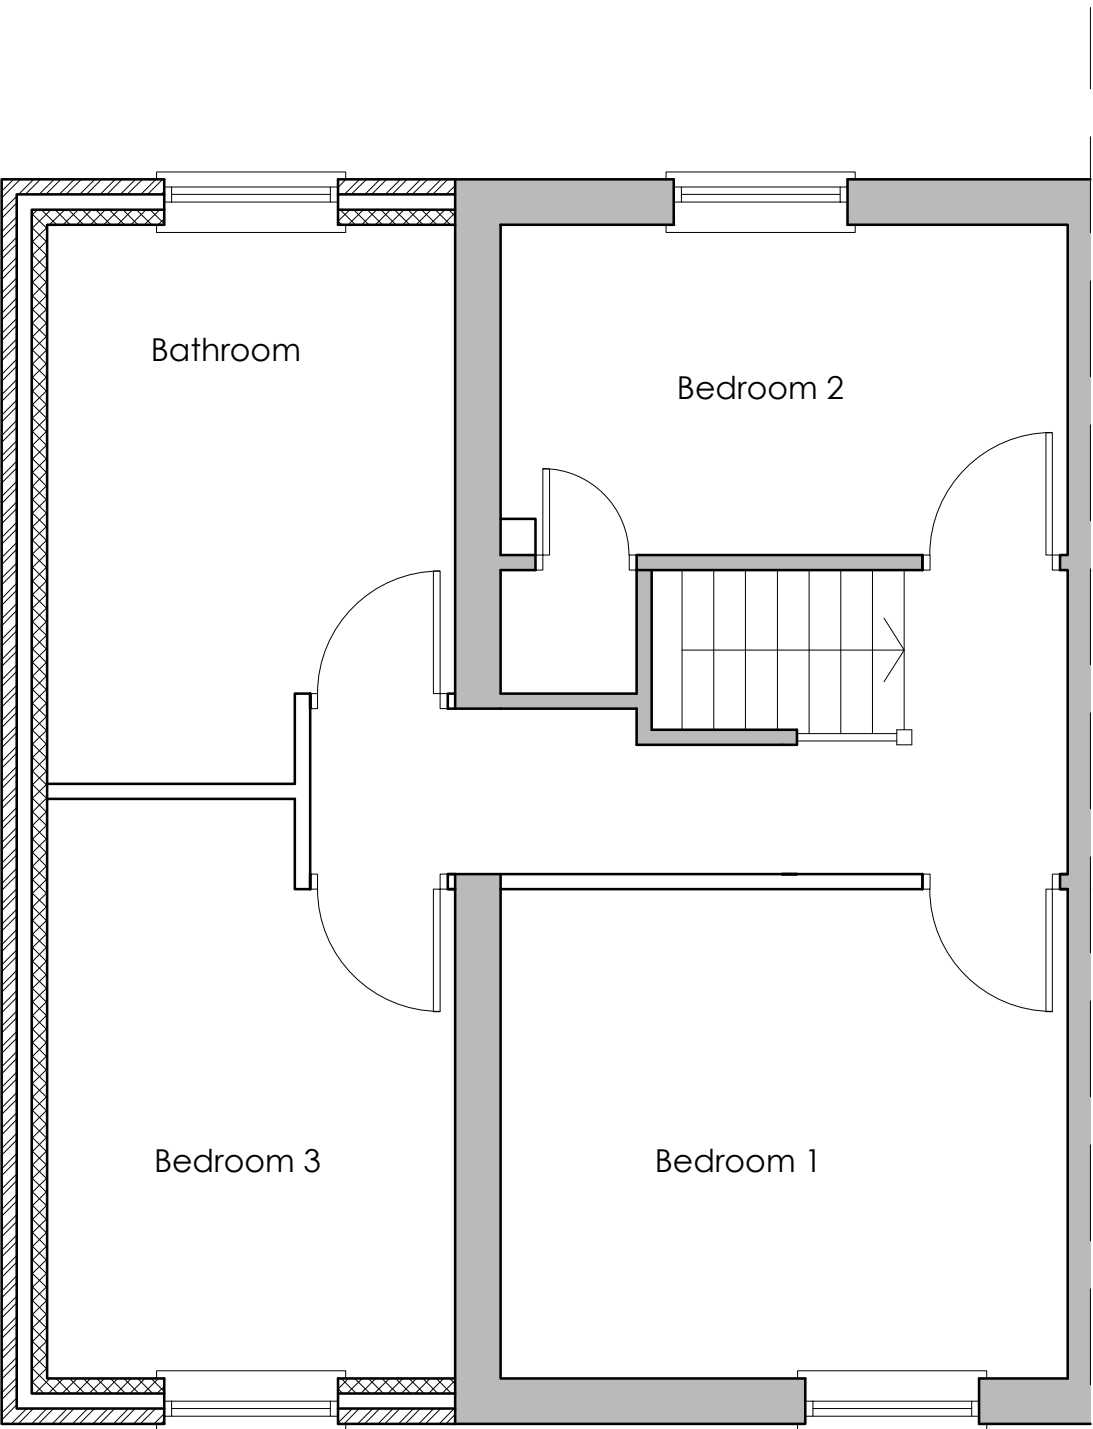

PROPOSED FIRST FLOOR
1:50EXISTING ROOF PLAN
1:50

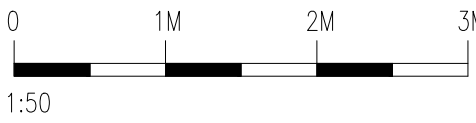

Client	Ayesha		
Job title	8 Rosebank Road Liverpool L36 3AB		
Drawing title	EXISTING AND PROPOSED PLANS AND ELEVATIONS		
Scale As Stated @A1	Drawn ST	Checked	Date Oct 2021
Job number *****	Drawing number 01	Rev B	