




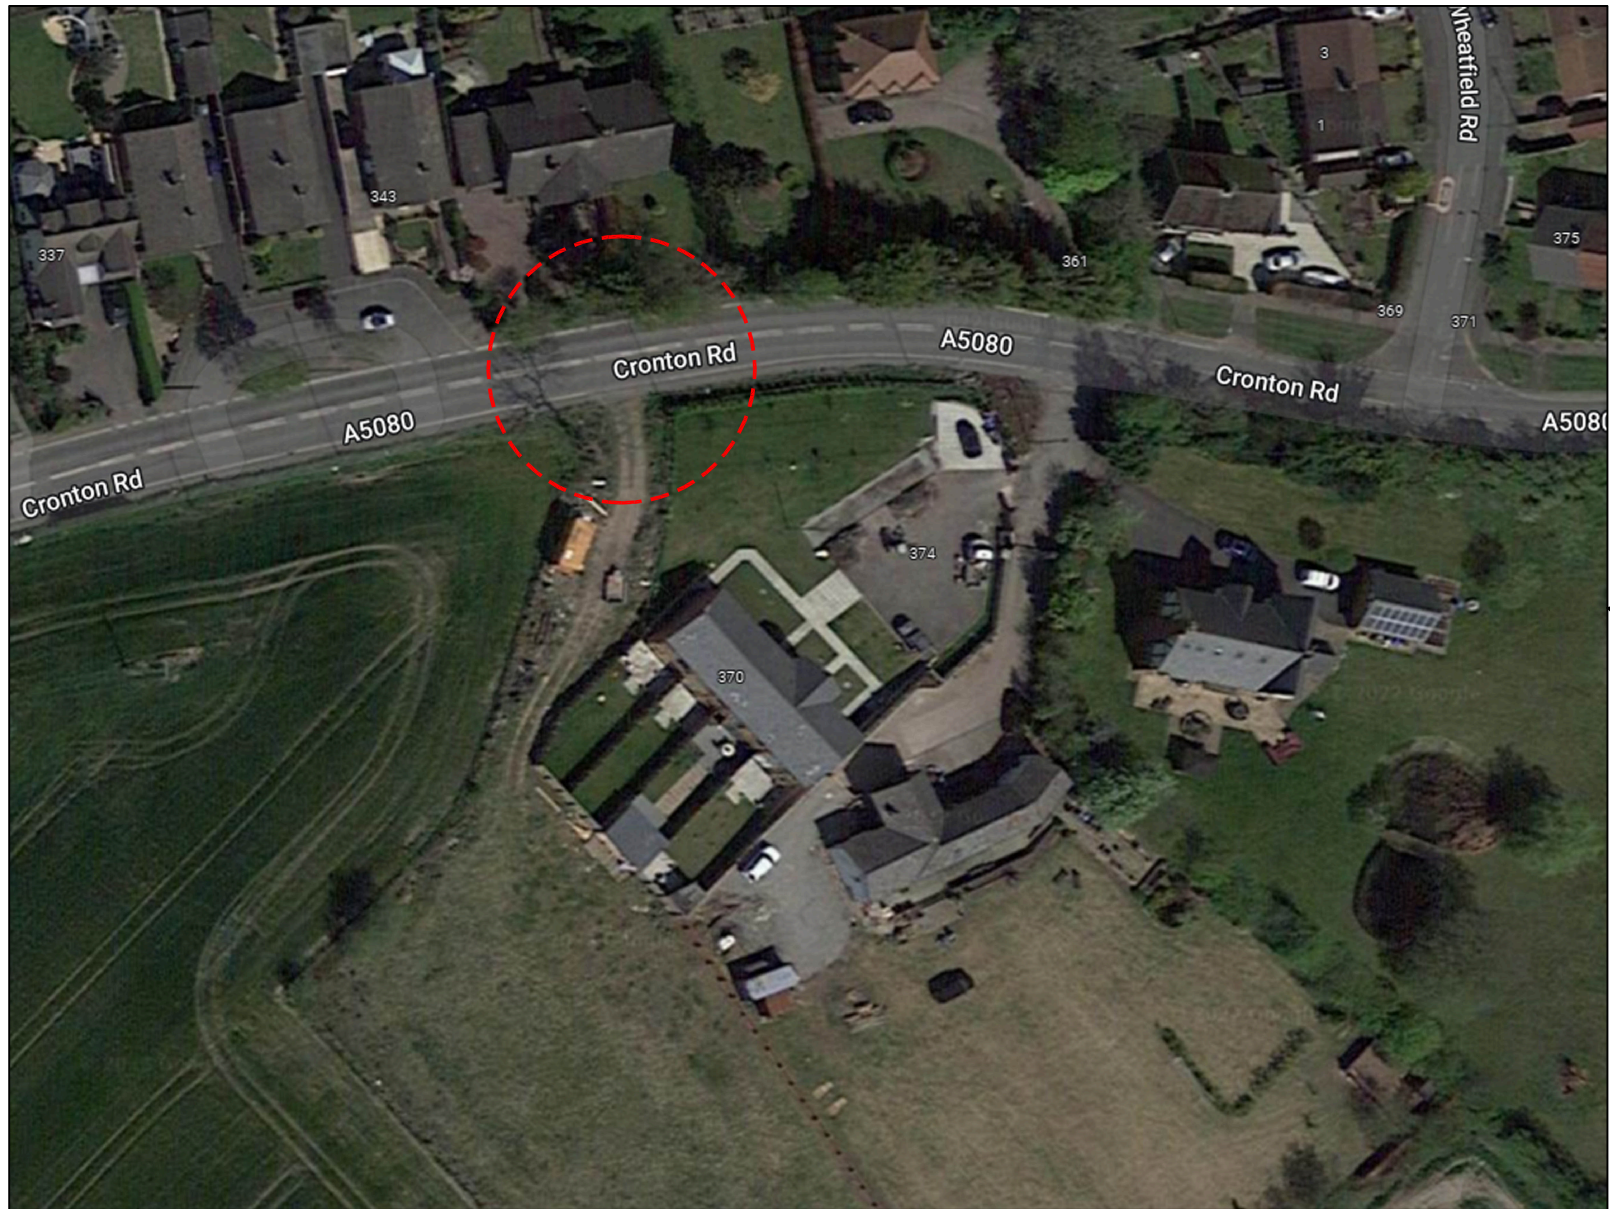

AERIAL VIEW (CRONTON ROAD) - EXISTING ACCESS

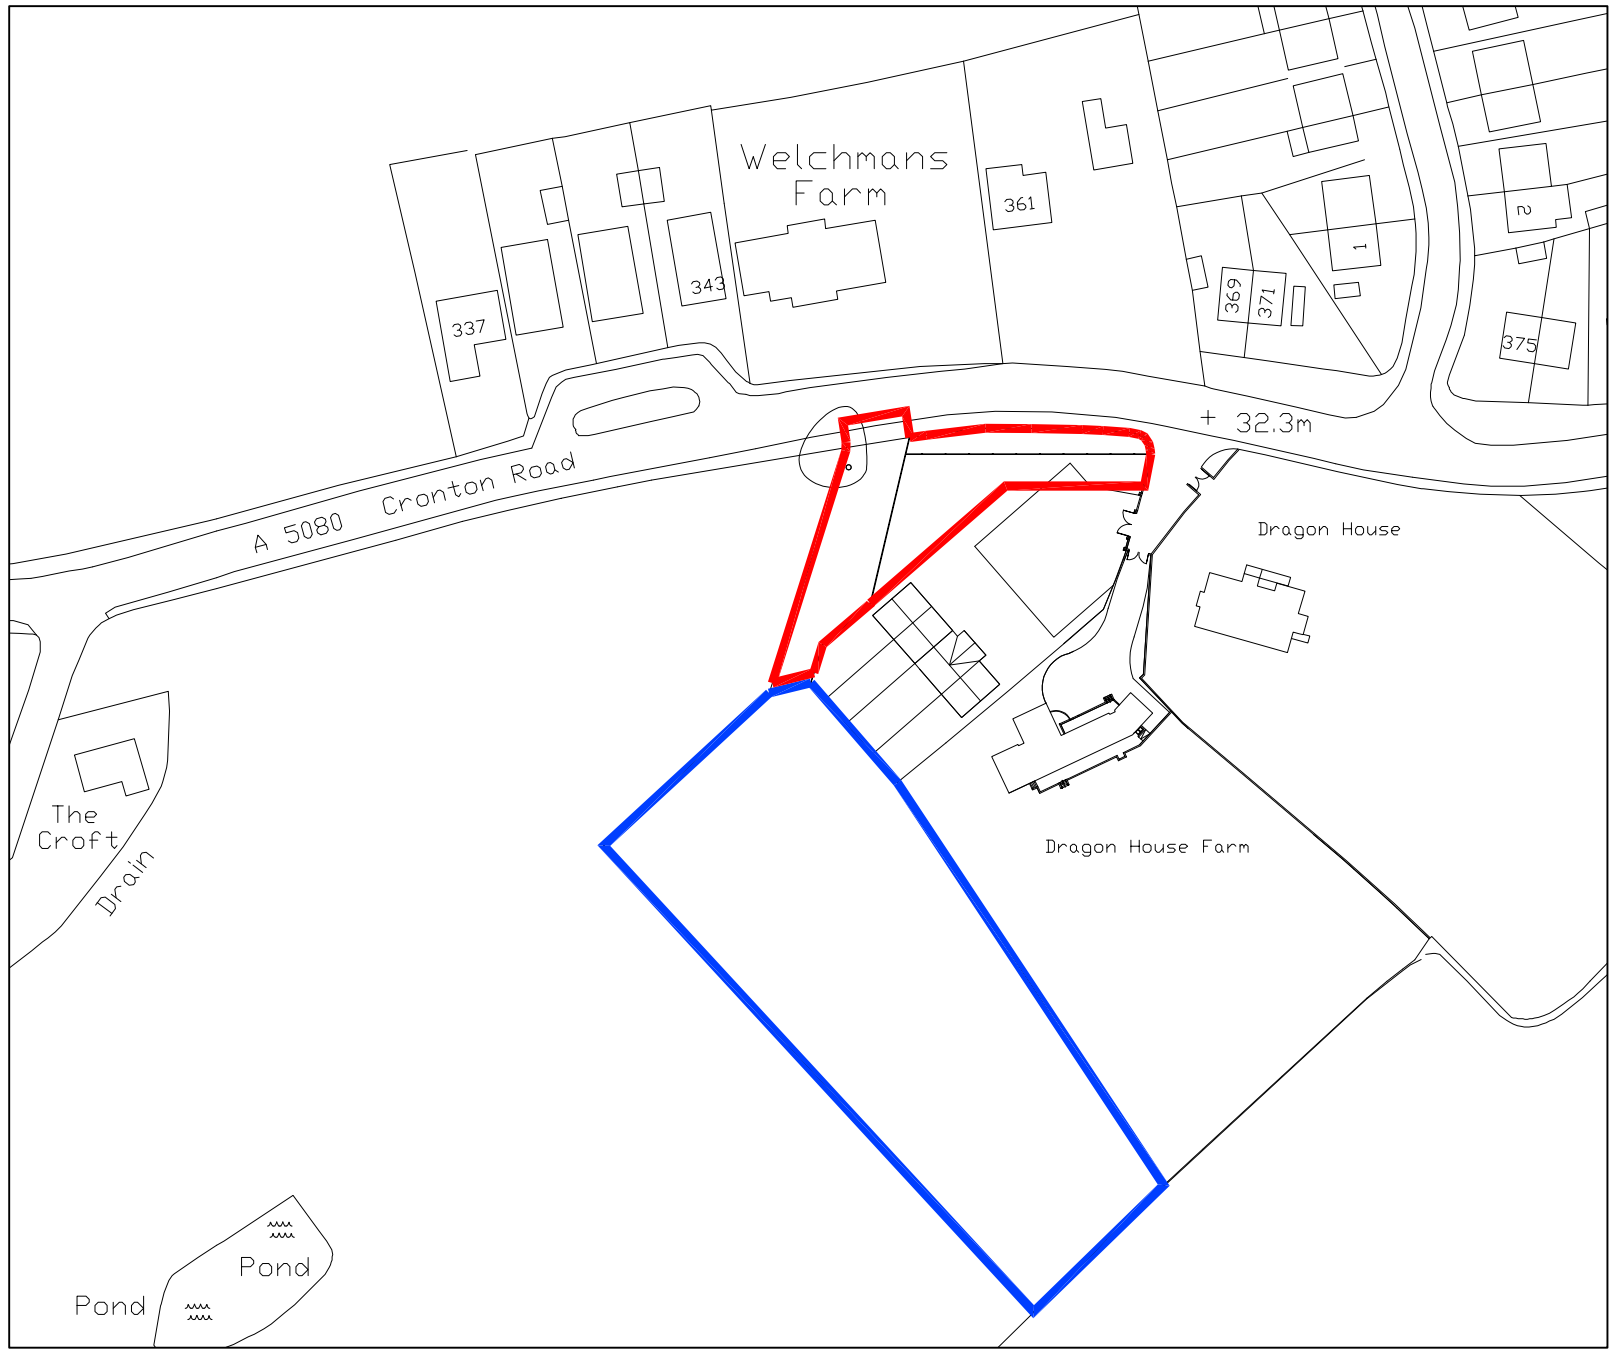

LOCATION PLAN Scale 1:1250

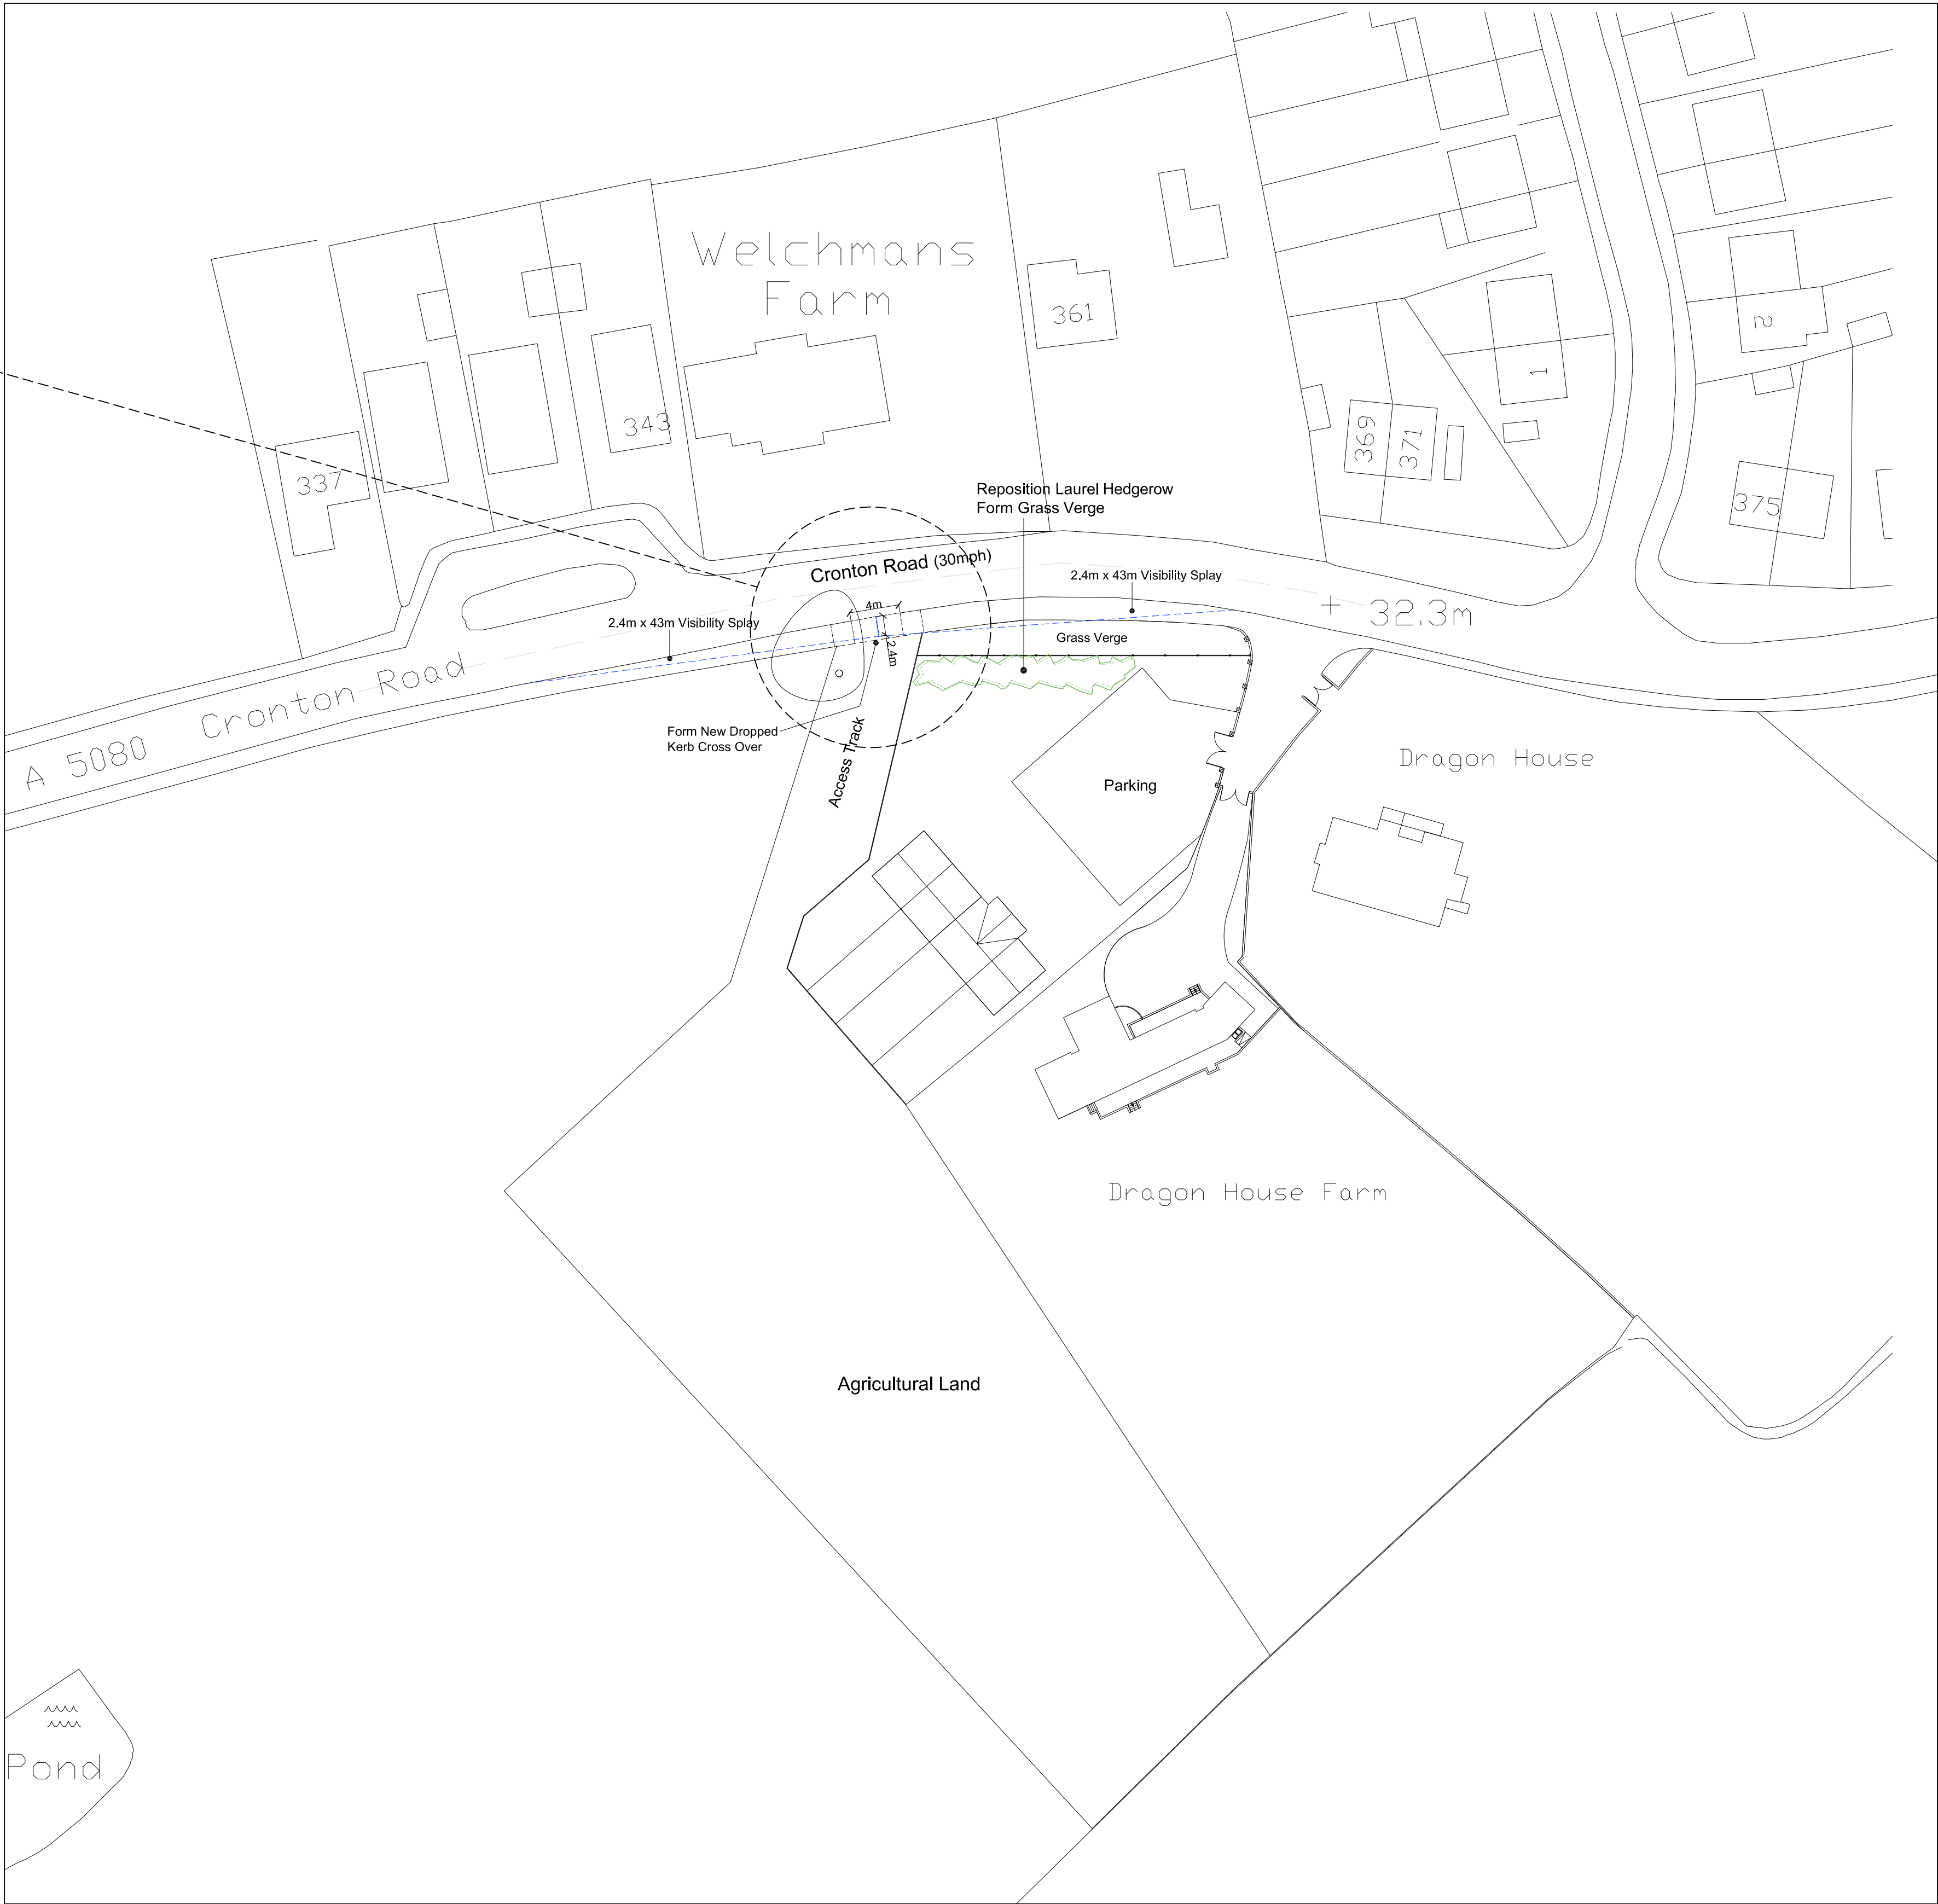

PROPOSED SITE PLAN Scale 1:500



001

Client: TBC
Project Name: Dragon House Farm, Cronton Road
Date: 21.10.22

Site Plan (A1)
Scale as shown