

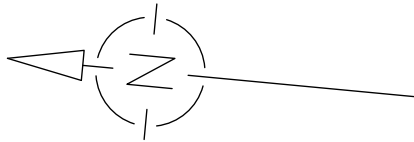
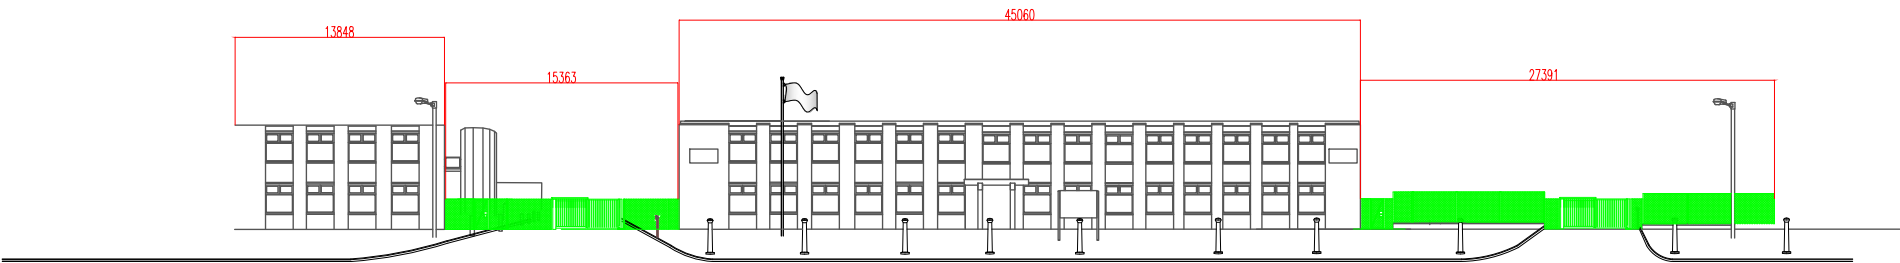


ALL DIMENSIONS IN MILLIMETRES UNLESS
OTHERWISE STATED

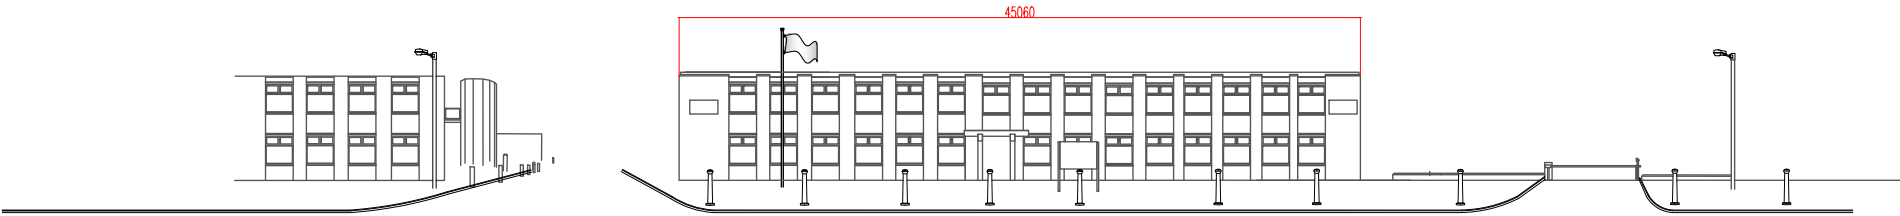

SCALE BAR 1:500

 

Rev.	Description	Date
R E V I S I O N S		



MERSEYSIDE POLICE & CRIME COMMISSIONER
ESTATES & FACILITIES MANAGEMENT DEPT.
Merseyside Police Headquarters
Canning Place Liverpool L1 8JX

Location:
HUYTON POLICE STATION
LATHOM ROAD
HUYTON
KNOWSLEY

Title: **Front Elevation View**

Project Ref:

Drawn:	LM	Scale:	1:500
Date:	09/2021	Size:	A3

Drg. No: **052C/G/B/T/026** Rev: -