


NOTE :


- 1) This drawing has been produced without the aid of a full detailed survey and should not be used as a working drawing as its accuracy cannot be guaranteed.
- 2) This drawing shows suggested proposals in FEASIBILITY FORM ONLY. Should any designers advance or develop these proposals beyond the feasibility stage, it will be necessary for them to comply with the requirements of Regulation 11 of the CONSTRUCTION (DESIGN AND MANAGEMENT) REGULATIONS 2015.

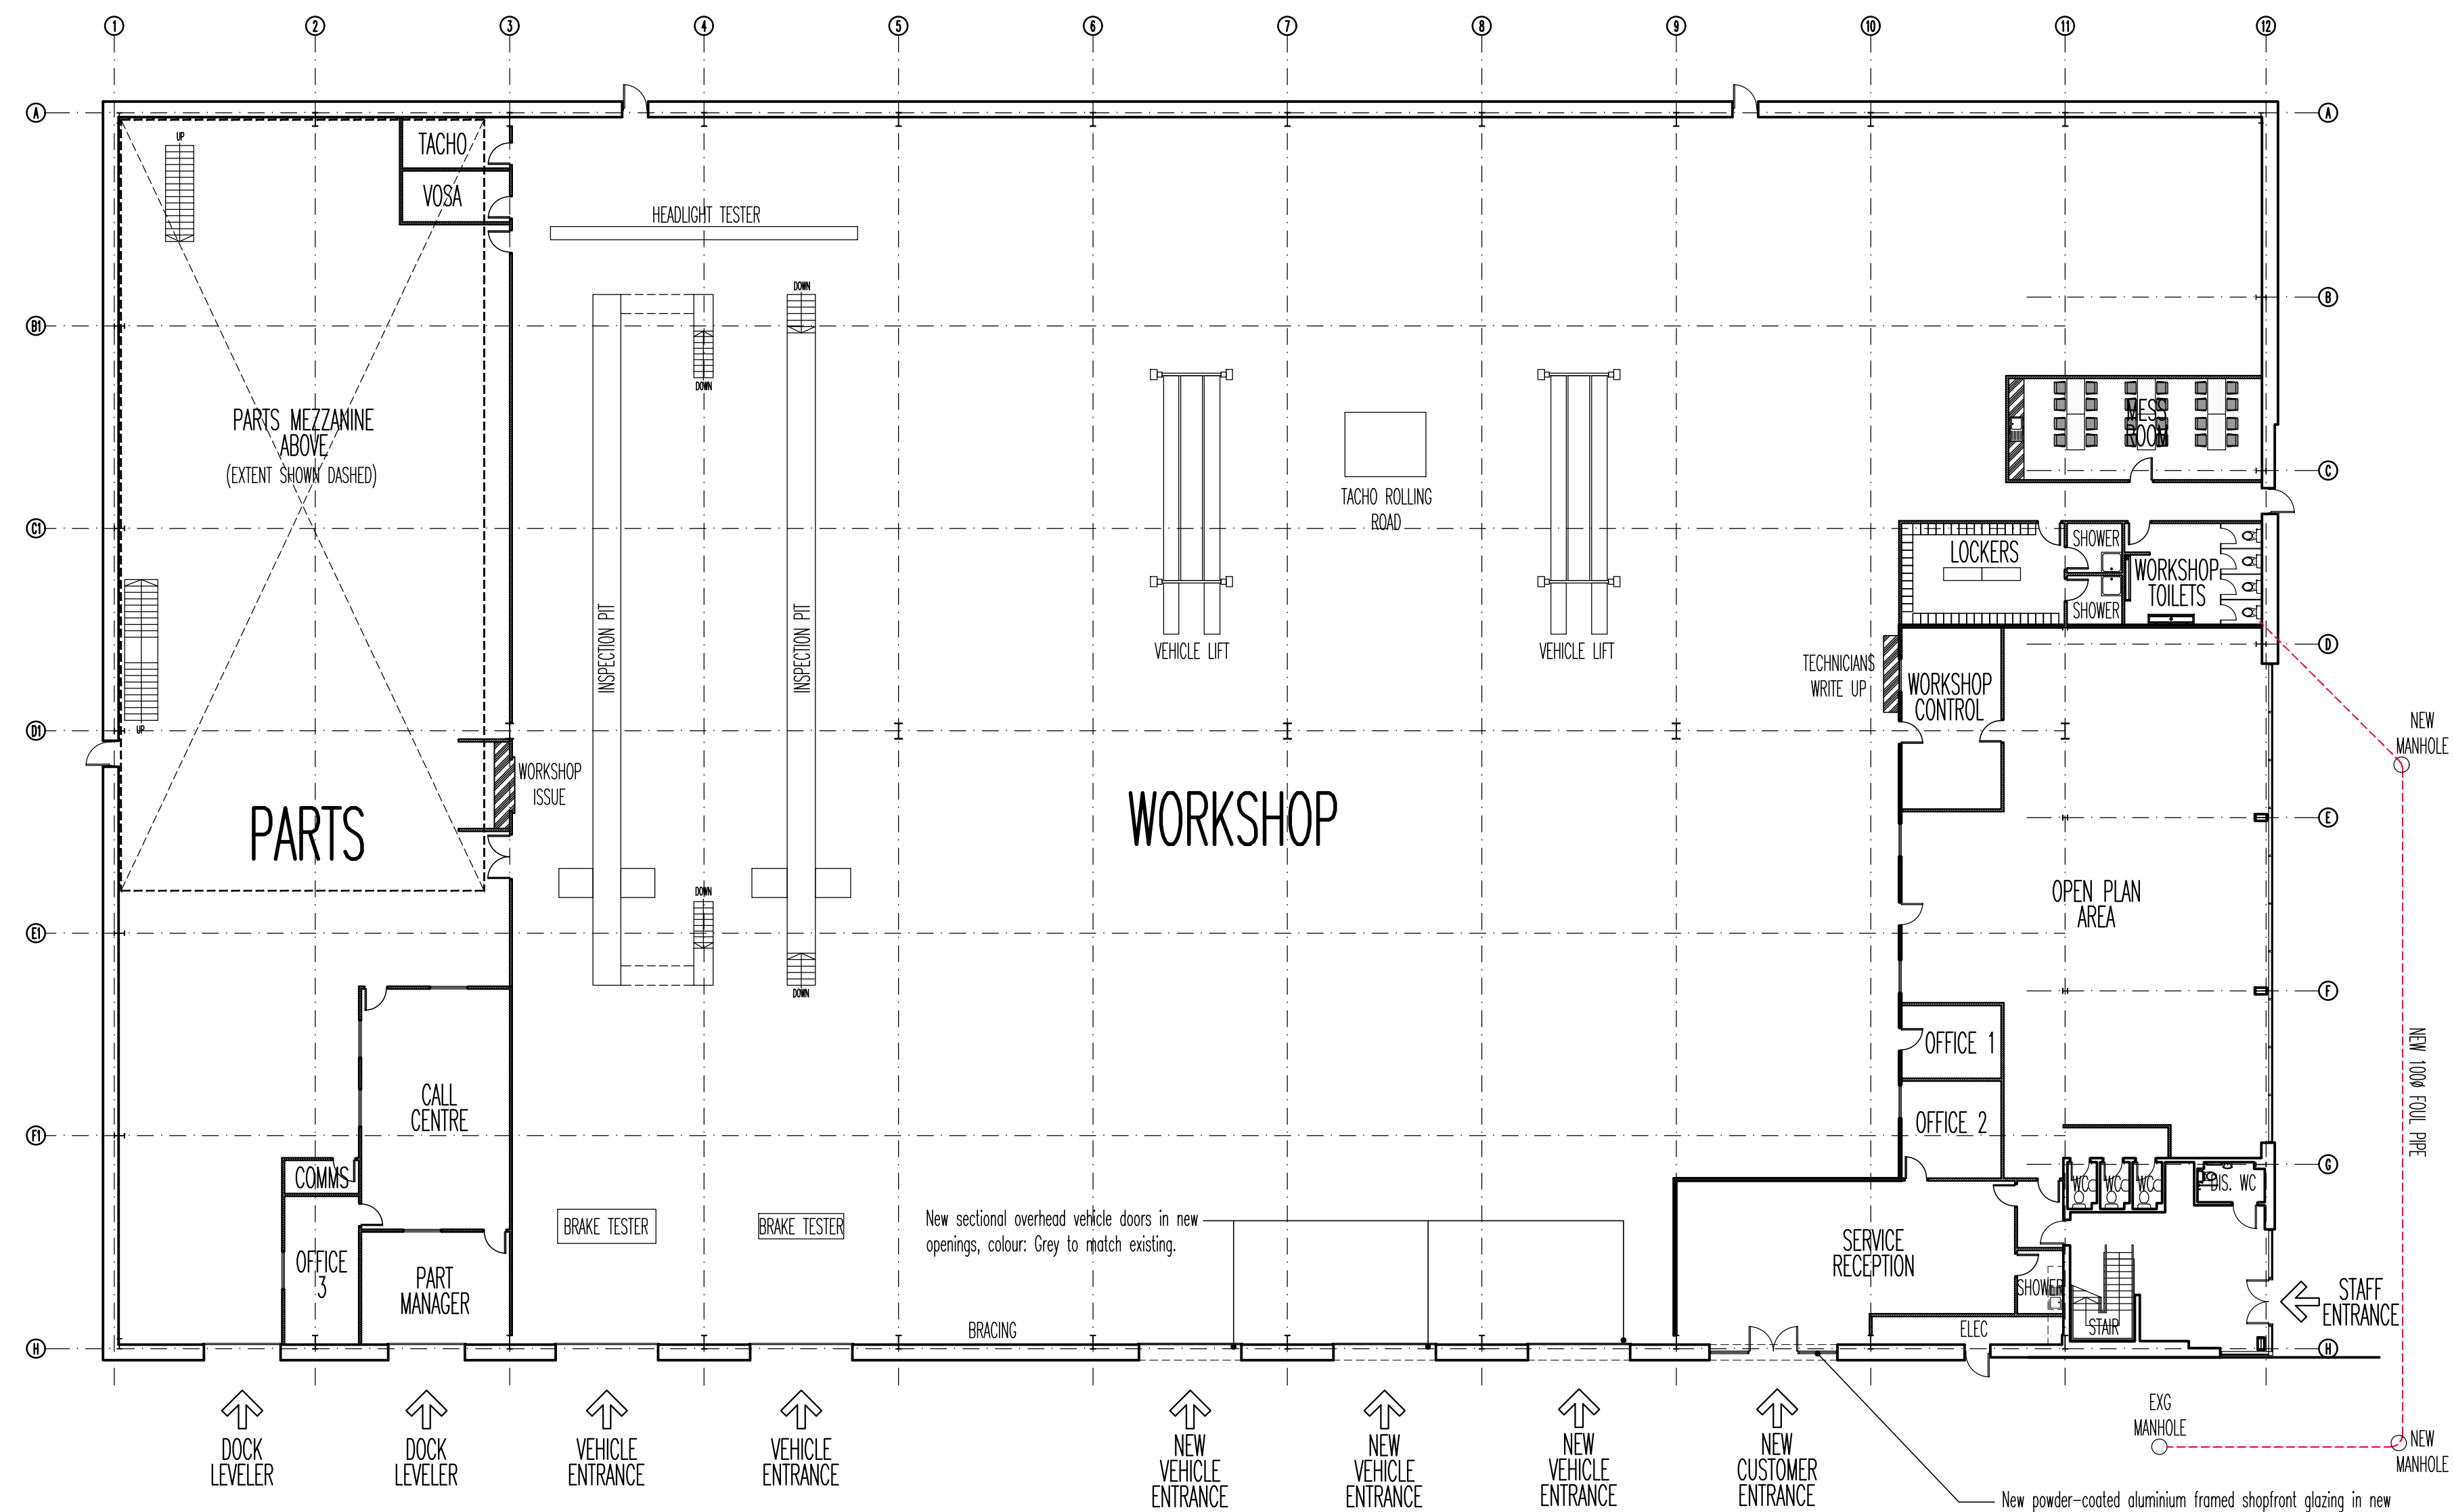

PROPOSED GROUND FLOOR PLAN

0 4m 8m 12m 16m 20m

SCALE BAR 1:200

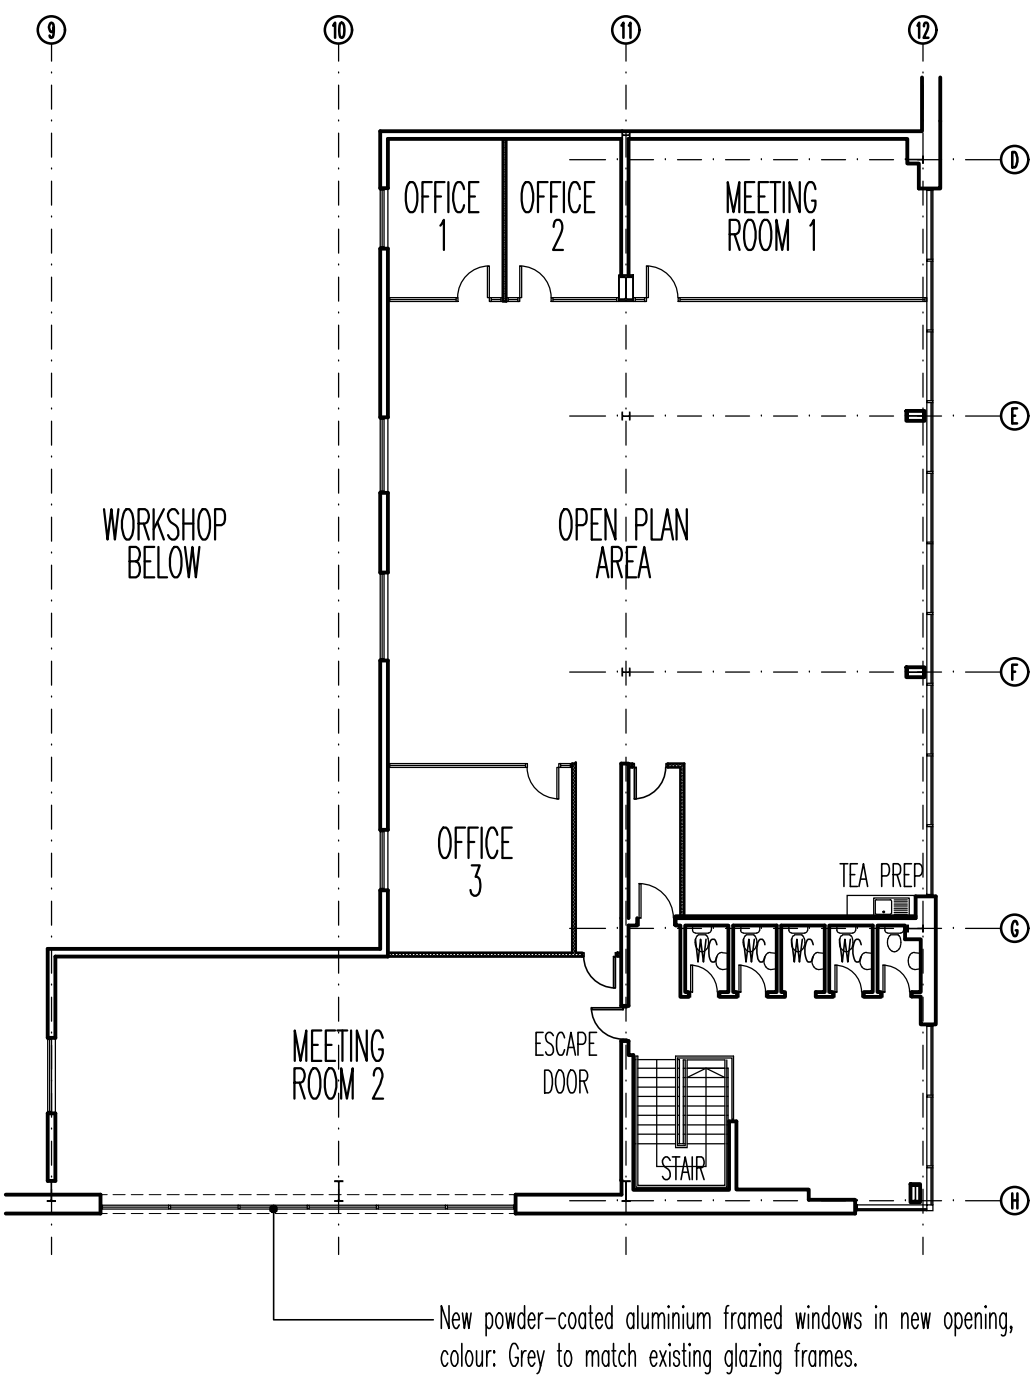

PROPOSED FIRST FLOOR PLAN



Studio 6, Chestnut Court
Jill Lane, Sambourne, Worcs B96 6ES
Tel: (01527) 894466 Fax: (01527) 892967
E-mail: mail@scaramangadesign.com
Website: www.scaramangadesign.com

client **ESTAR**
project **PROPOSED ALTEARTIONS TO UNITS 1 & 3,
ALCHEMY BUSINESS PARK, KNOWSLEY**

title **PROPOSED GROUND & FIRST FLOOR PLANS
UNIT 3 – PLANNING APPLICATION**

scale	1:200	date	16/09/2021	drawn	MH	drg. no.	DC97/11	rev.	—
When plotted at A1 format									

Do not scale from this drawing All dimensions to be checked on site © Scaramanga Design Limited