




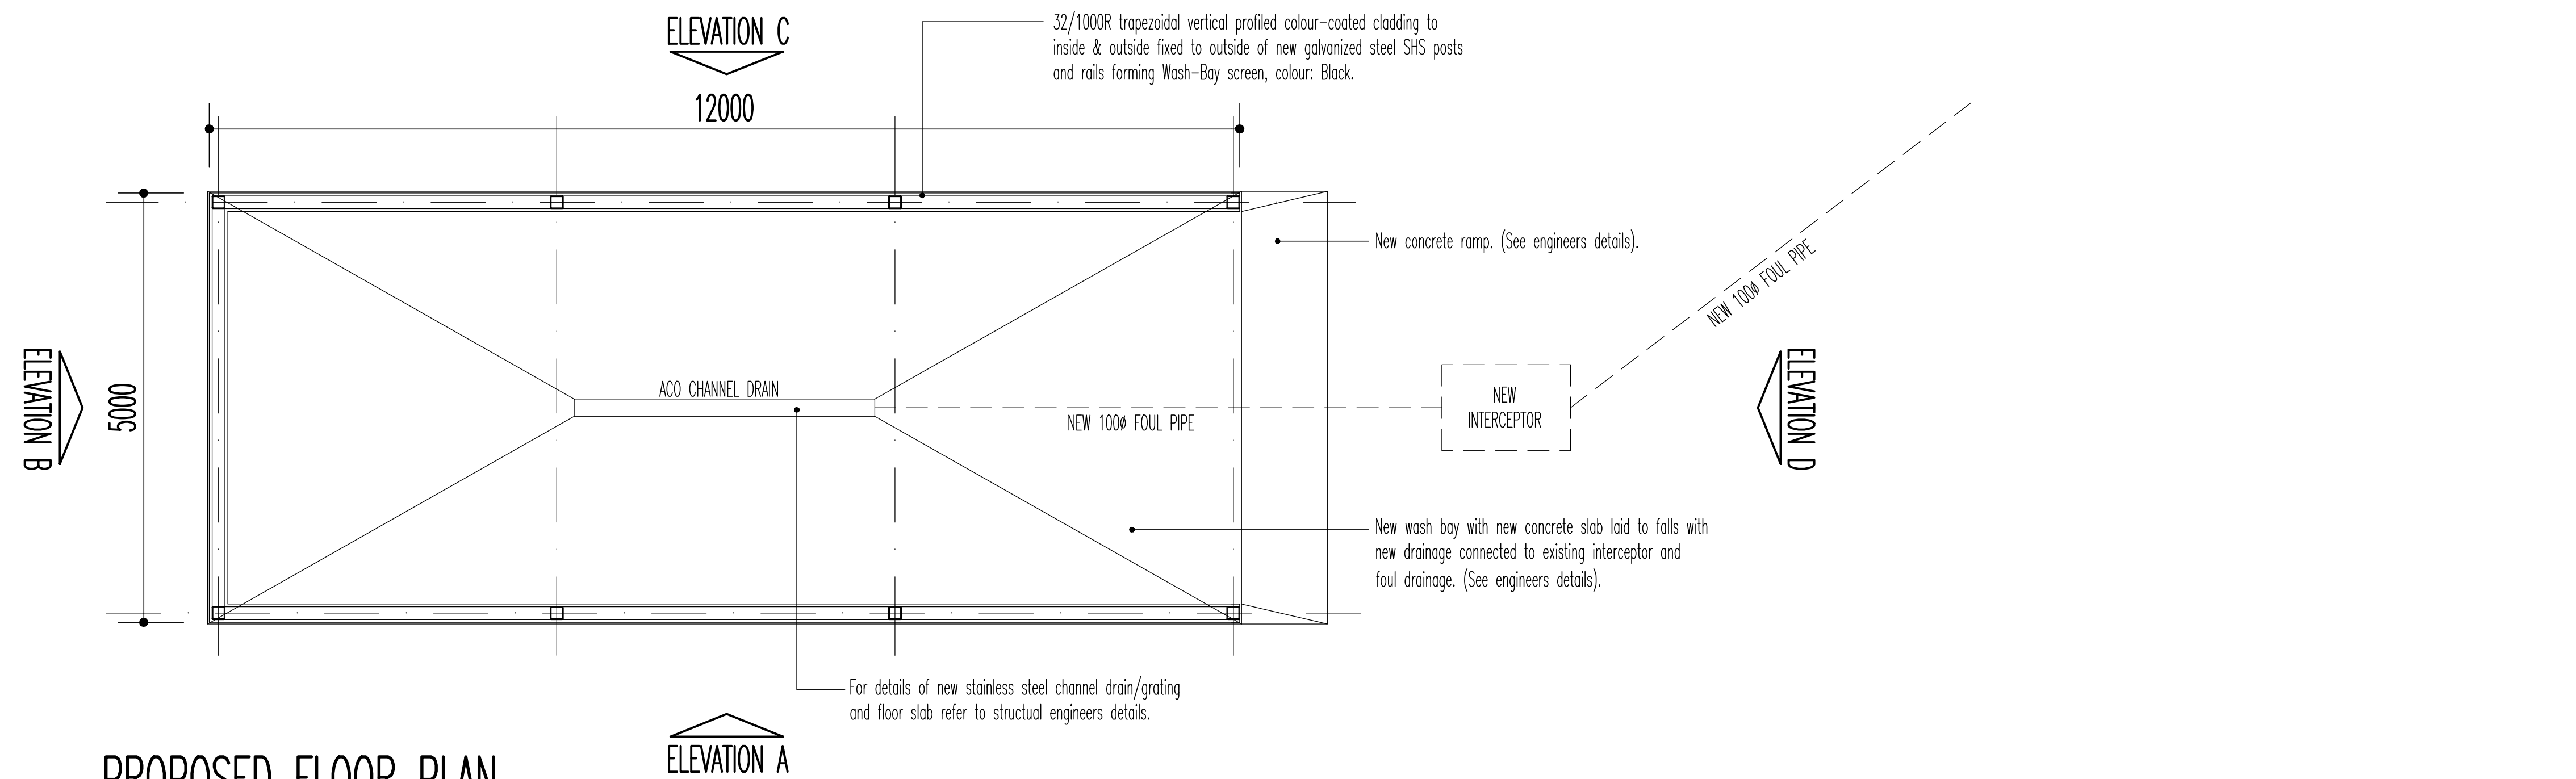


PROPOSED FLOOR PLAN

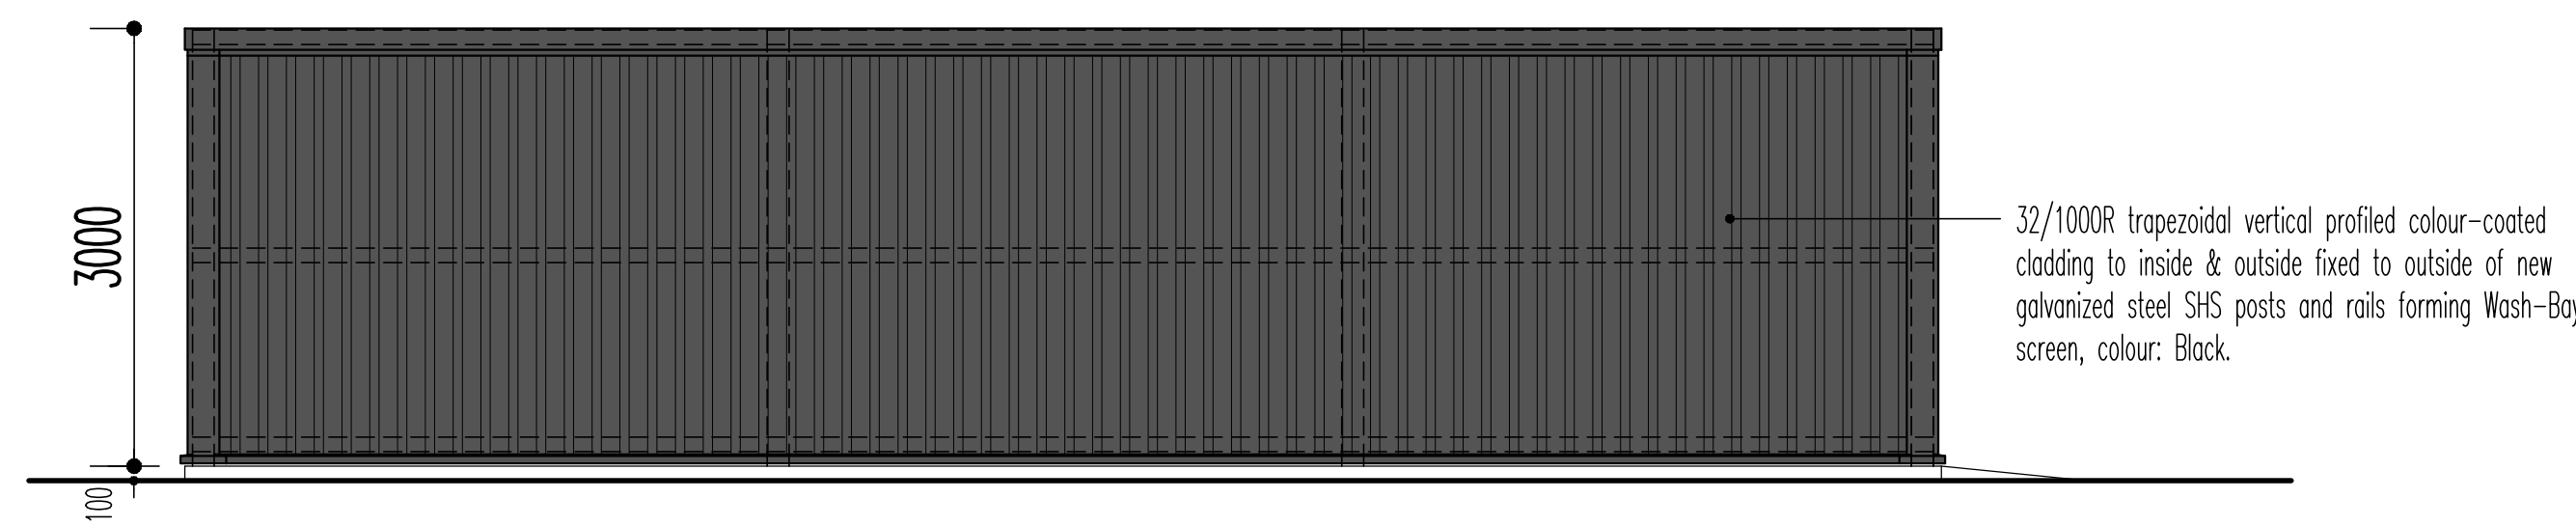

PROPOSED ELEVATION A

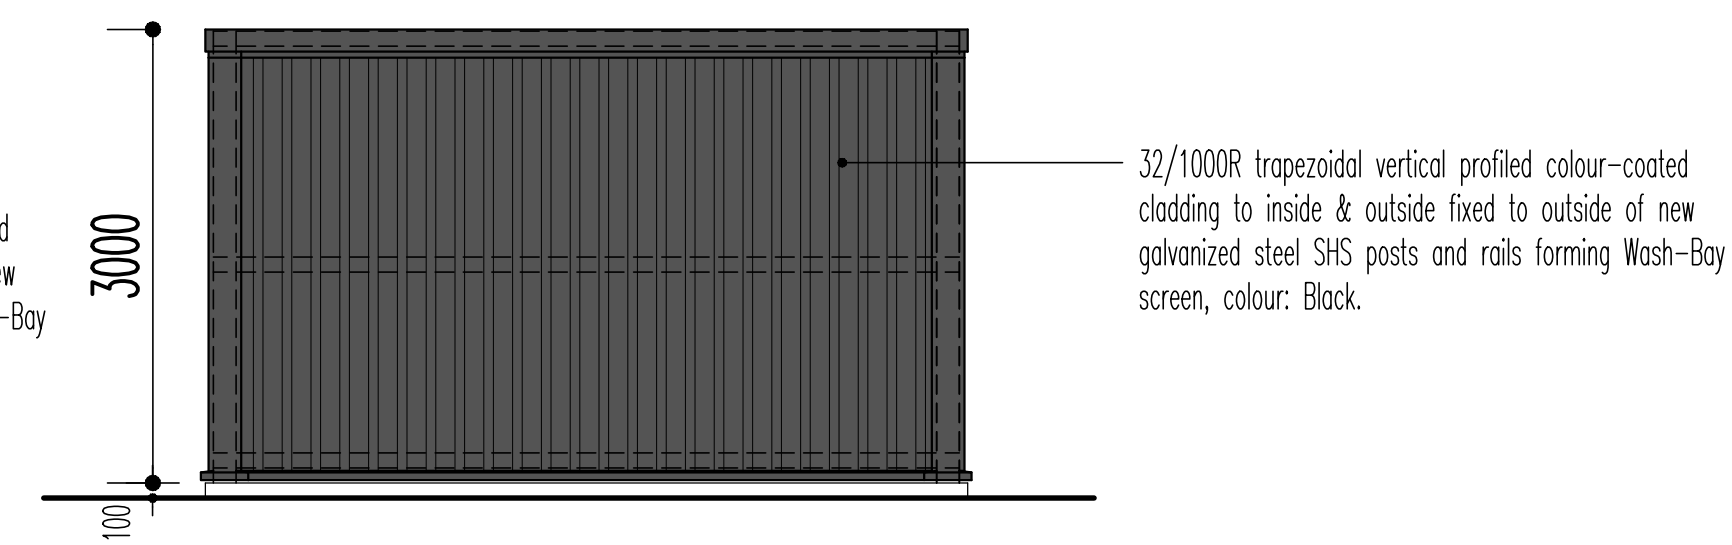


PROPOSED ELEVATION B

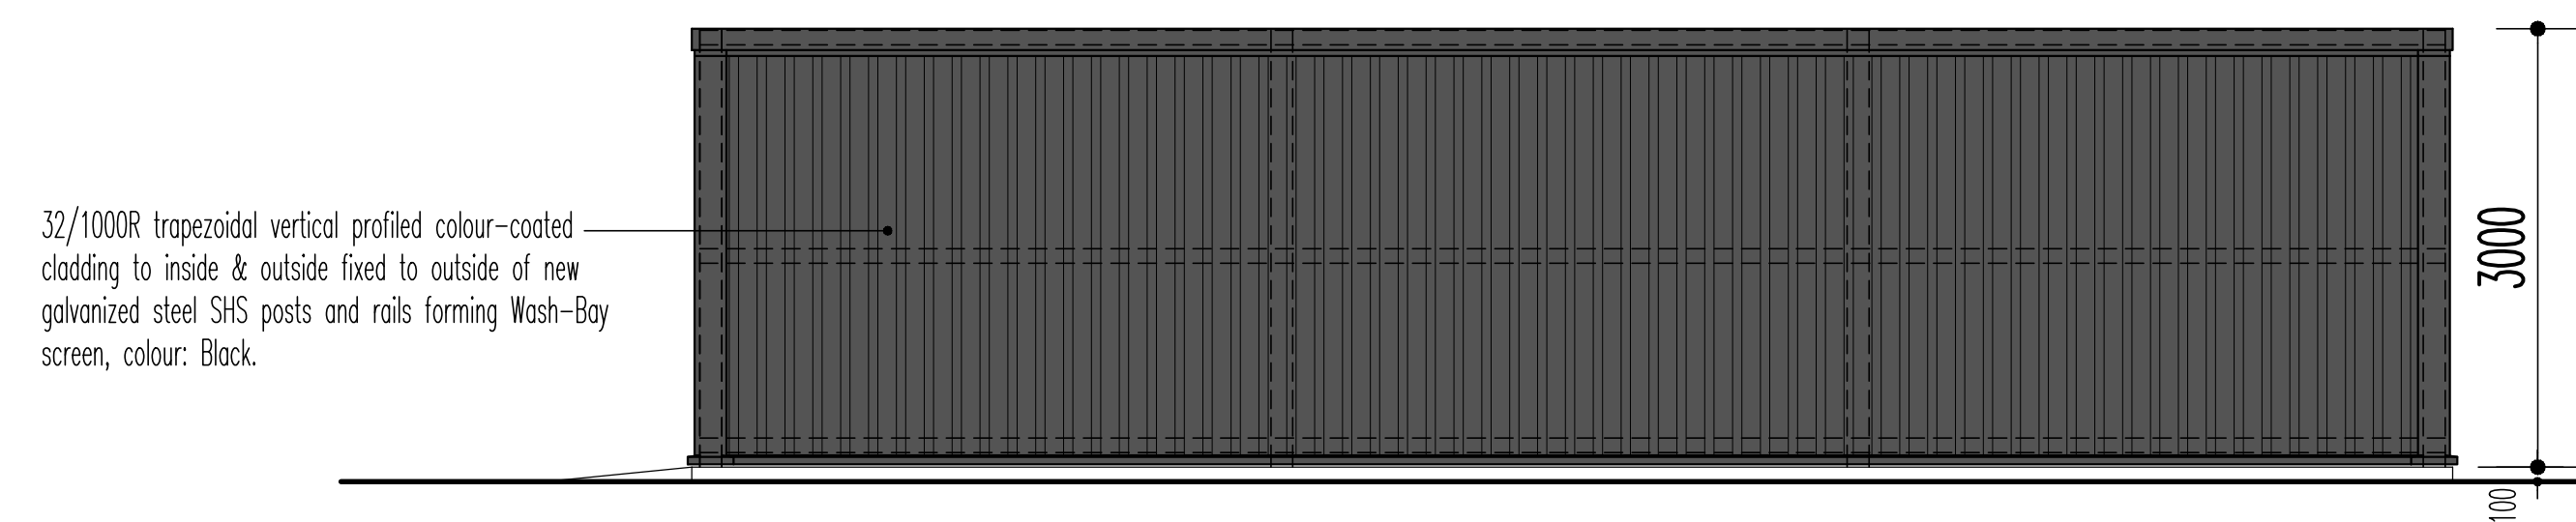

PROPOSED ELEVATION C



SCALE BAR 1:50

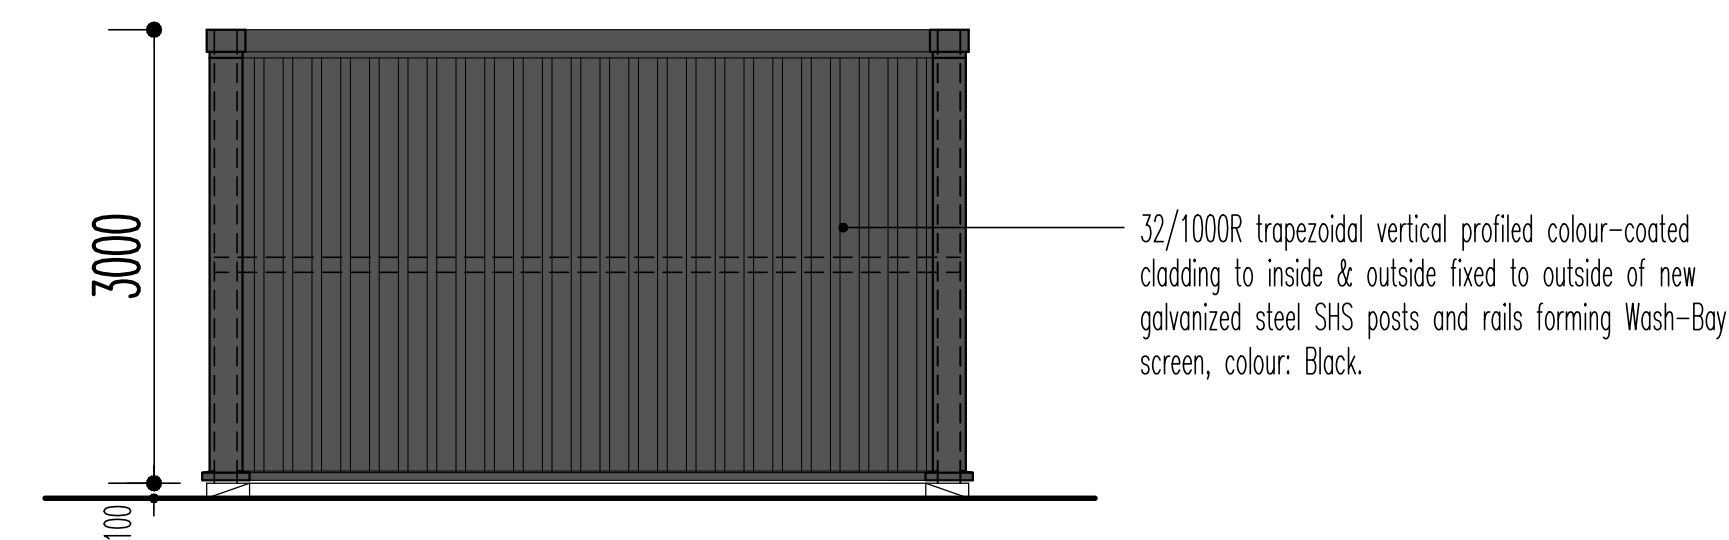

PROPOSED ELEVATION D

NOTE :

- 1) This drawing has been produced without the aid of a full detailed survey and should not be used as a working drawing as its accuracy cannot be guaranteed.
- 2) This drawing shows suggested proposals in FEASIBILITY FORM ONLY. Should any designers advance or develop these proposals beyond the feasibility stage, it will be necessary for them to comply with the requirements of Regulation 11 of the CONSTRUCTION (DESIGN AND MANAGEMENT) REGULATIONS 2015.

Revision A : New drainage and interceptor added.

(MH) 17/09/2021

scaramanga design
 Studio 6, Chestnut Court
 Jili Lane, Sambourne, Worcs B96 6ES
 Tel: (01527) 894466 Fax: (01527) 892967
 E-mail: mail@scaramangadesign.com
 Website: www.scaramangadesign.com

client **ESTAR**
 project **PROPOSED ALTEARTIONS TO UNITS 1 & 3, ALCHEMY BUSINESS PARK, KNOWSLEY**
 title **PROPOSED WASH BAY PLAN & ELEVATIONS UNIT 3 – PLANNING APPLICATION**

scale 1:50 When plotted at A1 format	date 16/09/2021	drawn MH	dra. no. DC97/14	rev. A
--	--------------------	-------------	---------------------	-----------

Do not scale from this drawing All dimensions to be checked on site

© Scaramanga Design Limited