



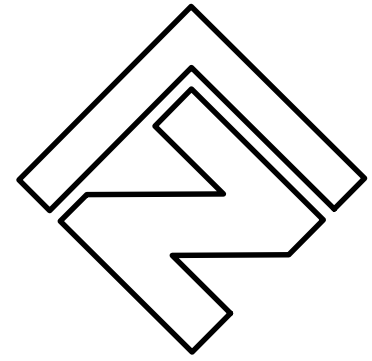

NOTE :
This drawing has been produced without the aid of a detailed survey and should not be used as a working drawing as its accuracy cannot be guaranteed.

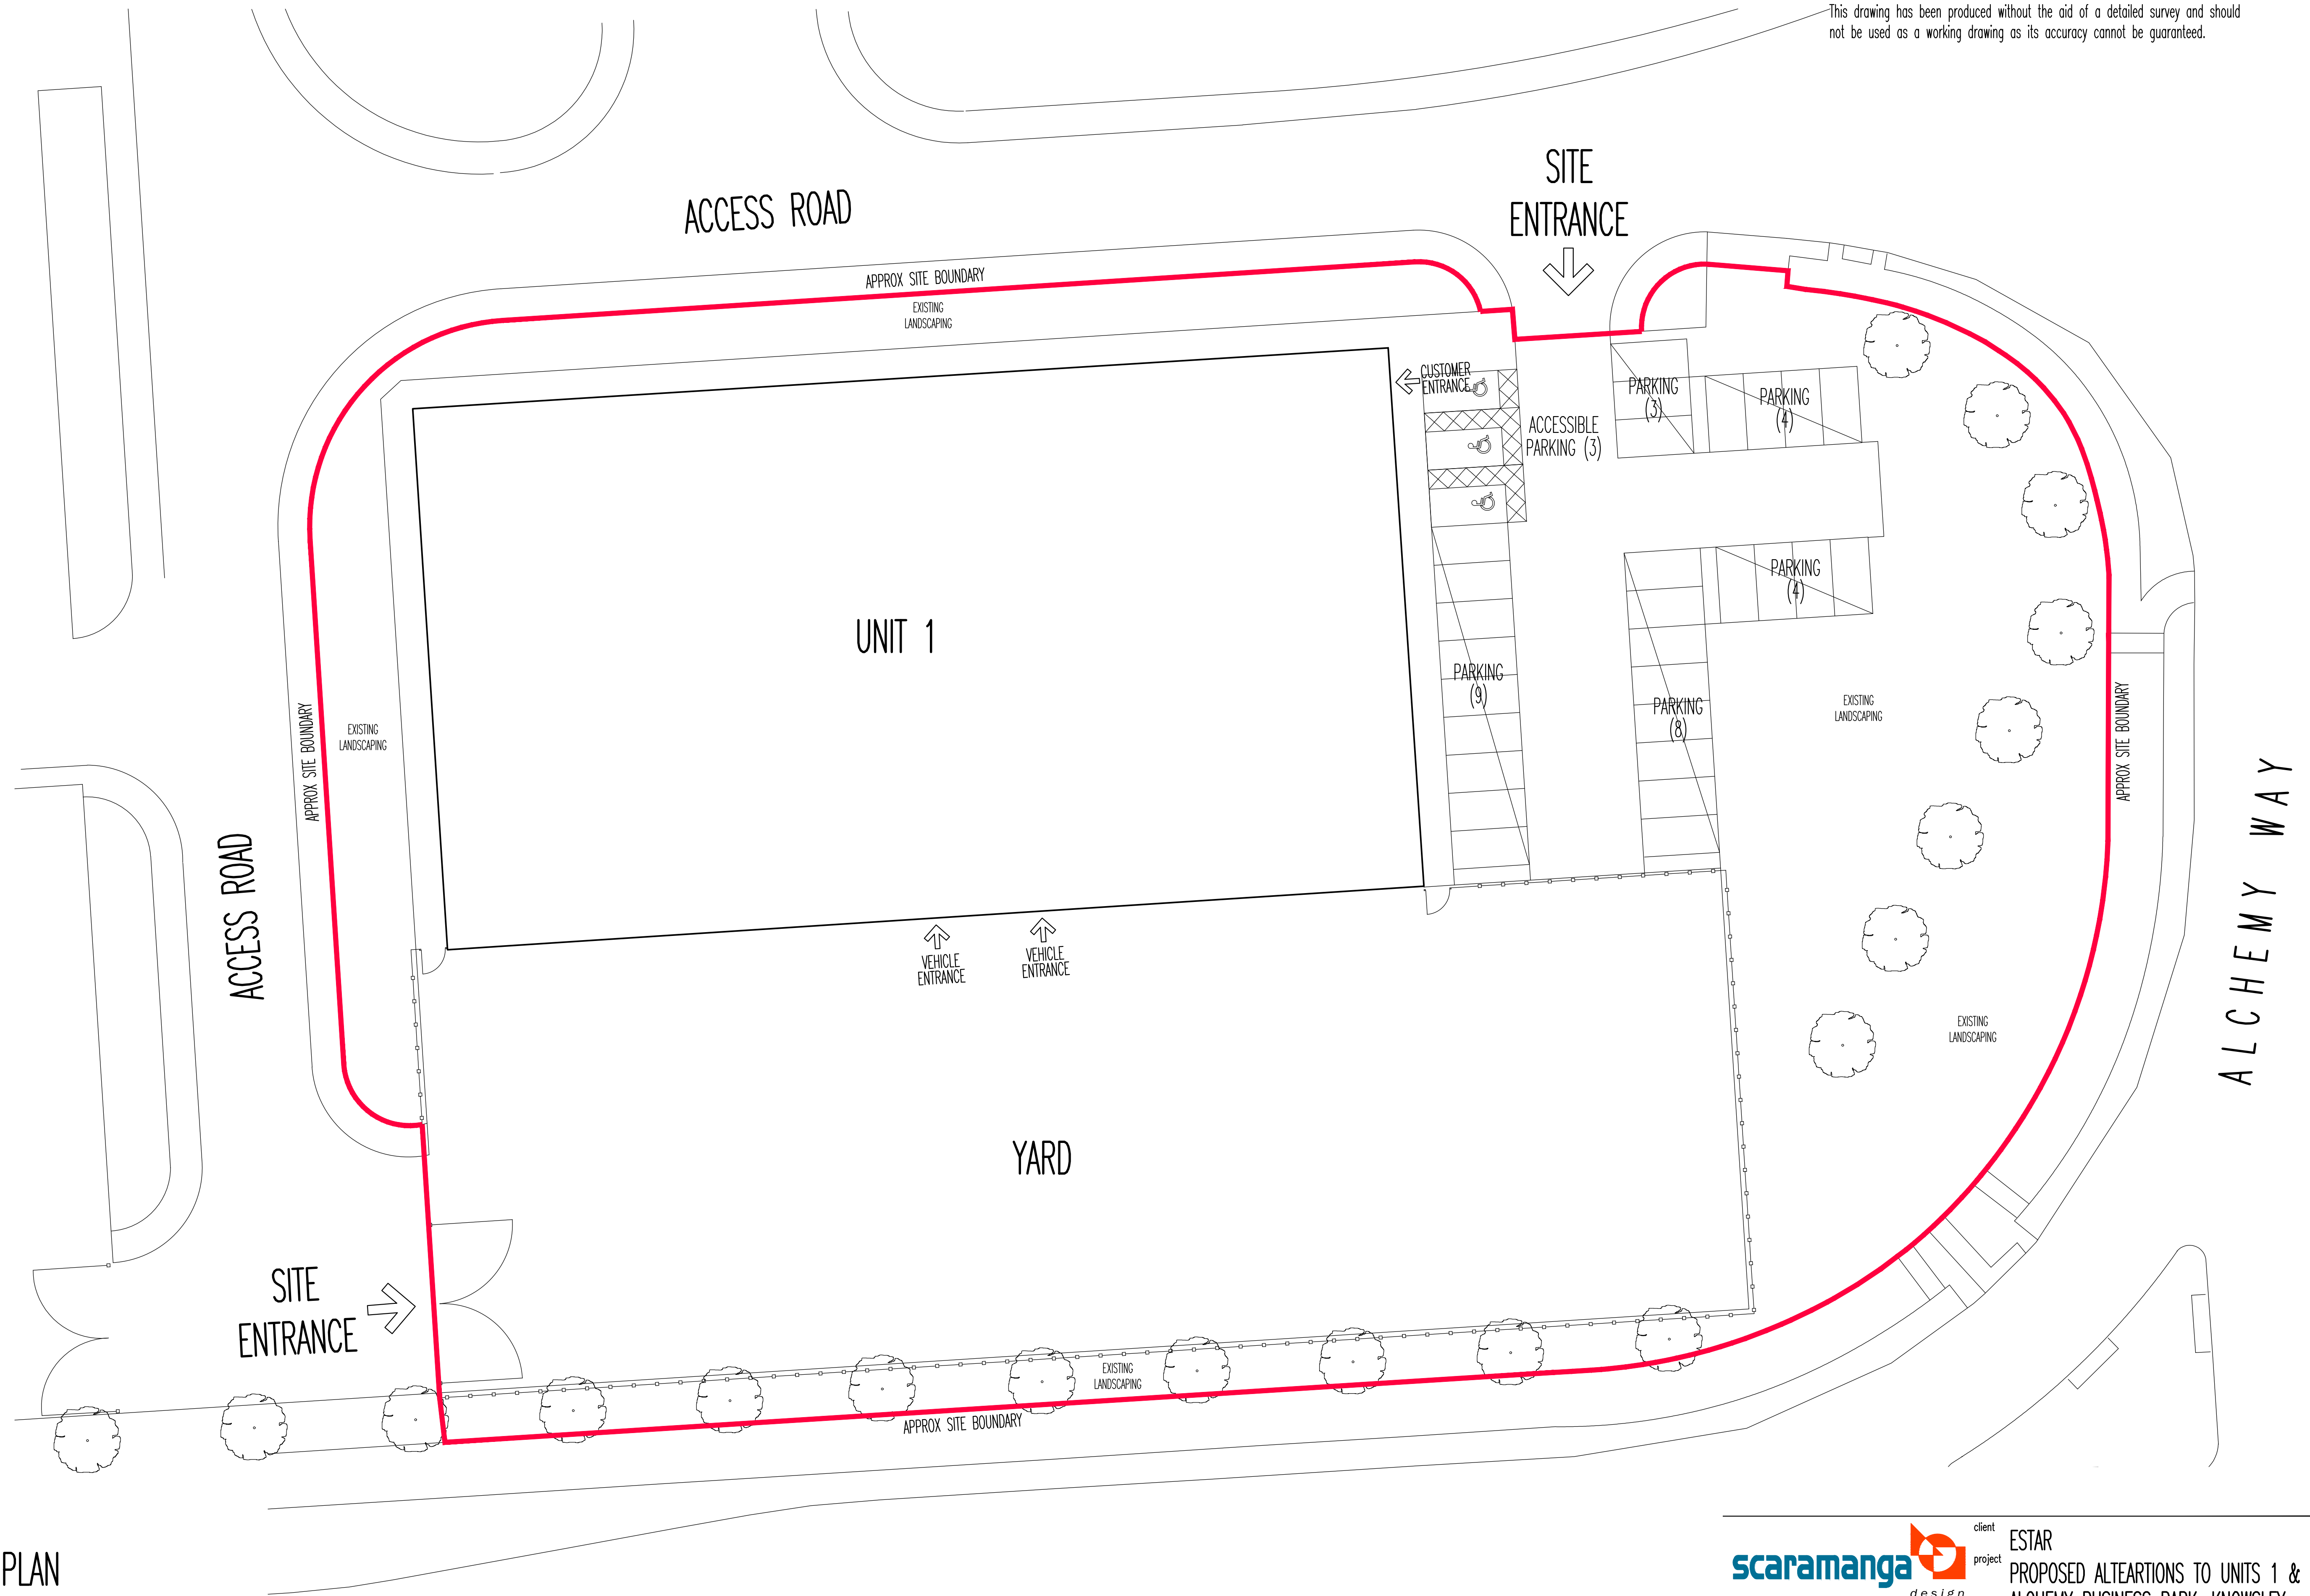

EXISTING SITE PLAN

0 4m 8m 12m 16m 20m

SCALE BAR 1:200



client **ESTAR**
project **PROPOSED ALTERATIONS TO UNITS 1 & 3, ALCHEMY BUSINESS PARK, KNOWSLEY**
Studio 6, Chestnut Court
Jill Lane, Sambourne, Worcs B96 6ES
Tel: (01527) 894466 Fax: (01527) 892967
E-mail: mail@scaramangadesign.com
Website: www.scaramangadesign.com

title
**EXISTING SITE PLAN
UNIT 1**

scale 1:200 When plotted at A1 format	date 27/09/2021	drawn MH	dra. no. DC97/E13	rev. -
--	--------------------	-------------	----------------------	-----------

Do not scale from this drawing All dimensions to be checked on site

© Scaramanga Design Limited