



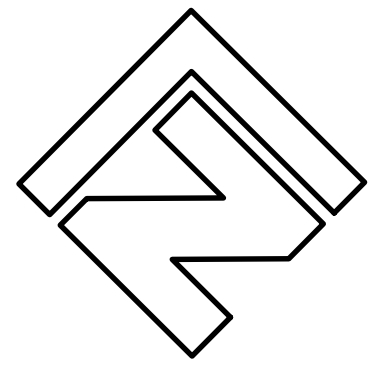

- NOTE :
- 1) This drawing has been produced without the aid of a full detailed survey and should not be used as a working drawing as its accuracy cannot be guaranteed.
 - 2) This drawing shows suggested proposals in FEASIBILITY FORM ONLY. Should any designers advance or develop these proposals beyond the feasibility stage, it will be necessary for them to comply with the requirements of Regulation 11 of the CONSTRUCTION (DESIGN AND MANAGEMENT) REGULATIONS 2015.

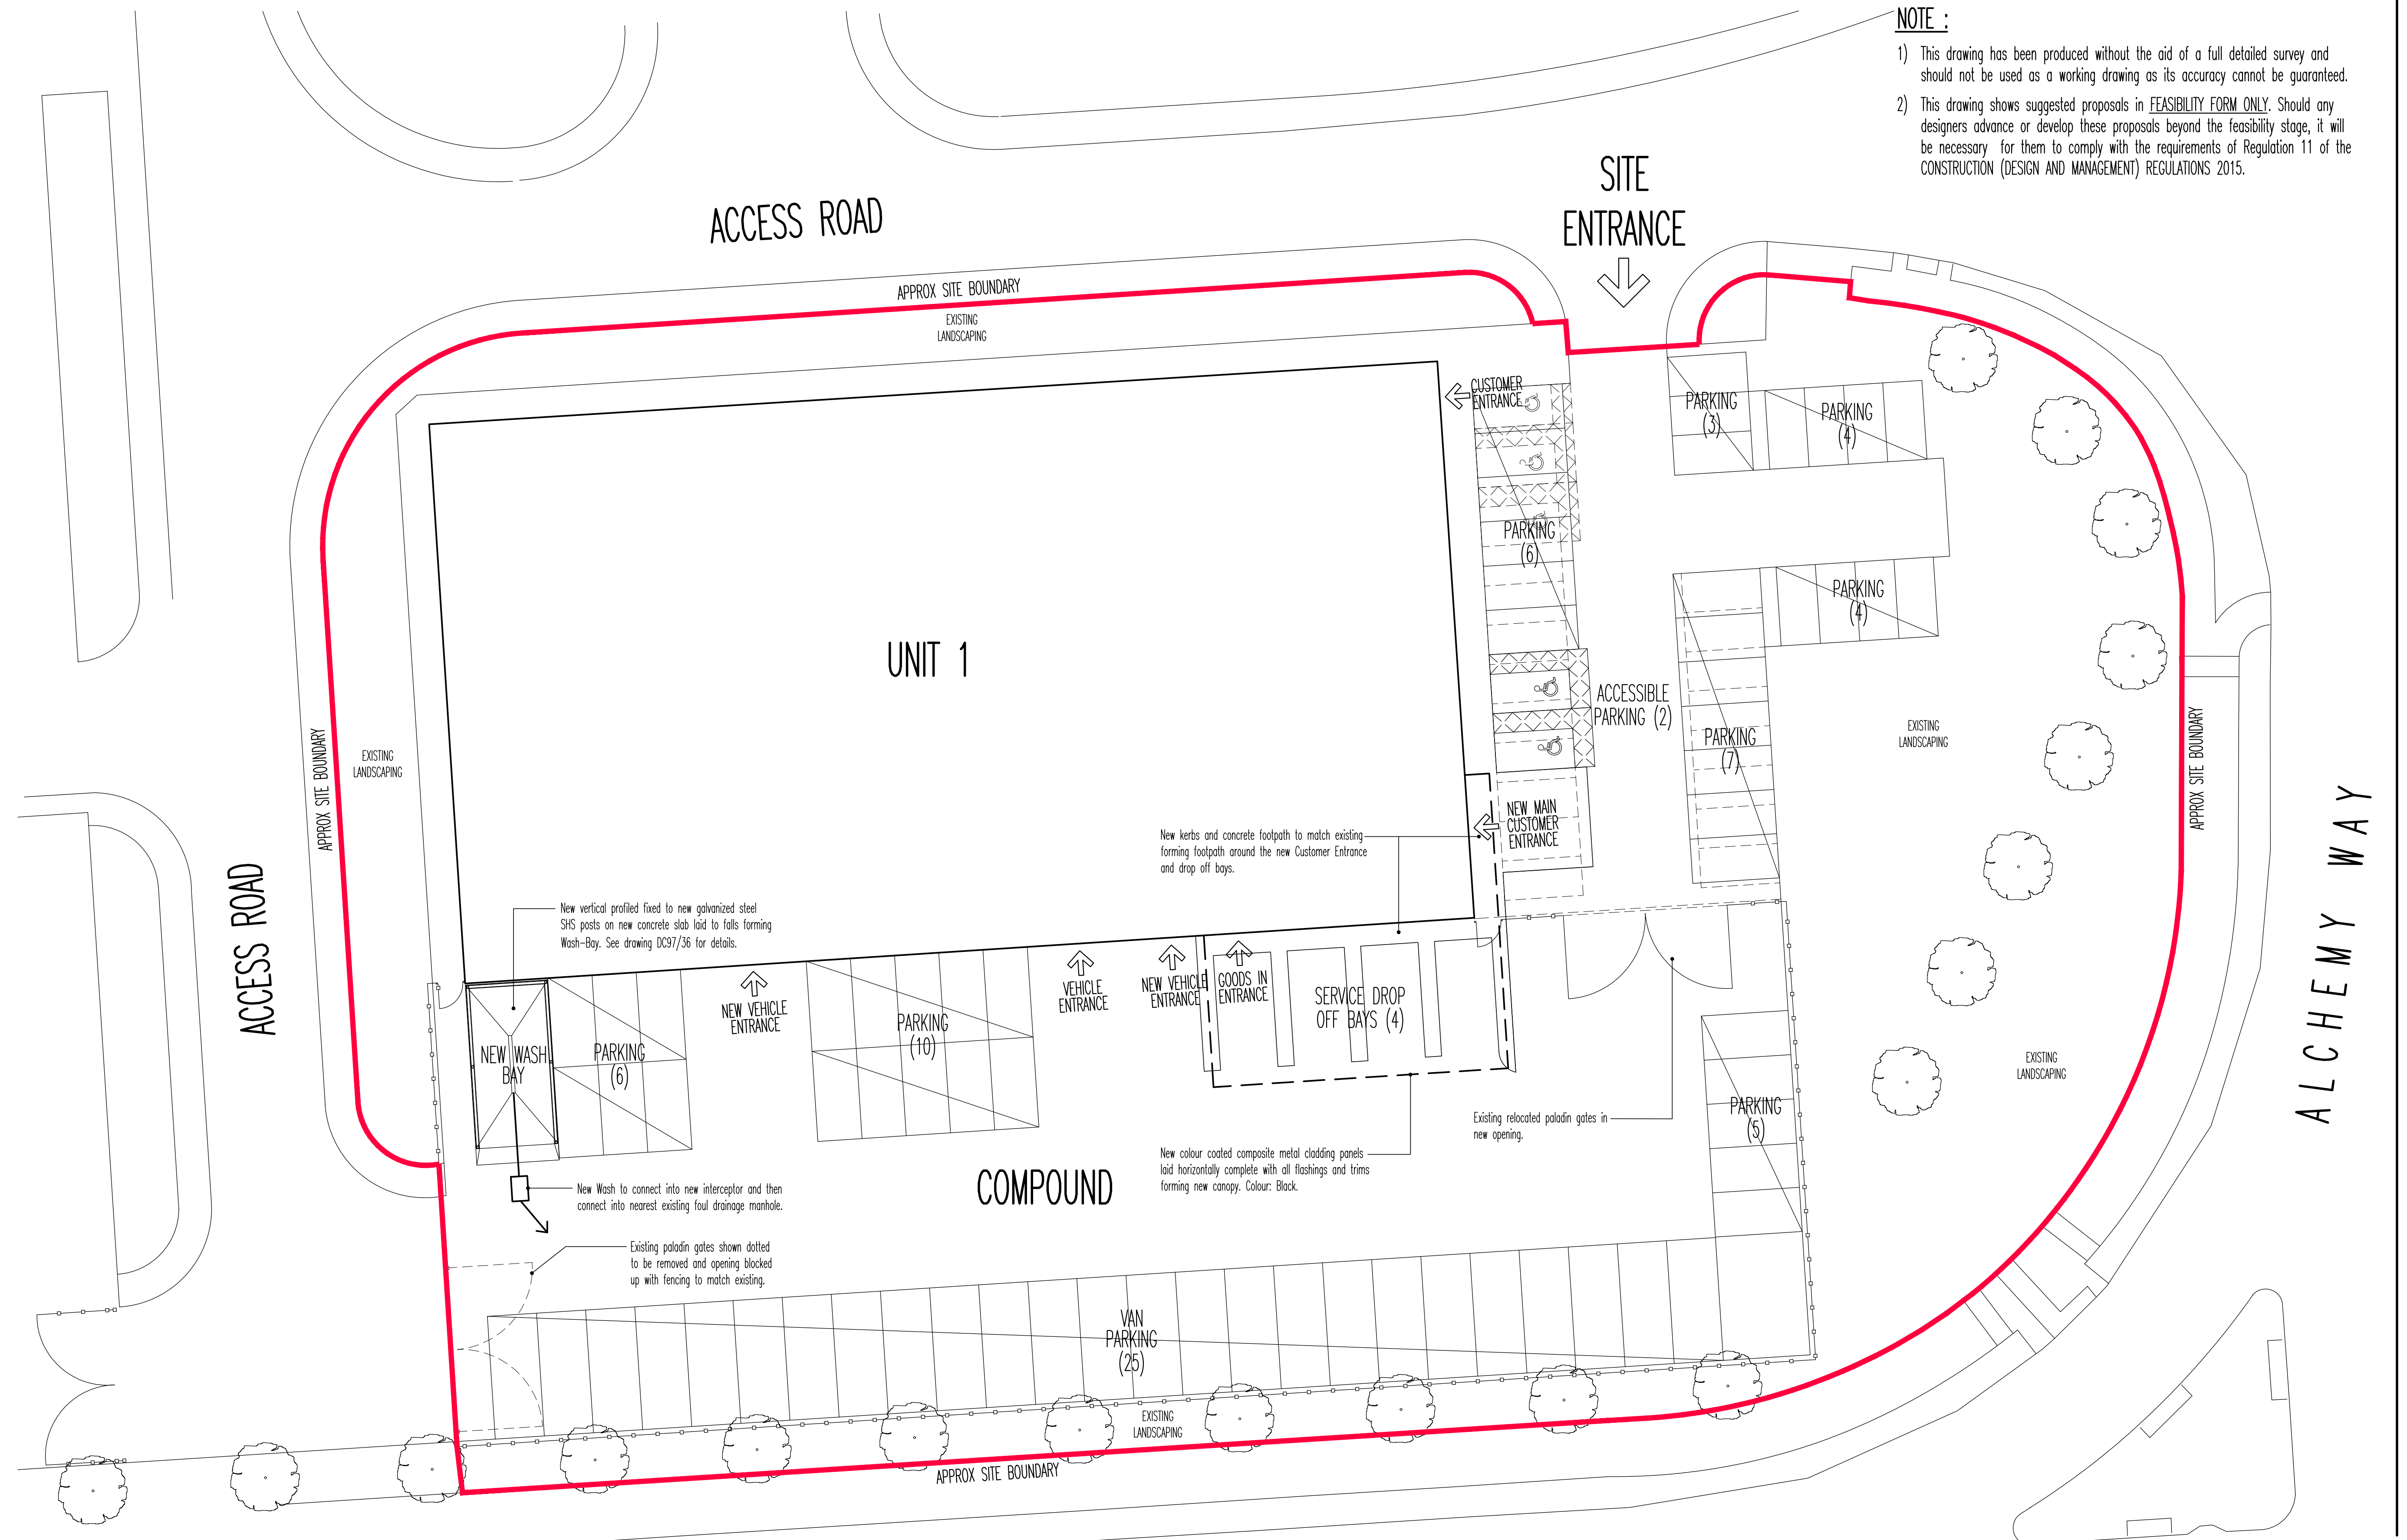

PROPOSED SITE PLAN

0 4m 8m 12m 16m 20m

SCALE BAR 1:200



client
ESTAR

project
PROPOSED ALTEARTIONS TO UNITS 1 & 3,
ALCHEMY BUSINESS PARK, KNOWSLEY

title
PROPOSED SITE PLAN
UNIT 1 – PLANNING APPLICATION

Studio 6, Chestnut Court
Jill Lane, Sambourne, Worcs B96 6ES
Tel: (01527) 894466 Fax: (01527) 892967
E-mail: mail@scaramangadesign.com
Website: www.scaramangadesign.com

scale 1:200 When plotted at A1 format	date 01/10/2021	drawn MH	drg. no. DC97/30	rev. -
Do not scale from this drawing All dimensions to be checked on site				

© Scaramanga Design Limited