




NOTE :
This drawing has been produced without the aid of a detailed survey and should not be used as a working drawing as its accuracy cannot be guaranteed.

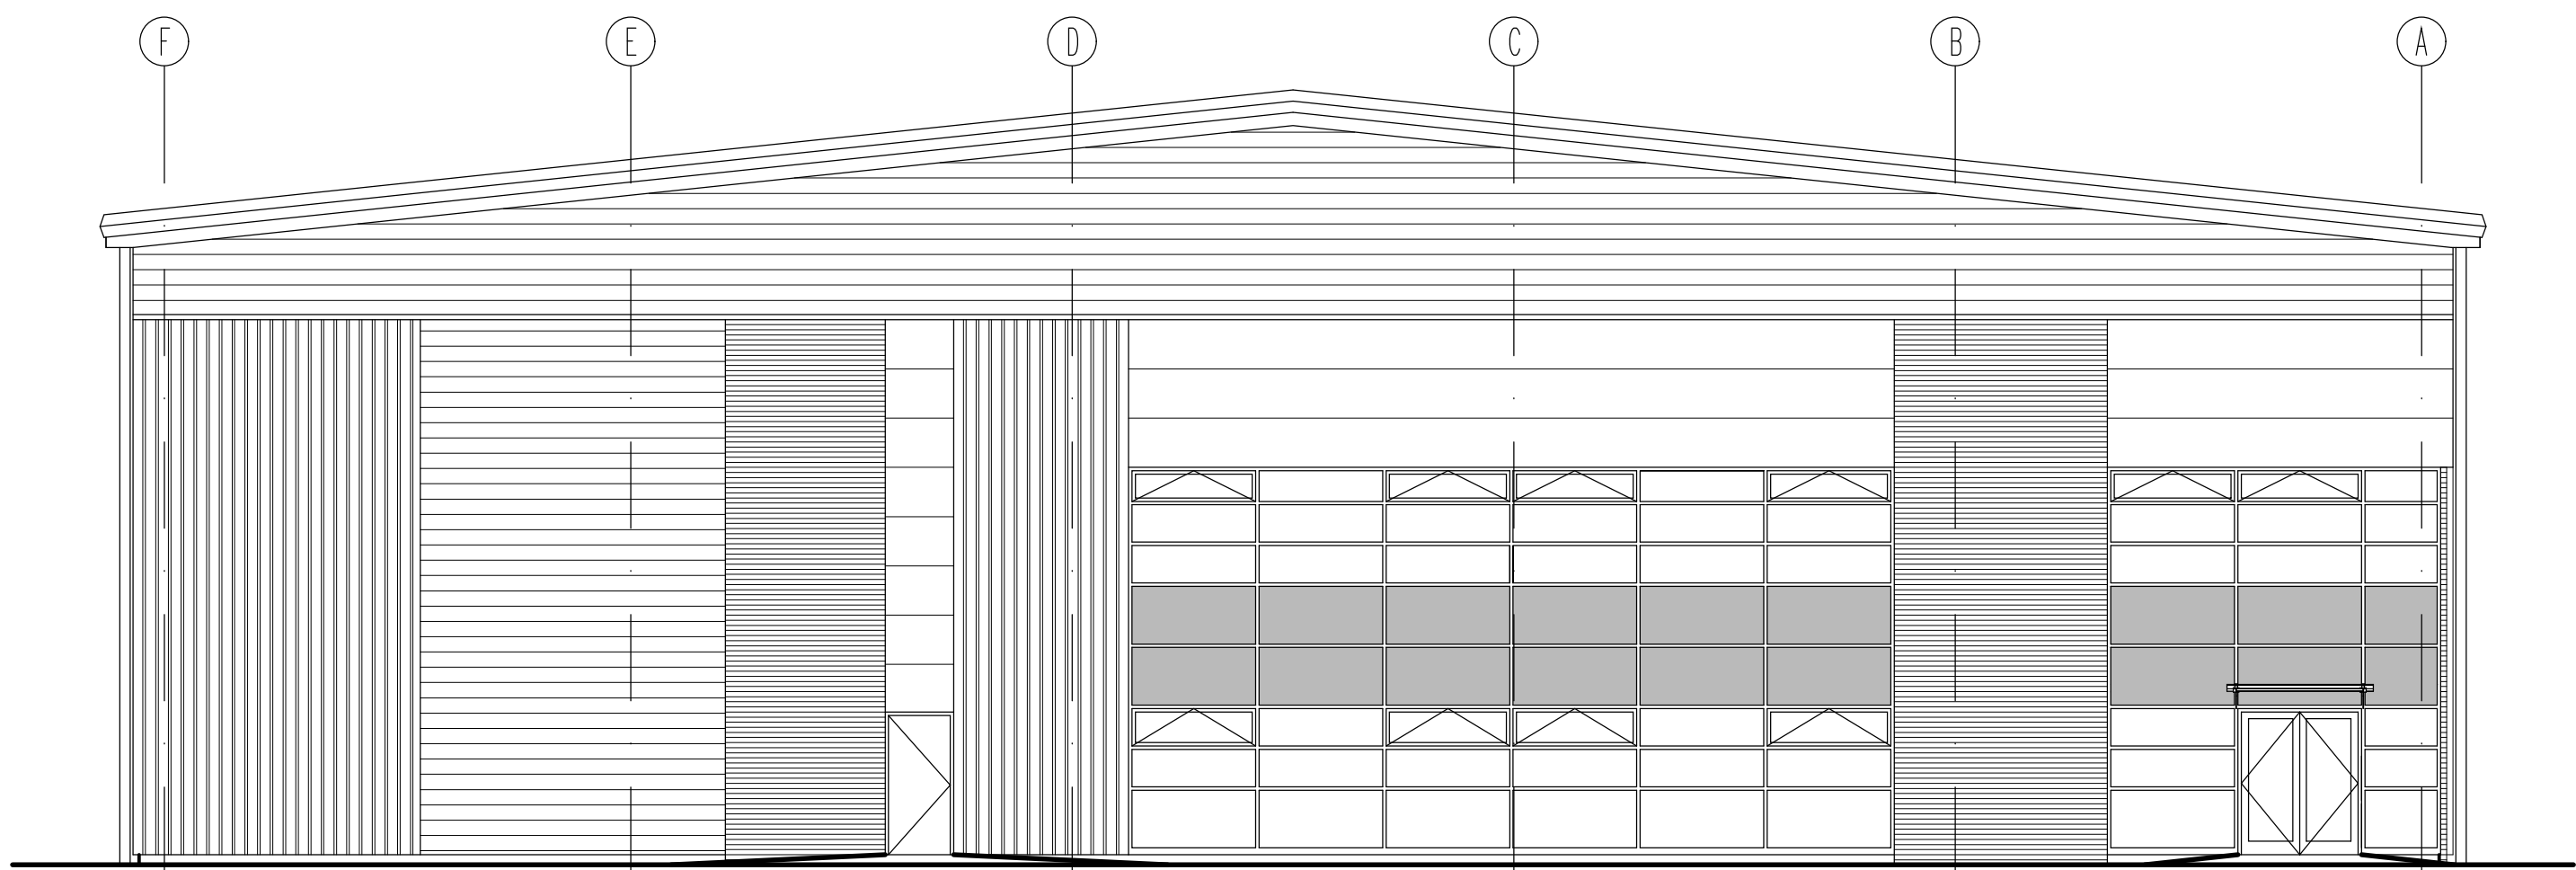

EXISTING EAST ELEVATION

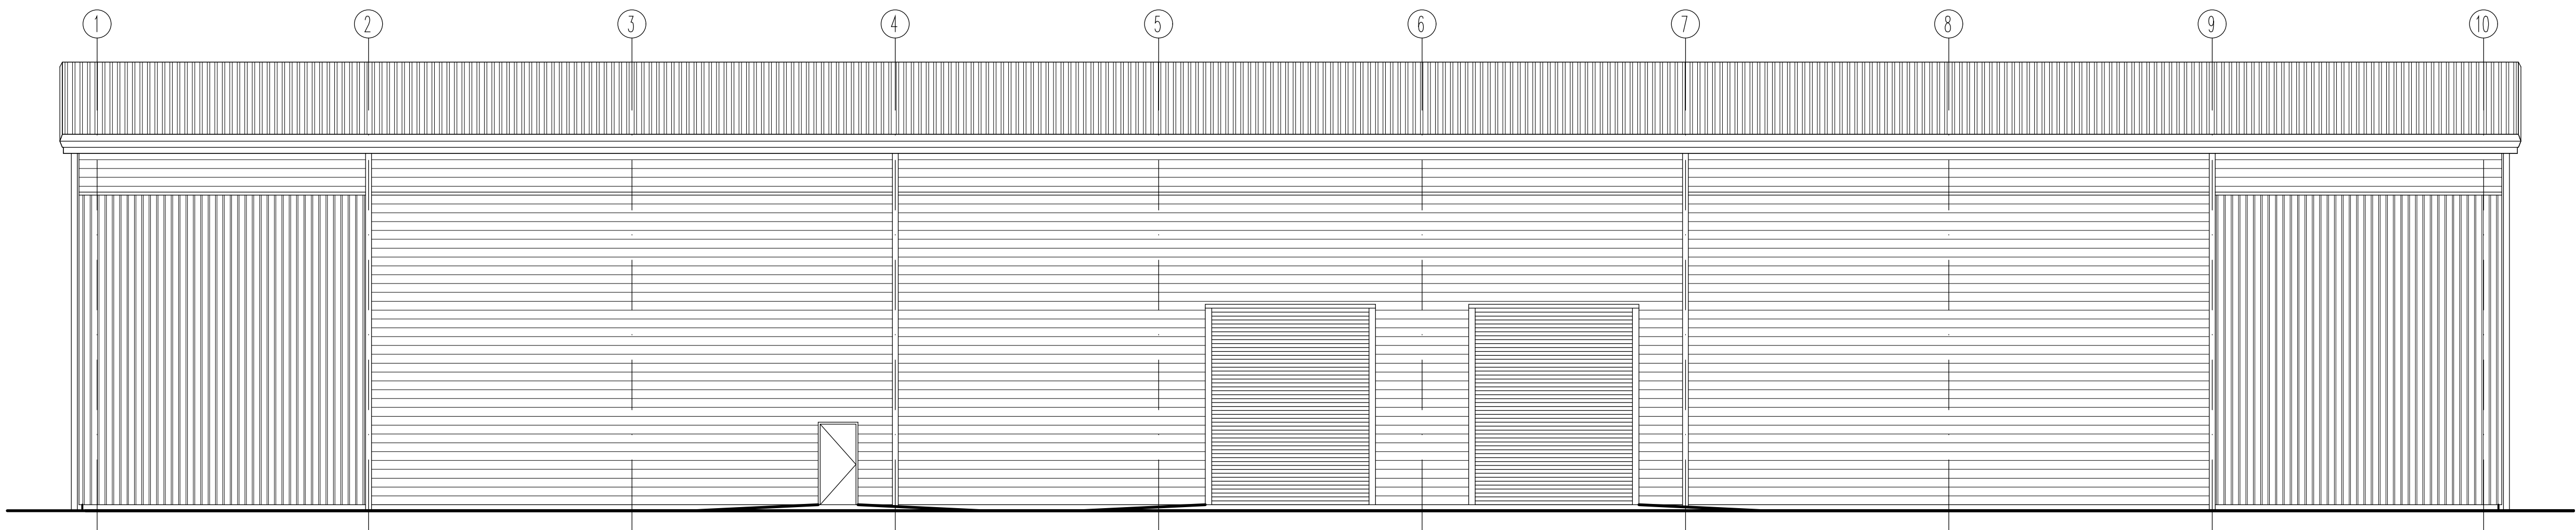

EXISTING SOUTH ELEVATION

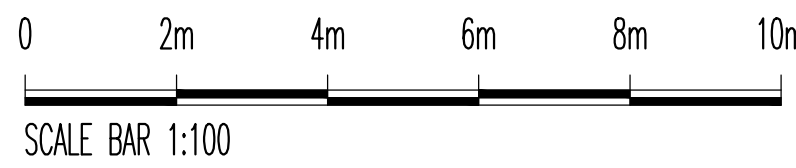

scaramanga

design

Studio 6, Chestnut Court
Jill Lane, Sambourne, Worcs B96 6ES
Tel: (01527) 894466 Fax: (01527) 892967
E-mail: mail@scaramangadesign.com
Website: www.scaramangadesign.com

client

ESTAR

project

PROPOSED ALTEARTIONS TO UNITS 1 & 3,
ALCHEMY BUSINESS PARK, KNOWSLEY

title

EXISTING ELEVATIONS
UNIT 1 – SHEET 1 OF 2

scale 1:100 When plotted at A1 format	date 30/09/2021	drawn MH	drg. no. DC97/E16	rev. —
--	--------------------	-------------	----------------------	-----------

Do not scale from this drawing

All dimensions to be checked on site

© Scaramanga Design Limited