




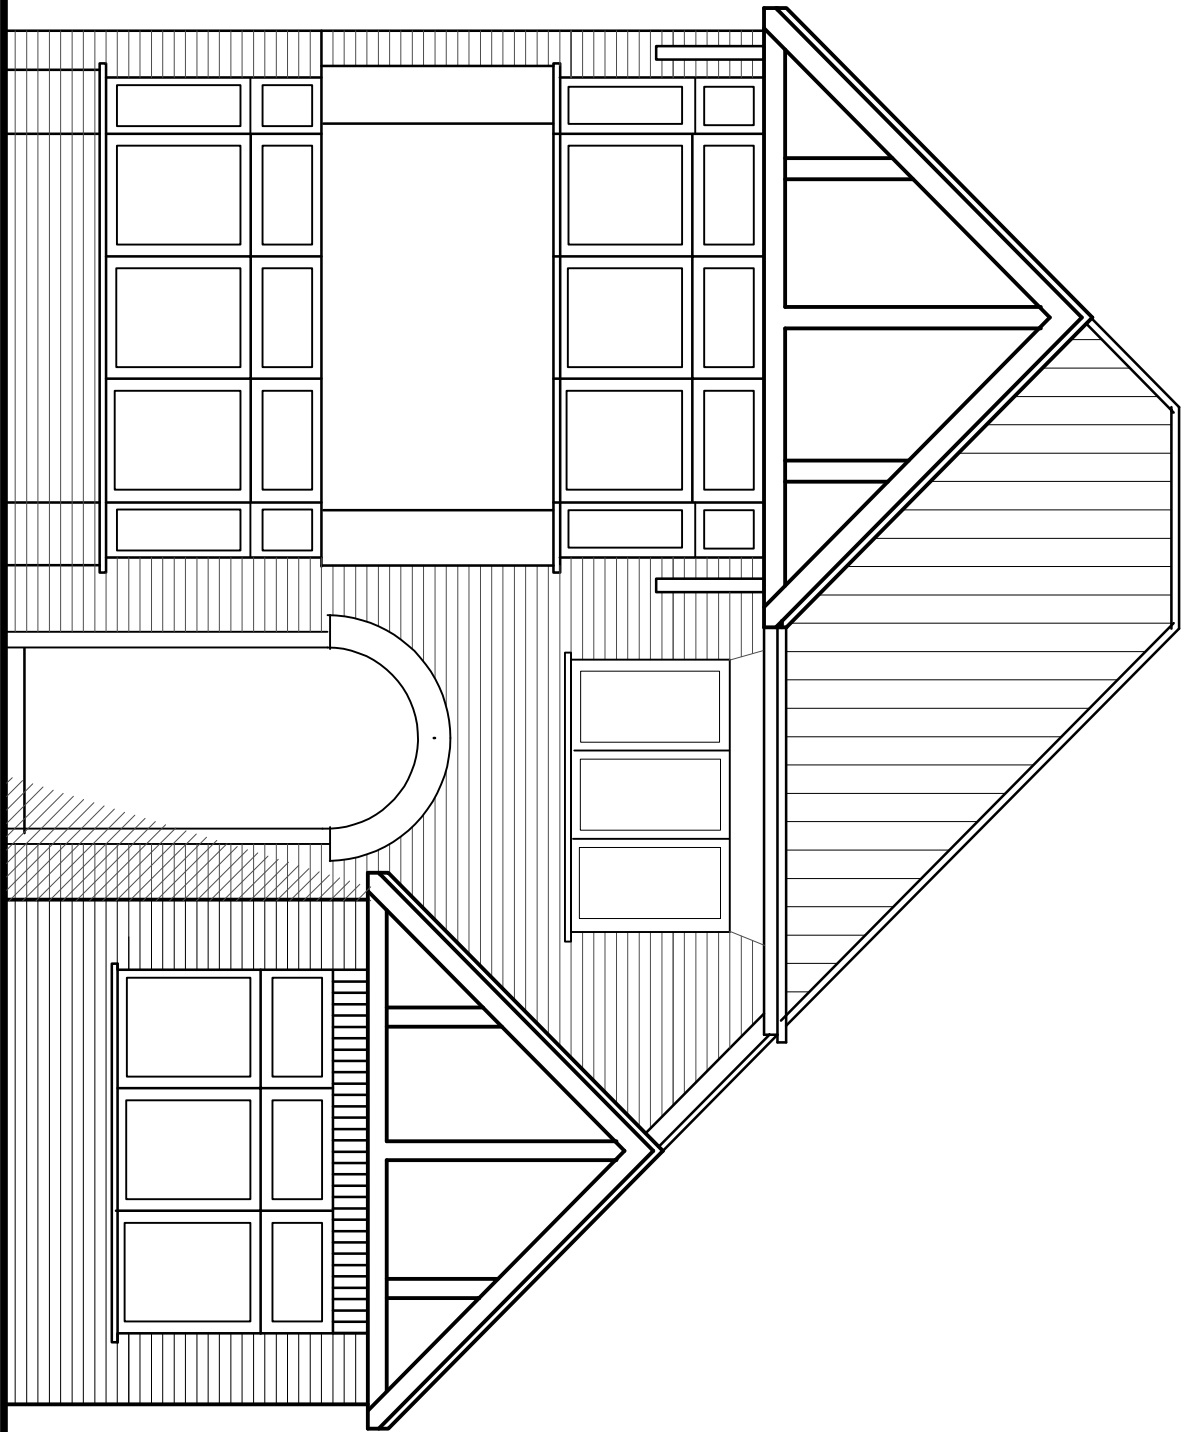


FRONT ELEVATION AS EXISTING

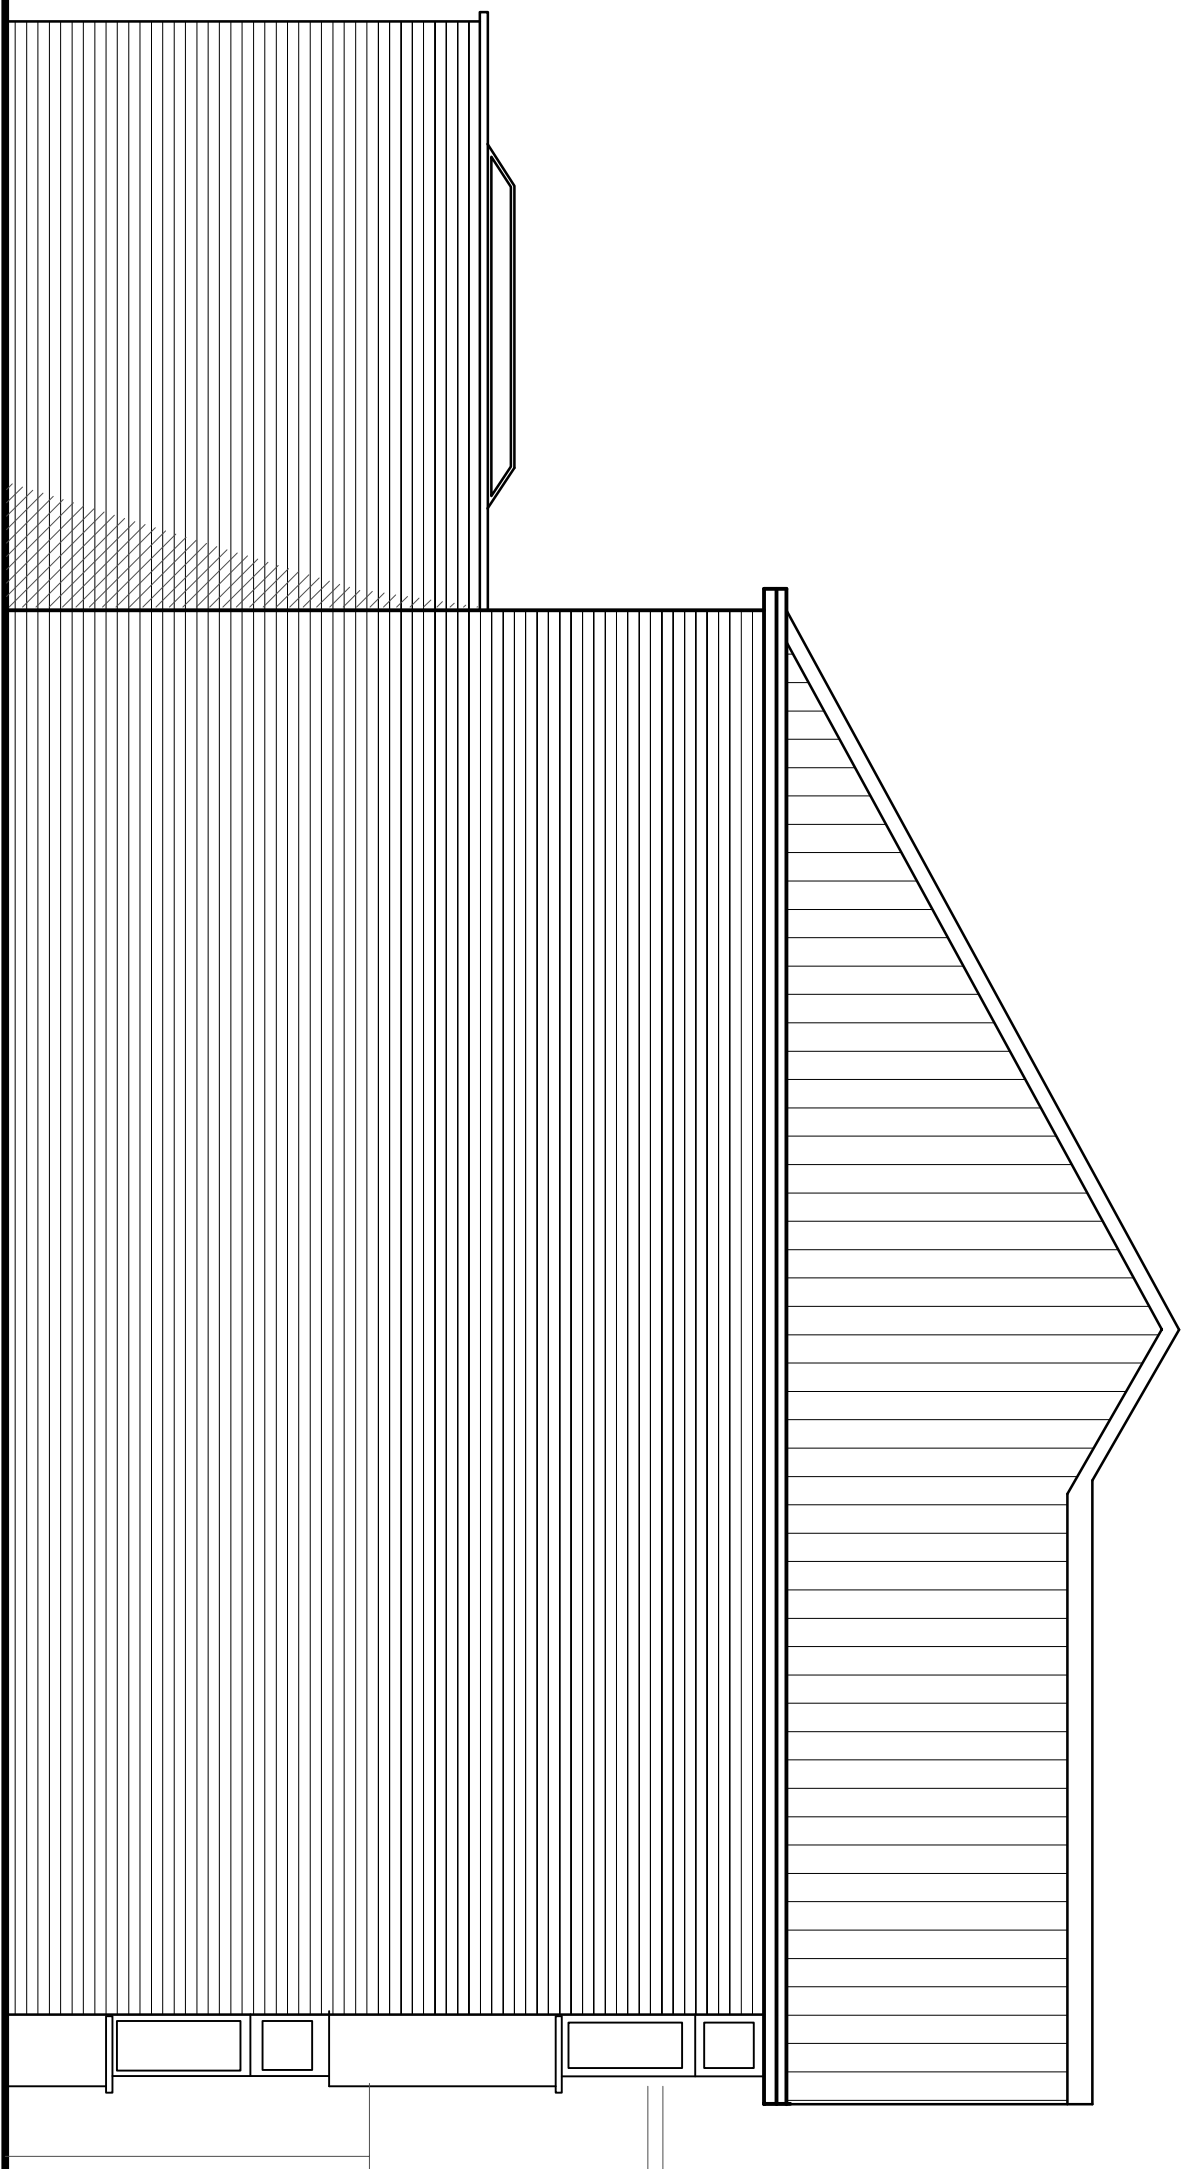


SIDE ELEVATION AS EXISTING

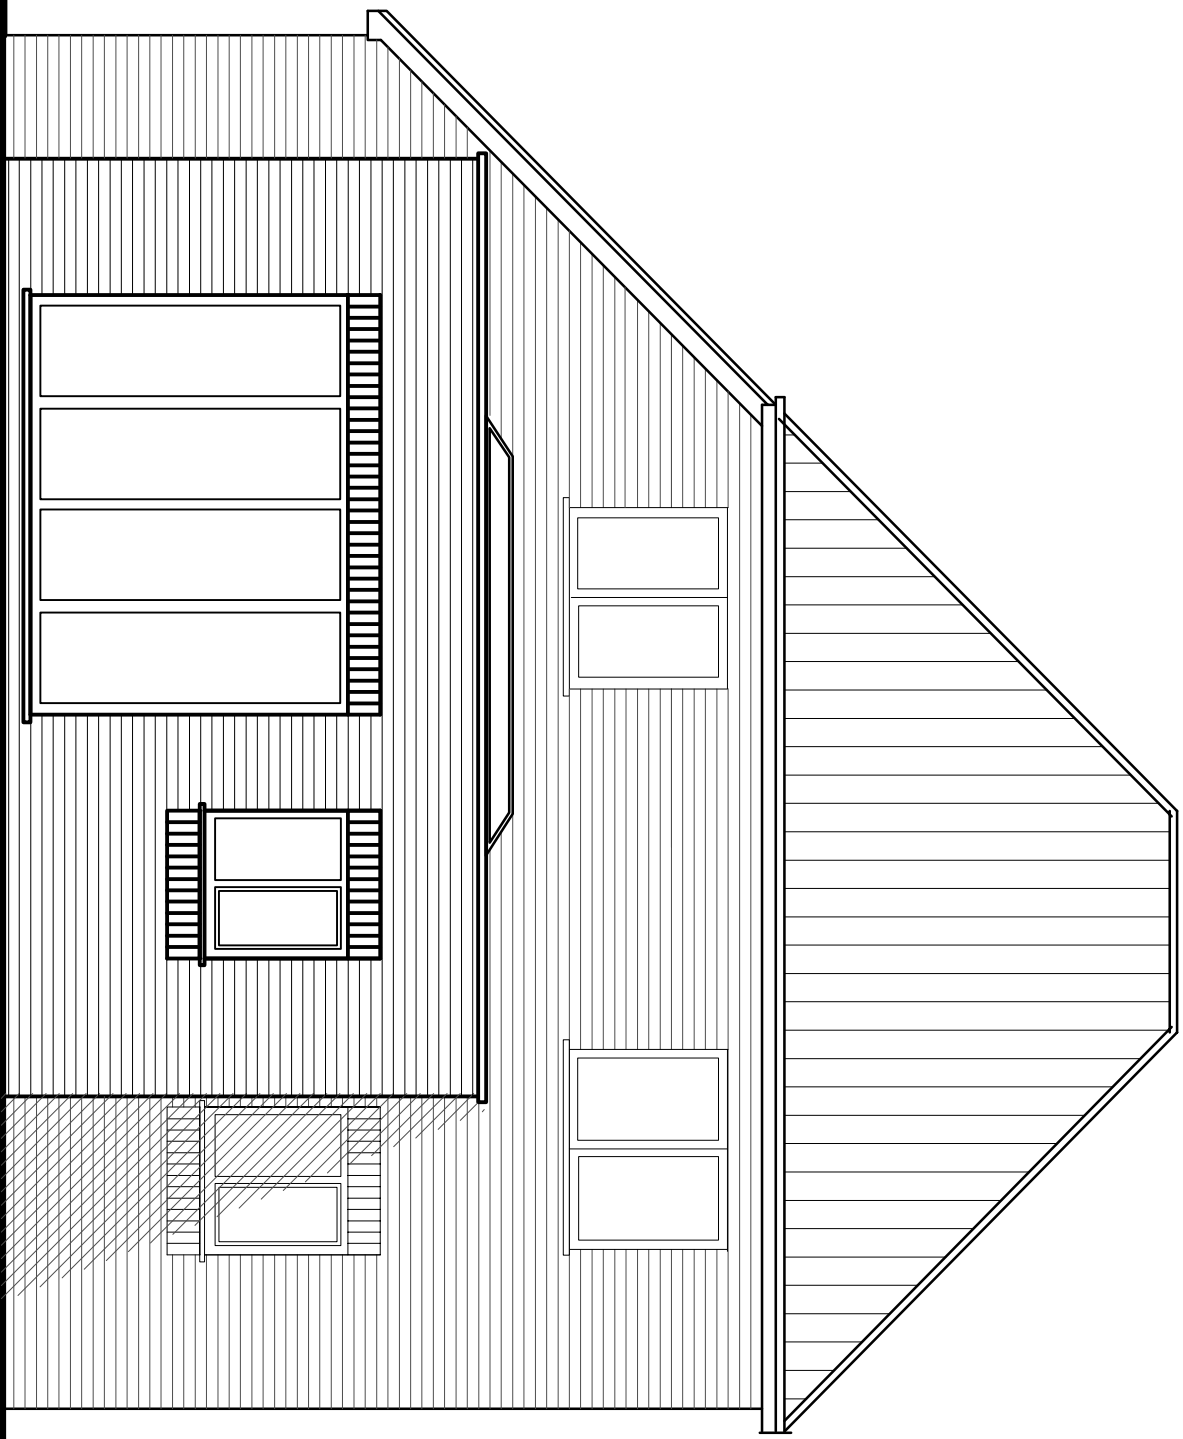


REAR ELEVATION AS EXISTING

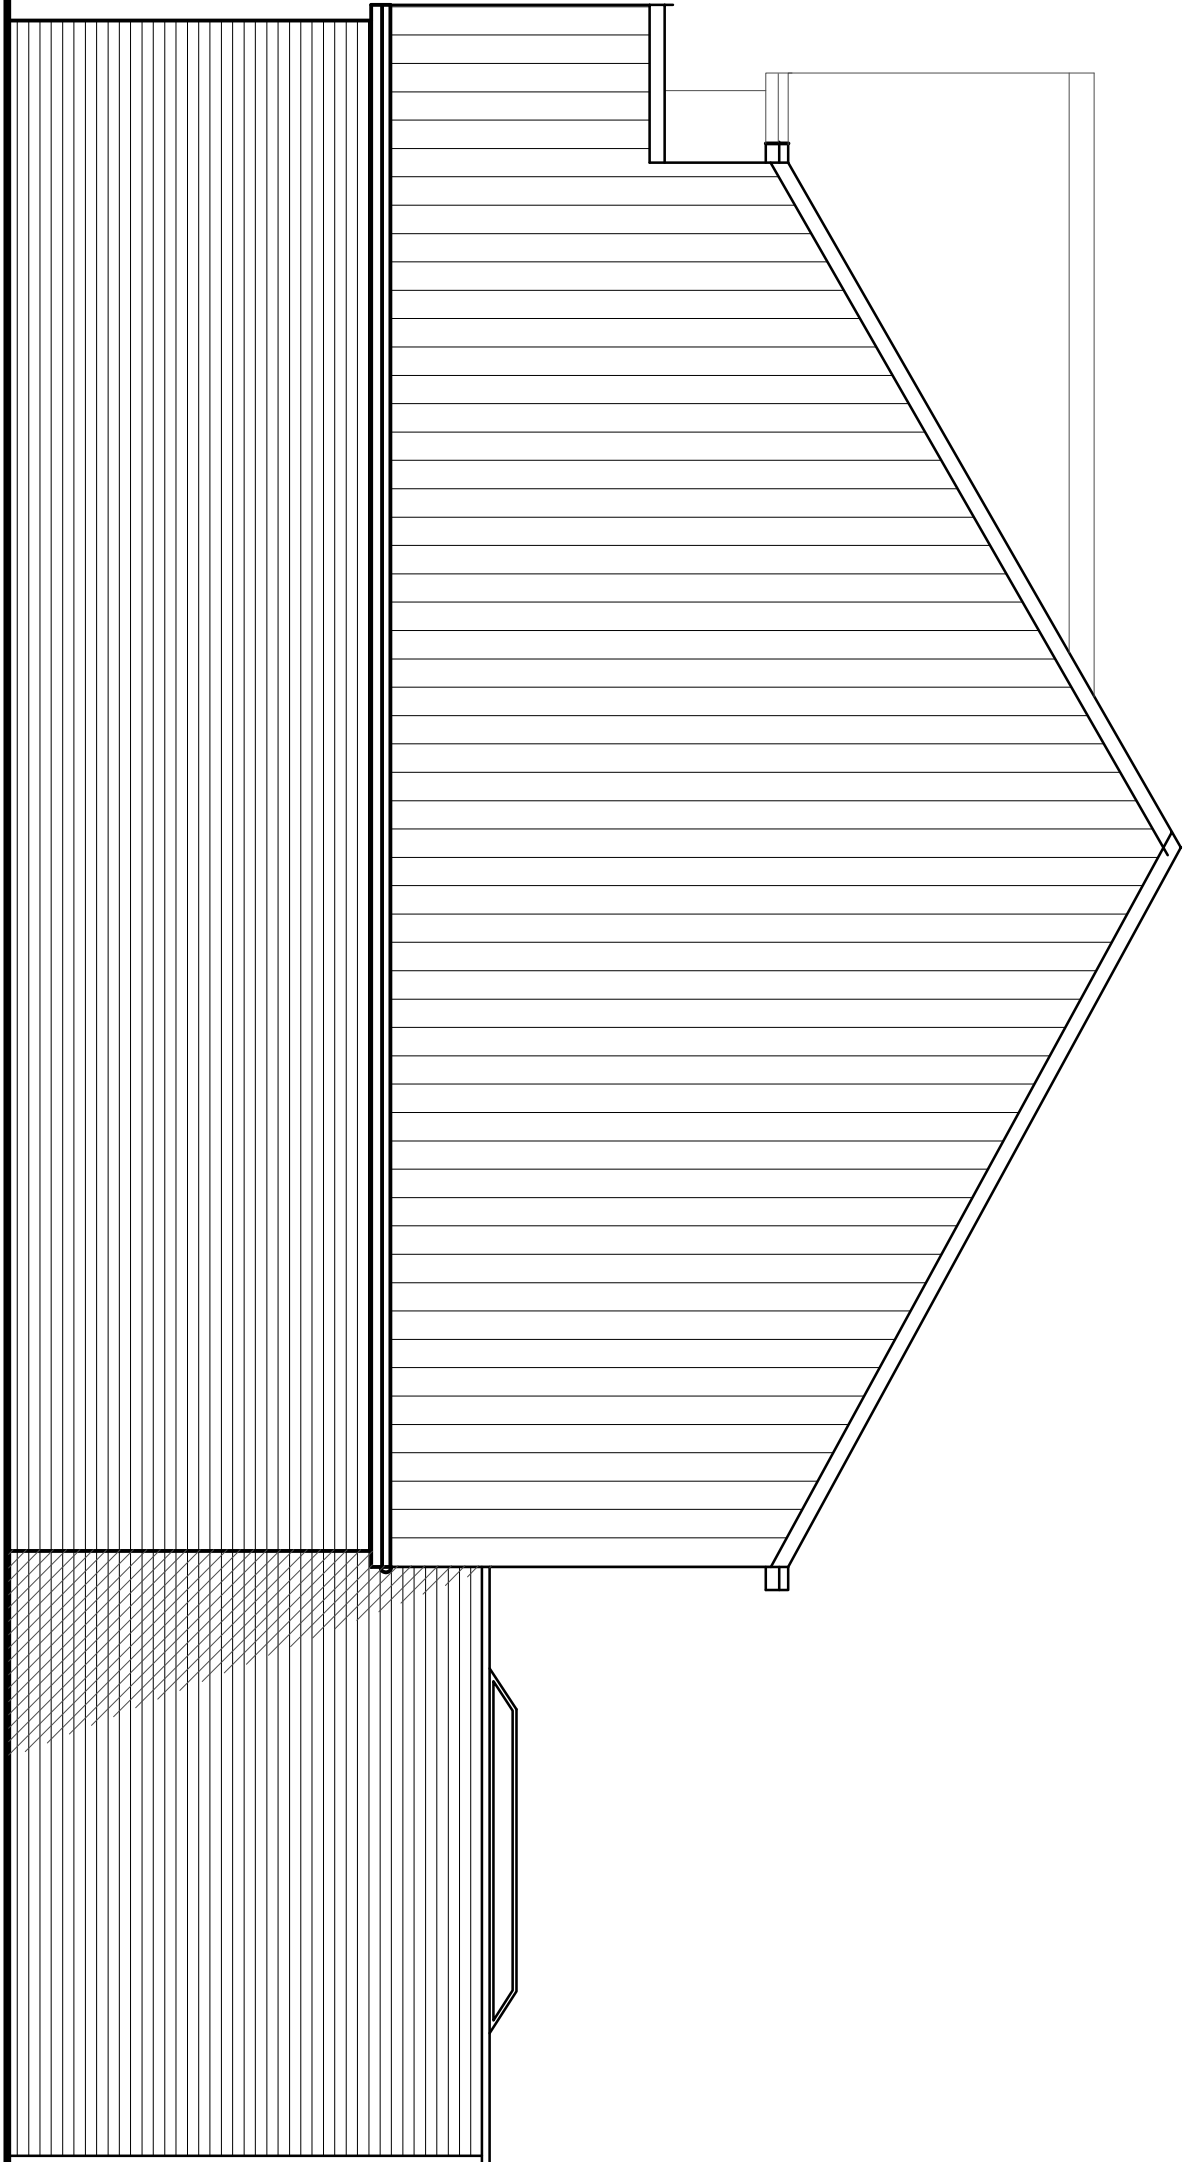

SIDE ELEVATION AS EXISTING

 

Location plan 1 : 500

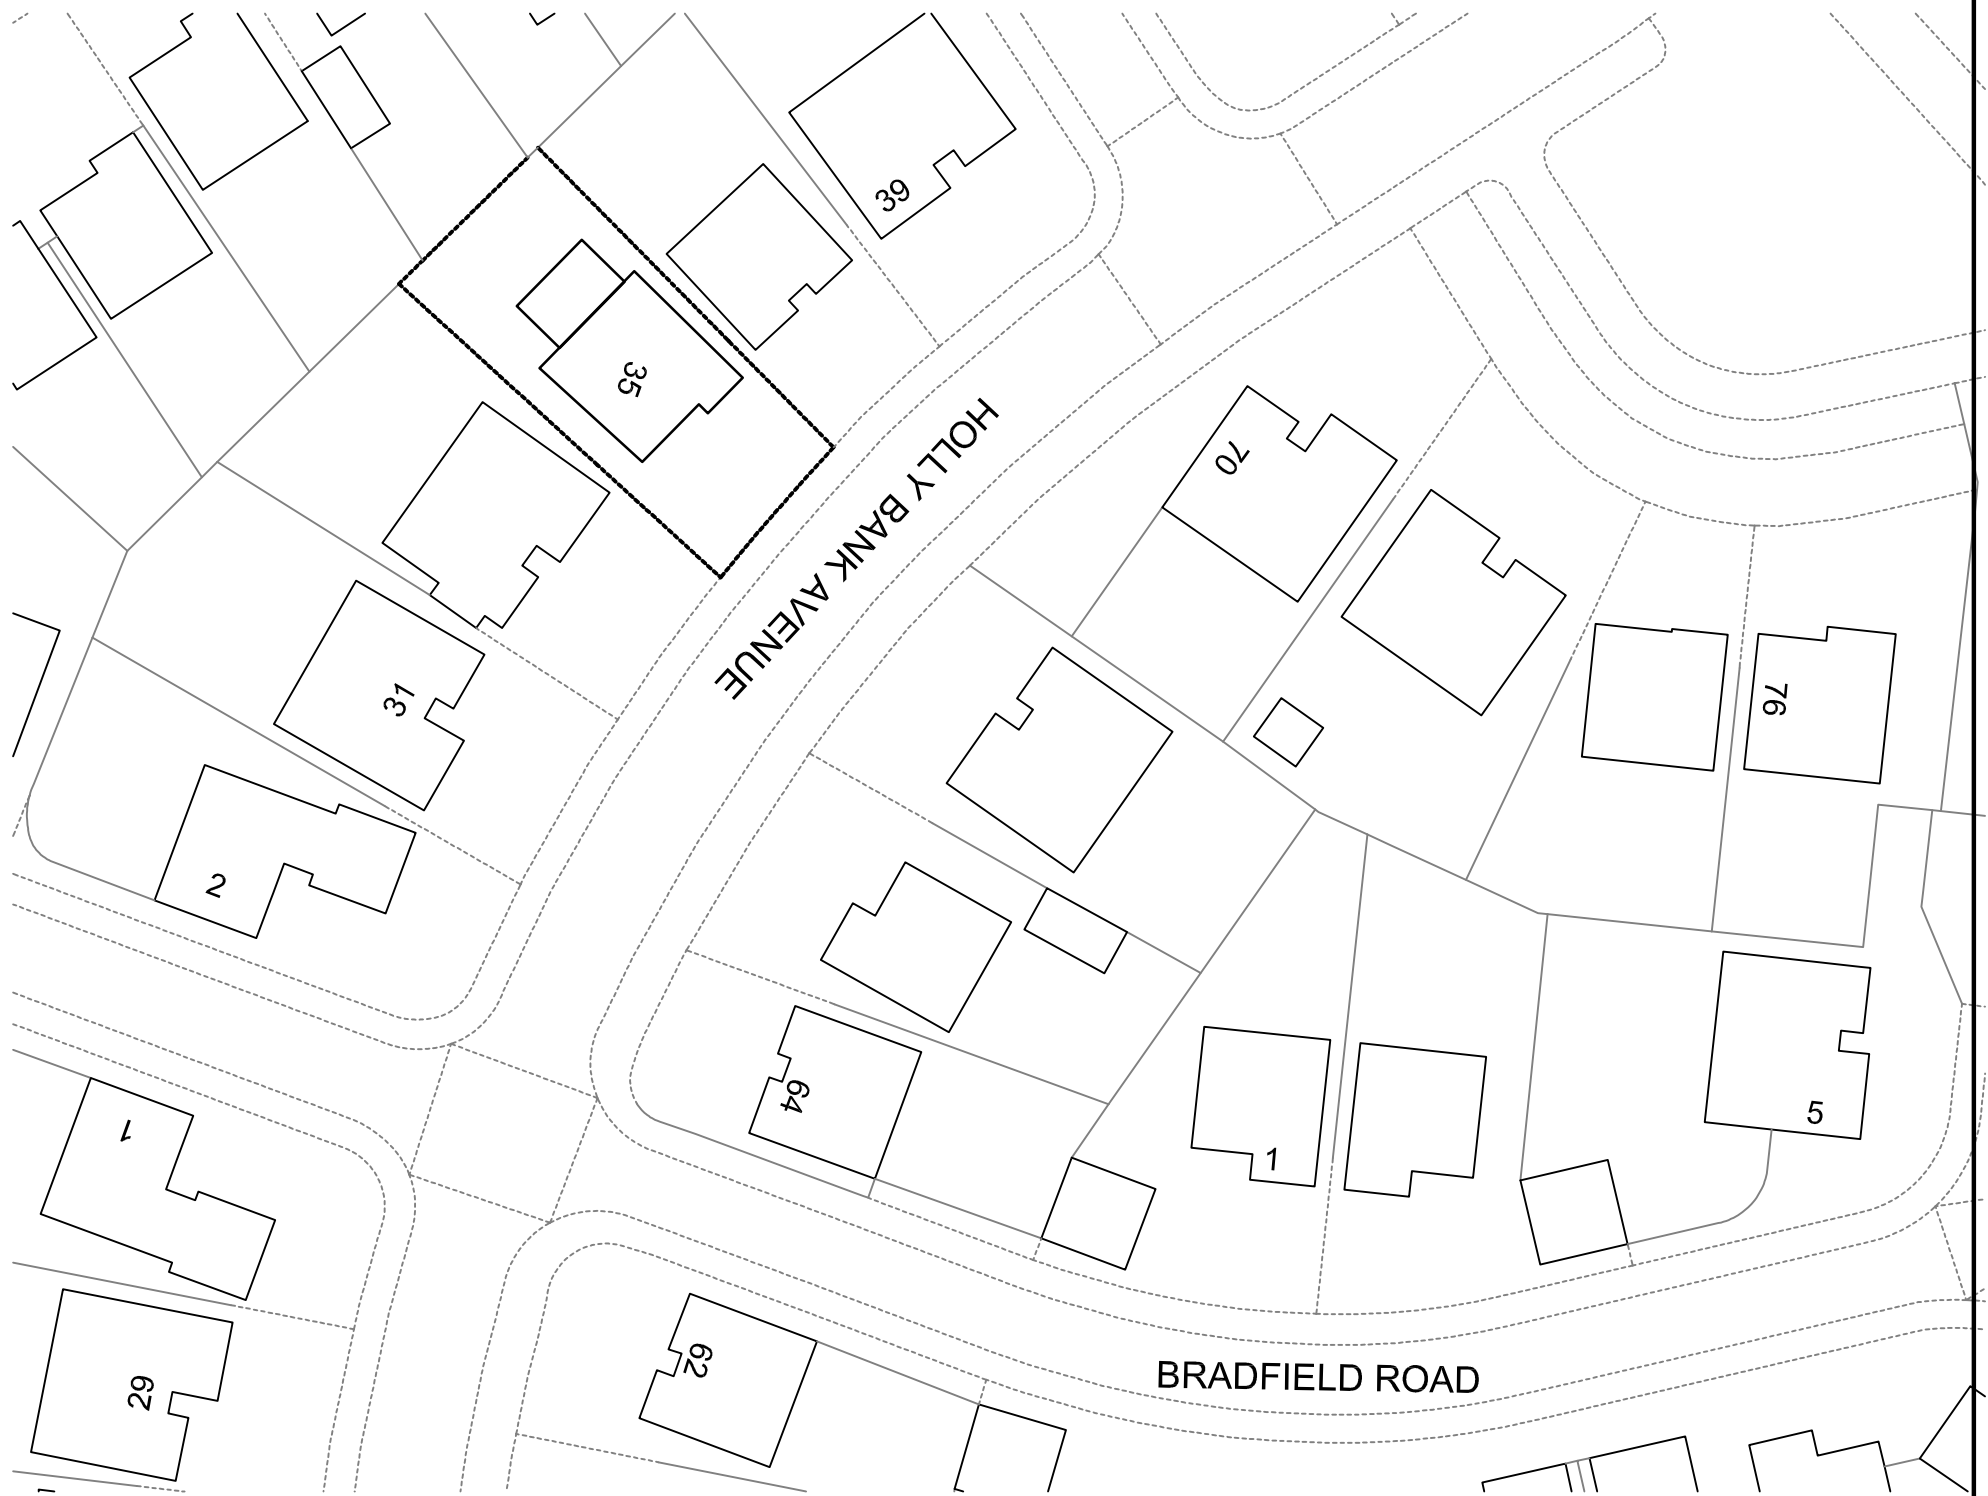

FOR PLANNING ONLY
BUILDING CONTRACTOR TO ARRANGE FOR BUILDING NOTICE SUBMISSION
AND COMPLIANCE WITH BUILDING REGULATIONS

FOR PROPOSED PLANS SEE DRG. 02

Existing Elevations & Location plan
35 Hollybank Avenue
L14 7AG

Nov 2020
Scale 1 : 50

Proposed second storey/rear extension

DRG. 01