


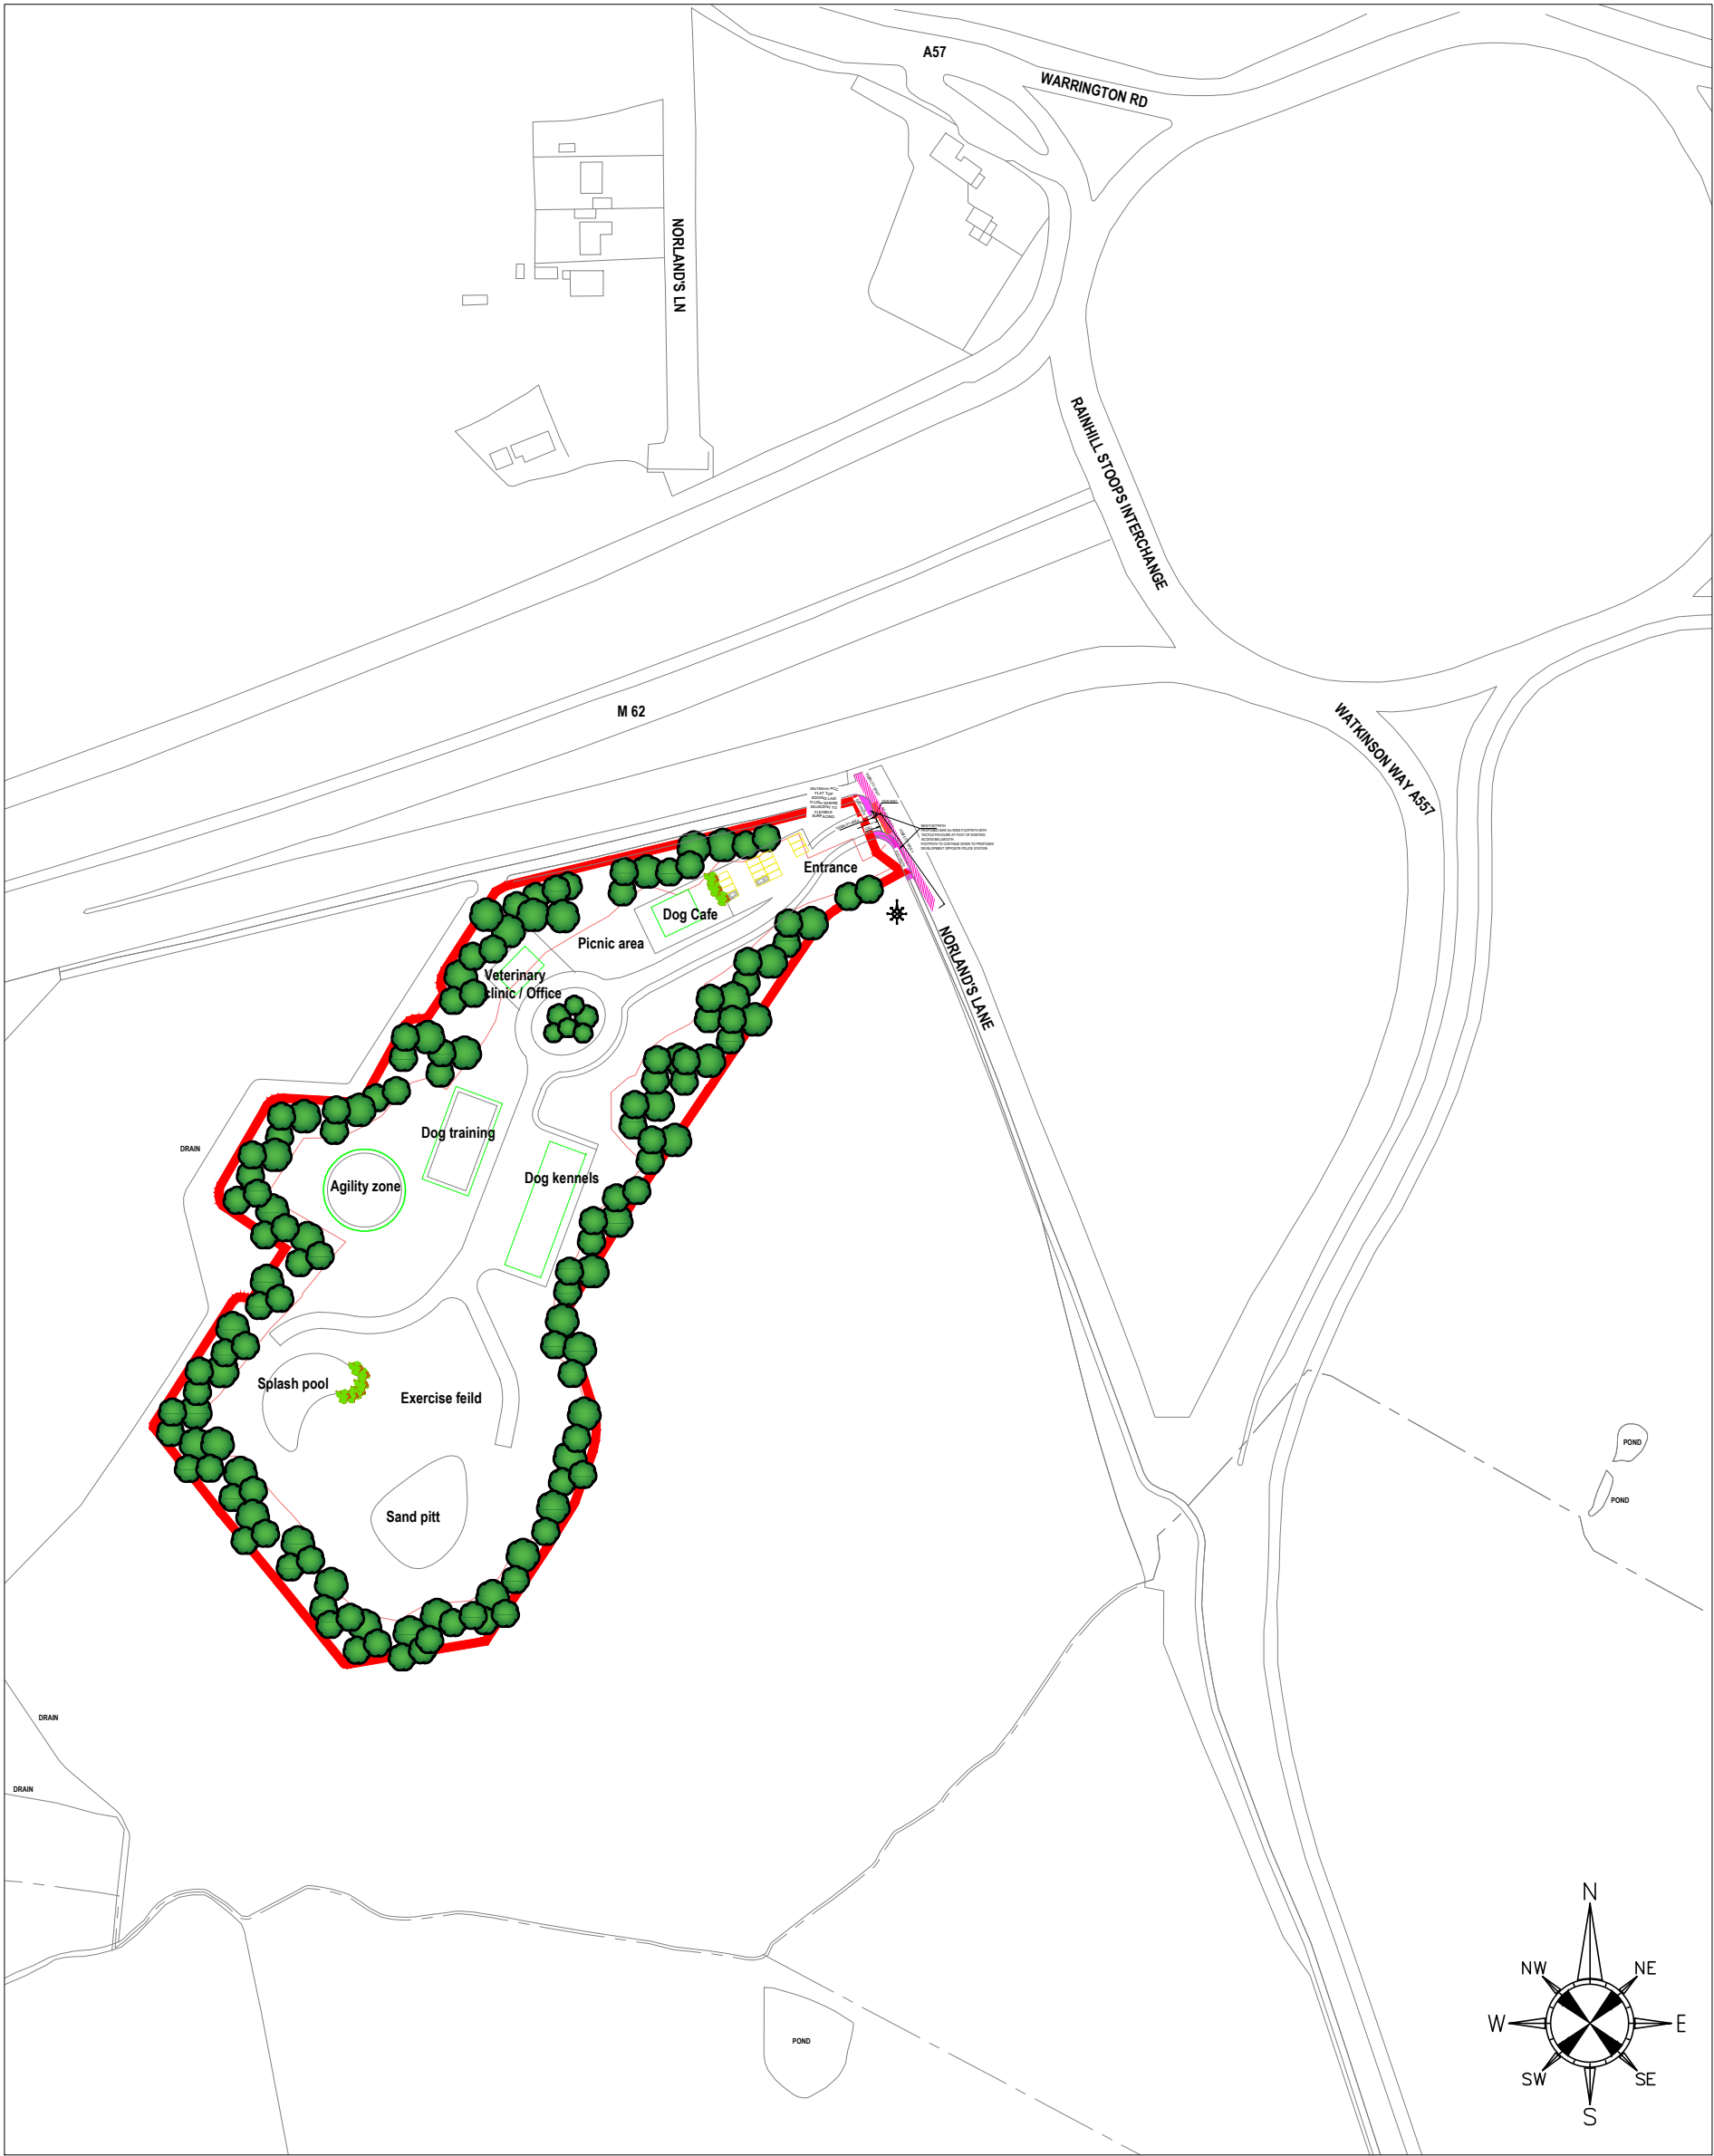

PROPOSED SITE PLAN

SC 1:2500

SCALE 1:2500	PROJECT - ORIGINATOR - ZONE - LEVEL - TYPE - ROLE - NUMBER 24-9636-ADS-DR-A-002	REV P1	DRAWING TITLE: PROPOSED SITE PLAN
PRELIMINARY			PROJECT: NORLAND'S LANE, KNOWSLEY NEW DOG TRAINING FACILITY
			CLIENT BRAEWOOD
P1	28.04.2025	FIRST ISSUE	AMS SWH ADS
REV	DATE	REVISION DETAILS	DRAWN CHKD APPRD



107 Mere Grange
Business Park, Leaside,
St Helens, WA9 5GG
Tel: 0151 541 4000
info@adsstructural.co.uk

Copyright retained by ADS Structural Ltd. Information to be reproduced with permission only. To be read in conjunction with all other relevant drawings and information issued as part of this appointment. Contractor to check all dimensions on site. These are not working details. These drawings are intended for the purpose stated within the title block only.