



EXISTING FENCING TO SIDE OF 18 PENNINE WAY SCALE 1:50

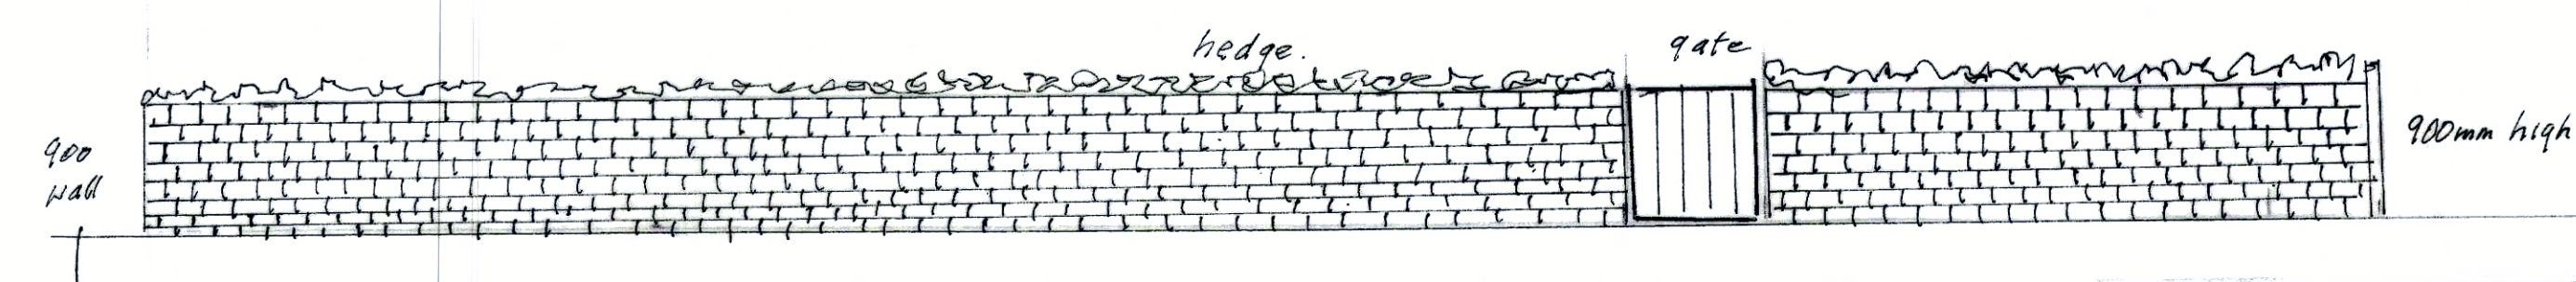

EXISTING BOUNDARY WALL AND HEDGE  
TO FRONT ELEVATION

SCALE BAR  
SCALE 1:50

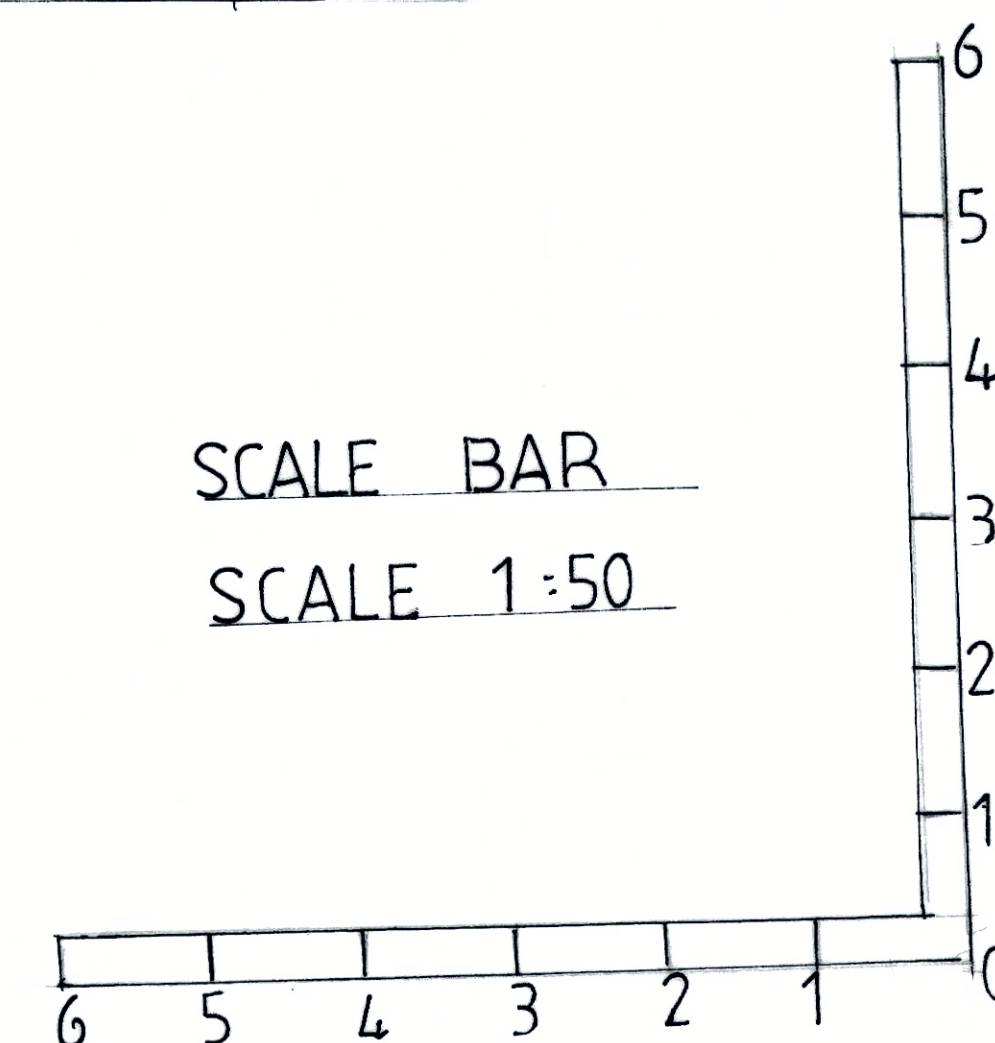

PLAN NO 3 BOUNDARY TREATMENT 18 PENNINE WAY L32 2BL FEBRUARY 2025