



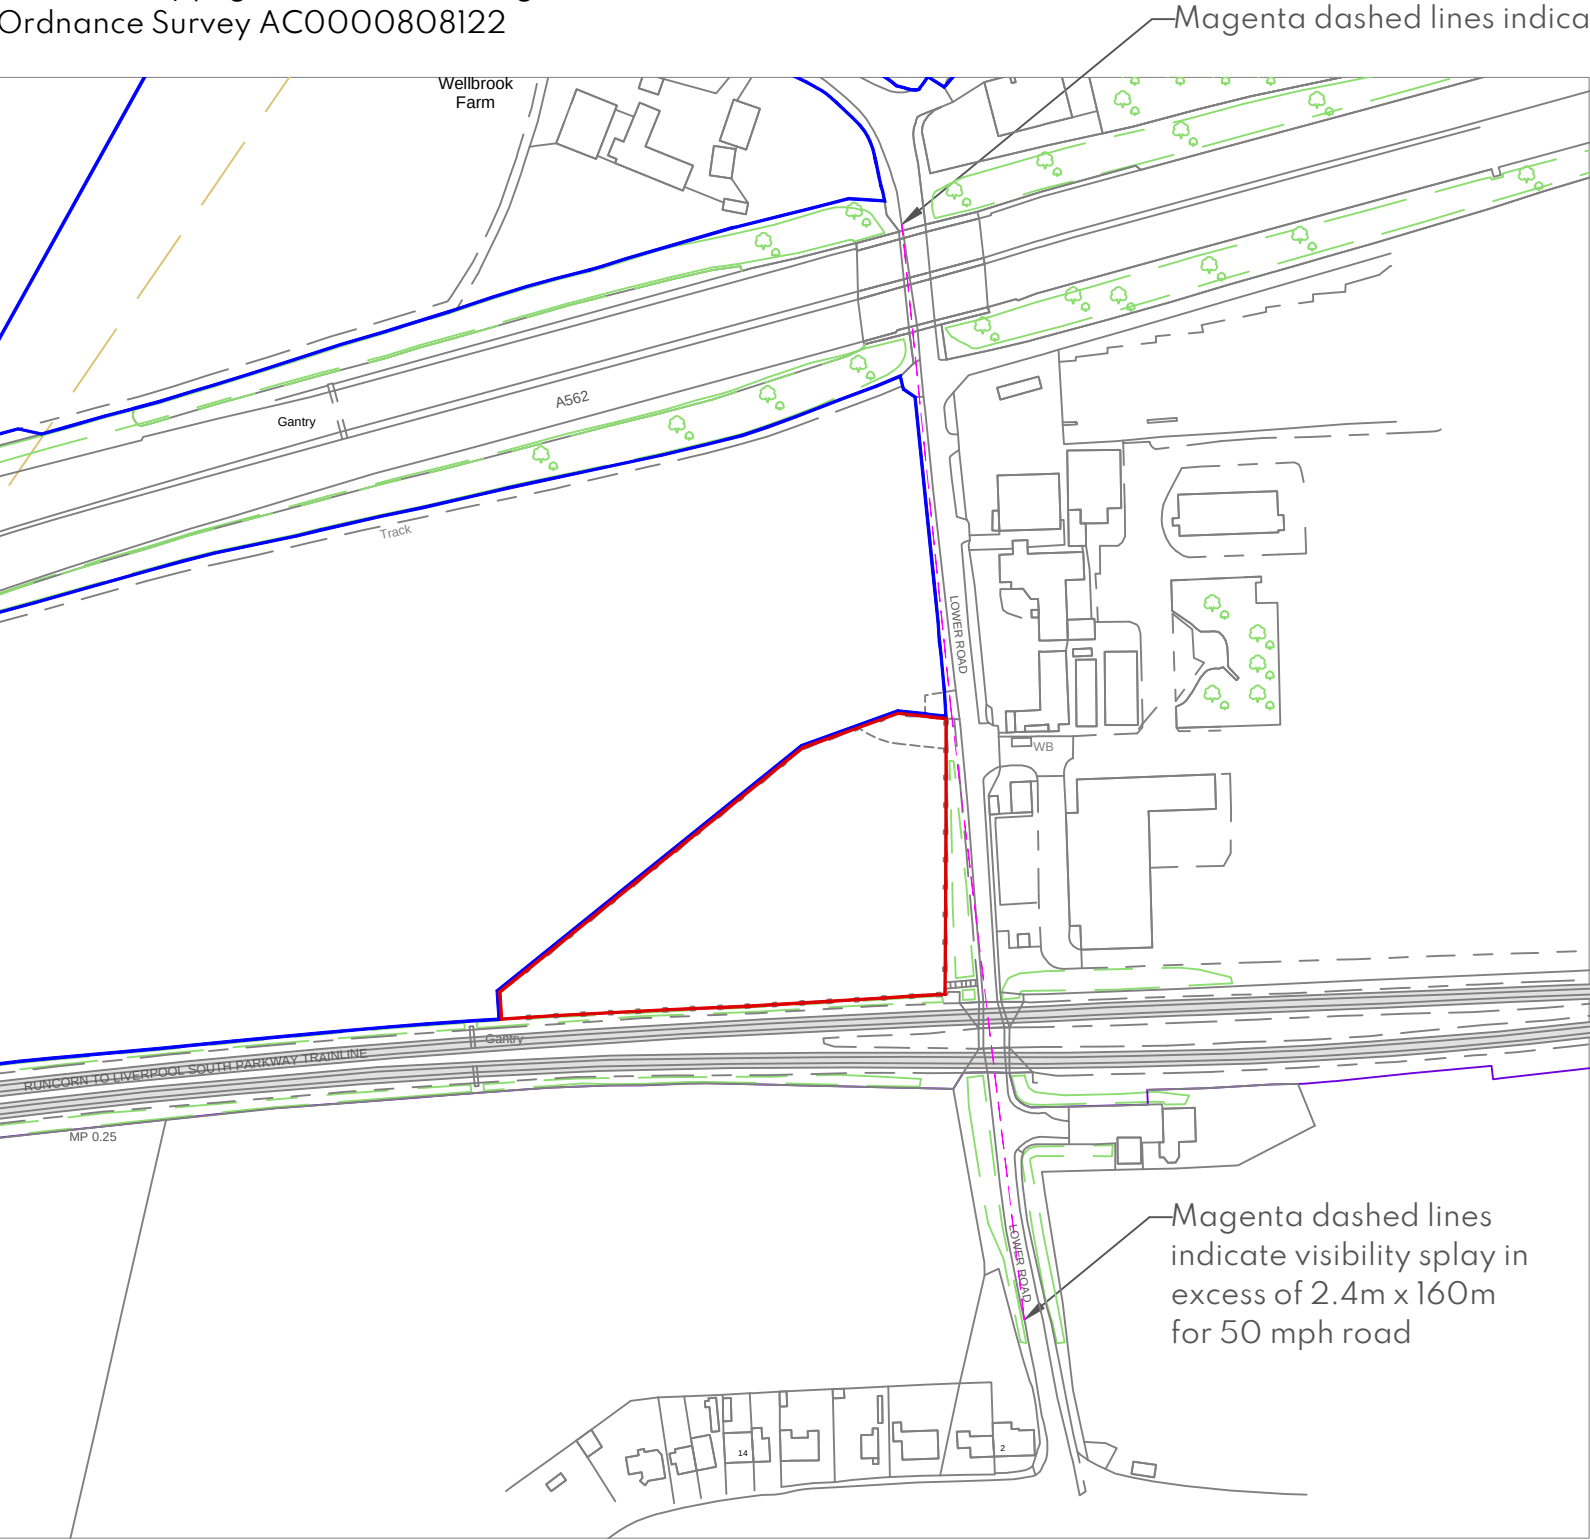

Macro Site Plan showing full extent of visibility splays (2.4m x 215m) @ 1:2500 scale

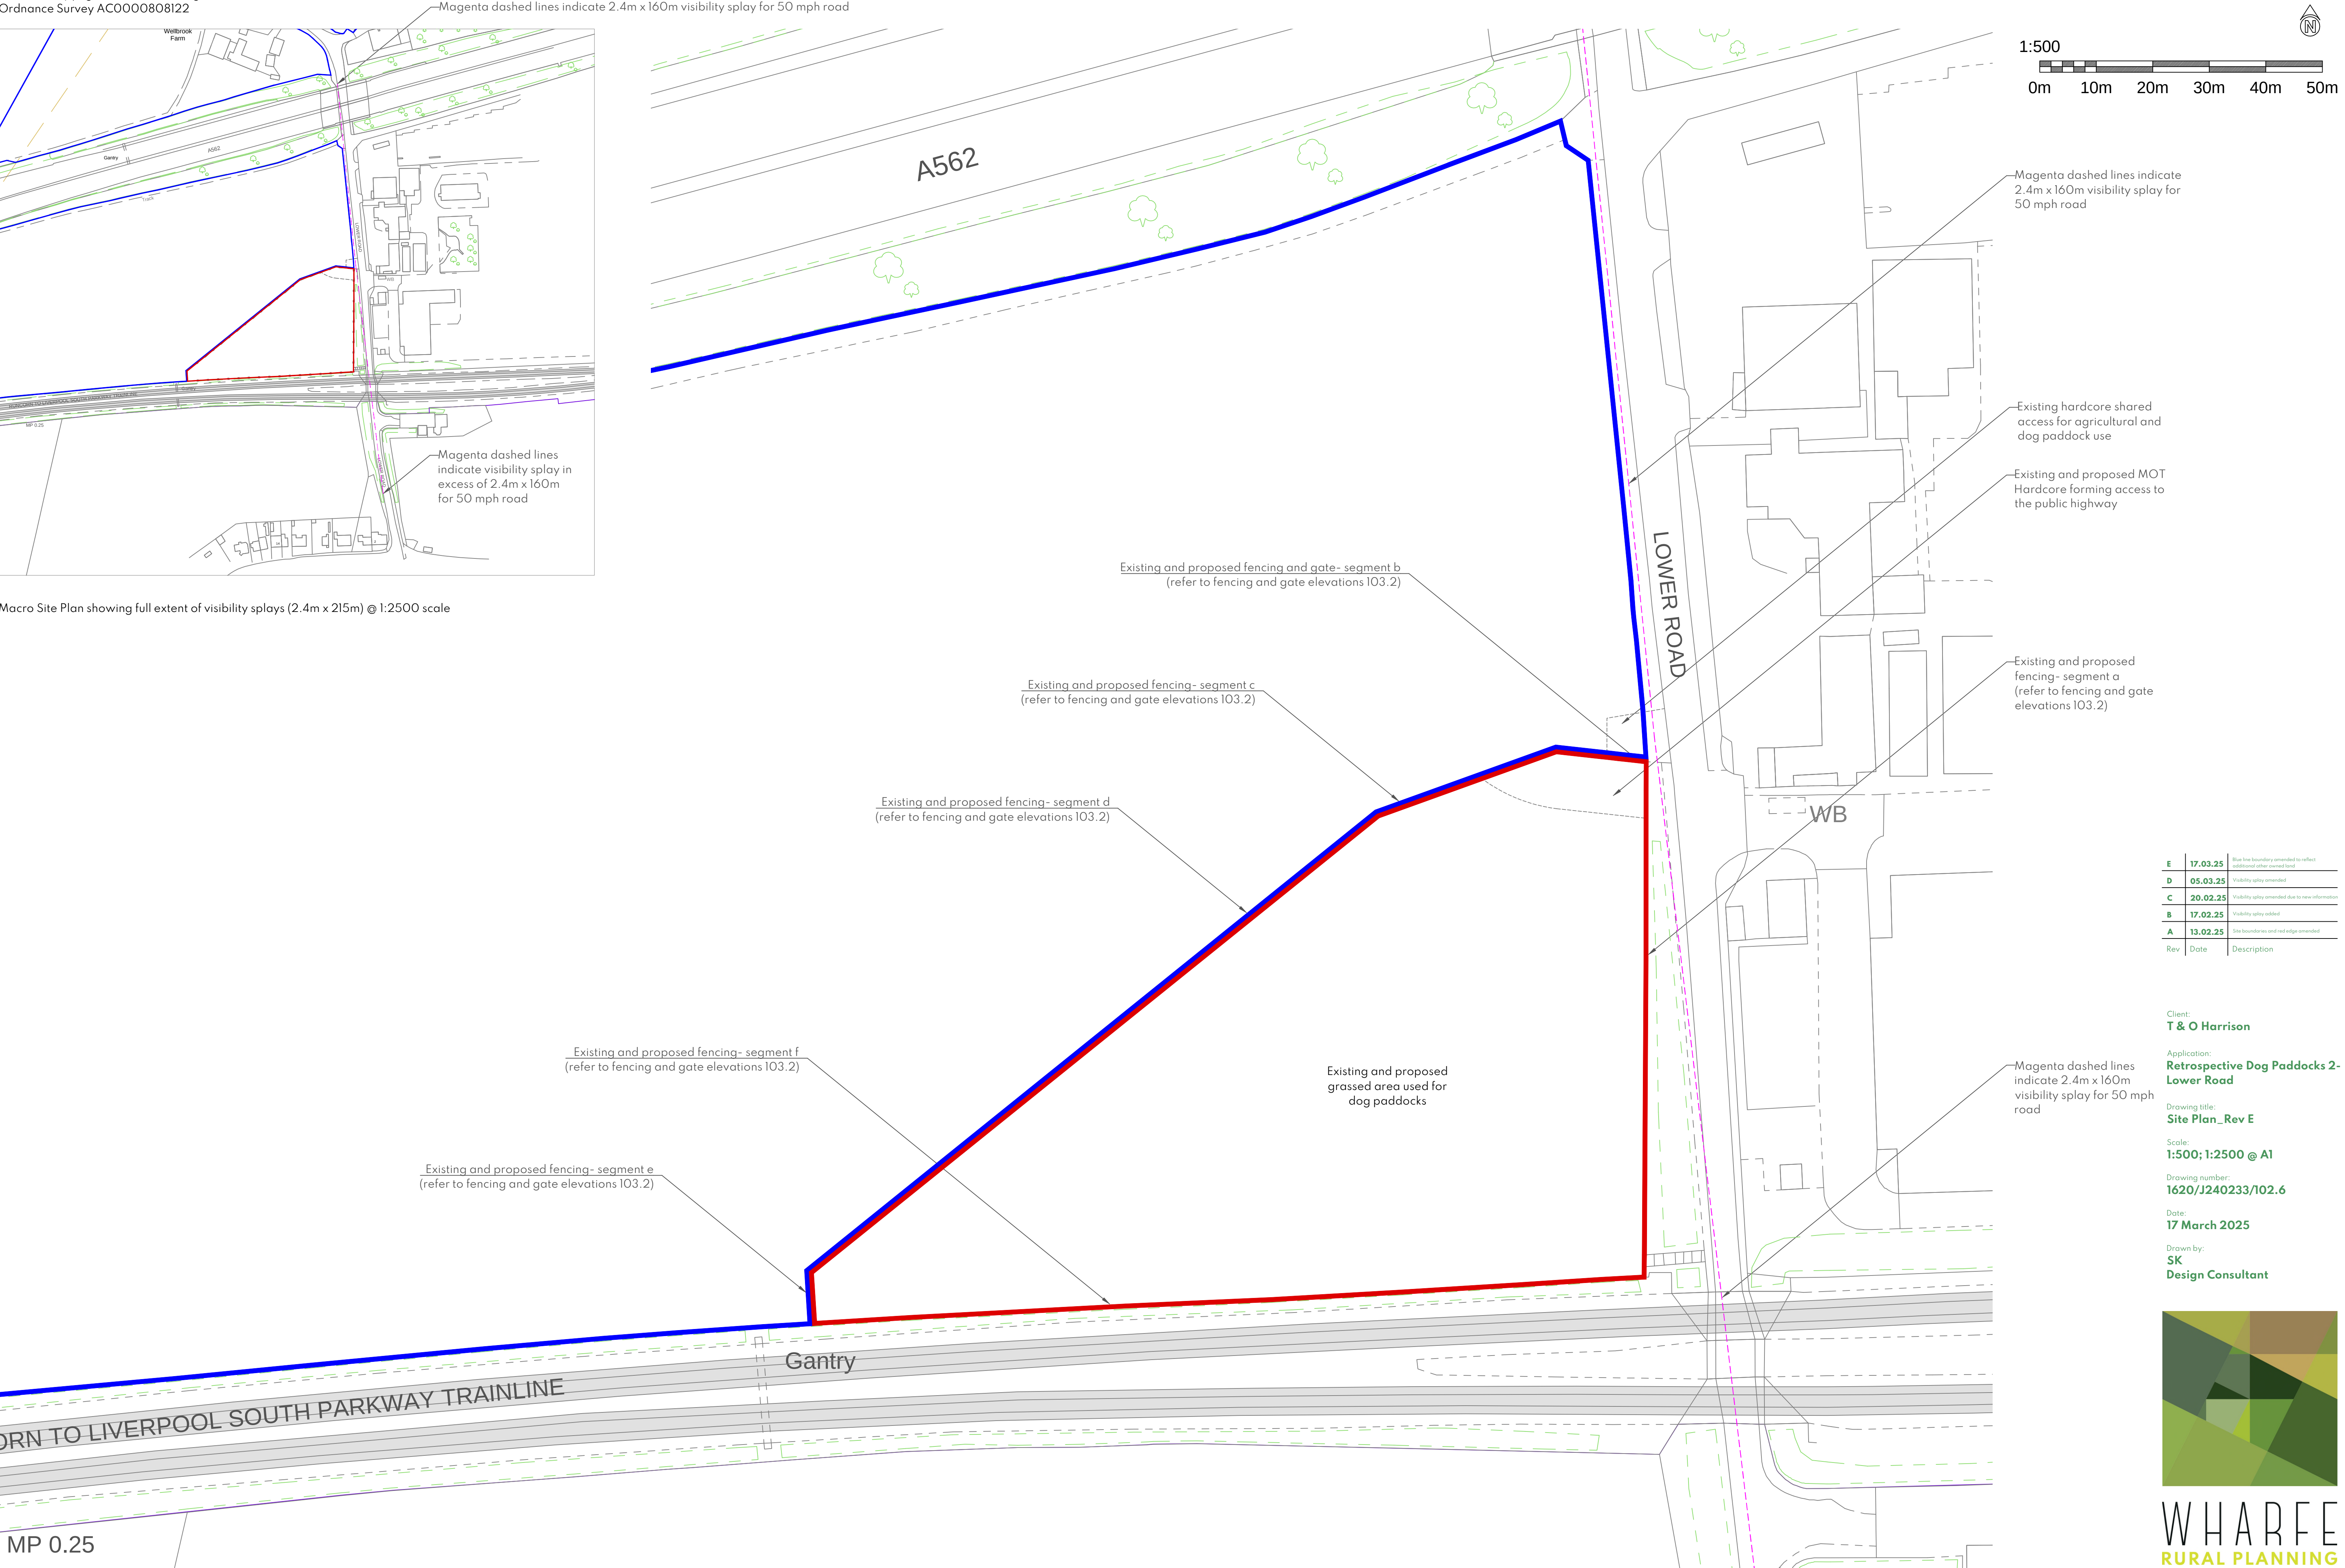

E	17.03.25	Blue line boundary amended to reflect additional other owned land
D	05.03.25	Visibility splay amended
C	20.02.25	Visibility splay amended due to new information
B	17.02.25	Visibility splay added
A	13.02.25	Site boundaries and red edge amended
Rev	Date	Description

Client:
T & O Harrison

Application:
Retrospective Dog Paddocks 2- Lower Road

Drawing title:
Site Plan_Rev E

Scale:
1:500; 1:2500 @ A1

Drawing number:
1620/J240233/102.6

Date:
17 March 2025

Drawn by:
SK Design Consultant

