


0 1 2 3 4 5 10

SCALE BAR 1:50

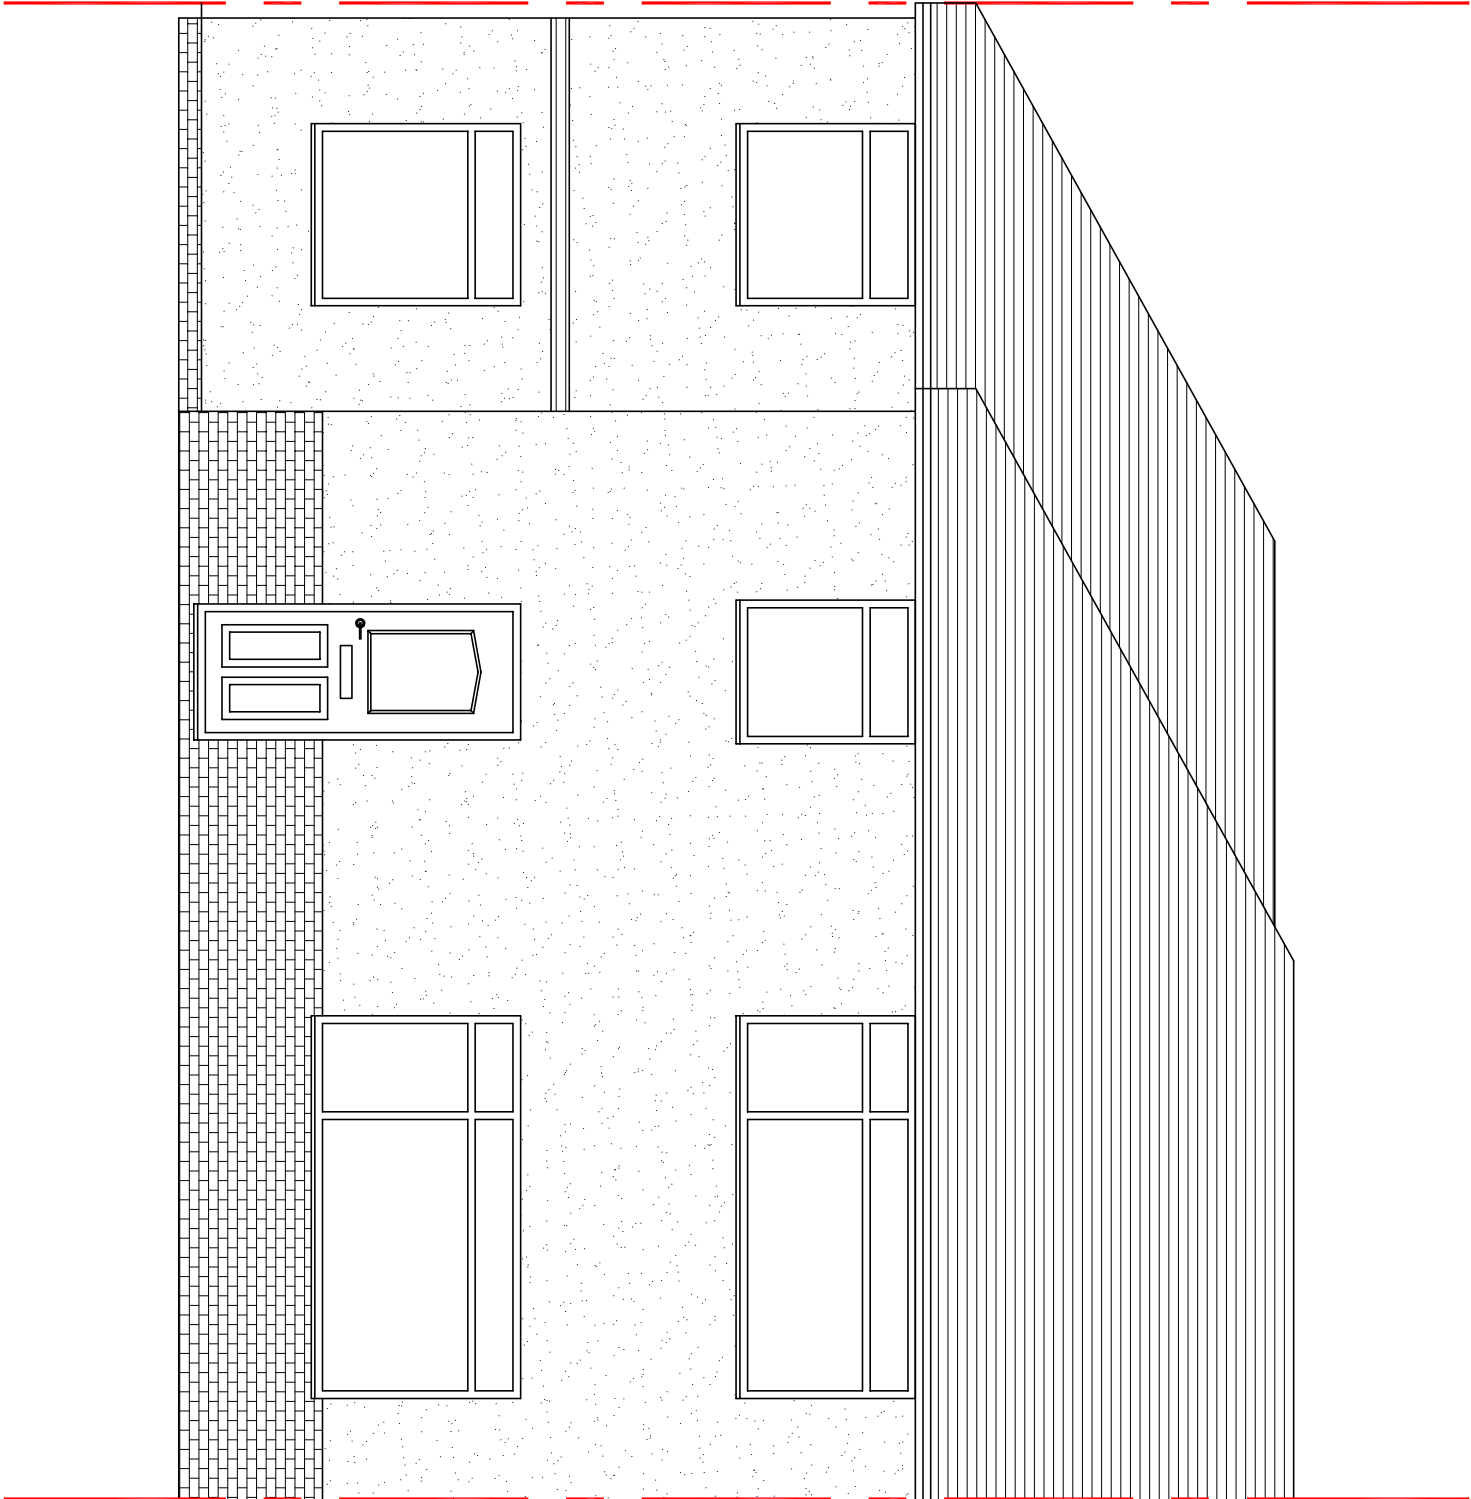

A	CM	DRAWING GENERALLY UPDATED
		22.01.2025

Rev	Initial	Amendment	Date
-----	---------	-----------	------

CHRIS MITCHELL 20 HOLMWOOD DRIVE, FORRHBY L37 9PQ Tel. 07832272348 E-Mail : CHRIS66MITCH@HOTMAIL.COM	PROJECT PROPOSED EXTENTIONS TO 88 TARBOCK ROAD, HUXTON, L36 5TQ
--	---

DETAIL PROPOSED FRONT ELEVATION		DATE 25.11.2024	SCALE 1:50@A3
DRAWN CM	CHK:BY	DRG. NUMBER P04	