

- Notes
1.

This document and all drawings are copyright of Studio Seventeen LTD and may not be reproduced without thier specific permission.
2.

Scaling from this drawing is for planning purposes only.
3.

All dimensions to be site verified by contractor before construction.
4.

All dimensions are in millimeters unless noted otherwise.
5.

Studio Seventeen LTD shall be notified in writing of any discrepences.

Revisions			
REV	DATE	DRAW	NOTES
A	31.05.24	GB	Planning Issue

project north
not to scale








status: Planning
client: Mr Len Fairbrother

project:
22 Chevasse Walk

title:
Existing Plans & Elevations

revision: A
drawn by: GB
approved by: GB
date: 31.05.24
job no: SVNT_264
scale: 1 : 100

drawing no:
201

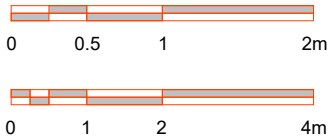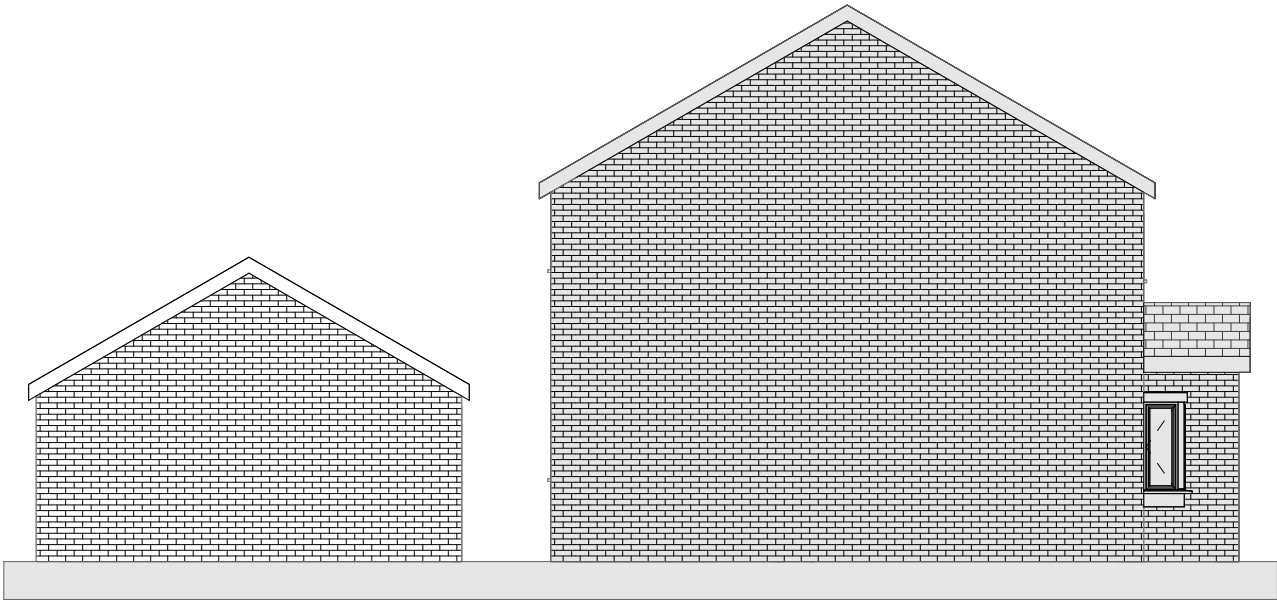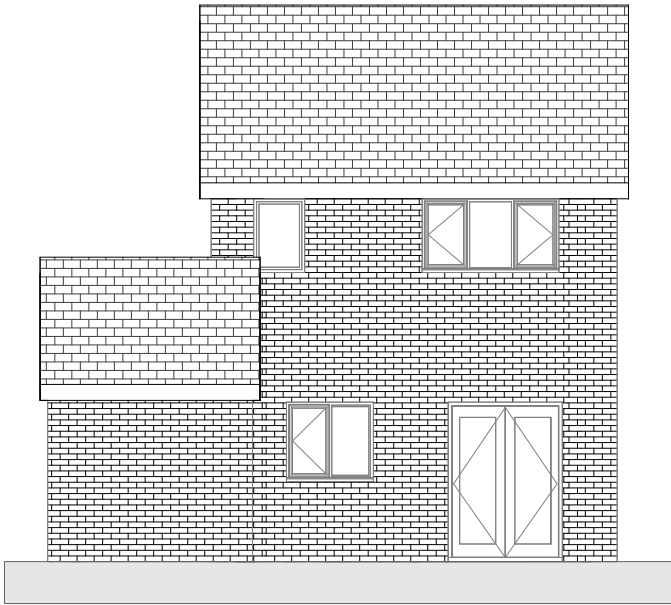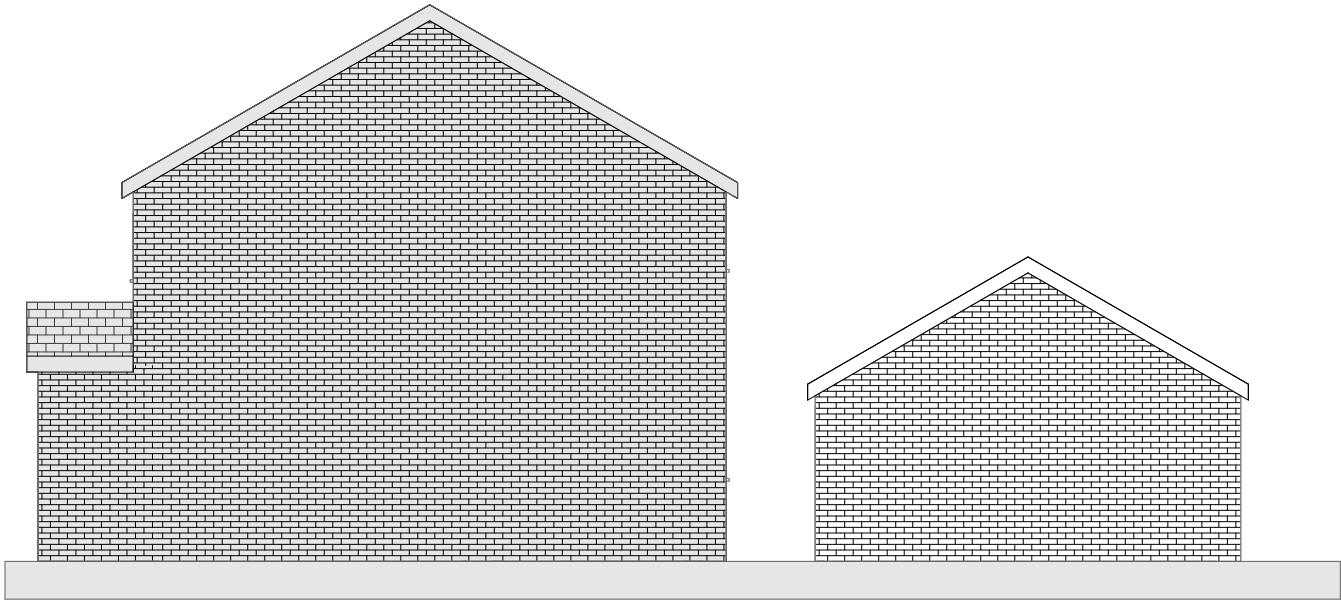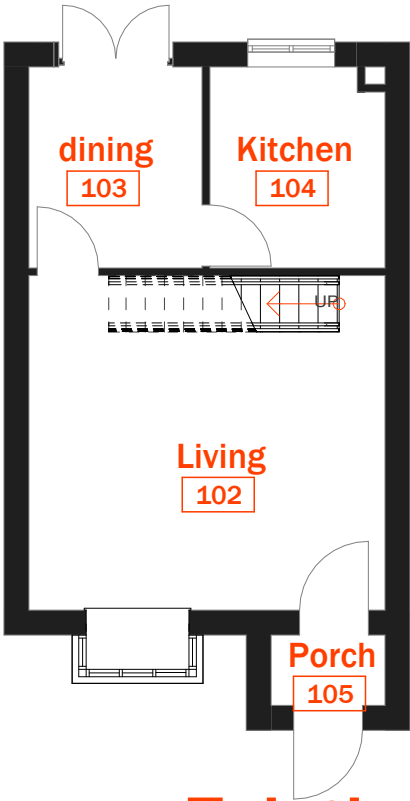

2 Existing Front
SCALE: 1 : 100

4 Existing East
SCALE: 1 : 100

3 Existing Rear
SCALE: 1 : 100

5 Existing West
SCALE: 1 : 100

1 Existing Floor Plan
SCALE: 1 : 100