



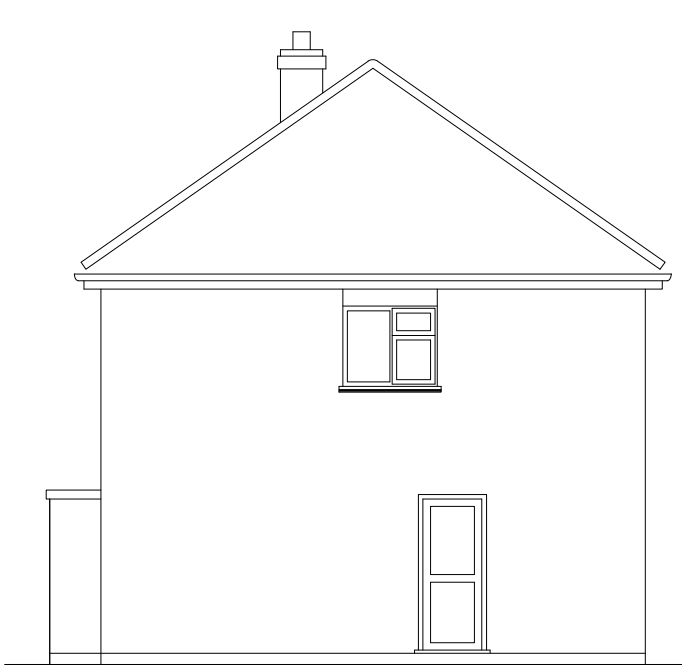


EXISTING SOUTH EAST ELEVATION. 1:100

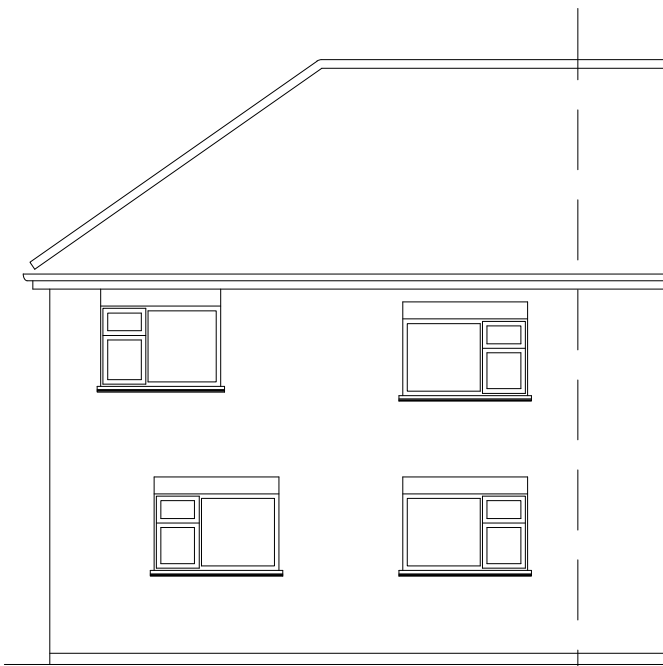


EXISTING NORTH EAST ELEVATION, 1:100




EXISTING NORTH WEST ELEVATION, 1:100

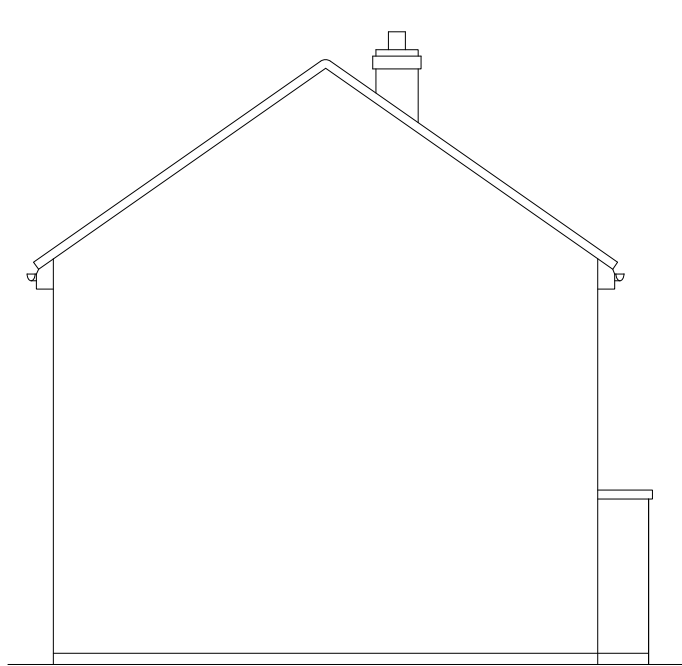


EXISTING SOUTH WEST ELEVATION, 1:100

 

PROPOSED SOUTH EAST ELEVATION. 1:100

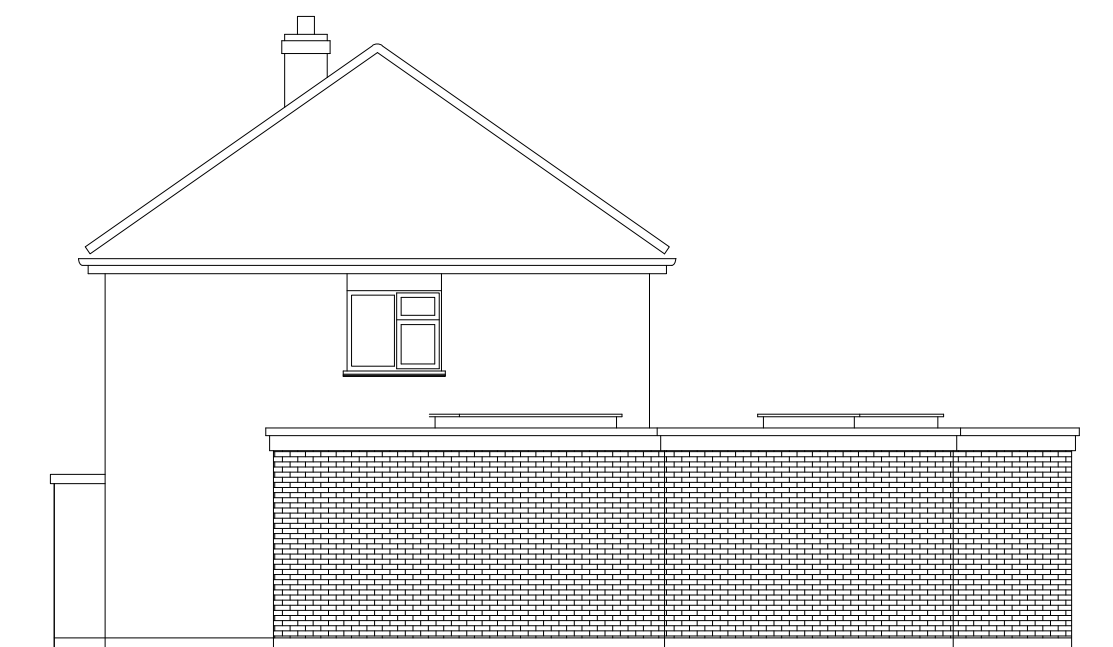


PROPOSED NORTH EAST ELEVATION. 1:100

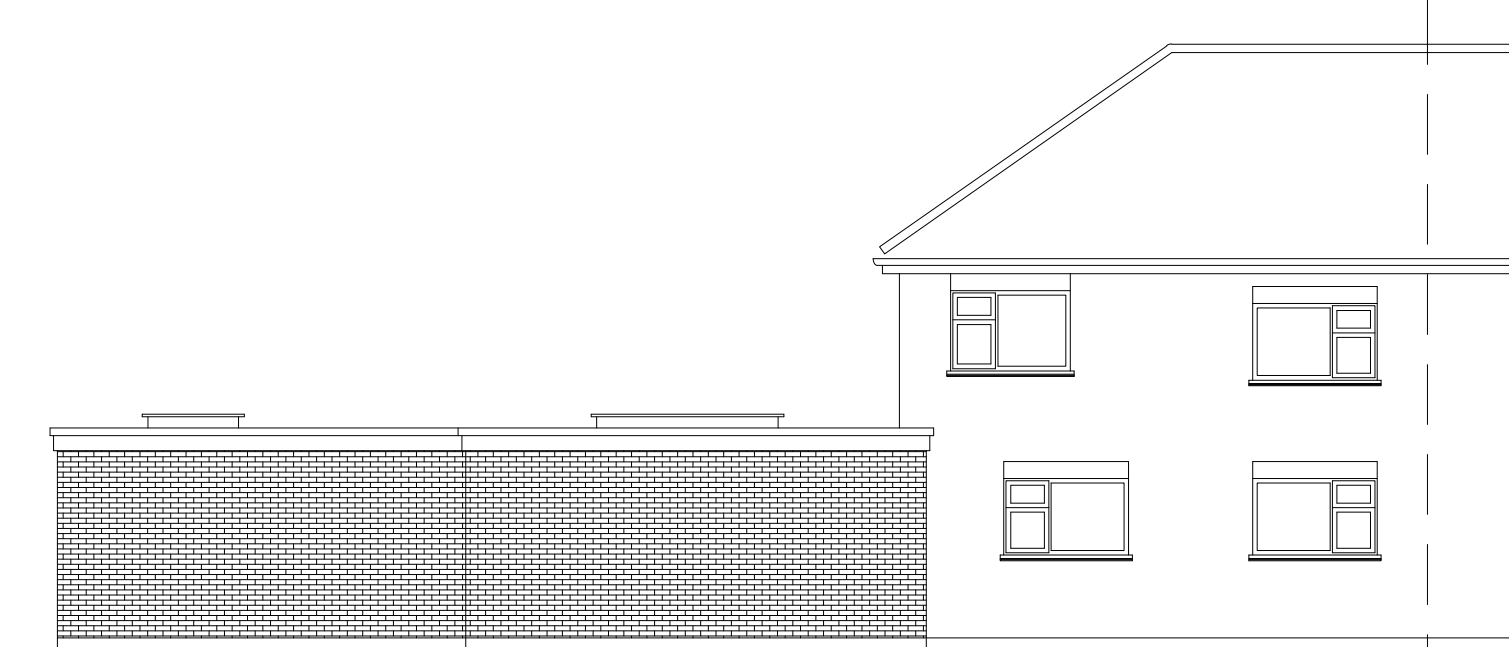



PROPOSED NORTH WEST ELEVATION, 1:100



PROPOSED SOUTH WEST ELEVATION, 1:100

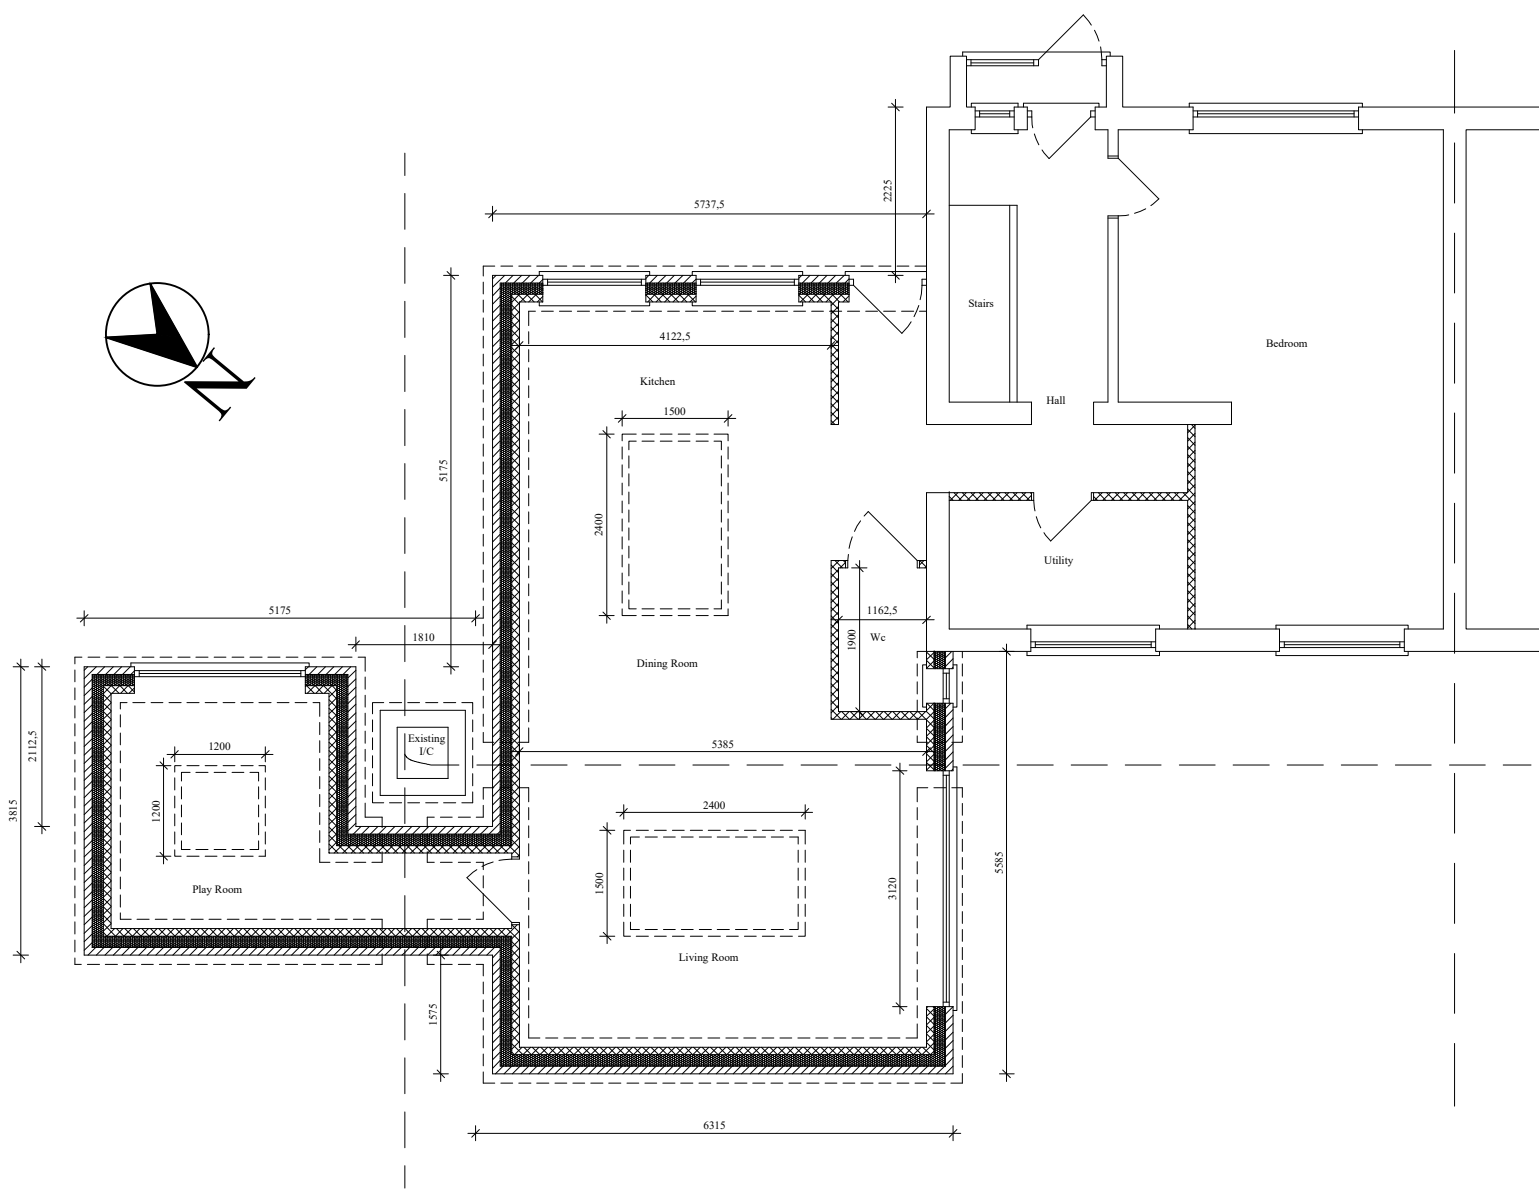

PROPOSED GROUND FLOOR PLAN 1:100

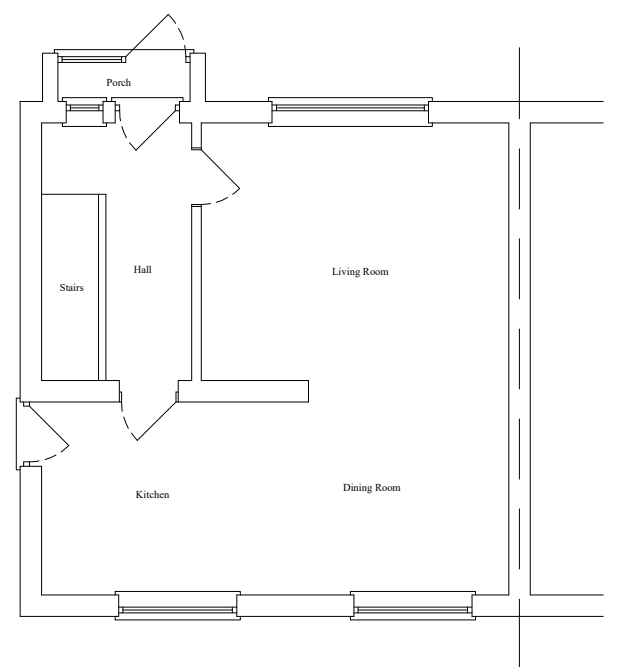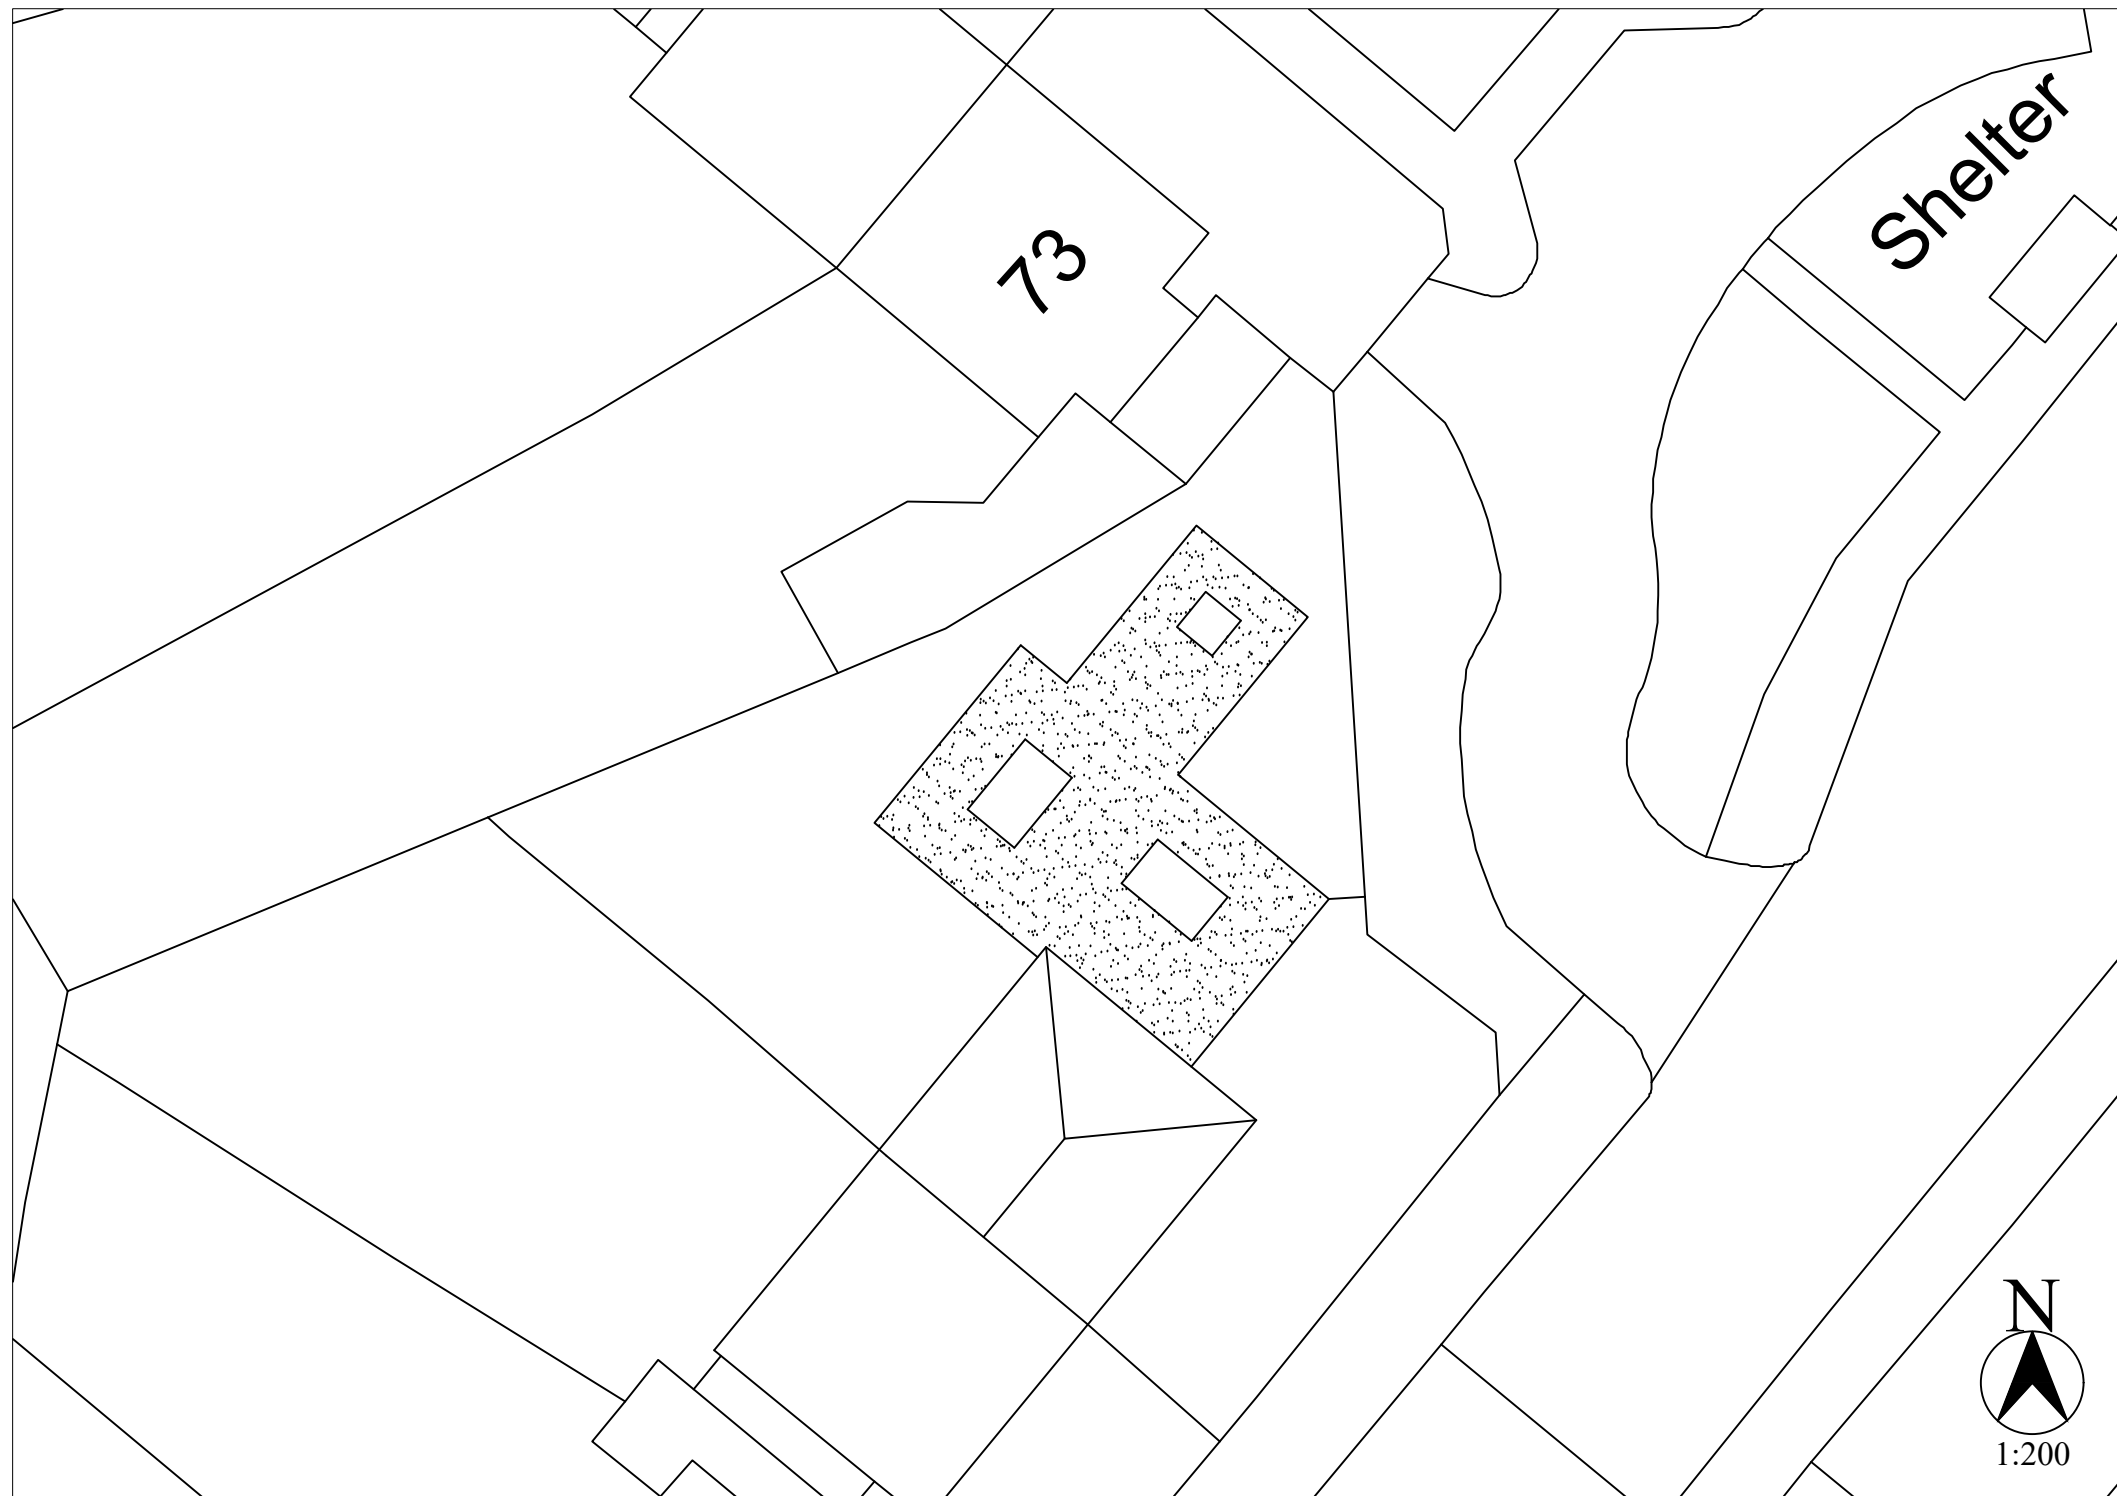

EXISTING GROUND FLOOR PLAN 1:100

EXISTING AND PROPOSED
PLANS AND ELEVATIONS
FOR A
SINGLE STOREY
SIDE AND REAR EXTENSION
AT
71 51 JOHNS ROAD
HUYTON
FOR
Mr & Mrs HARWIN

SCALE: 1:200, 1:100,
dwg no: 914, 24th March 2025
REV.

MICHAEL RAYNER
ARCHITECTURAL
01508 536 669
07900 431 431
mike.raynerbco@gmail.com