


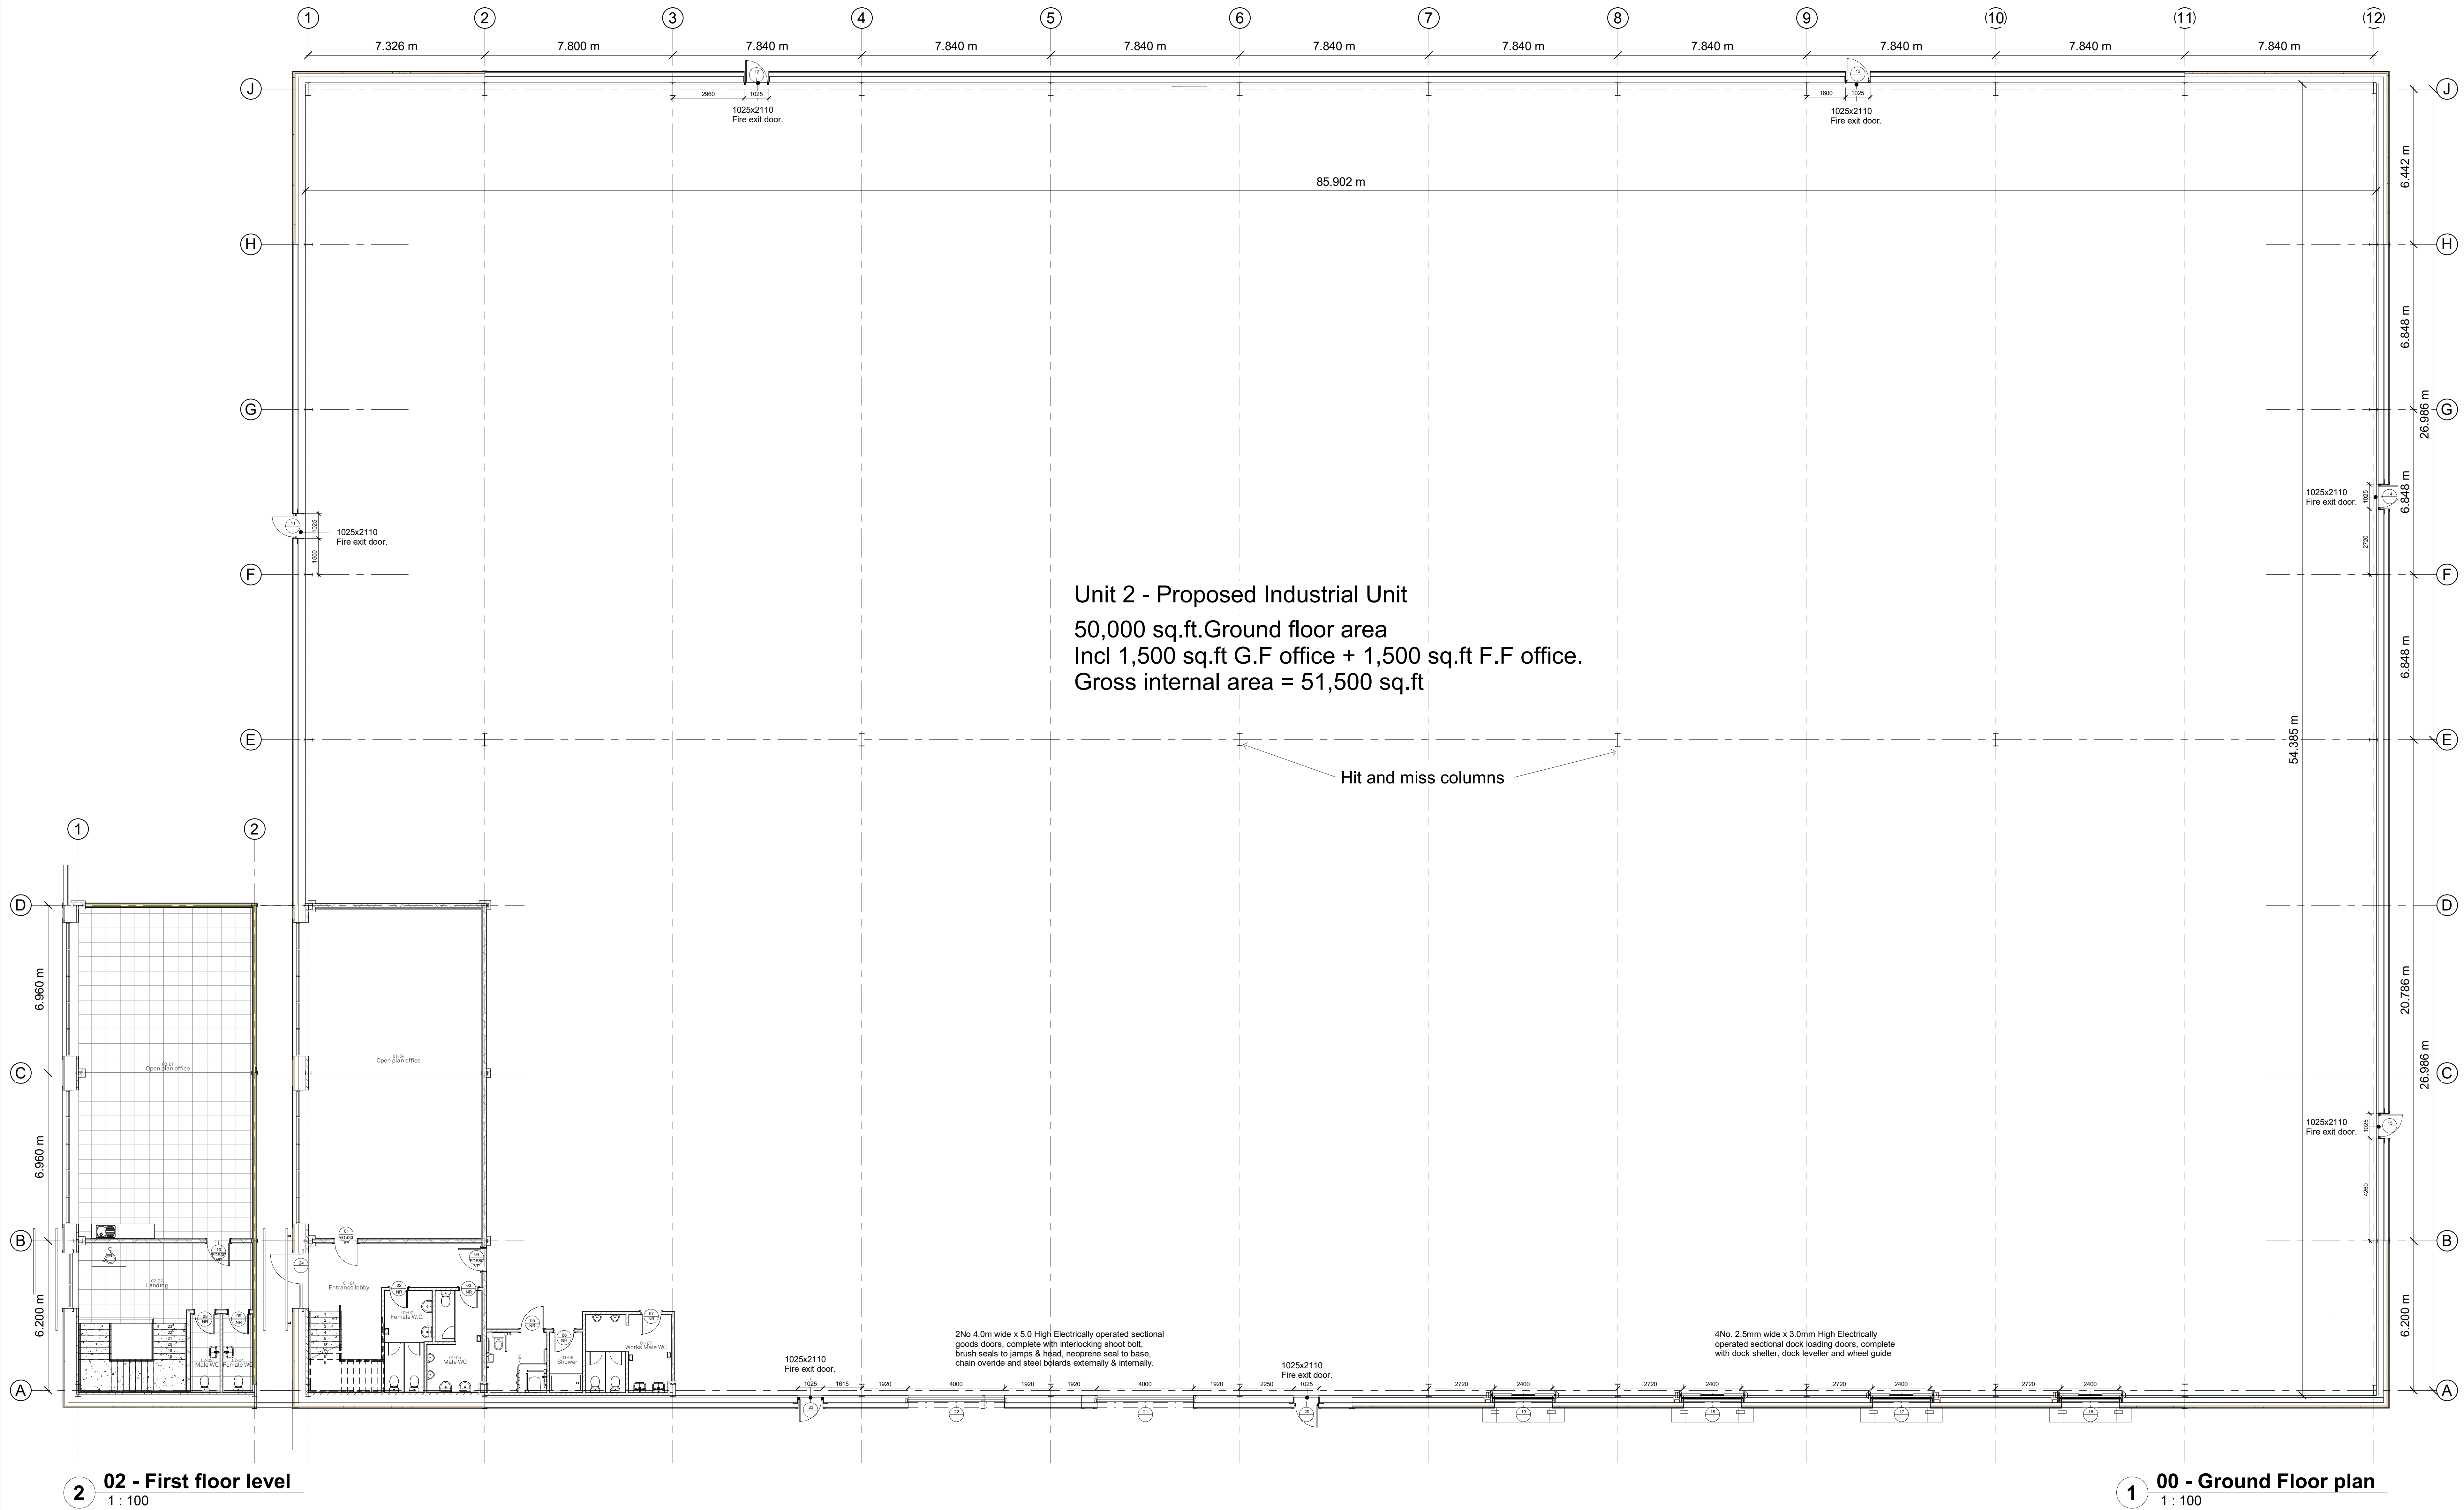

COPYRIGHT RESERVED

Notes

Revisions

Rev Date Description

BUILDING MANAGEMENT SERVICES LTD

Huddersfield Road
Elland, West Yorkshire
HX5 9BW
TELEPHONE : ELLAND (01422) 371616
FAX No. : (01422) 376717
email : mail@bmselland.com

**Building
Management
Services**

Client

CDP Limited

Project

Unit 2 - Industrial Development
Earlsfield Park,
Knowsley Lane,
Knowsley.

Sheet

Unit 2 - Floor plan layout

Drawn

DRH

Date

08.06.23

Scale

1 : 100

Status

Planning

Drawing No.

M3167-(2)-100

Revision