



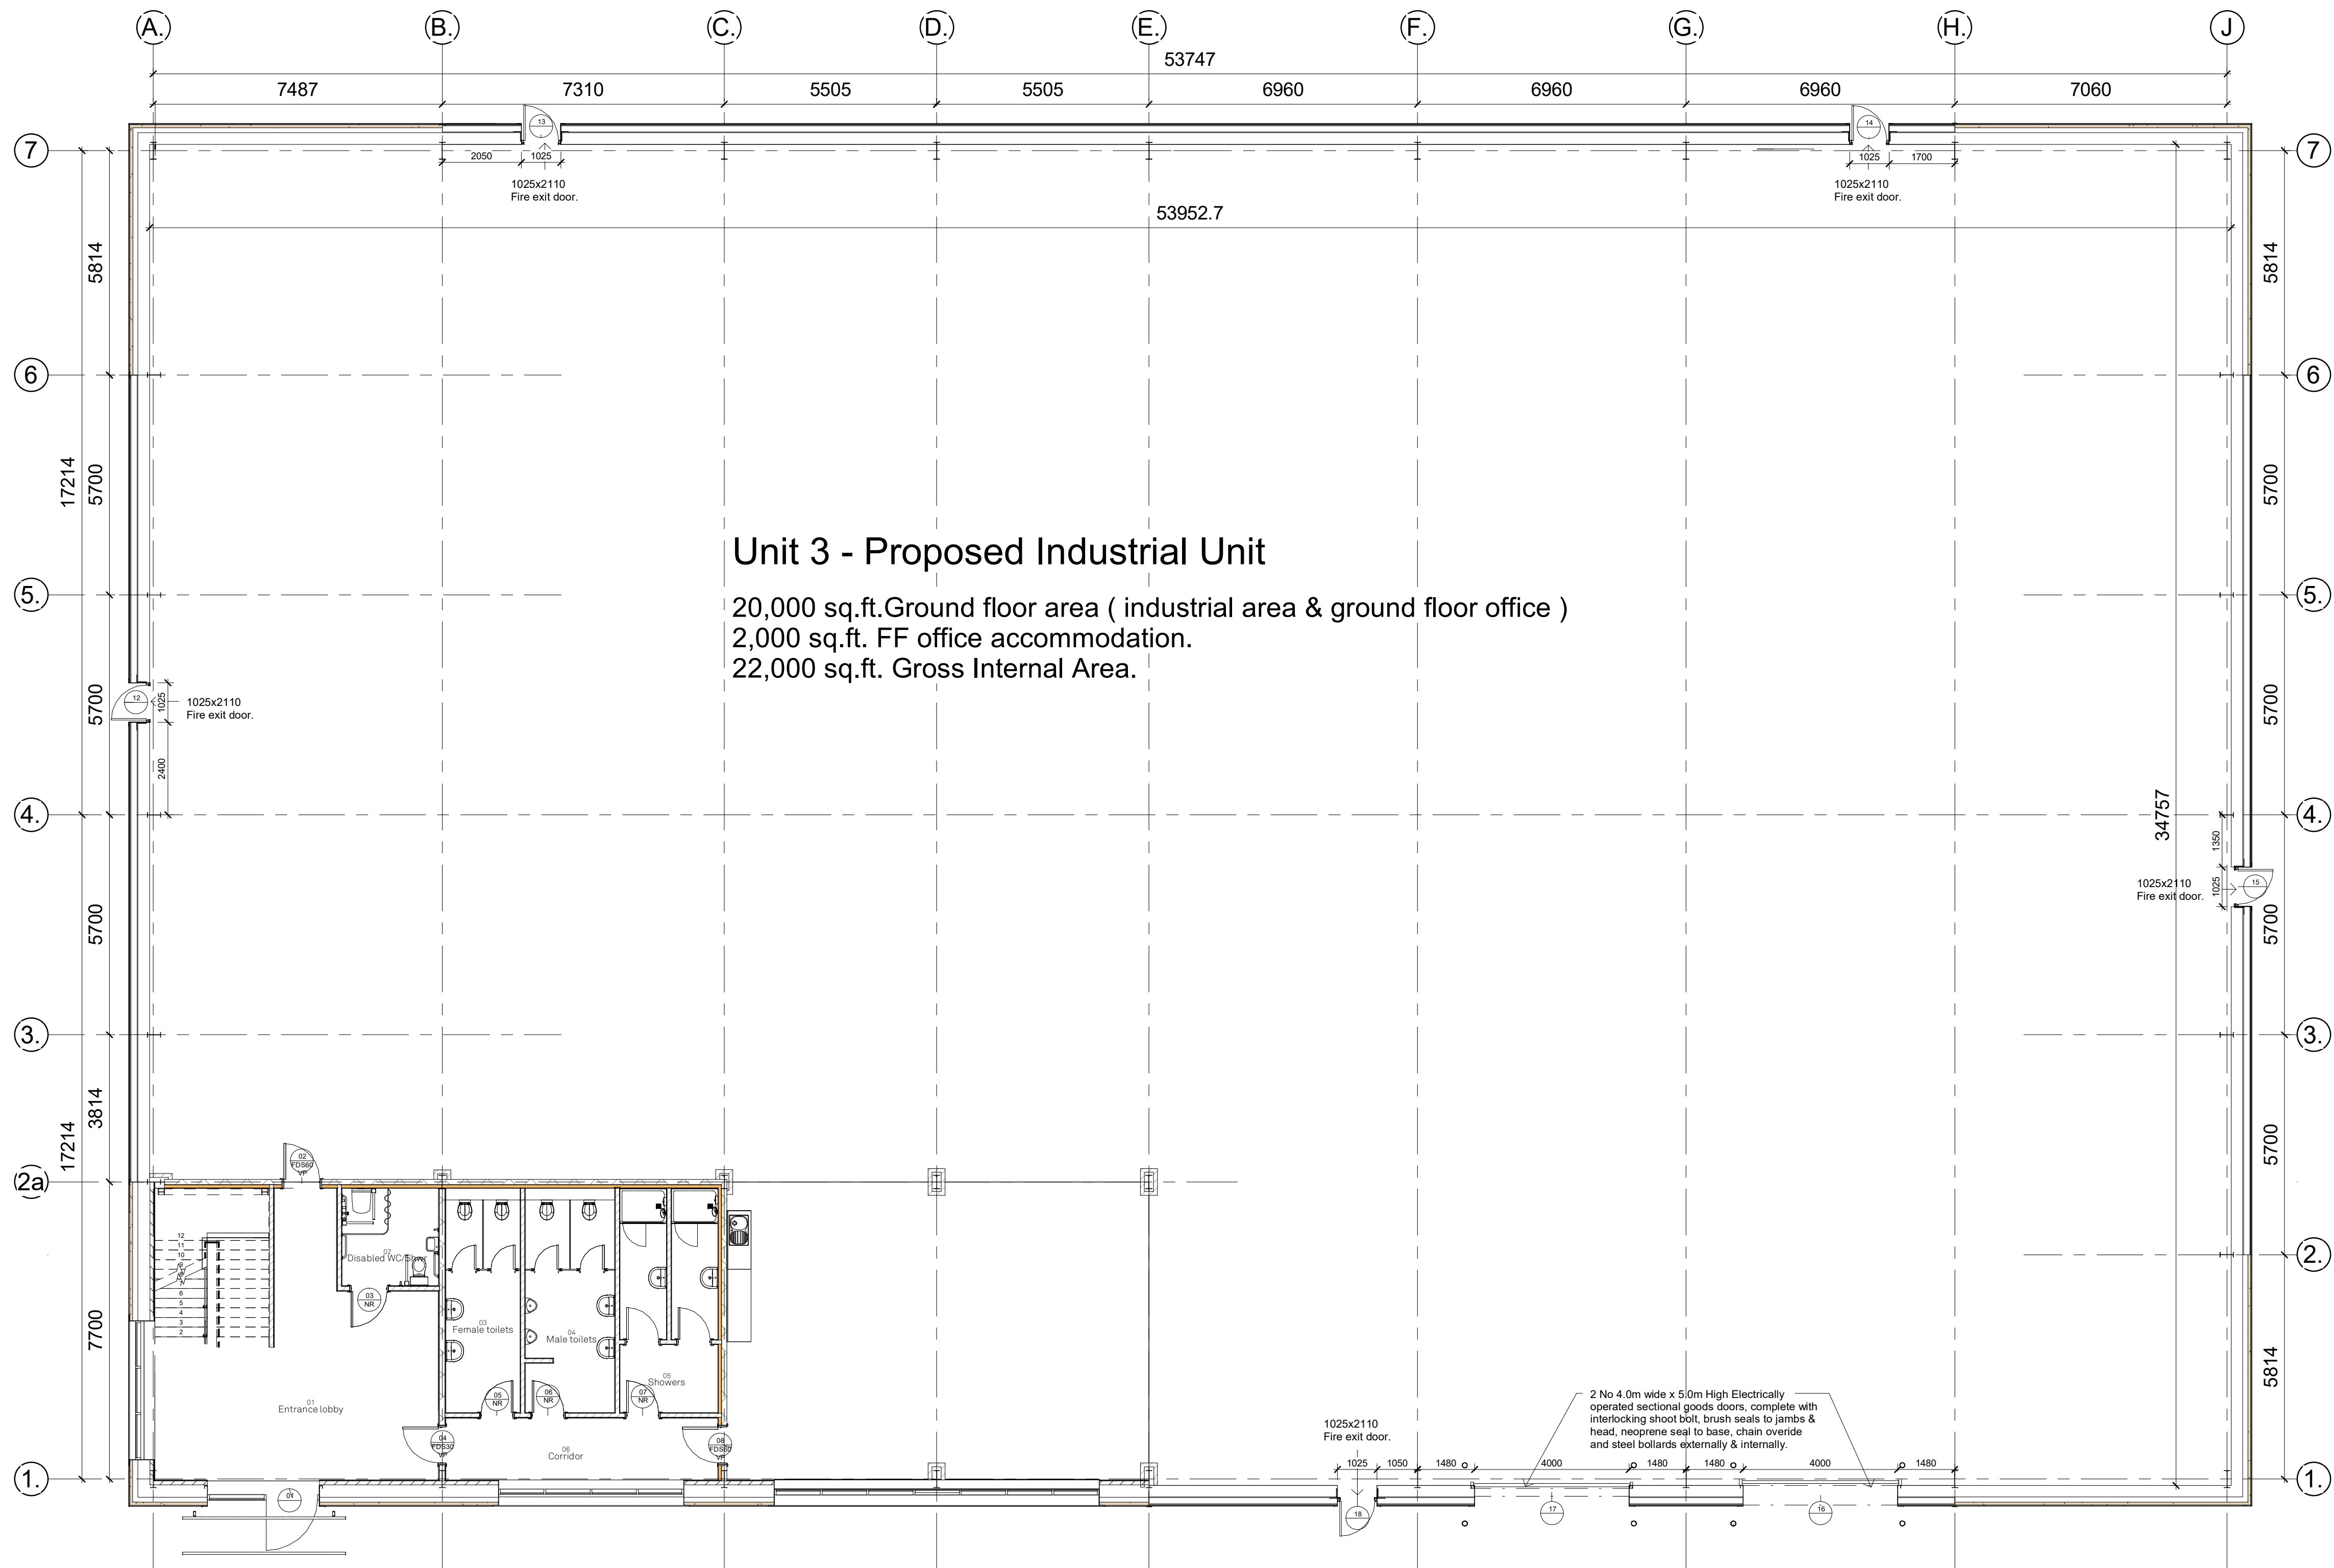

1 00 - Ground Floor plan
1 : 100

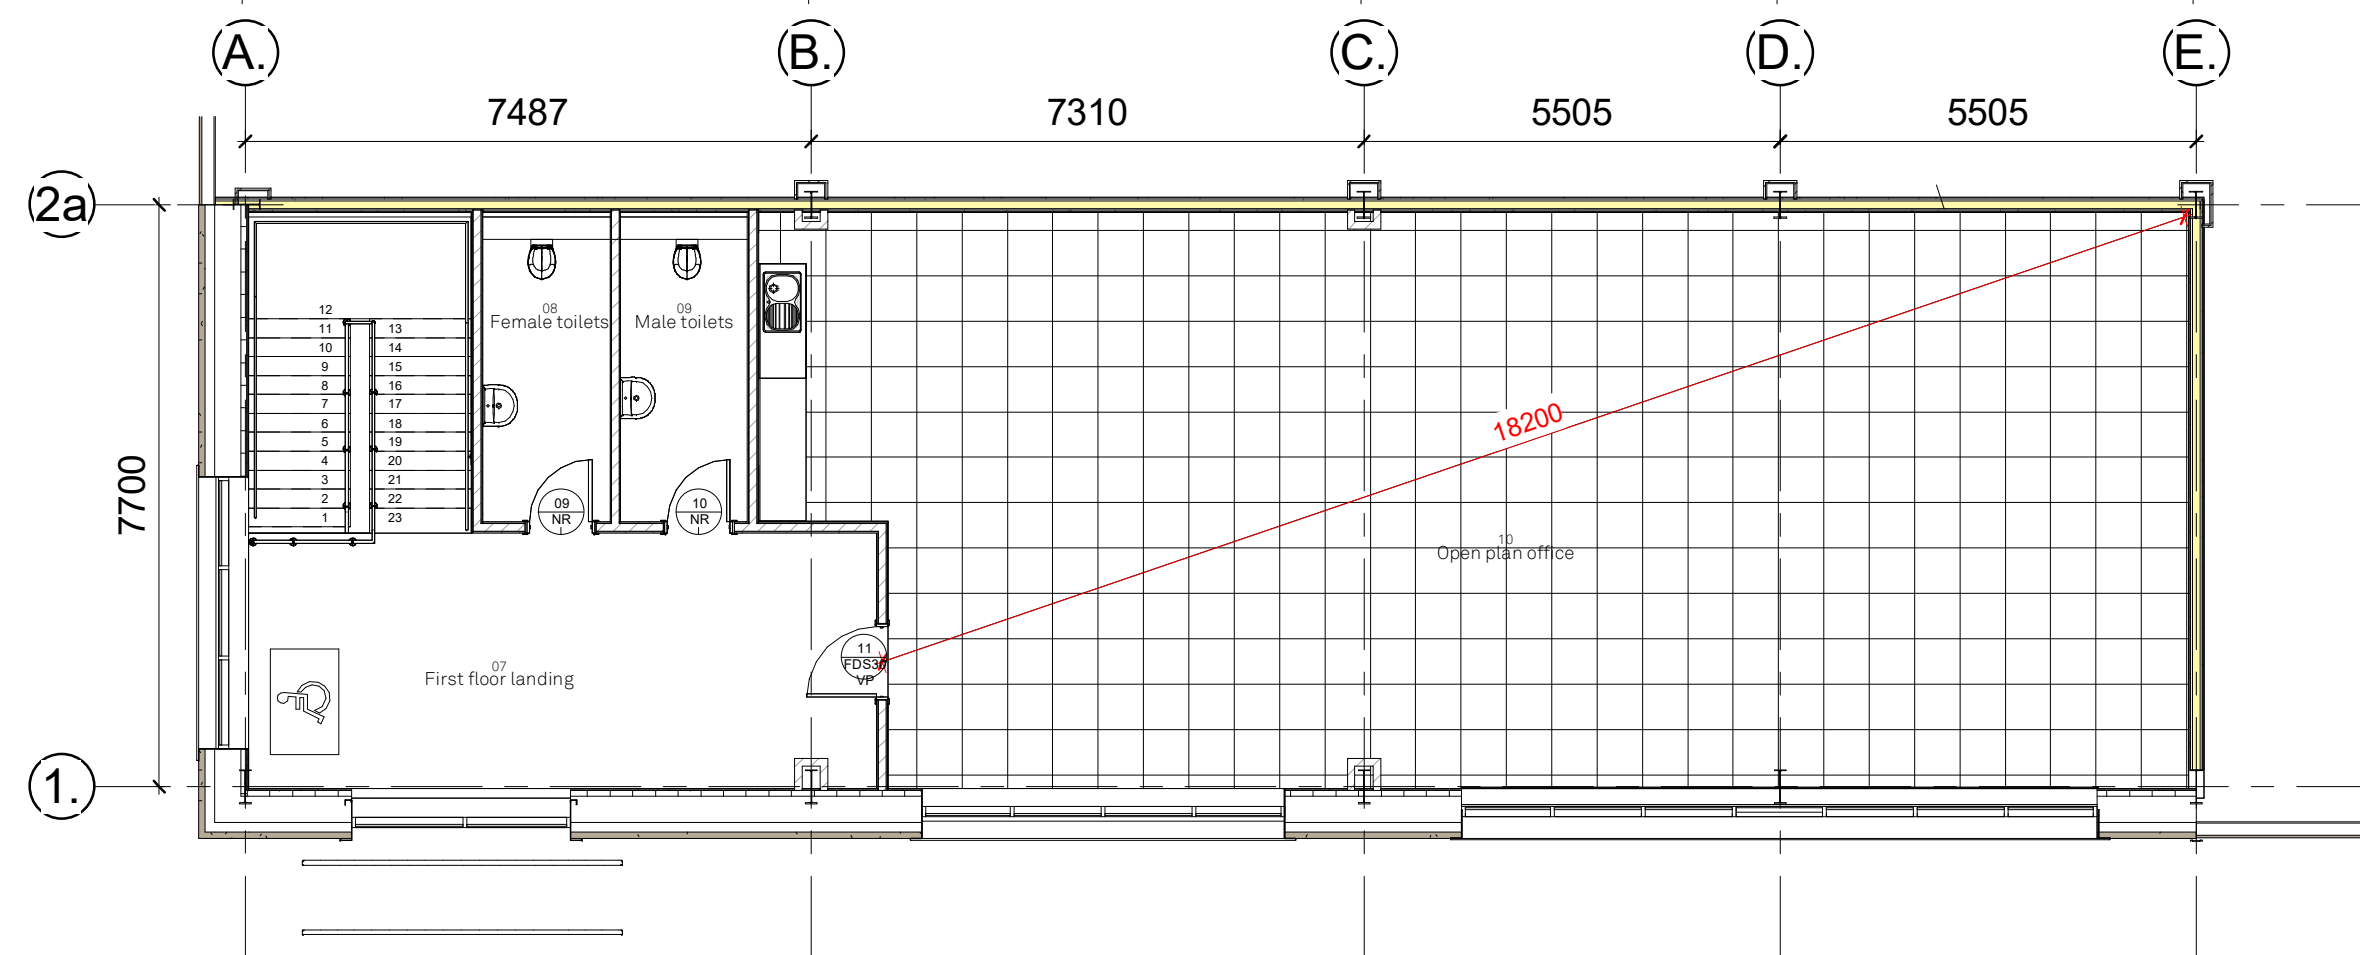

2 02 - Finished first floor level
1 : 100

COPYRIGHT RESERVED

Notes

Revisions

Rev	Date	Description
A	22.02.23	Additional GF door added to warehouse

BUILDING MANAGEMENT SERVICES LTD

Huddersfield Road
Elland, West Yorkshire
HX5 9BW
TELEPHONE : ELLAND (01422) 371616
FAX No : (01422) 376717
email : mail@bmselland.com

**Building
Management
Services**

Client
CDP Limited

Project
Unit 3 - Industrial Development,
Earlsfield Park,
Knowsley Lane,
Knowsley.

Sheet
Unt 3 - Floor plan layout

Drawn	DRH	Date	Feb 23
Scale	1 : 100		
Status	Planning		
Drawing No.	-M3167-(3)-100	Revision	REV A