



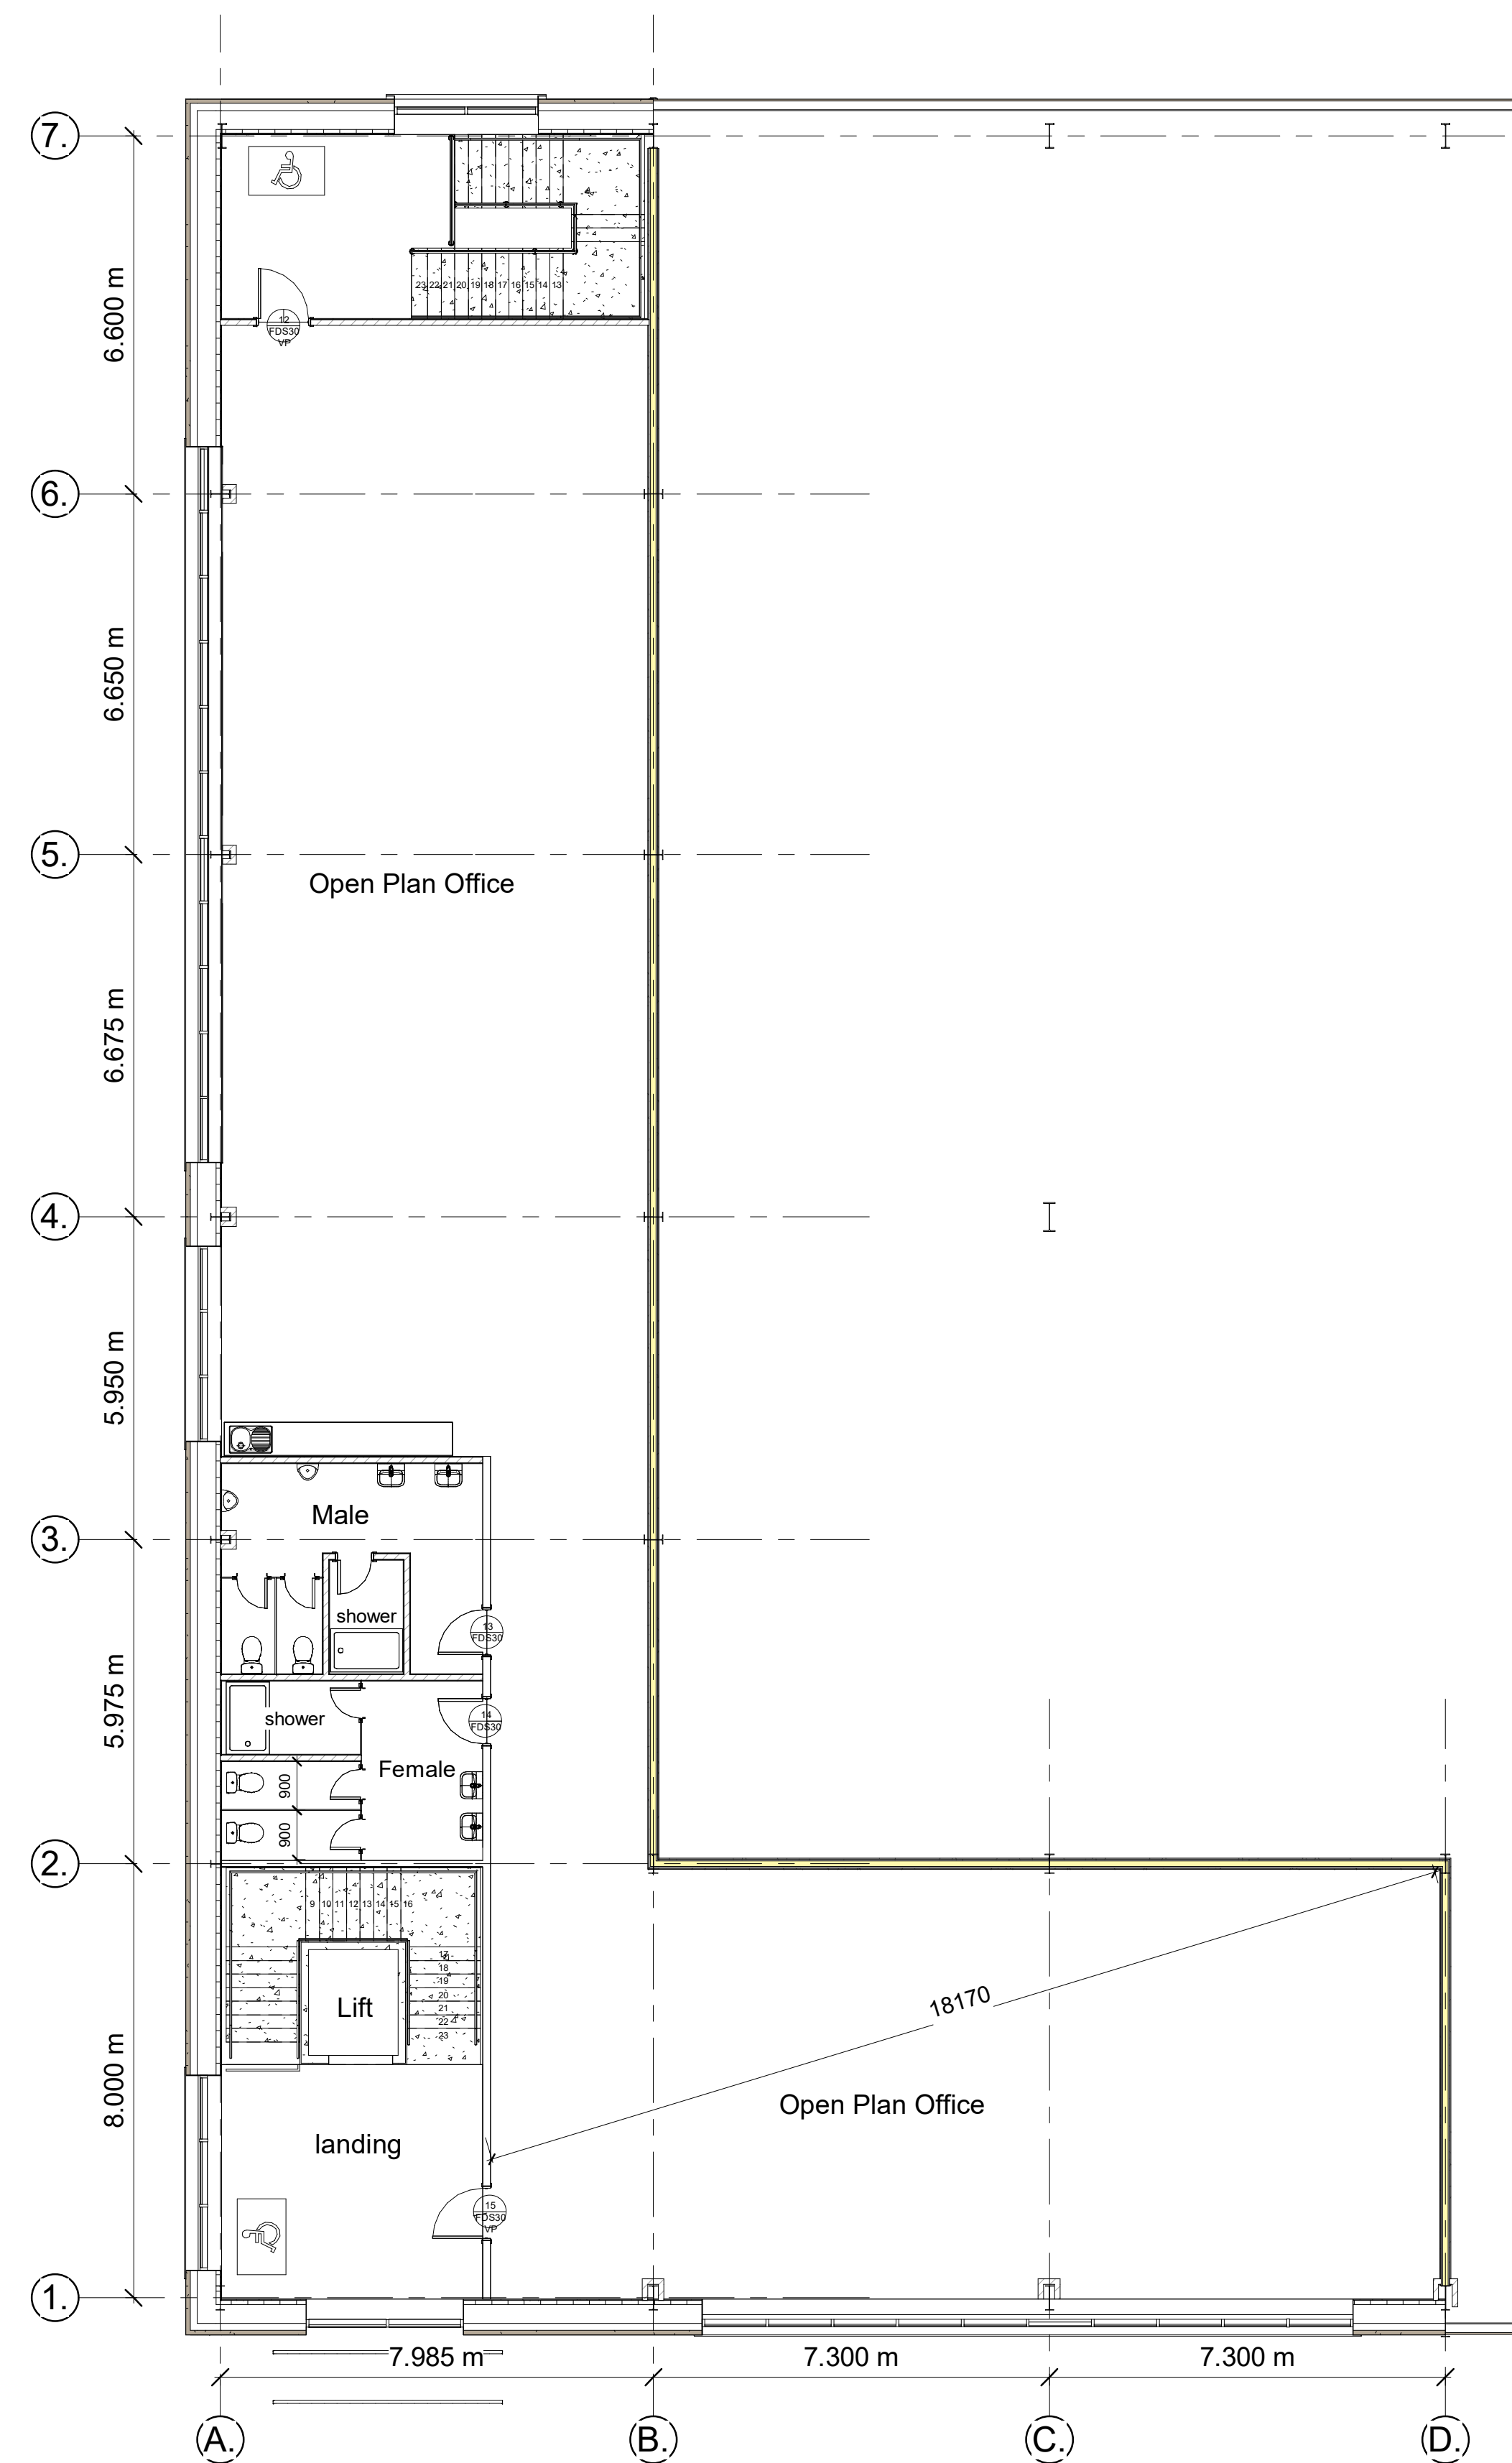

2 02 - Finished first floor level
1 : 100

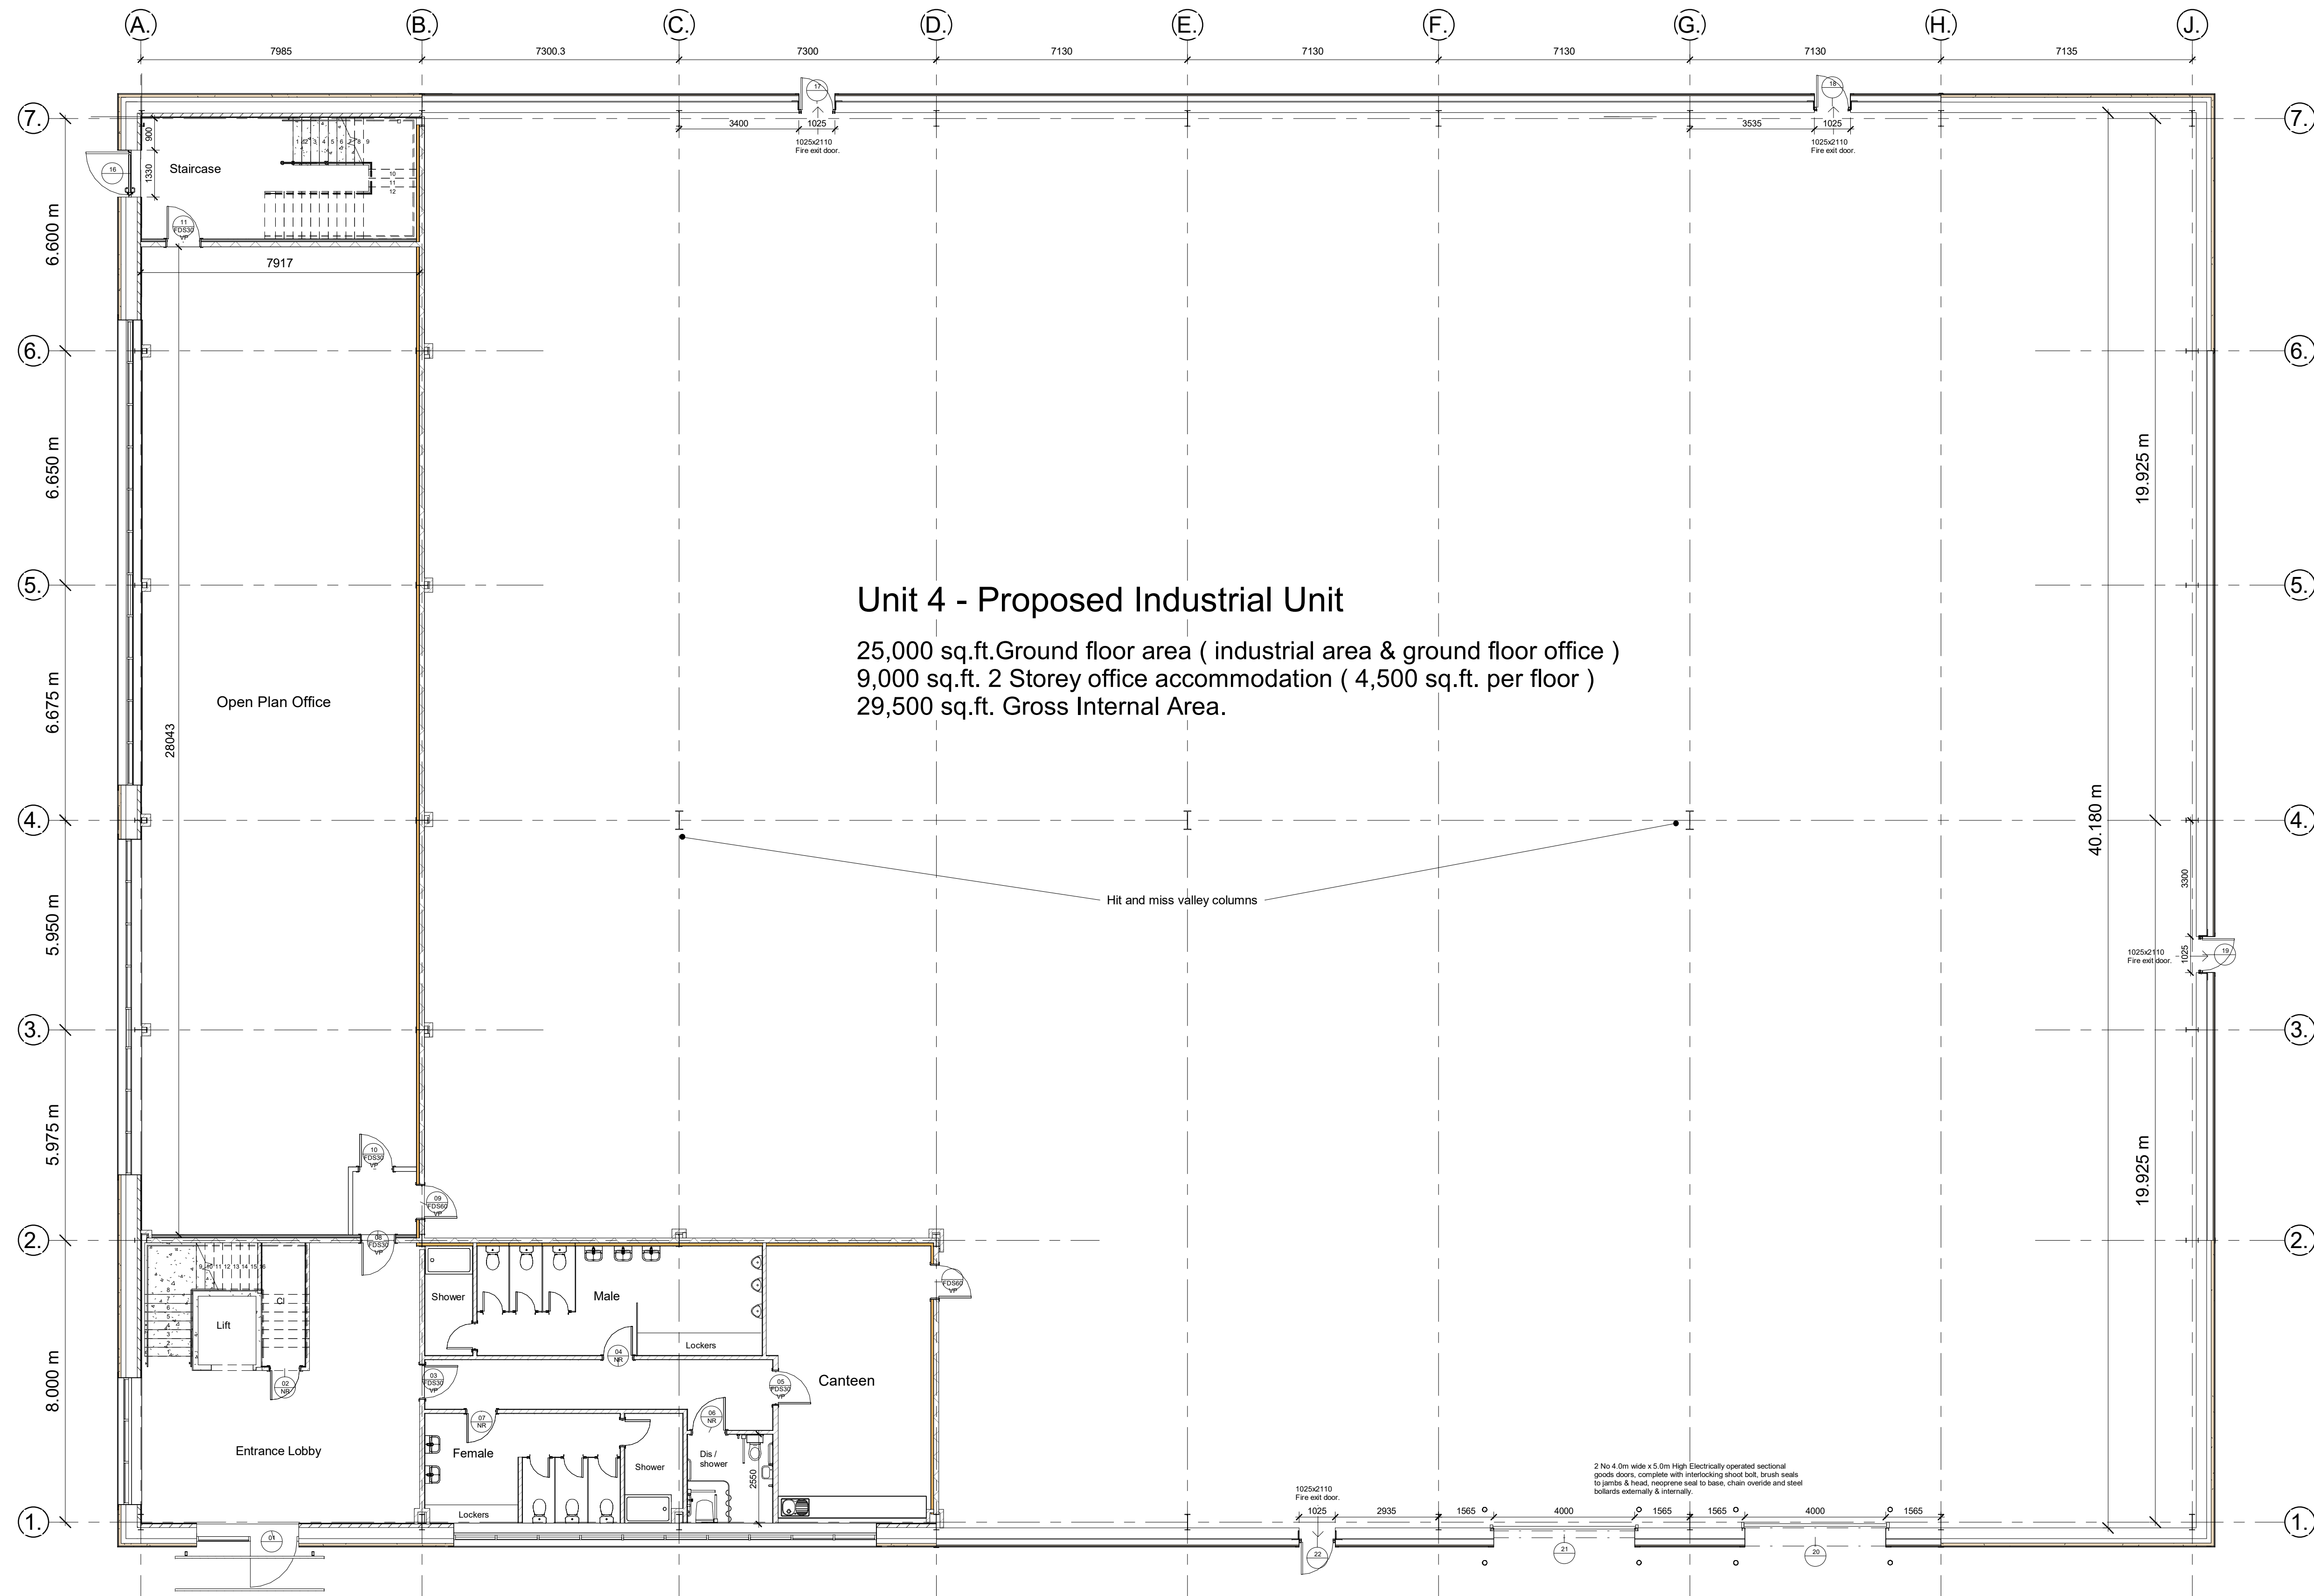

1 00 - Ground Floor plan
1 : 100

COPYRIGHT RESERVED

Notes

Revisions

Rev Date Description

BUILDING MANAGEMENT SERVICES LTD

Huddersfield Road
Elland, West Yorkshire
HX5 9BW
TELEPHONE : ELLAND (01422) 371616
FAX No. : (01422) 376717
email : mail@bmselland.com

**Building
Management
Services**

Client

CDP Limited

Project

Unit 4 - Industrial Development
Earlsfield Park,
Knowsley Lane,
Knowsley.

Sheet

Unt 4 - Floor plan layout

Drawn DRH Date Feb 23

Scale 1 : 100

Status Planning

Drawing No. M3167-(4)-100

Revision