


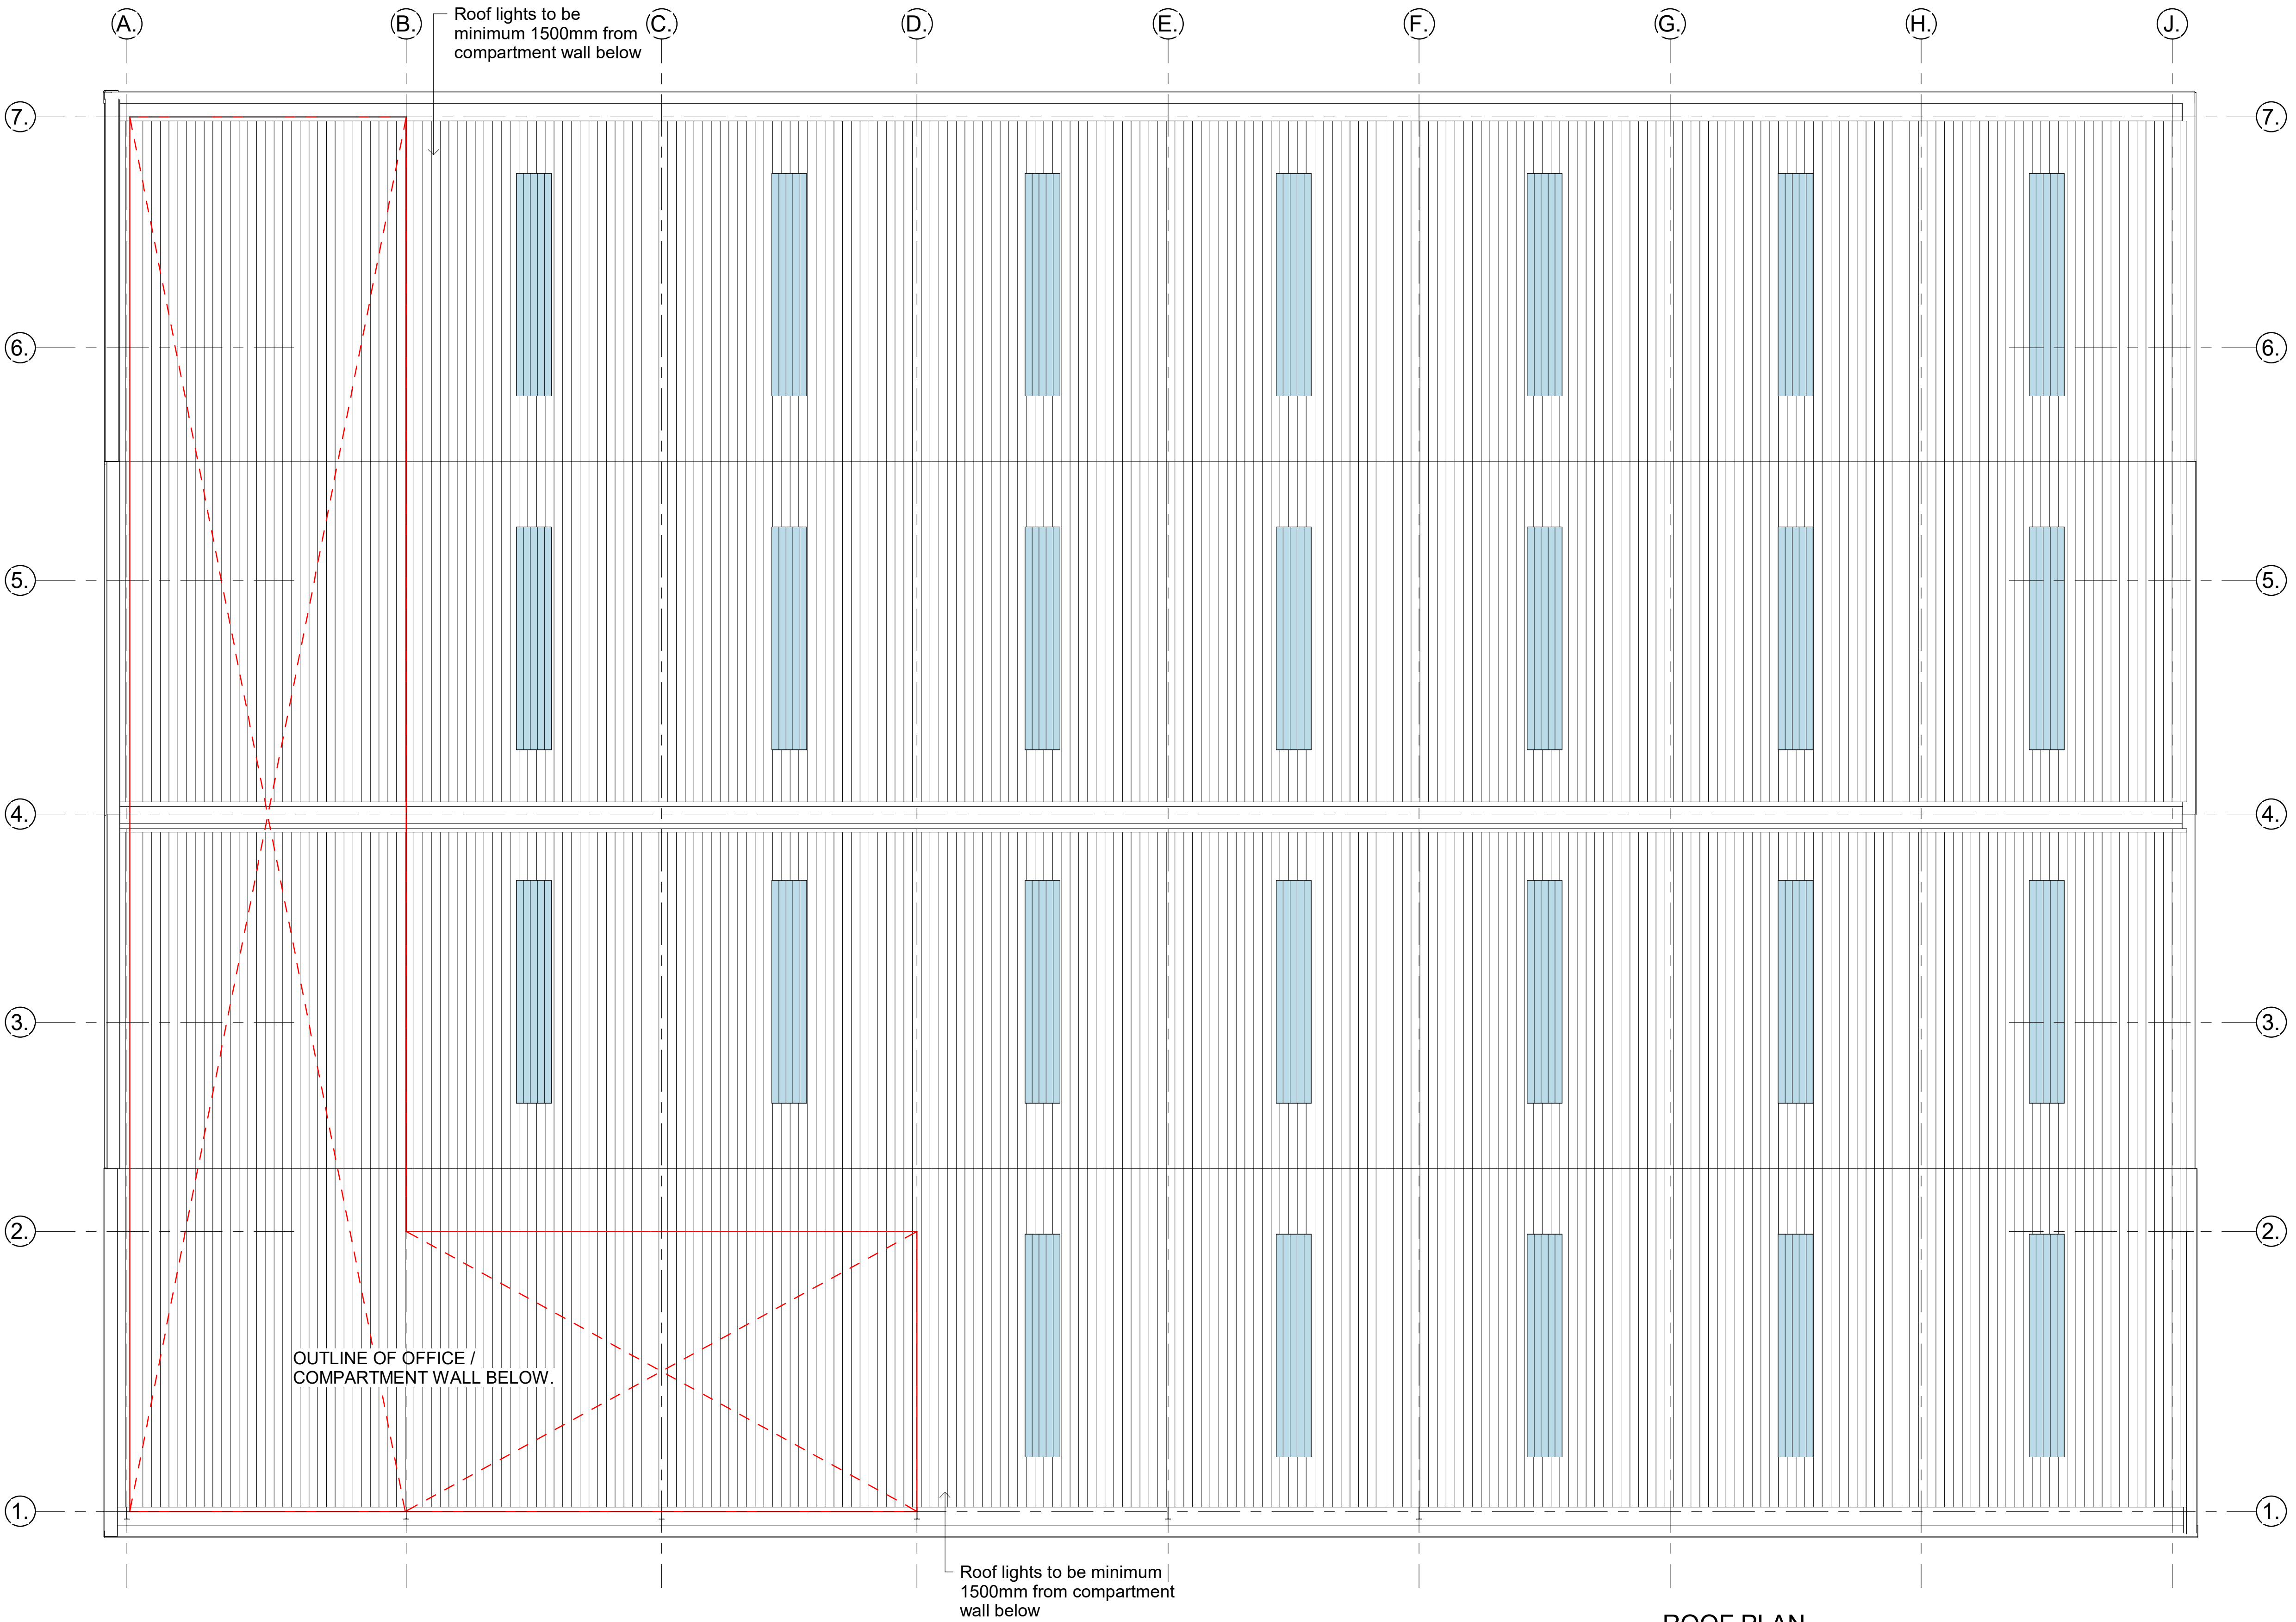

1 **06 - Roof level**
1 : 100

ROOF PLAN
Non fragile rooflights equal to 10% of floor area
Note - Indicative layout only - refer to cladding sub-contractors drawing.

COPYRIGHT RESERVED

Notes

Revisions

Rev	Date	Description

BUILDING MANAGEMENT SERVICES LTD

Huddersfield Road
Elland, West Yorkshire
HX5 9BW
TELEPHONE : ELLAND (01422) 371616
FAX No : (01422) 376717
email : mail@bmselland.com

**Building
Management
Services**

Client
CDP Limited

Project

Unit 4 - Industrial Development
Earlsfield Park,
Knowsley Lane,
Knowsley.

Sheet

Unit 4 - Roof plan

Drawn	DRH	Date	17.02.23
Scale	1 : 100		
Status	Planning		
Drawing No.	-M3167-(4)-101		