



Notes

Revisions

| Rev | Date     | Description                                      |
|-----|----------|--------------------------------------------------|
| A   | 16.3.23  | Floor plan re-draw to suit clients requirements. |
| B   | 17.04.23 | Updated to suit clients comments                 |

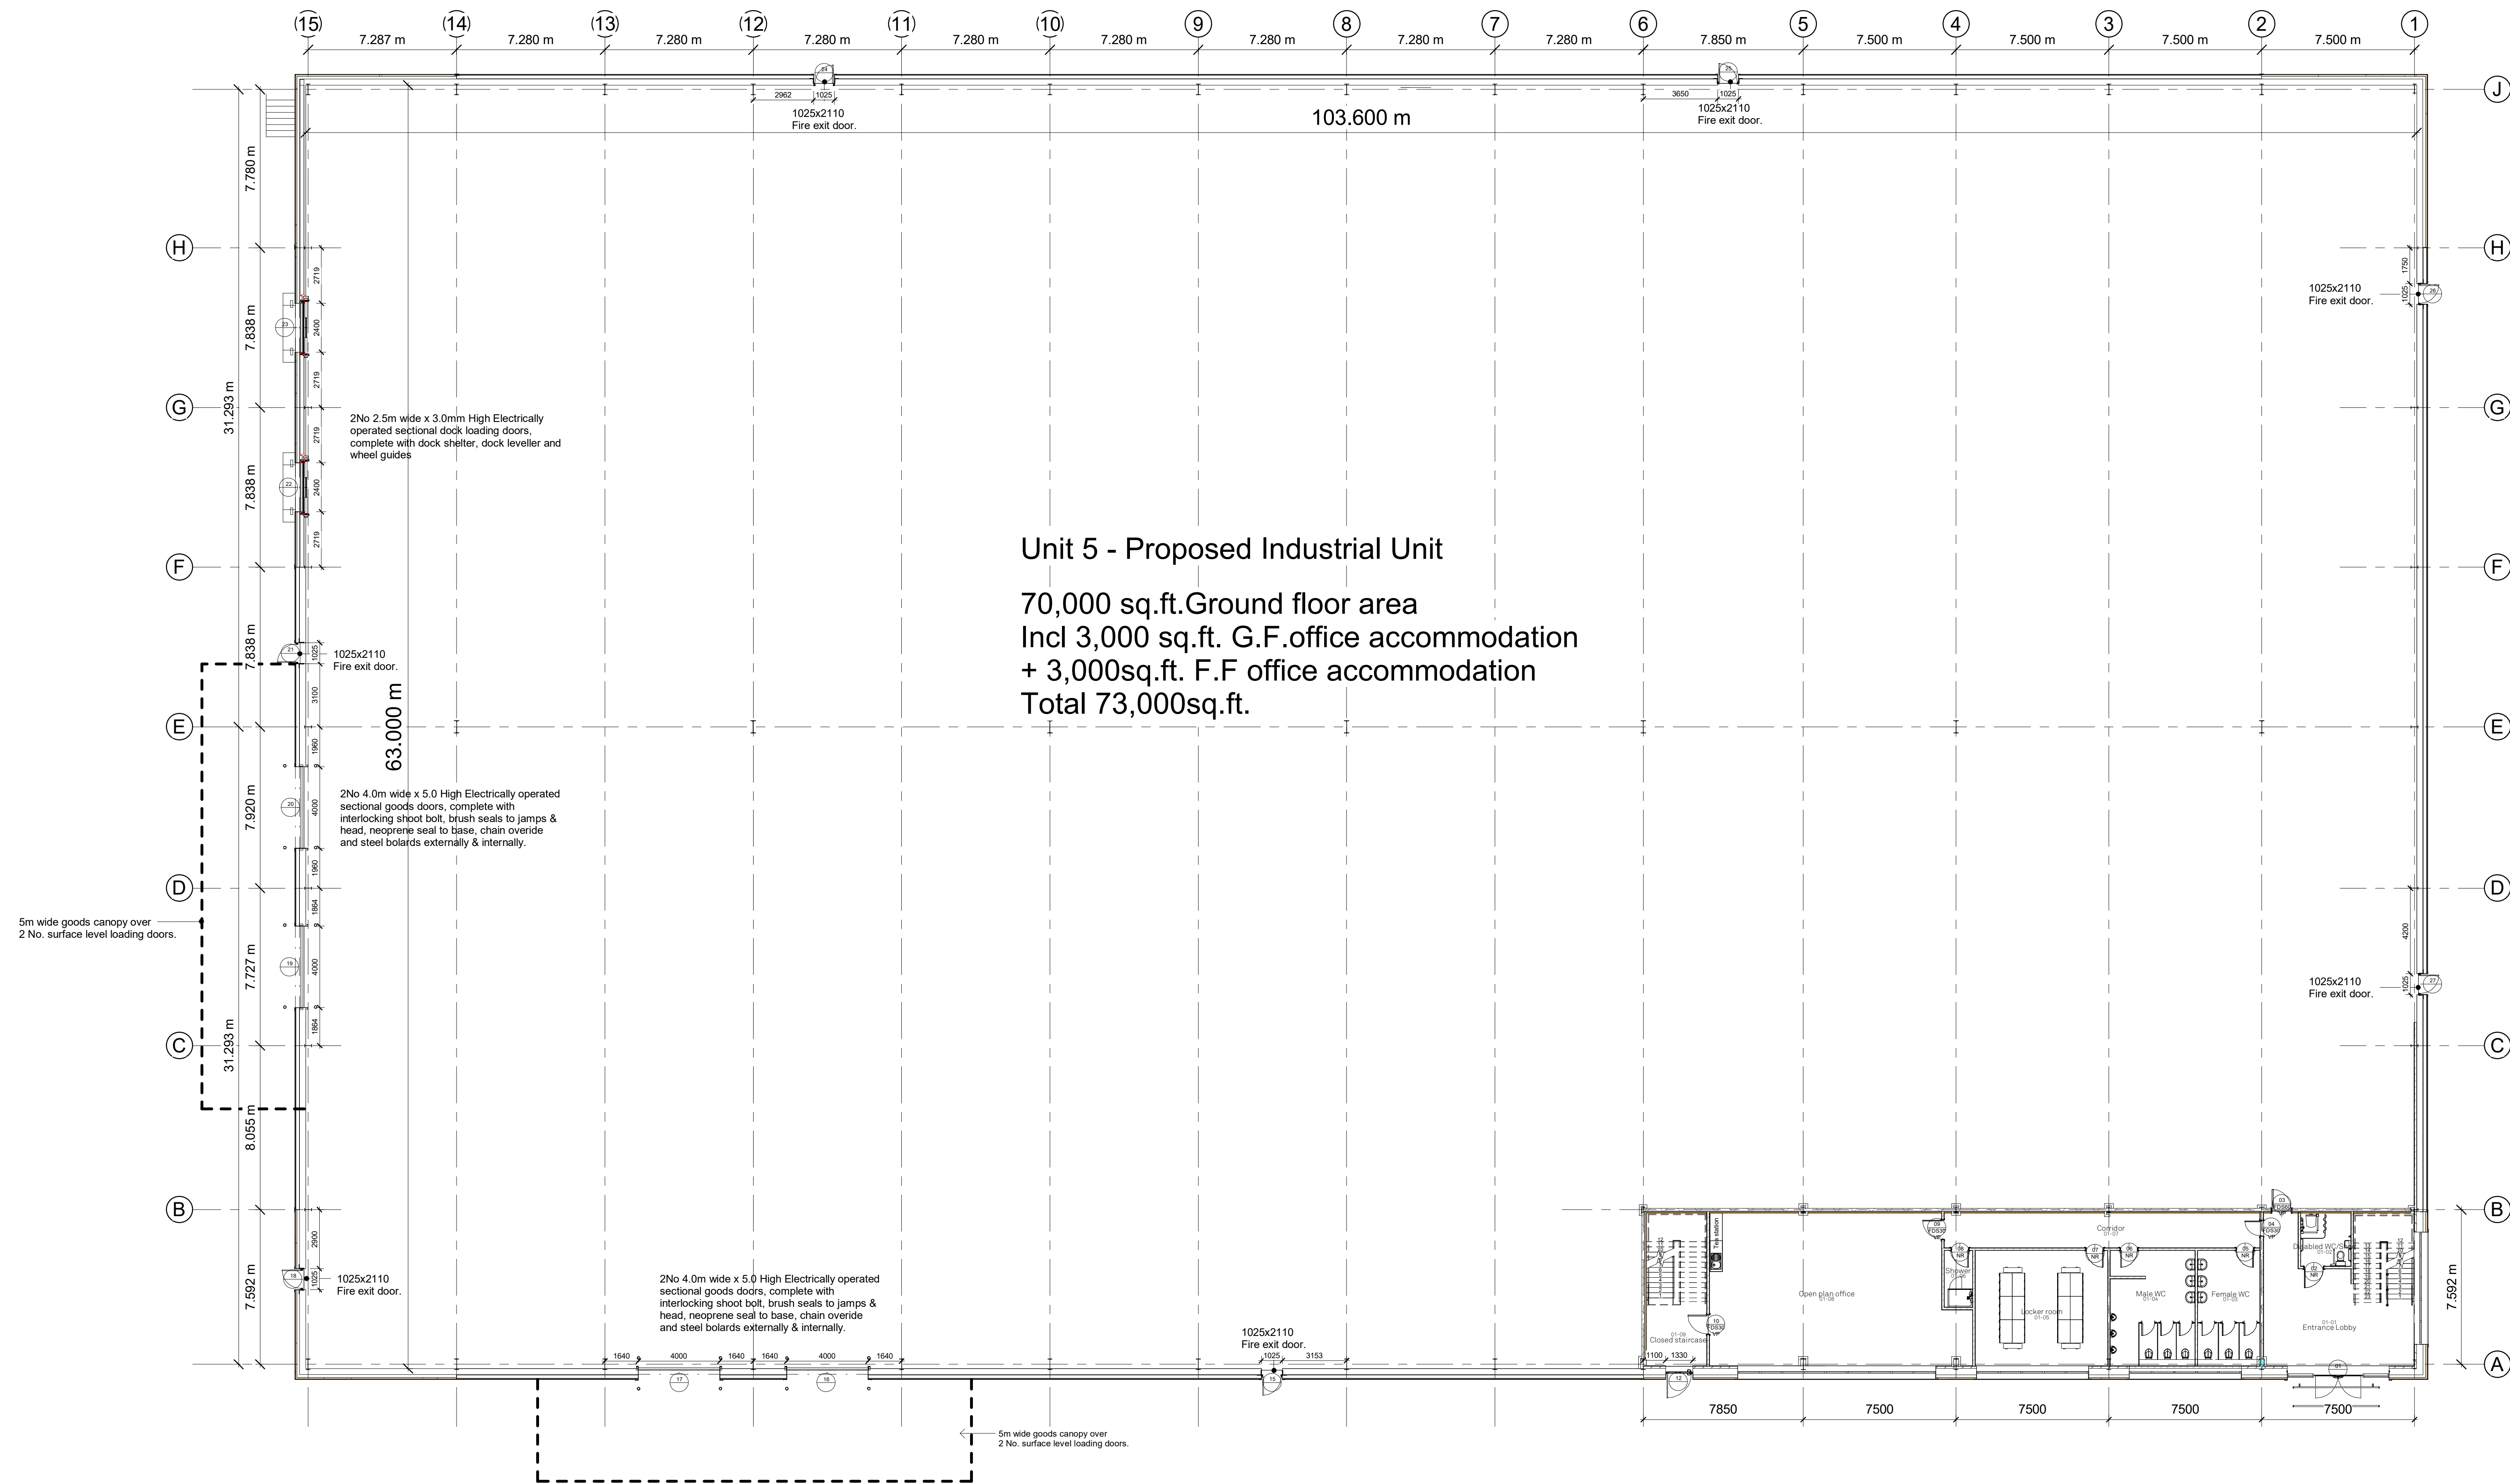

**1 00 - Ground Floor plan**  
 1 : 150

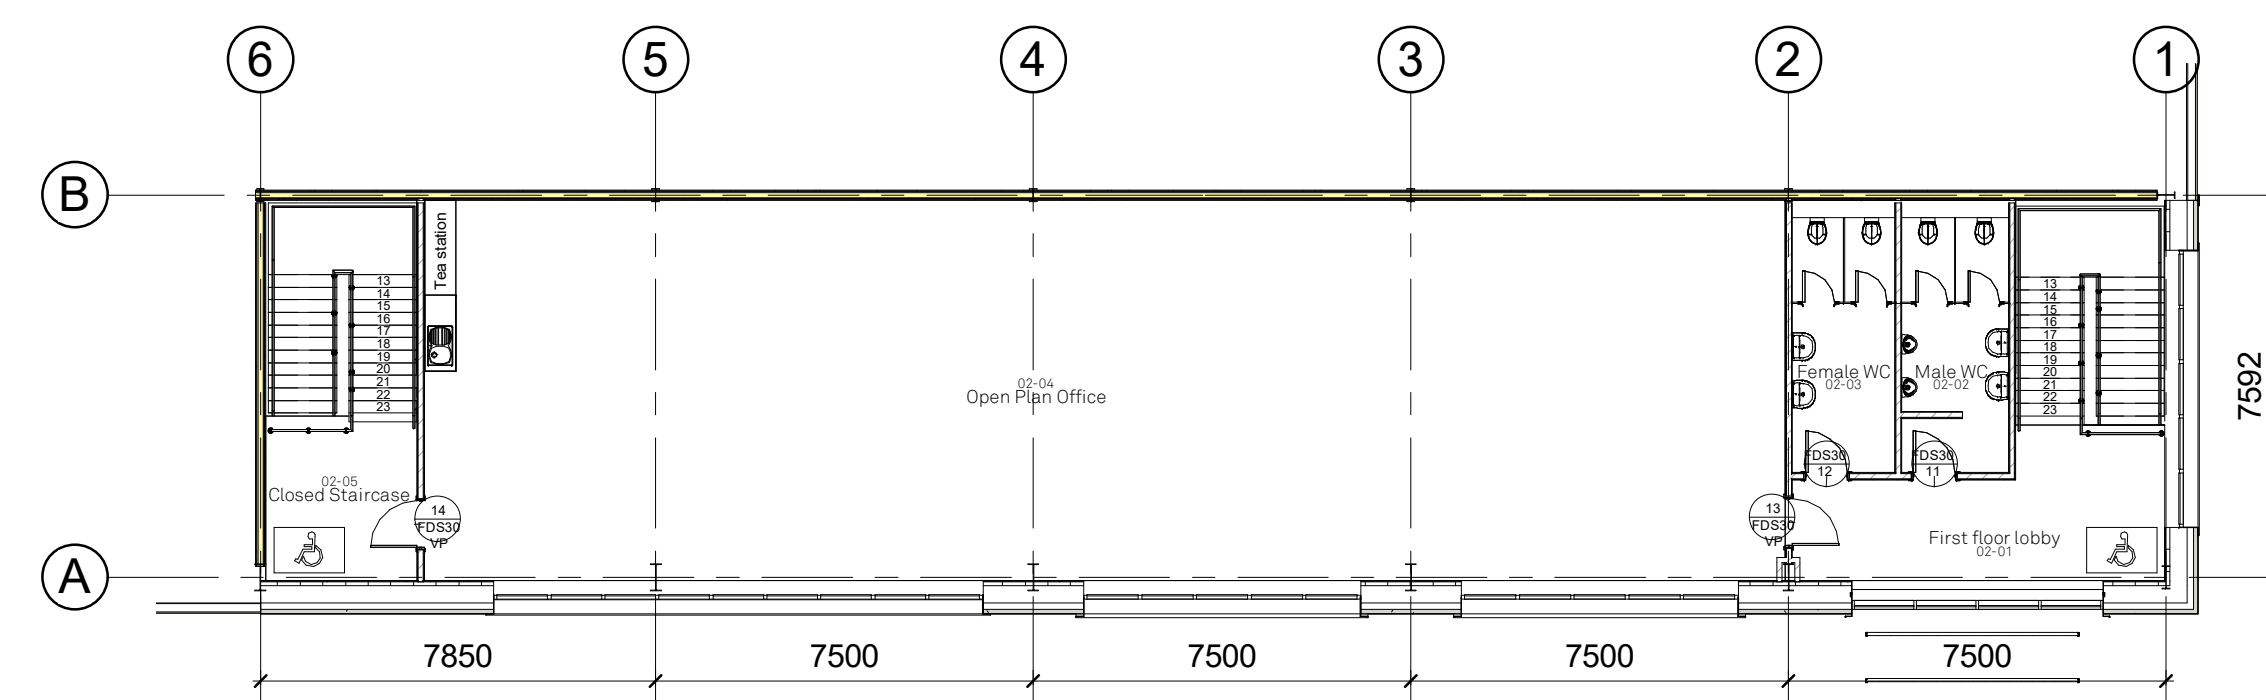

**2 02 - First floor level**  
 1 : 150

**BUILDING MANAGEMENT SERVICES LTD**

Huddersfield Road  
 Elland, West Yorkshire  
 HX5 9BW  
 TELEPHONE : ELLAND (01422) 371616  
 FAX No. : (01422) 376717  
 email : mail@bmselland.com

**Building  
 Management  
 Services**

Client

CDP Limited

Project

Unit 5 - Industrial Development,  
 Earlsfield Park,  
 Knowsley Lane,  
 Knowsley

Sheet

Unit 5 - Floor plan layout

Drawn DRH Date Mar 23

Scale 1 : 150

Status Planning

Drawing No. M3167-(5)-100

Revision B