


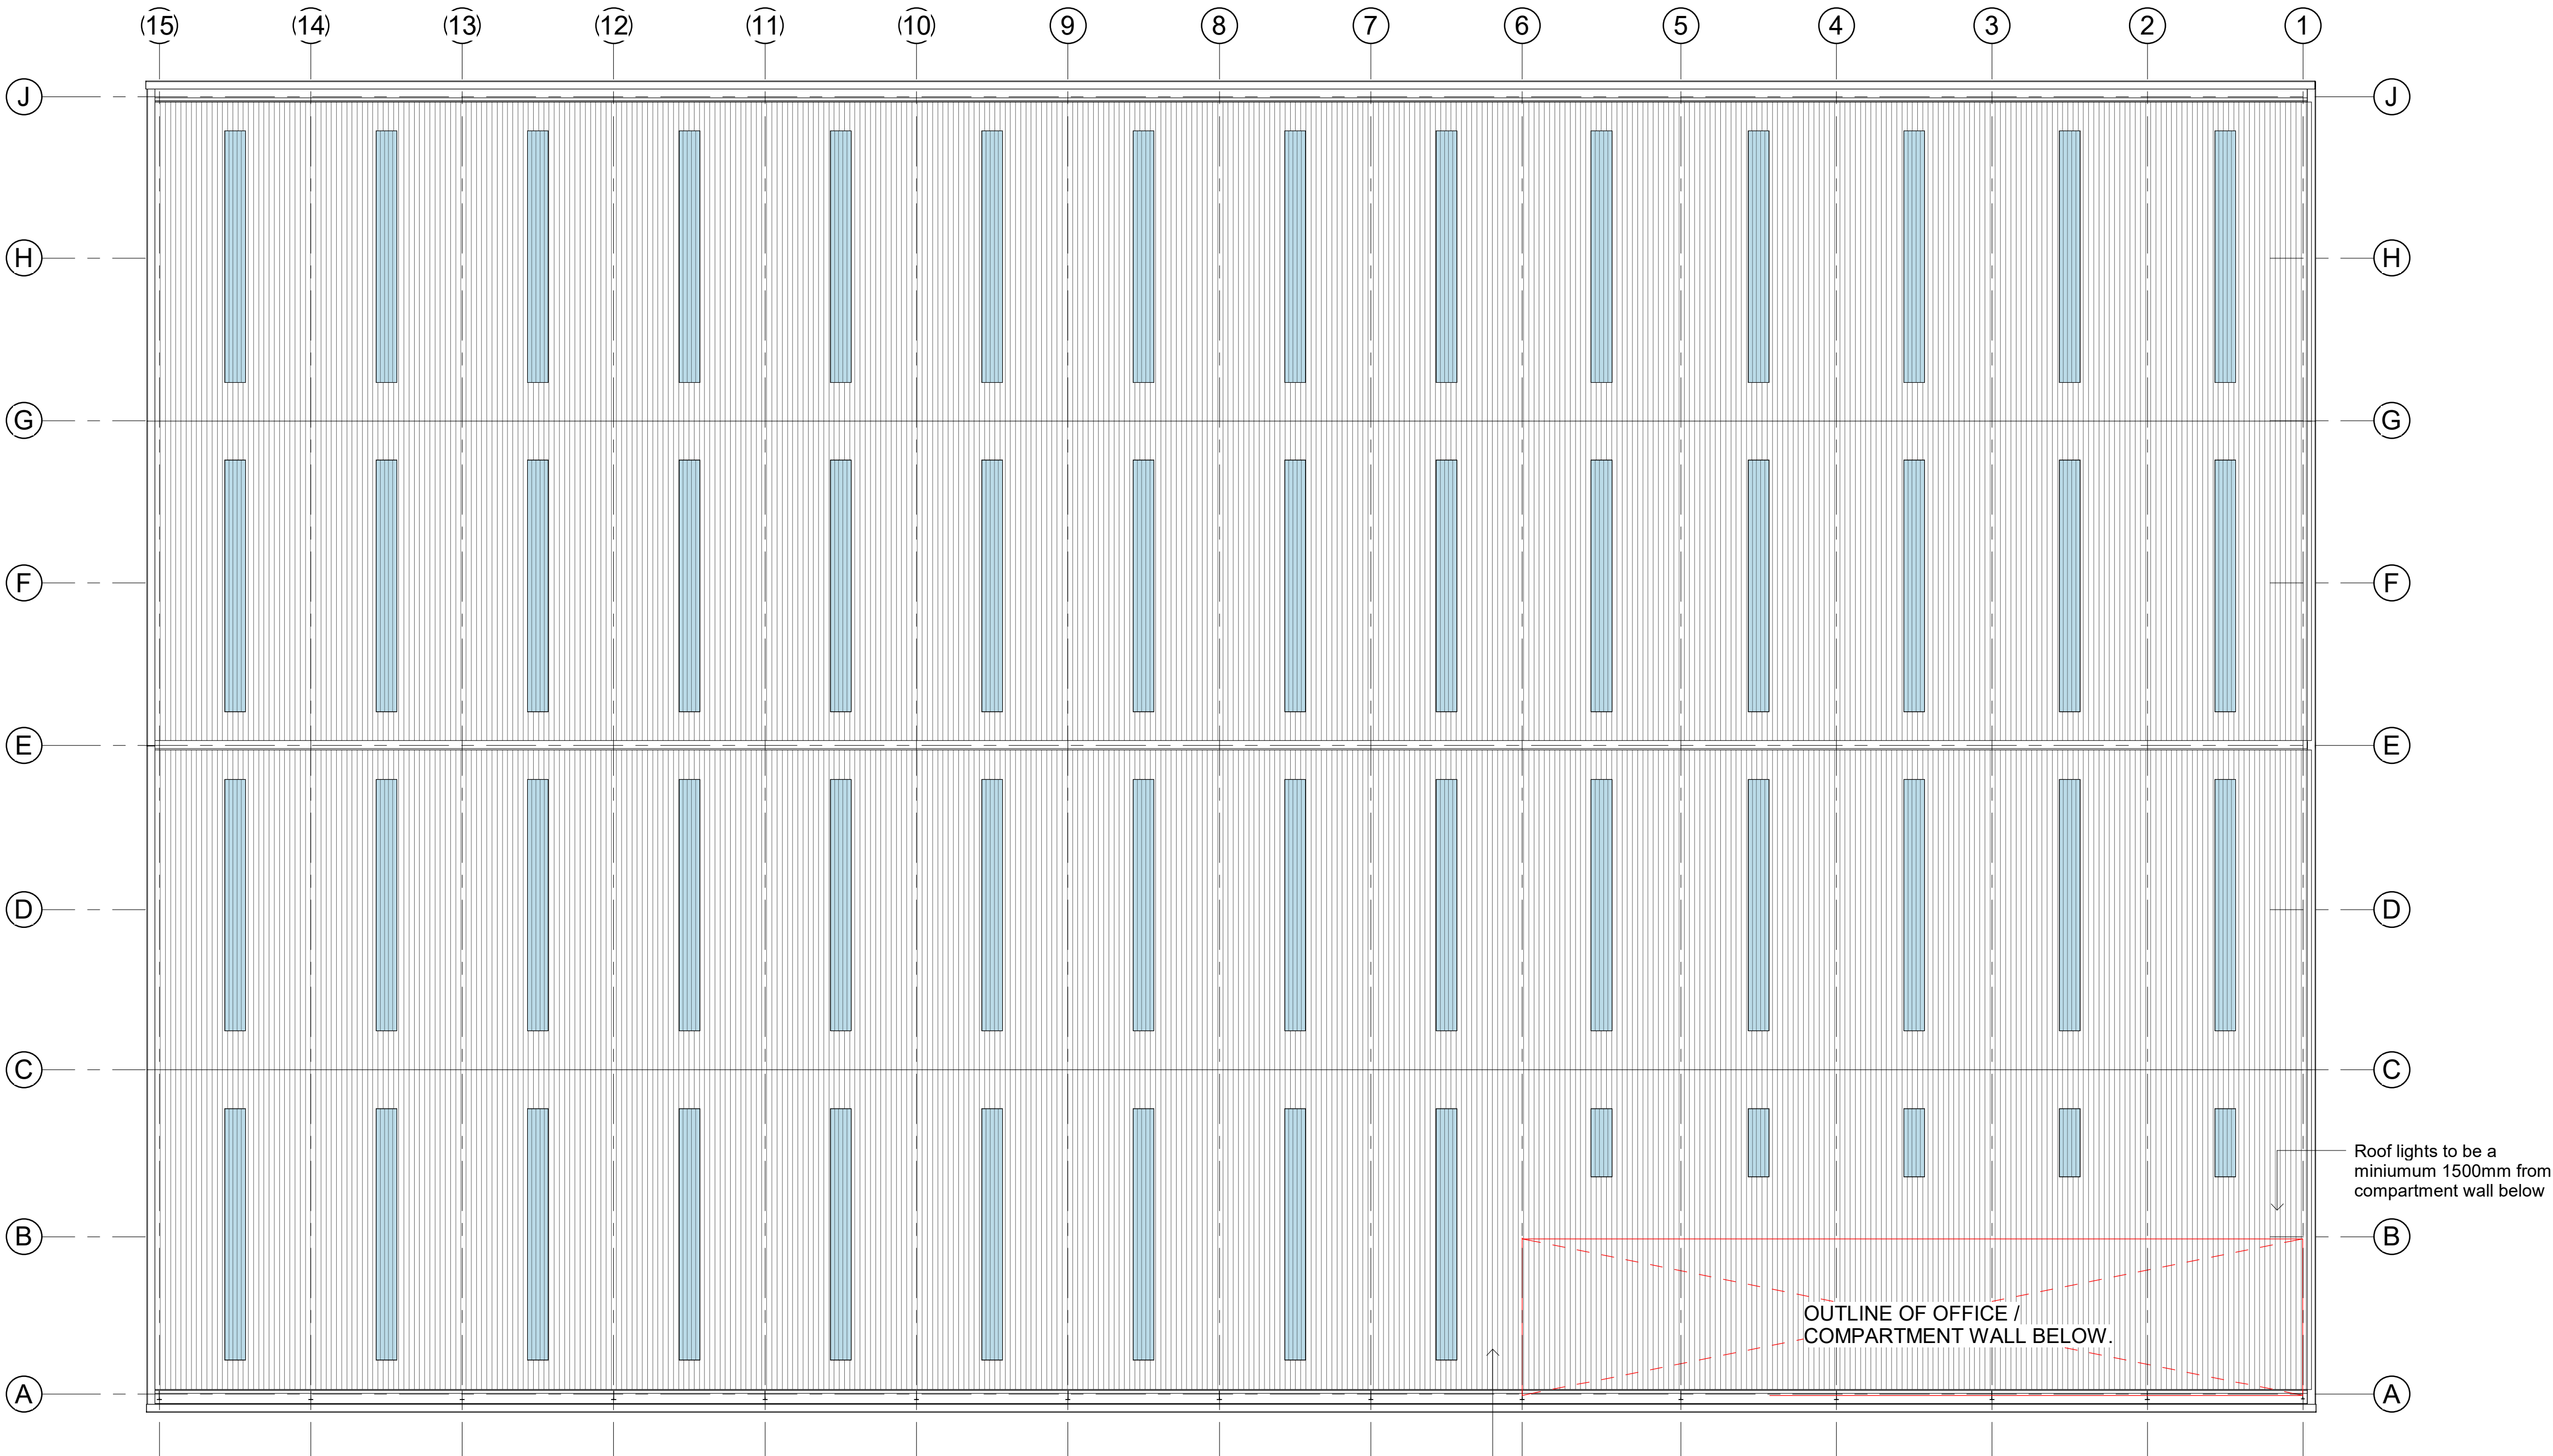

1 06 - Roof level
1 : 200

ROOF PLAN
Non fragile rooflights equal to 10% of floor area
Note - Indicative layout only - refer to cladding sub-contractors drawing.

COPYRIGHT RESERVED

Notes

Revisions		
Rev	Date	Description

BUILDING MANAGEMENT SERVICES LTD

Huddersfield Road
Elland, West Yorkshire
HX5 9BW
TELEPHONE : ELLAND (01422) 371616
FAX No : (01422) 376717
email : mail@bmselland.com

**Building
Management
Services**

Client
CDP Limited

Project

Unit 5 - Industrial Development,
Earlsfield Park,
Knowsley Lane,
Knowsley

Sheet

Unit 5 - Roof plan

Drawn	DRH	Date	March 23
Scale	1 : 200		
Status	Planning		
Drawing No.	-M3167-(5)-101		