




1 North Elevation
1 : 200

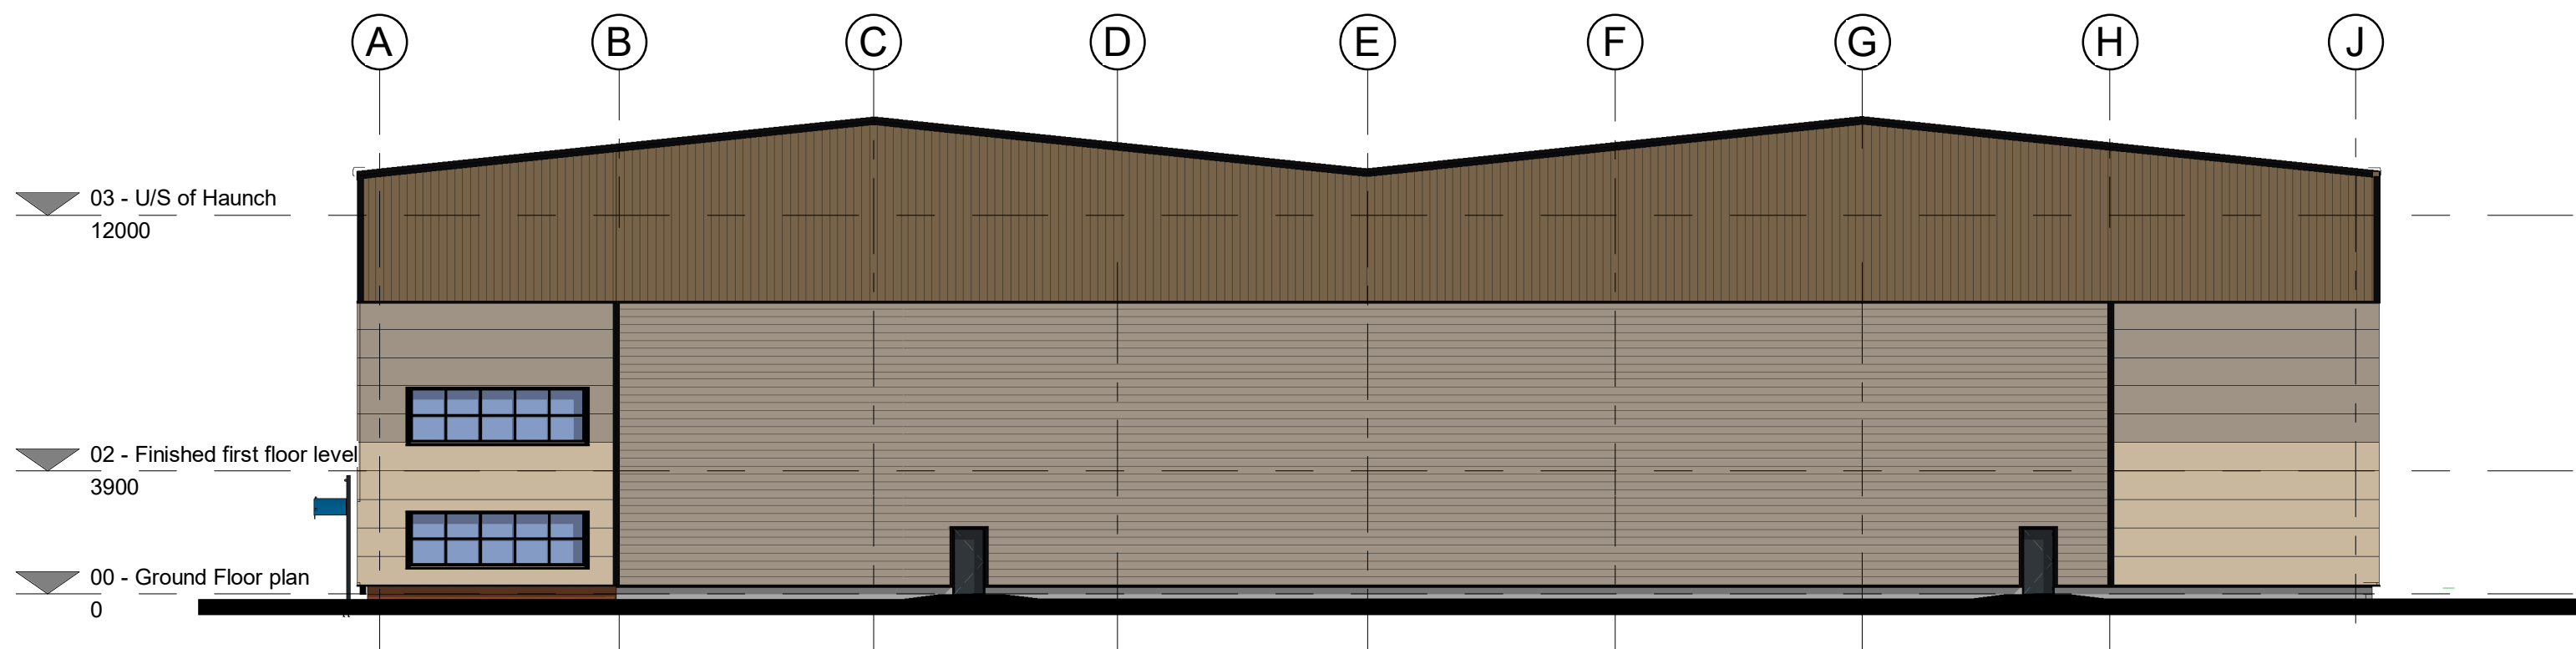


2 East Elevation
1 : 200

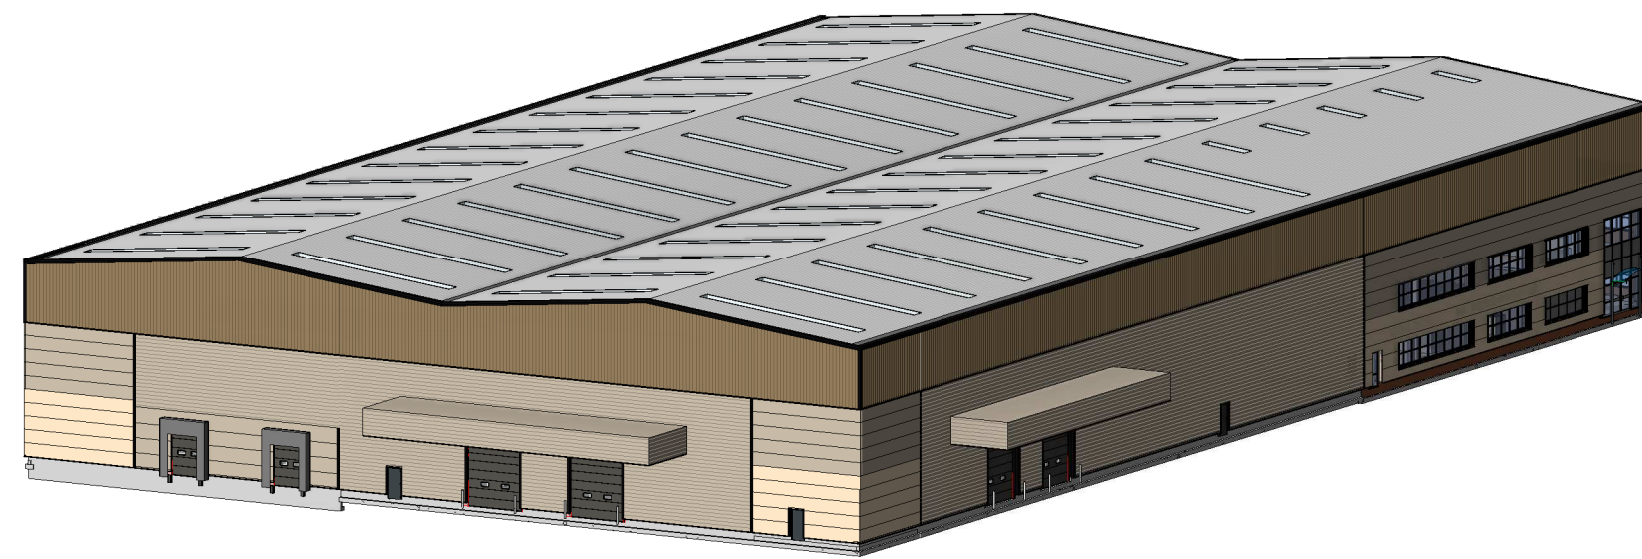

5 3D View

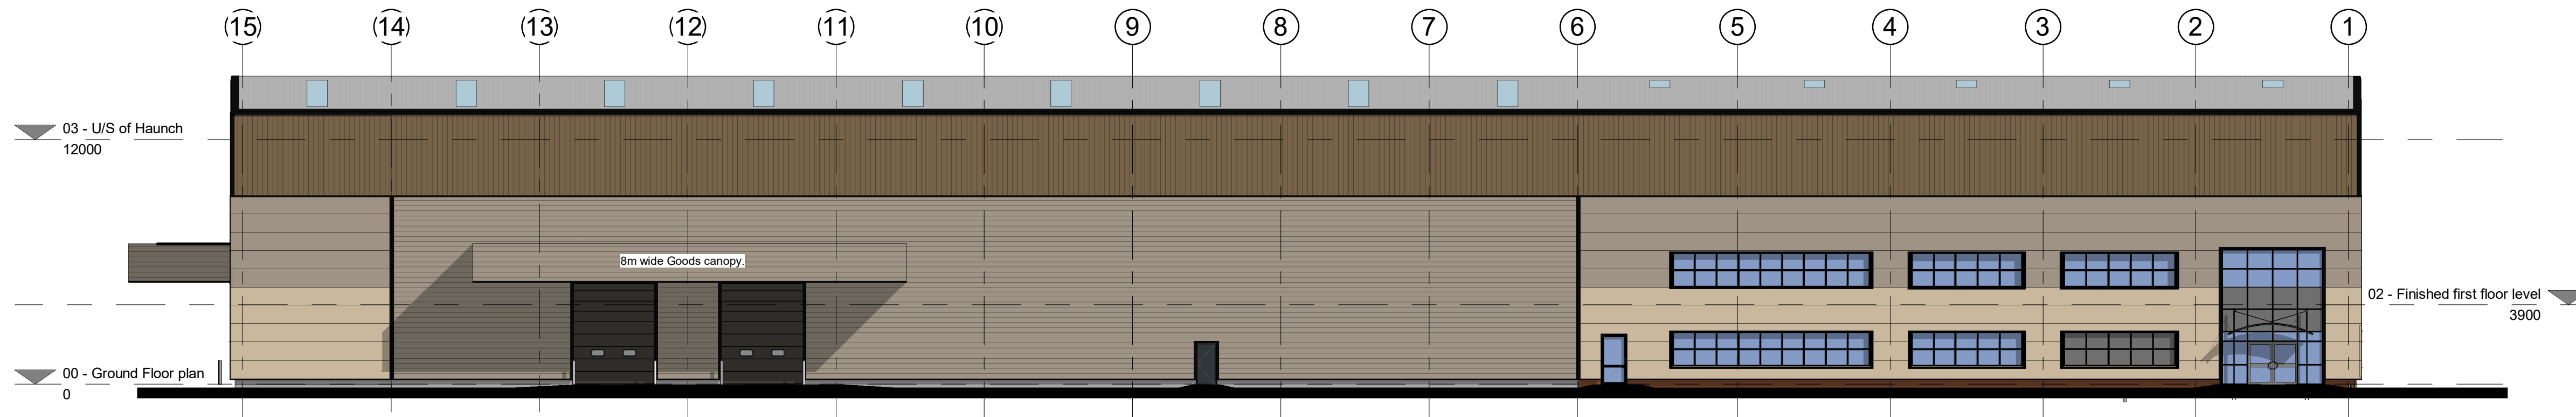

3 South Elevation
1 : 200

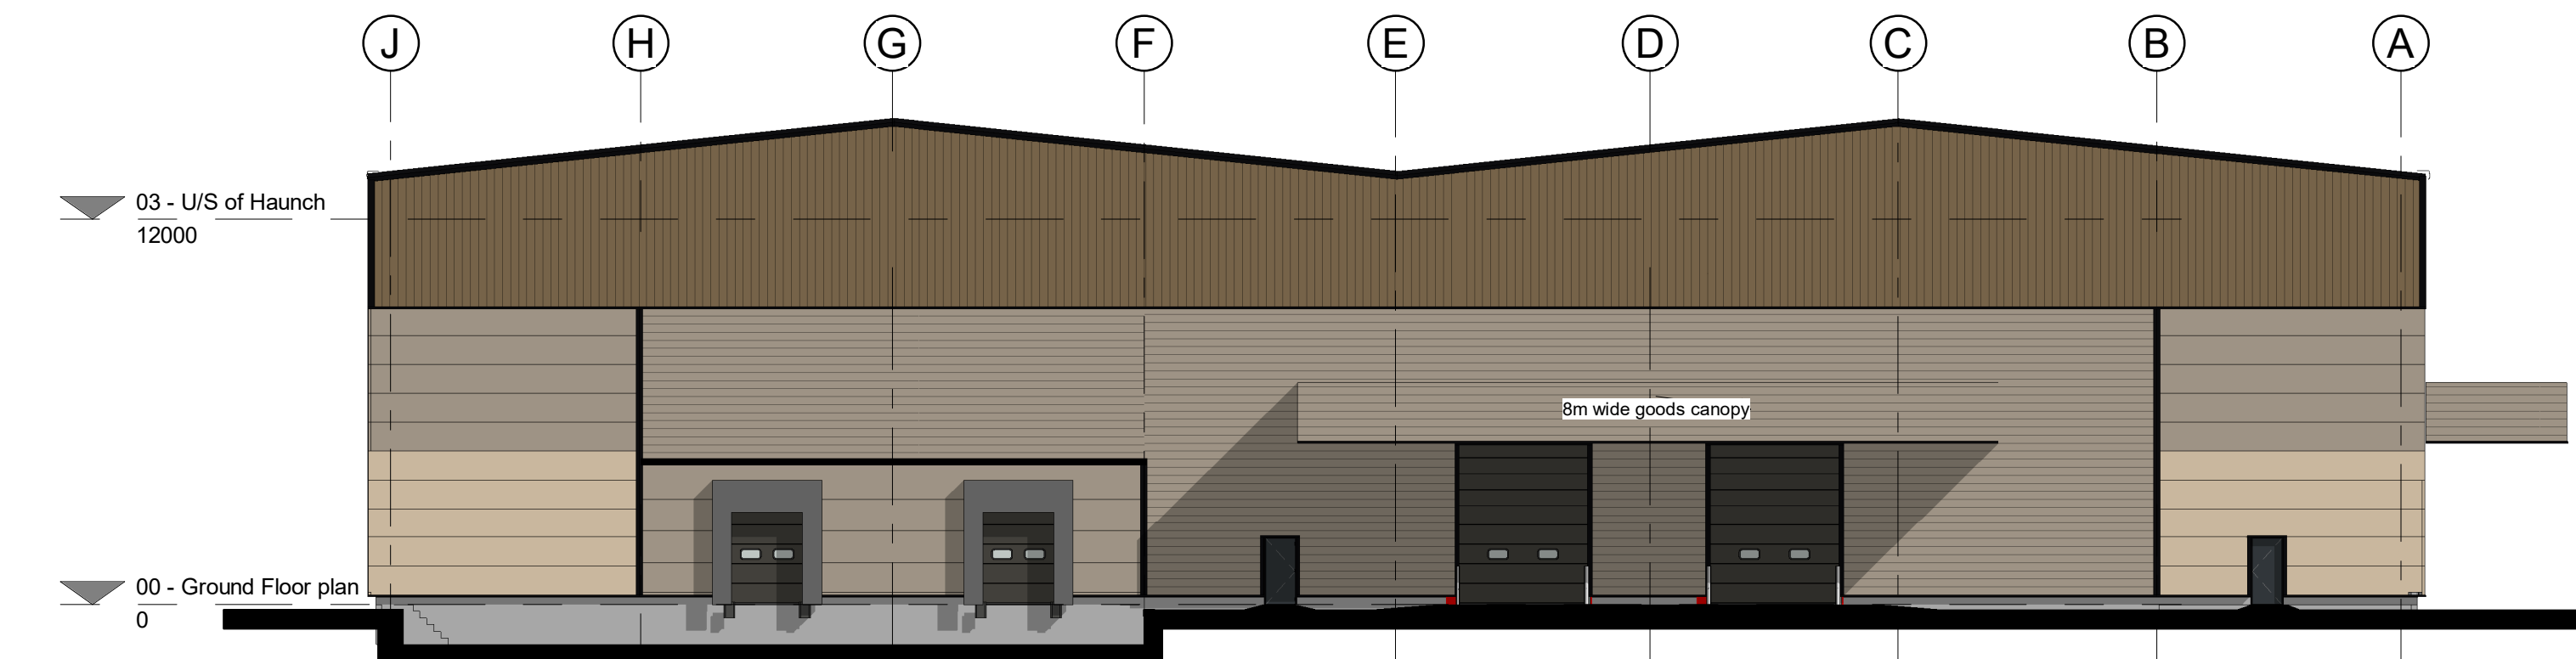

4 West Elevation
1 : 200

External Materials:
Roof:- Colour:- Goosewing Grey BS 10a05,
Rooflights:- 10% to warehouse area (currently shown indicative).

Walls:- Vertical cladding - Profiled steel cladding,
colour:- Ardenne RAL 7022

Walls:- Horizontal cladding Profiled steel cladding,
Colour:- Pure Grey RAL 000 55 00

Composite corner feature panels:- Kingspan KS1000MR - Micro - rib composite panels
laid horizontally in various
length, XL Forte finish, colour:- Grey White RAL 9002, Goosewing Grey Bs 10A05, Pure
Grey RAL 000 55 00

Office corner panels:- Kingspan KS1000MR - Micro - rib composite panels laid
horizontally, XL Forte finish,
colour:- Grey White RAL 9002, Goosewing Grey Bs 10A05, Pure Grey RAL 000 55 00

All flashing to be contrasting black RAL 9005

Doors / windows / Curtain walling - Polyester power coated frames, colour: - RAL 7022.
Solar reflective glazing

Fire exit doors, steel door sets, colour:- RAL 7022

Level entry & dock doors, prefinished colour:- RAL 7022

Office brickwork to be Ibstock red brick, Reference TBA.

Low level walls, retaining walls & walls to loading dock - Pre cast concrete.

Colours & finishes to be agreed with Local Authority

COPYRIGHT RESERVED

Notes

Revisions

Rev	Date	Description
A	16.3.23	Elevations re-draw to suit clients requirements.
B	17.04.23	Updated to suit clients comments

BUILDING MANAGEMENT SERVICES LTD

Huddersfield Road
Elland, West Yorkshire
HX5 9BW
TELEPHONE : ELLAND (01422) 371616
FAX No : (01422) 376717
email : mail@bmselland.com

Building
Management
Services

Client

CDP Limited

Project

Unit 5 - Industrial Development,
Earlsfield Park,
Knowsley Lane,
Knowsley

Sheet

Unit 5 - Elevations

Drawn DRH Date Feb 23

Scale 1 : 200

Status Planning

Drawing No. -M3167-(5)-200 Revision REV B