


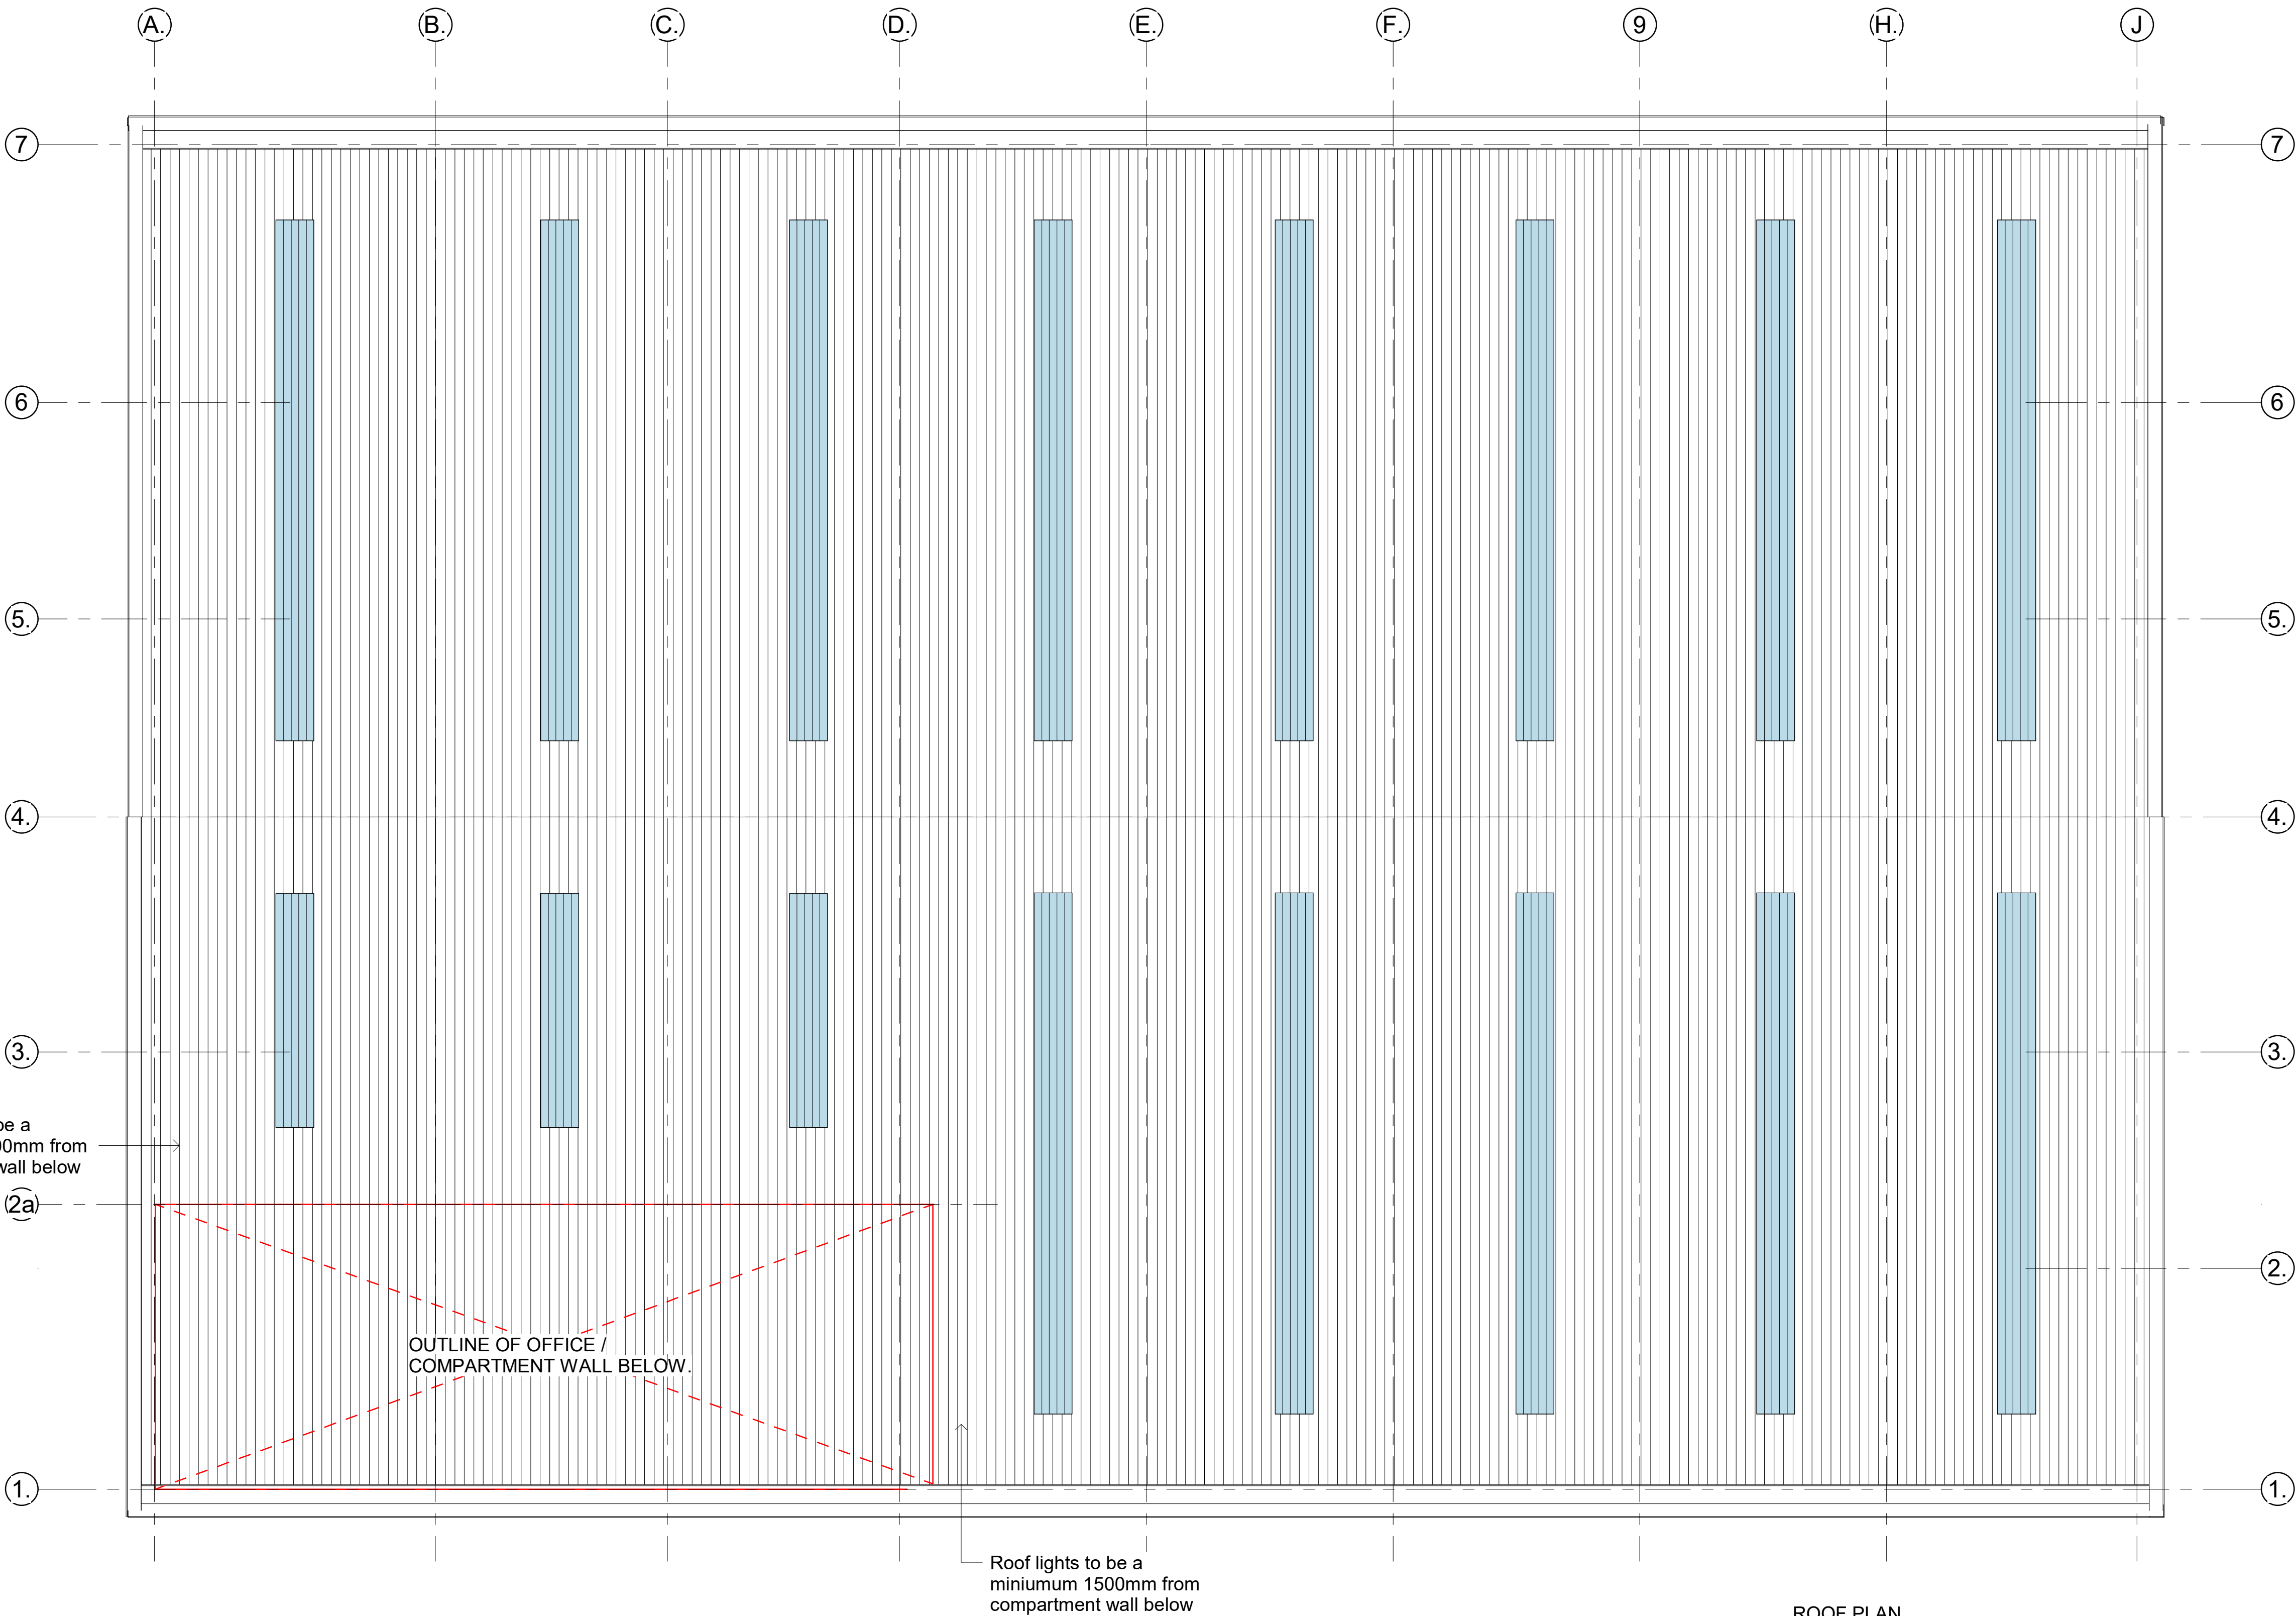

Roof lights to be a minimum 1500mm from compartment wall below

OUTLINE OF OFFICE /
COMPARTMENT WALL BELOW.

Roof lights to be a minimum 1500mm from compartment wall below

ROOF PLAN
Non fragile rooflights equal to 10% of floor area
Note - Indicative layout only - refer to cladding sub-contractors drawing.

1 06 - Roof level
1 : 100

COPYRIGHT RESERVED

Notes

Revisions

Rev	Date	Description
-----	------	-------------

BUILDING MANAGEMENT SERVICES LTD

Huddersfield Road
Elland, West Yorkshire
HX5 9BW
TELEPHONE : ELLAND (01422) 371616
FAX No : (01422) 376717
email : mail@bmselland.com

Building
Management
Services

Client
CDP Limited

Project
Unit 6 - Industrial Development,
Earlsfield Park,
Knowsley Lane,
Knowsley.

Sheet
Unit 6 - Roof plan

Drawn	DRH	Date	May 23
-------	-----	------	--------

Scale
1 : 100

Status
Planning

Drawing No.	Revision
-M3167-(6)-101	