




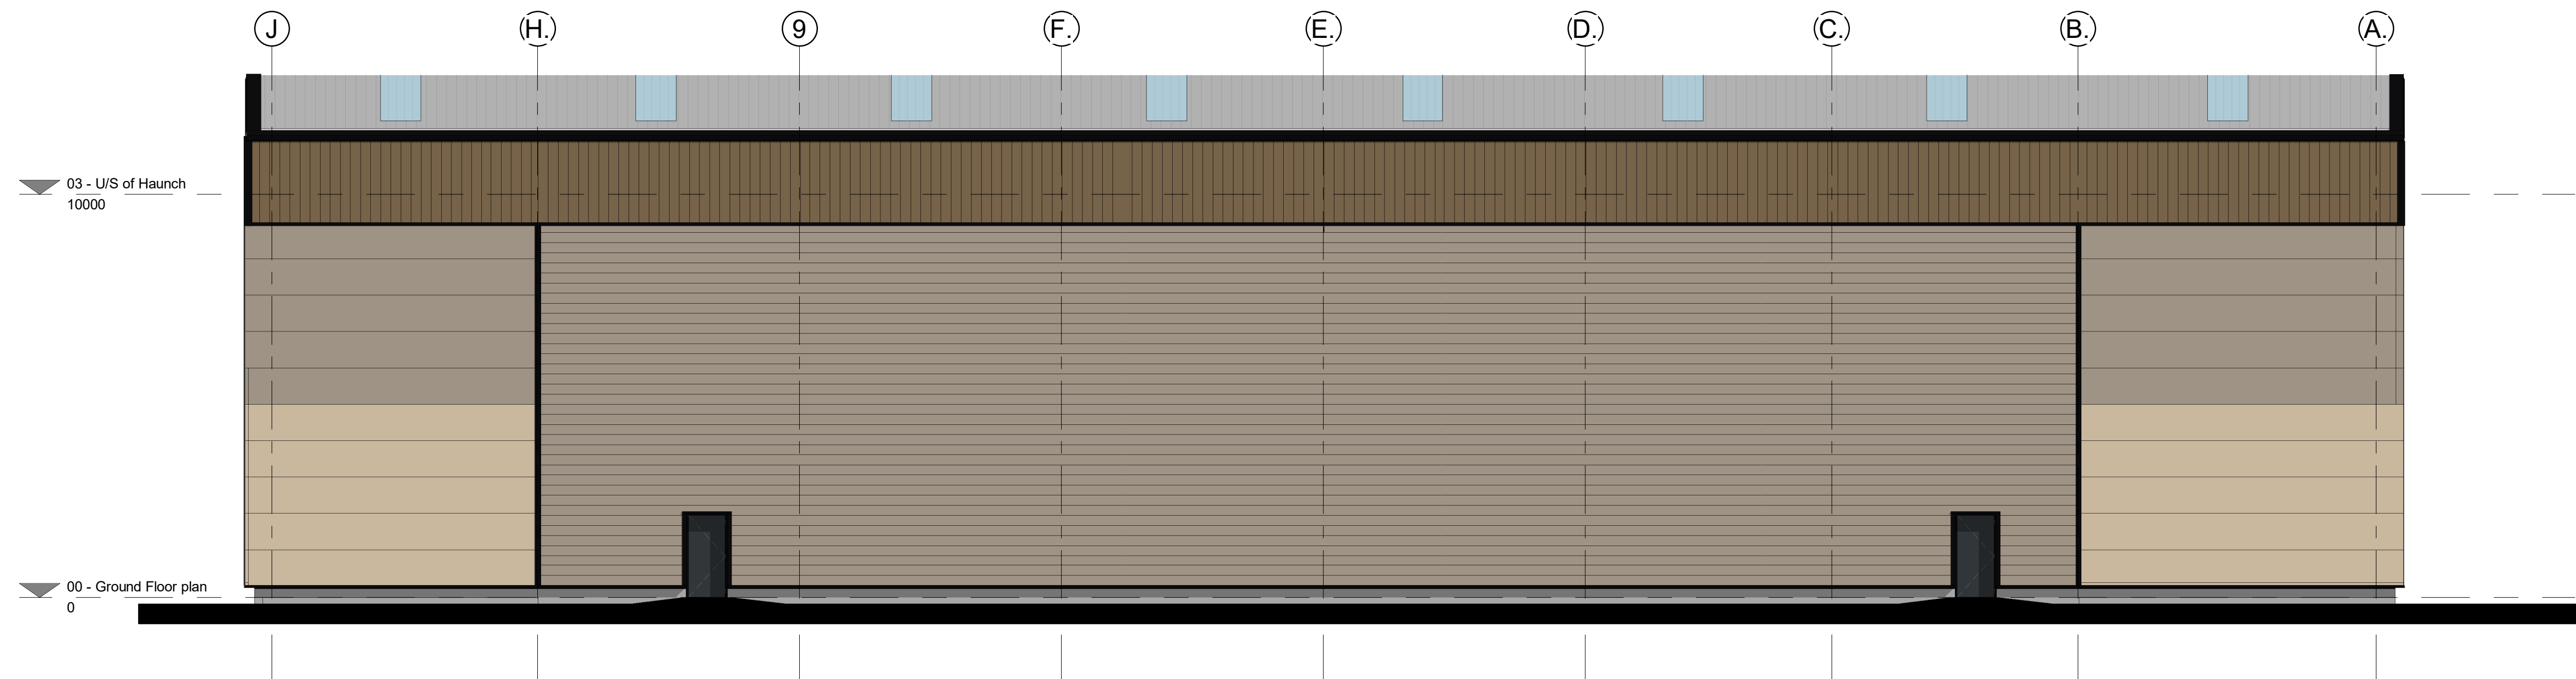


1 North Elevation  
1 : 100

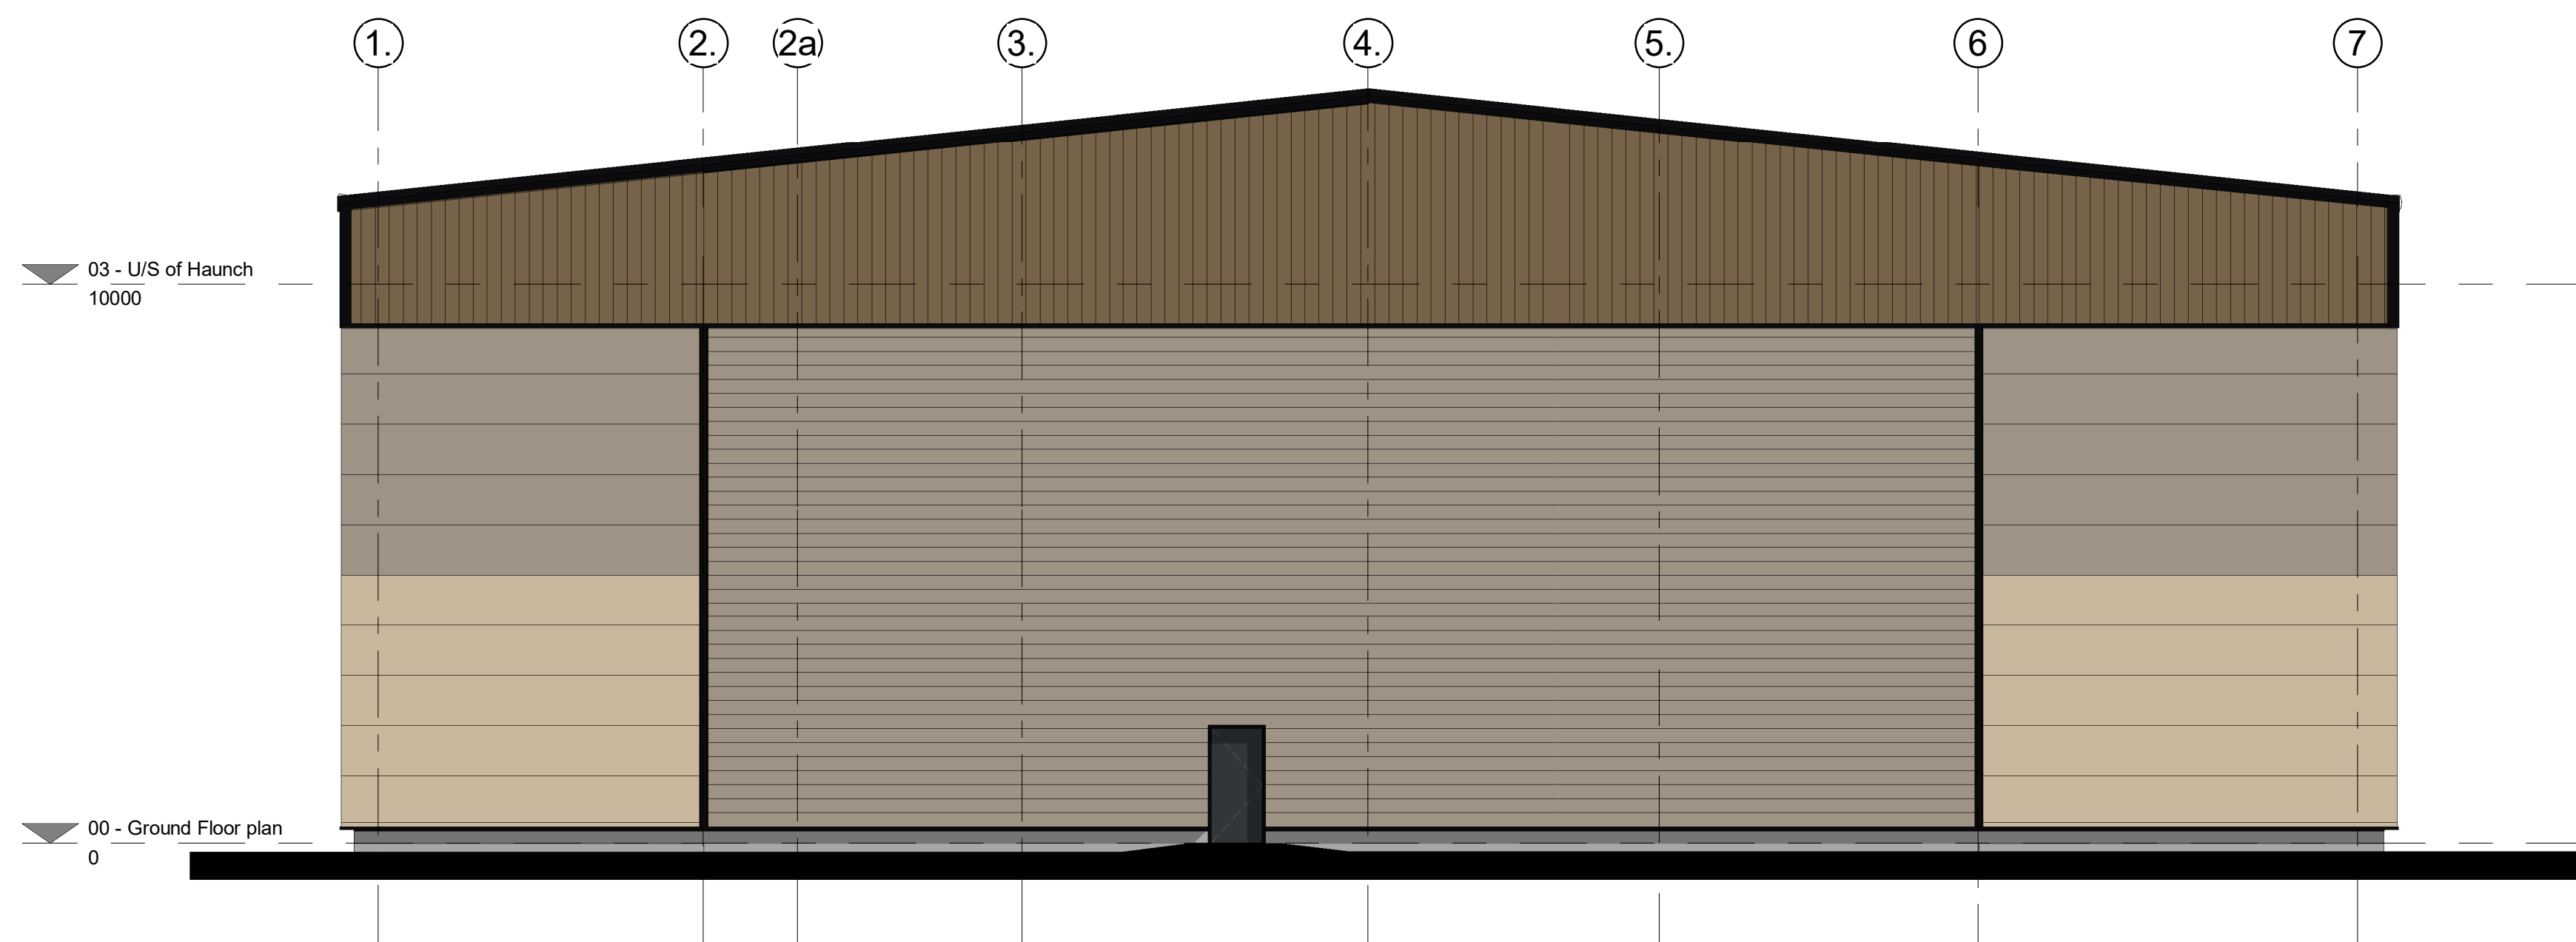


2 East Elevation  
1 : 100

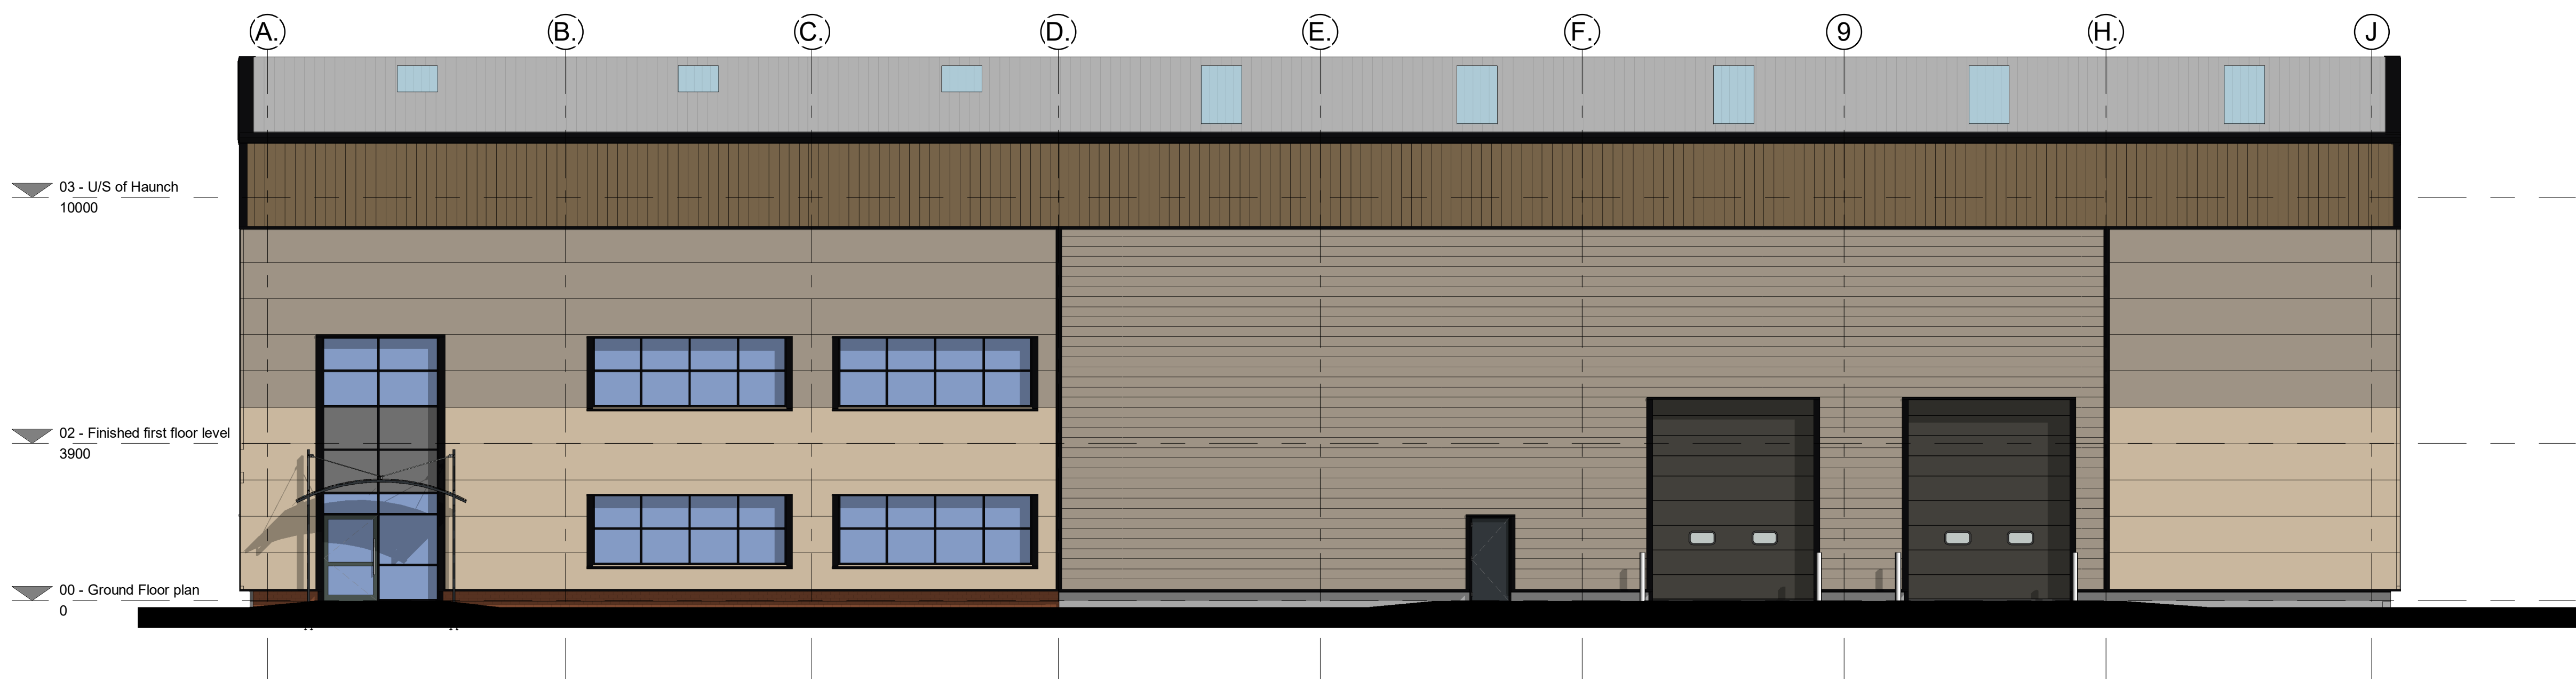

3 South Elevation  
1 : 100

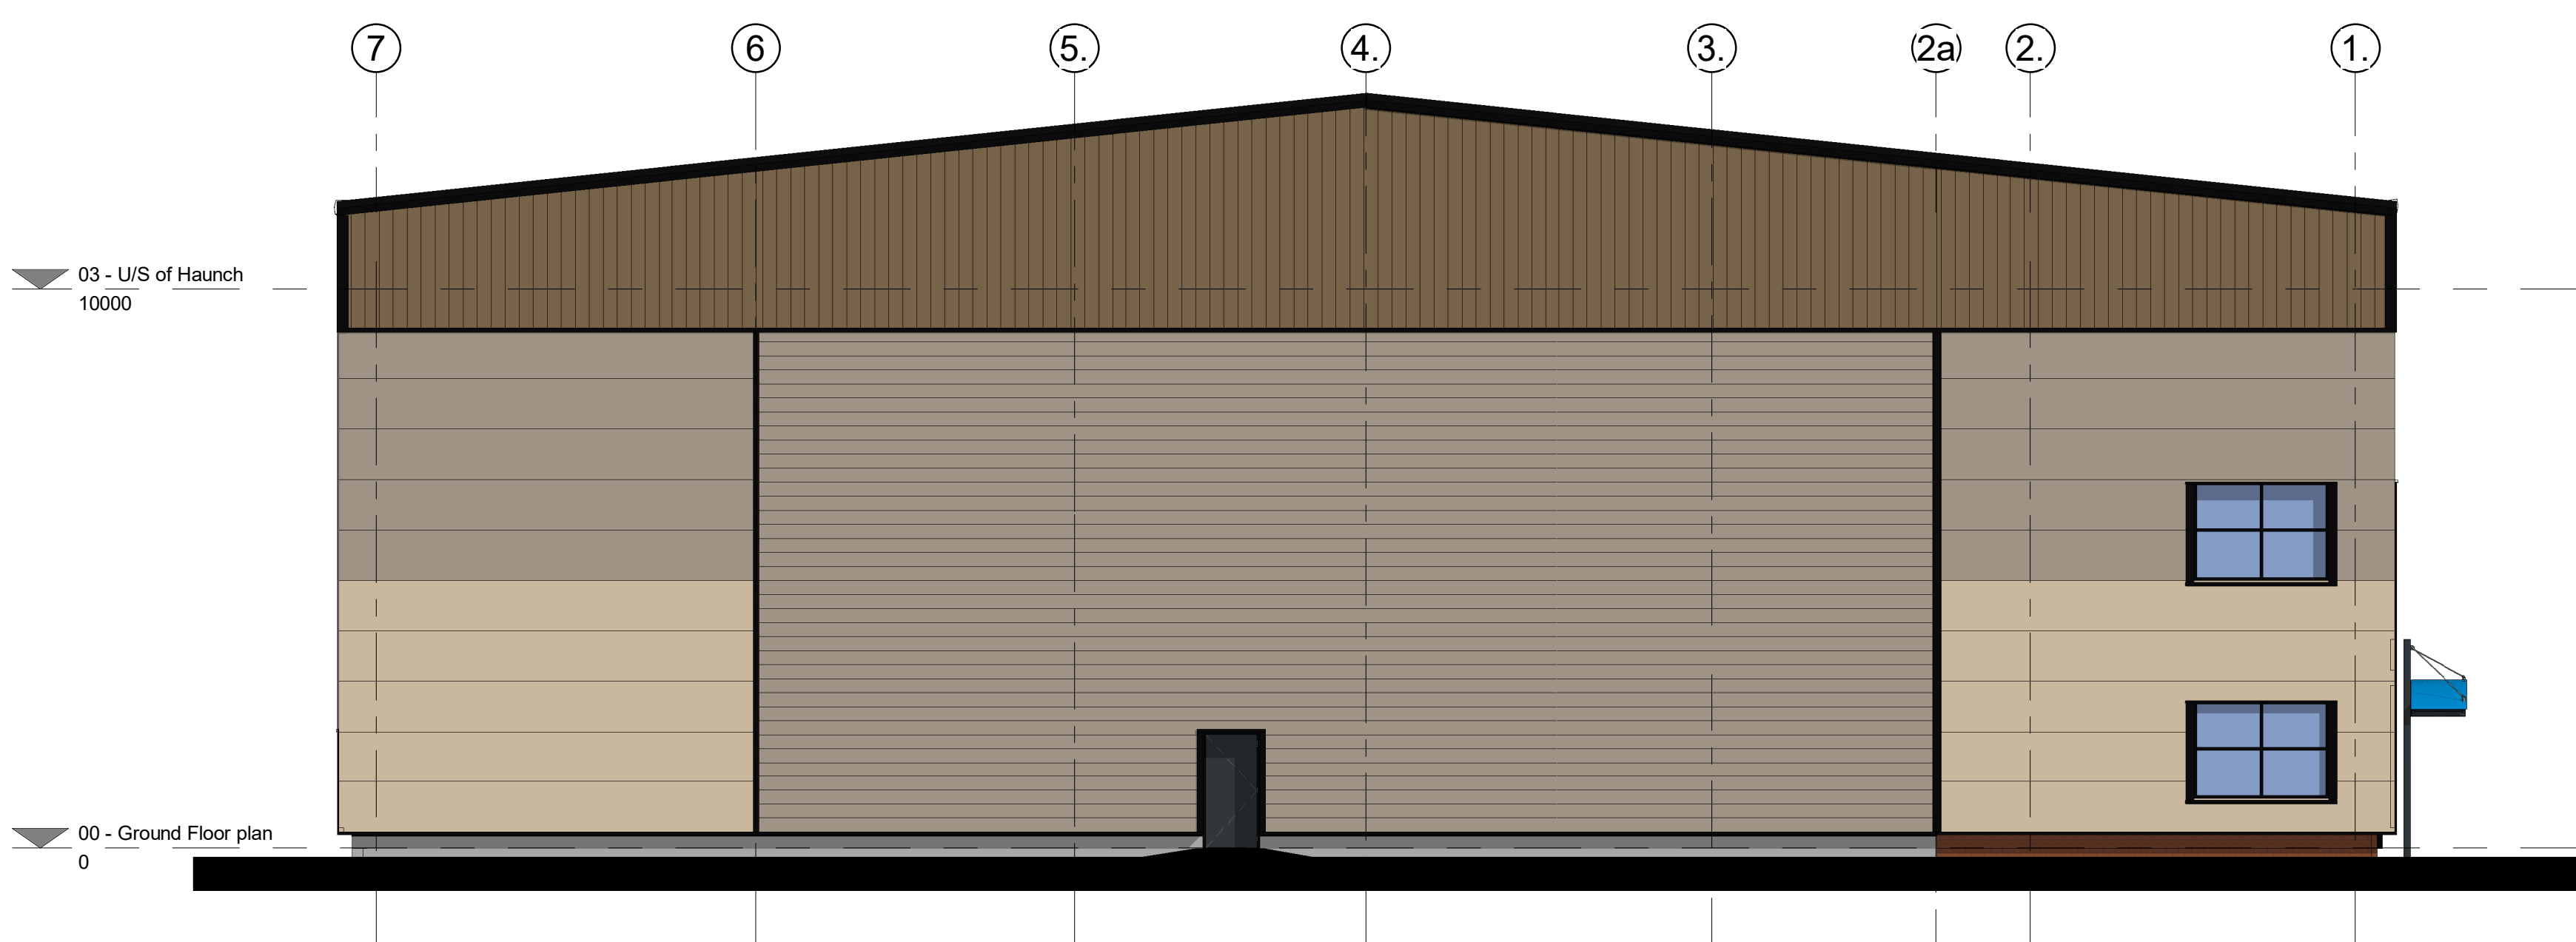

4 West Elevation  
1 : 100

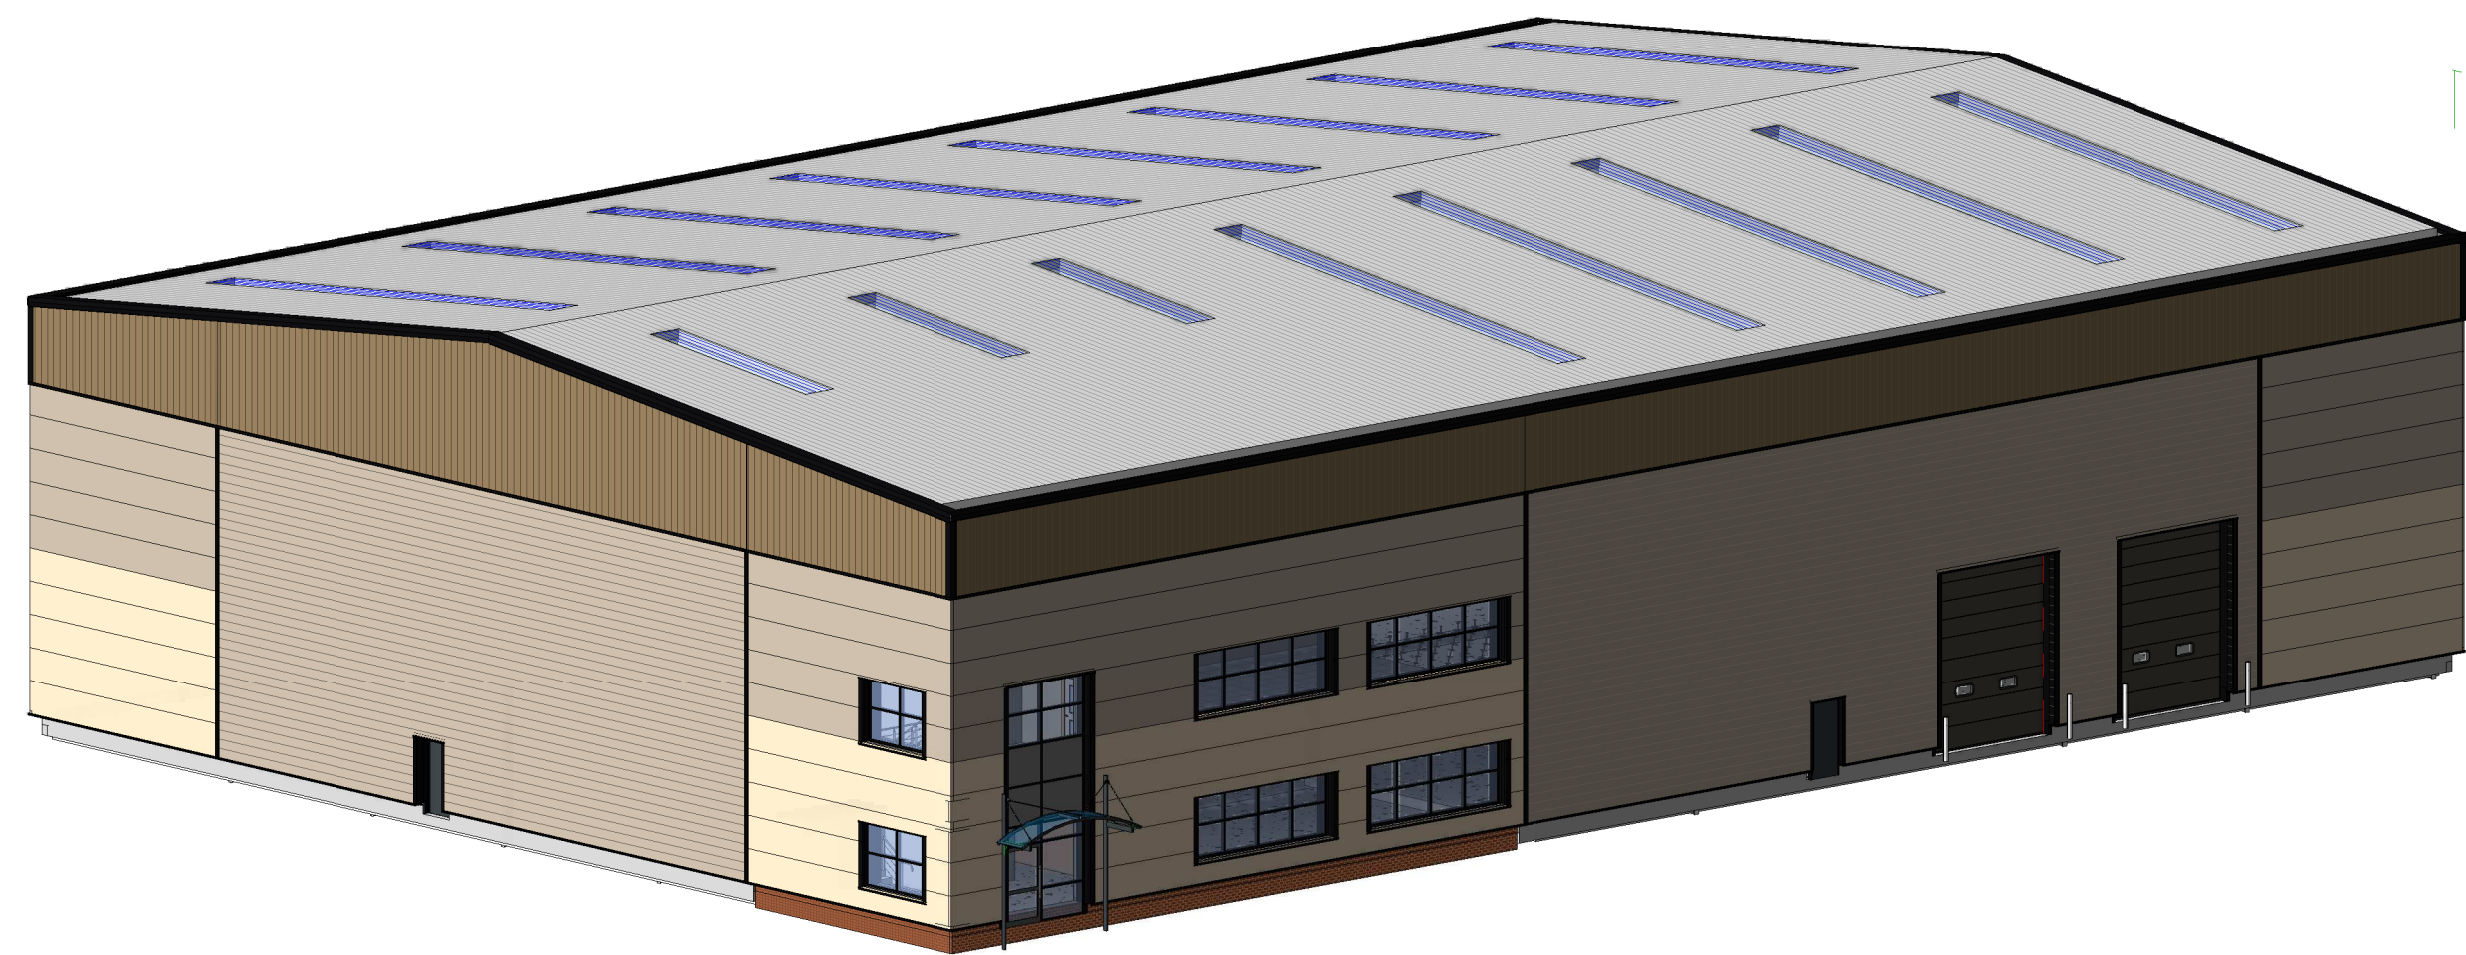

5 3D View

External Materials:  
Roof:- Colour:- Goosewing Grey BS 10a05,  
Rooflights:- 10% to warehouse area (Currently shown indicative).

Walls:- Vertical cladding - Profiled steel cladding,  
colour:- Svelte Grey RAL 080 50 20

Walls:- Horizontal cladding Profiled steel cladding,  
Colour:- Mushroom RAL 080 70 10

Composite corner feature panels:- Kingspan KS1000MR - Micro - rib composite panels laid horizontally in various  
length, XL Forte finish, colour:- Cream RAL 1015, Mushroom RAL 080 70 10

Office corner panels:- Kingspan KS1000MR - Micro - rib composite panels laid horizontally, XL Forte finish,  
colour:- Cream RAL 1015, Mushroom RAL 080 70 10

All flashing to be contrasting black RAL 9005

Doors / windows / Curtain walling - Polyester power coated frames, colour:- RAL 7022. Solar reflective glazing

Fire exit doors, steel door sets, colour:- RAL 7022

Level entry & dock doors, prefinished colour:- RAL 7022

Office brickwork to be Ibstock red brick, Reference TBA.

Low level wall, retaining walls & walls to loading dock - Pre cast concrete.

Colours & finishes to be agreed with Local Authority

COPYRIGHT RESERVED

Notes

Revisions

| Rev | Date | Description |
|-----|------|-------------|
|-----|------|-------------|

BUILDING MANAGEMENT SERVICES LTD

Huddersfield Road  
Elland, West Yorkshire  
HX5 9BW  
TELEPHONE : ELLAND (01422) 371616  
FAX No. : (01422) 378717  
email : mail@bmselland.com

**Building  
Management  
Services**

Client

CDP Limited

Project

Unit 6 - Industrial Development,  
Earlsfield Park,  
Knowsley Lane,  
Knowsley.

Sheet

Unt 6 - Elevations

|       |     |      |        |
|-------|-----|------|--------|
| Drawn | DRH | Date | May 23 |
|-------|-----|------|--------|

|       |         |
|-------|---------|
| Scale | 1 : 100 |
|-------|---------|

|        |          |
|--------|----------|
| Status | Planning |
|--------|----------|

|             |               |          |
|-------------|---------------|----------|
| Drawing No. | M3167-(6)-200 | Revision |
|-------------|---------------|----------|