


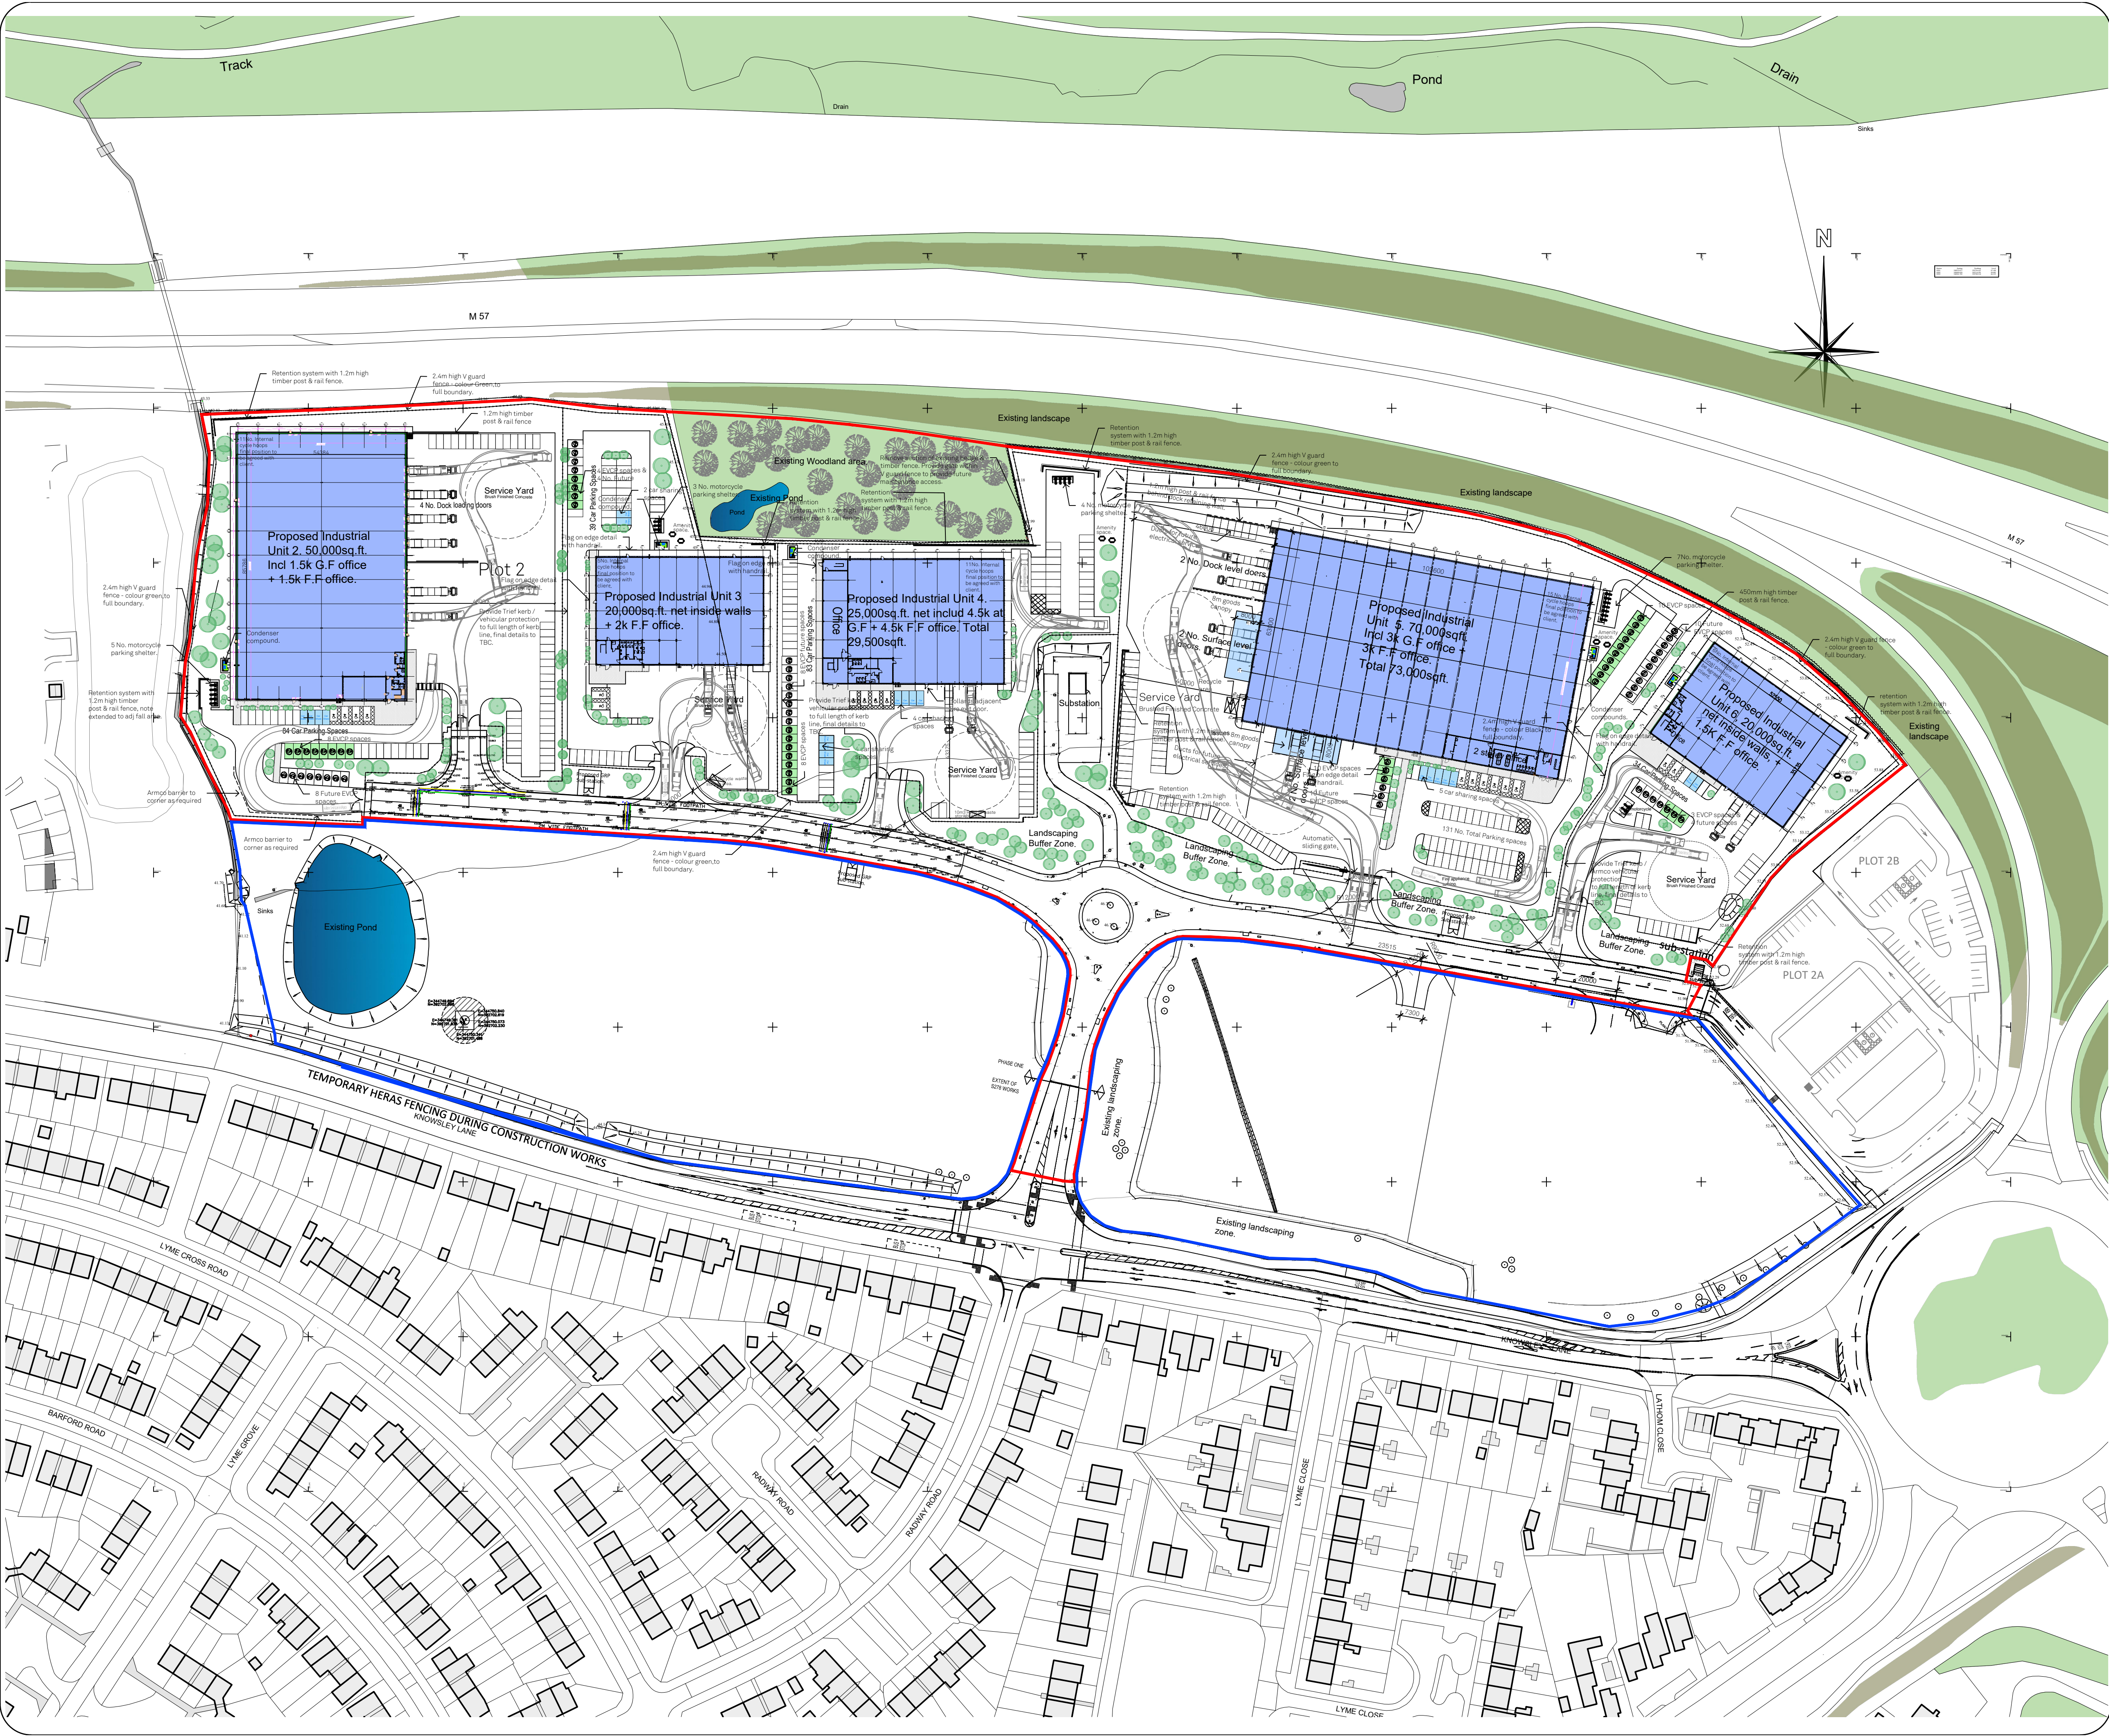

COPYRIGHT RESERVED

Notes

Revisions

Rev	Date	Description
Rev A	12.6.23	Updated with Knowsley Council Pre app comments, external cycle shelters removed & internal parking proposed.
Rev B	15.6.23	Planning blue line revised.
Rev C	16.6.23	Car parking spaces updated to each unit.
Rev D	26.6.23	Kerb line amended to unit 2 and retaining wall added to unit 5 service yard.

BUILDING MANAGEMENT SERVICES LTD

Huddersfield Road
Elland, West Yorkshire
HX5 9BW
TELEPHONE : ELLAND (01422) 371616
FAX No : (01422) 376717
email : mail@bmselland.com

Building
Management
Services

Client

Project

Proposed mixed use site,
Knowsley Lane,
Knowsley.

Sheet

Proposed site plan

Drawn DCH

Date 31.5.23

Scale 1:1000 @ A1.

Status Planning

Drawing No. M3167-100

Revision Rev D