




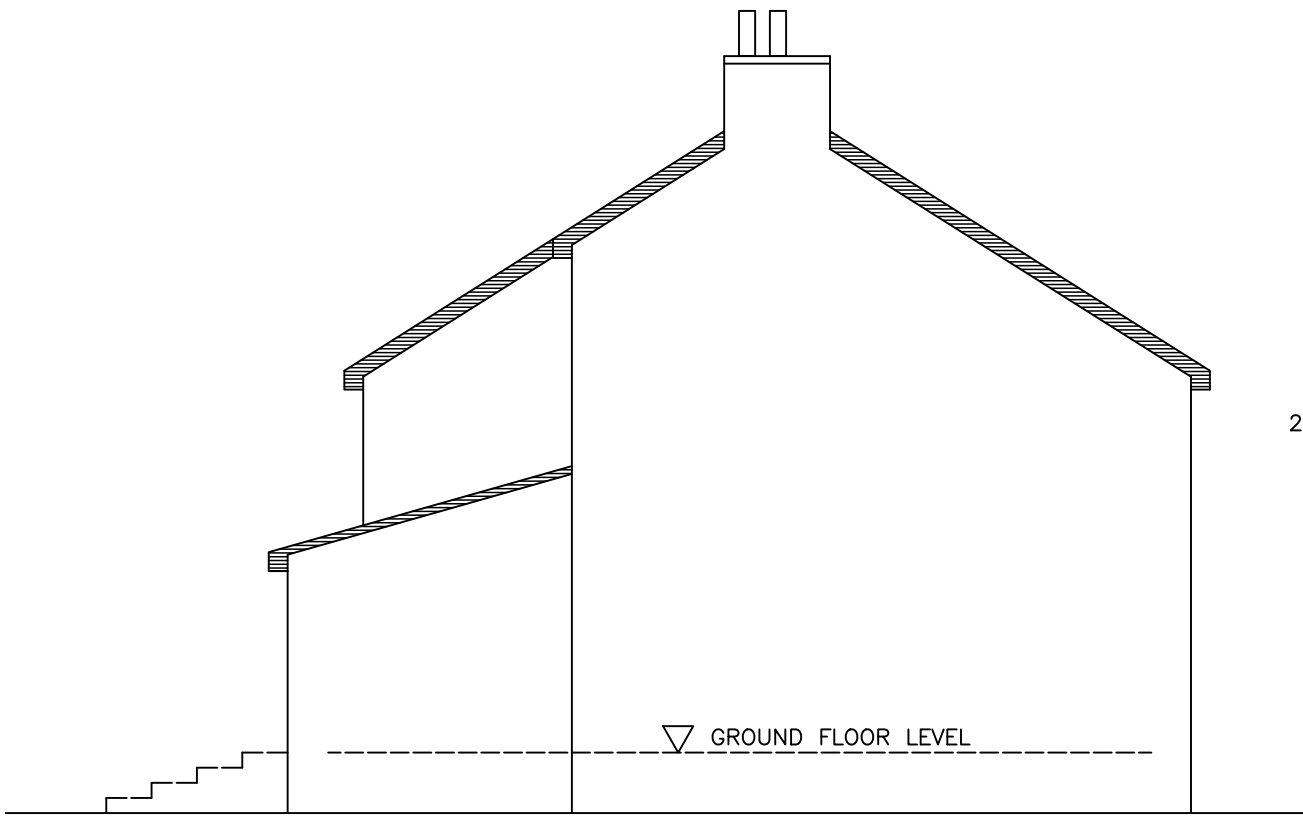

SIDE ELEVATION

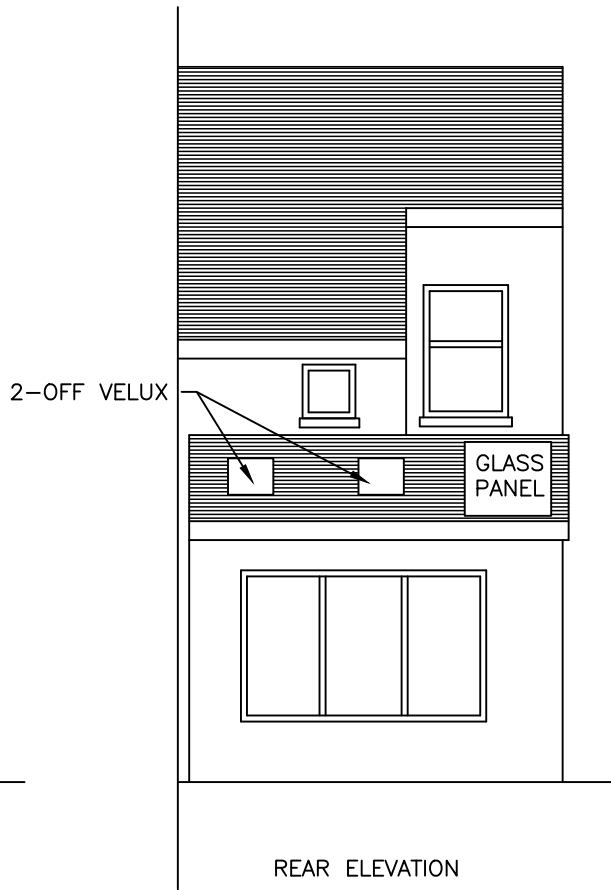

REAR ELEVATION

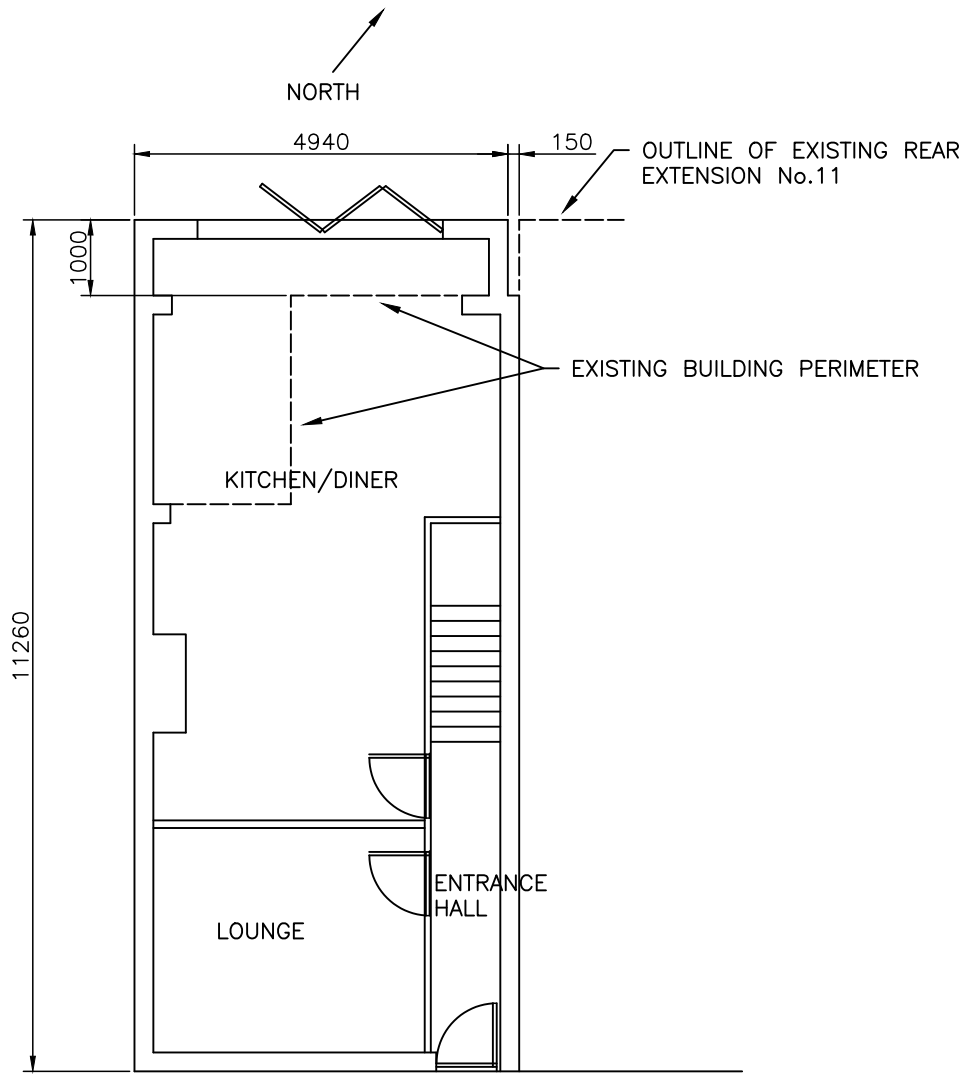

GROUND FLOOR PLAN

0m 1m 2m 3m 4m 5m

SCALE: 1:100	PRINT SIZE: A3	DATE: 21/08/2023
TITLE		
REAR SINGLE STORY EXTENSION 9 PARADISE LANE, WHISTON, MERSEYSIDE PROPOSED PLAN & ELEVATIONS		
DRAWING NO.		REV
EM001/002		B2