


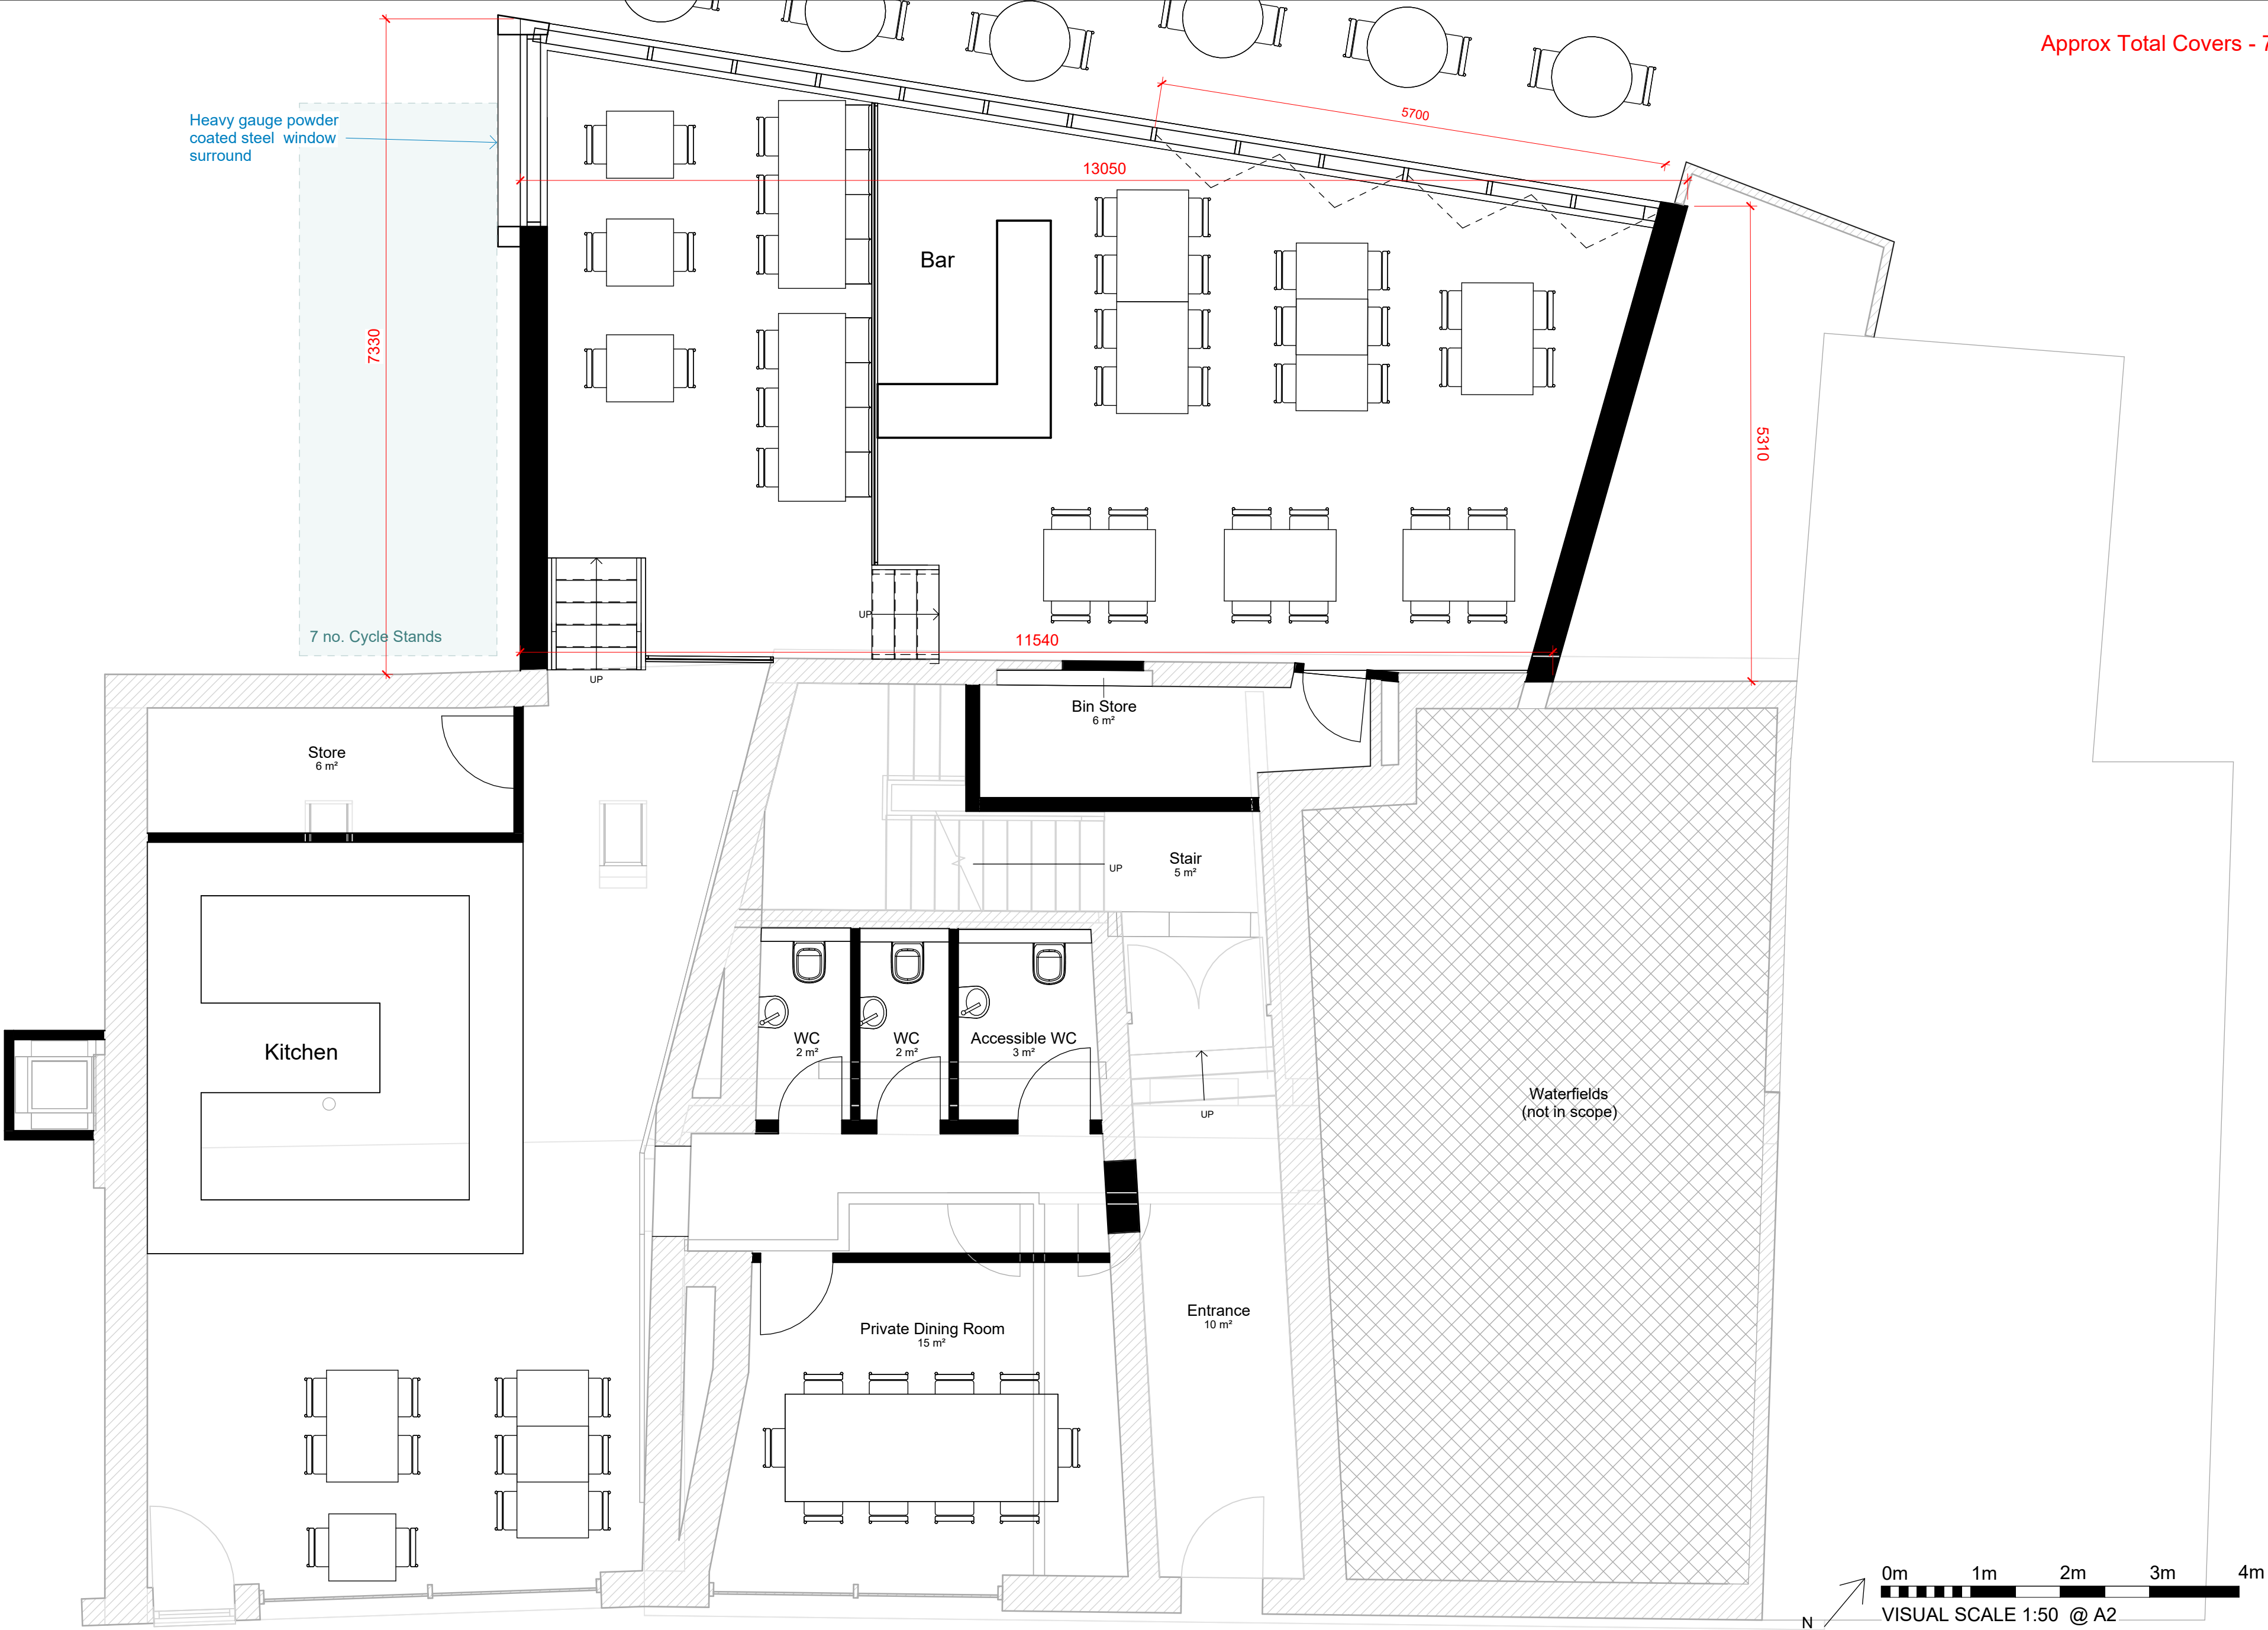

REV	Date	Description	Issued	Additional Notes
A	13/10/2025	Amendments to Council Comments	AG	
B	30/10/2025	Amendments to Council Comments	AG	

Project Title	5-11 Eccleston Street				
Client Name	Onyx Ltd				
Project Address	5-11 Eccleston Street Prescot, L34 5QH				
Title	Ground Floor Plan - Proposed				
Drawing No.	1286 -02 -03-004 RevB				
Date	19/03/24	Scale	1 : 50	Sheet Size	A2
Drawn by	AG	Checked by	DB		