




STATUS PLANNING	© Copyright of PM DESIGNS®. All rights reserved. Do Not scale this drawing. ALL dimensions are in millimetres unless stated otherwise. ALL dimensions must be checked on site prior to construction and any discrepancies reported to the architect. Work is subject to change following detailed design.			
	RevNo	Revision note	Date	Signature
Checked				

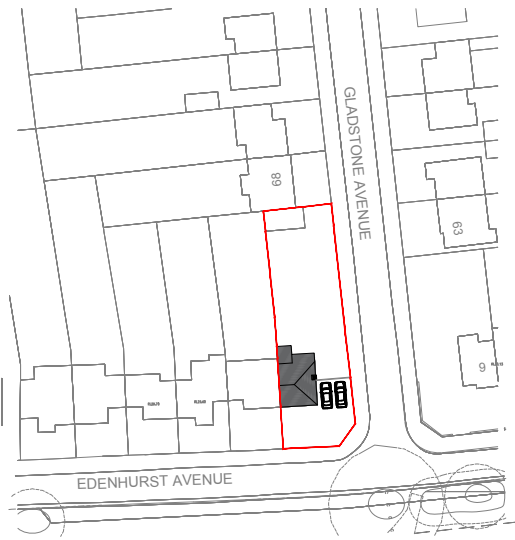


SITE LOCATION PLAN | SCALE 1:1250

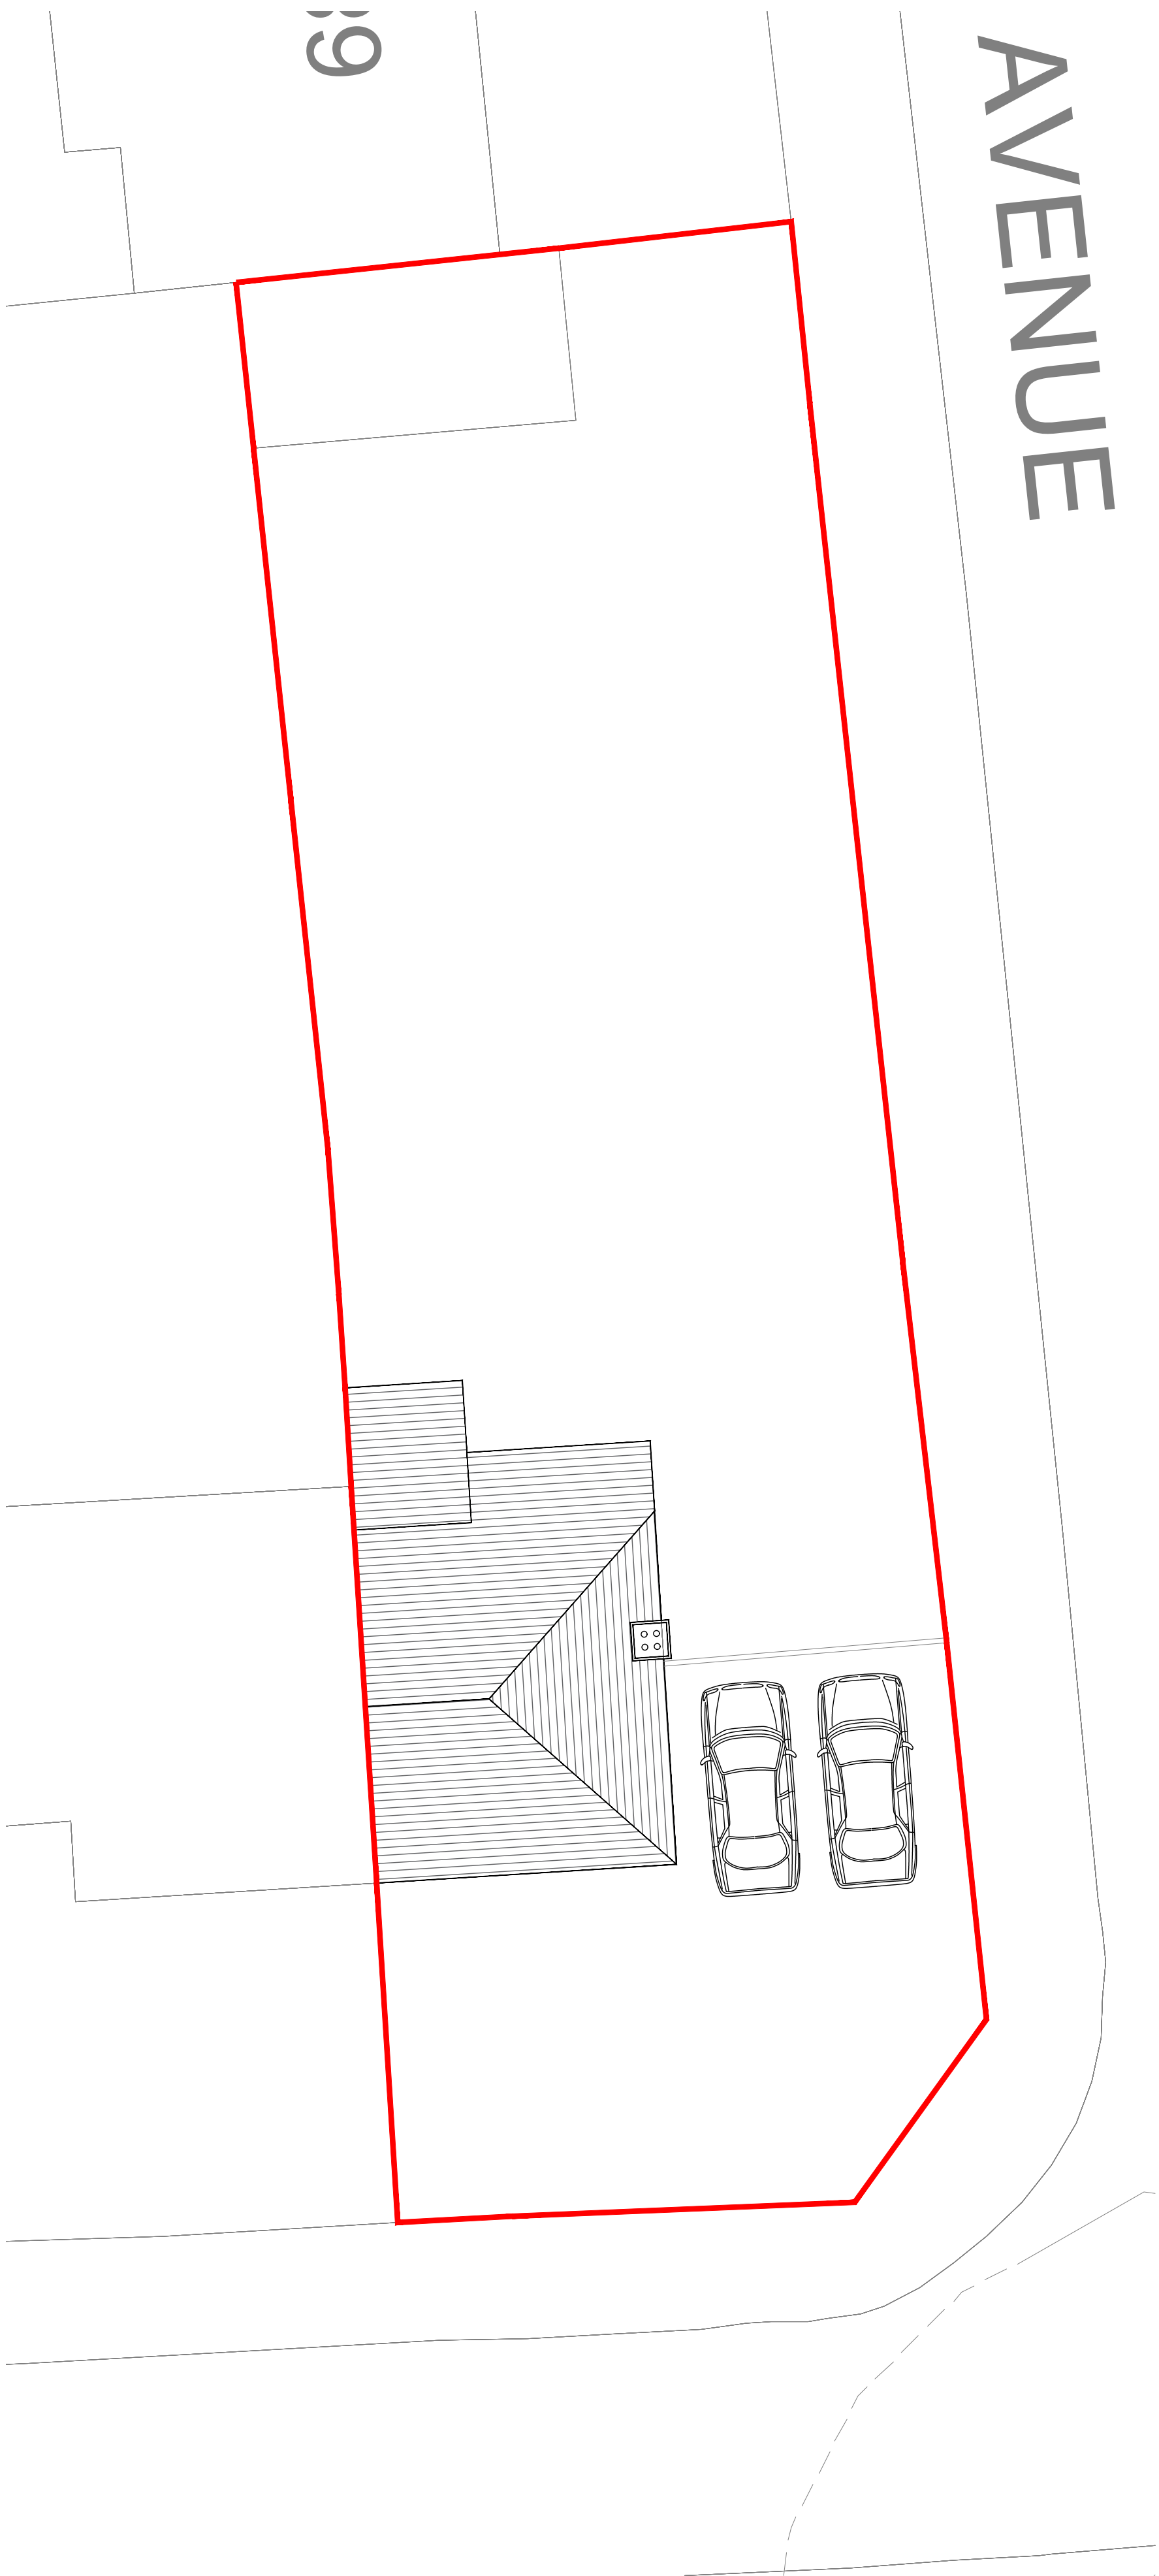

EXISTING SITE PLAN | SCALE 1:100

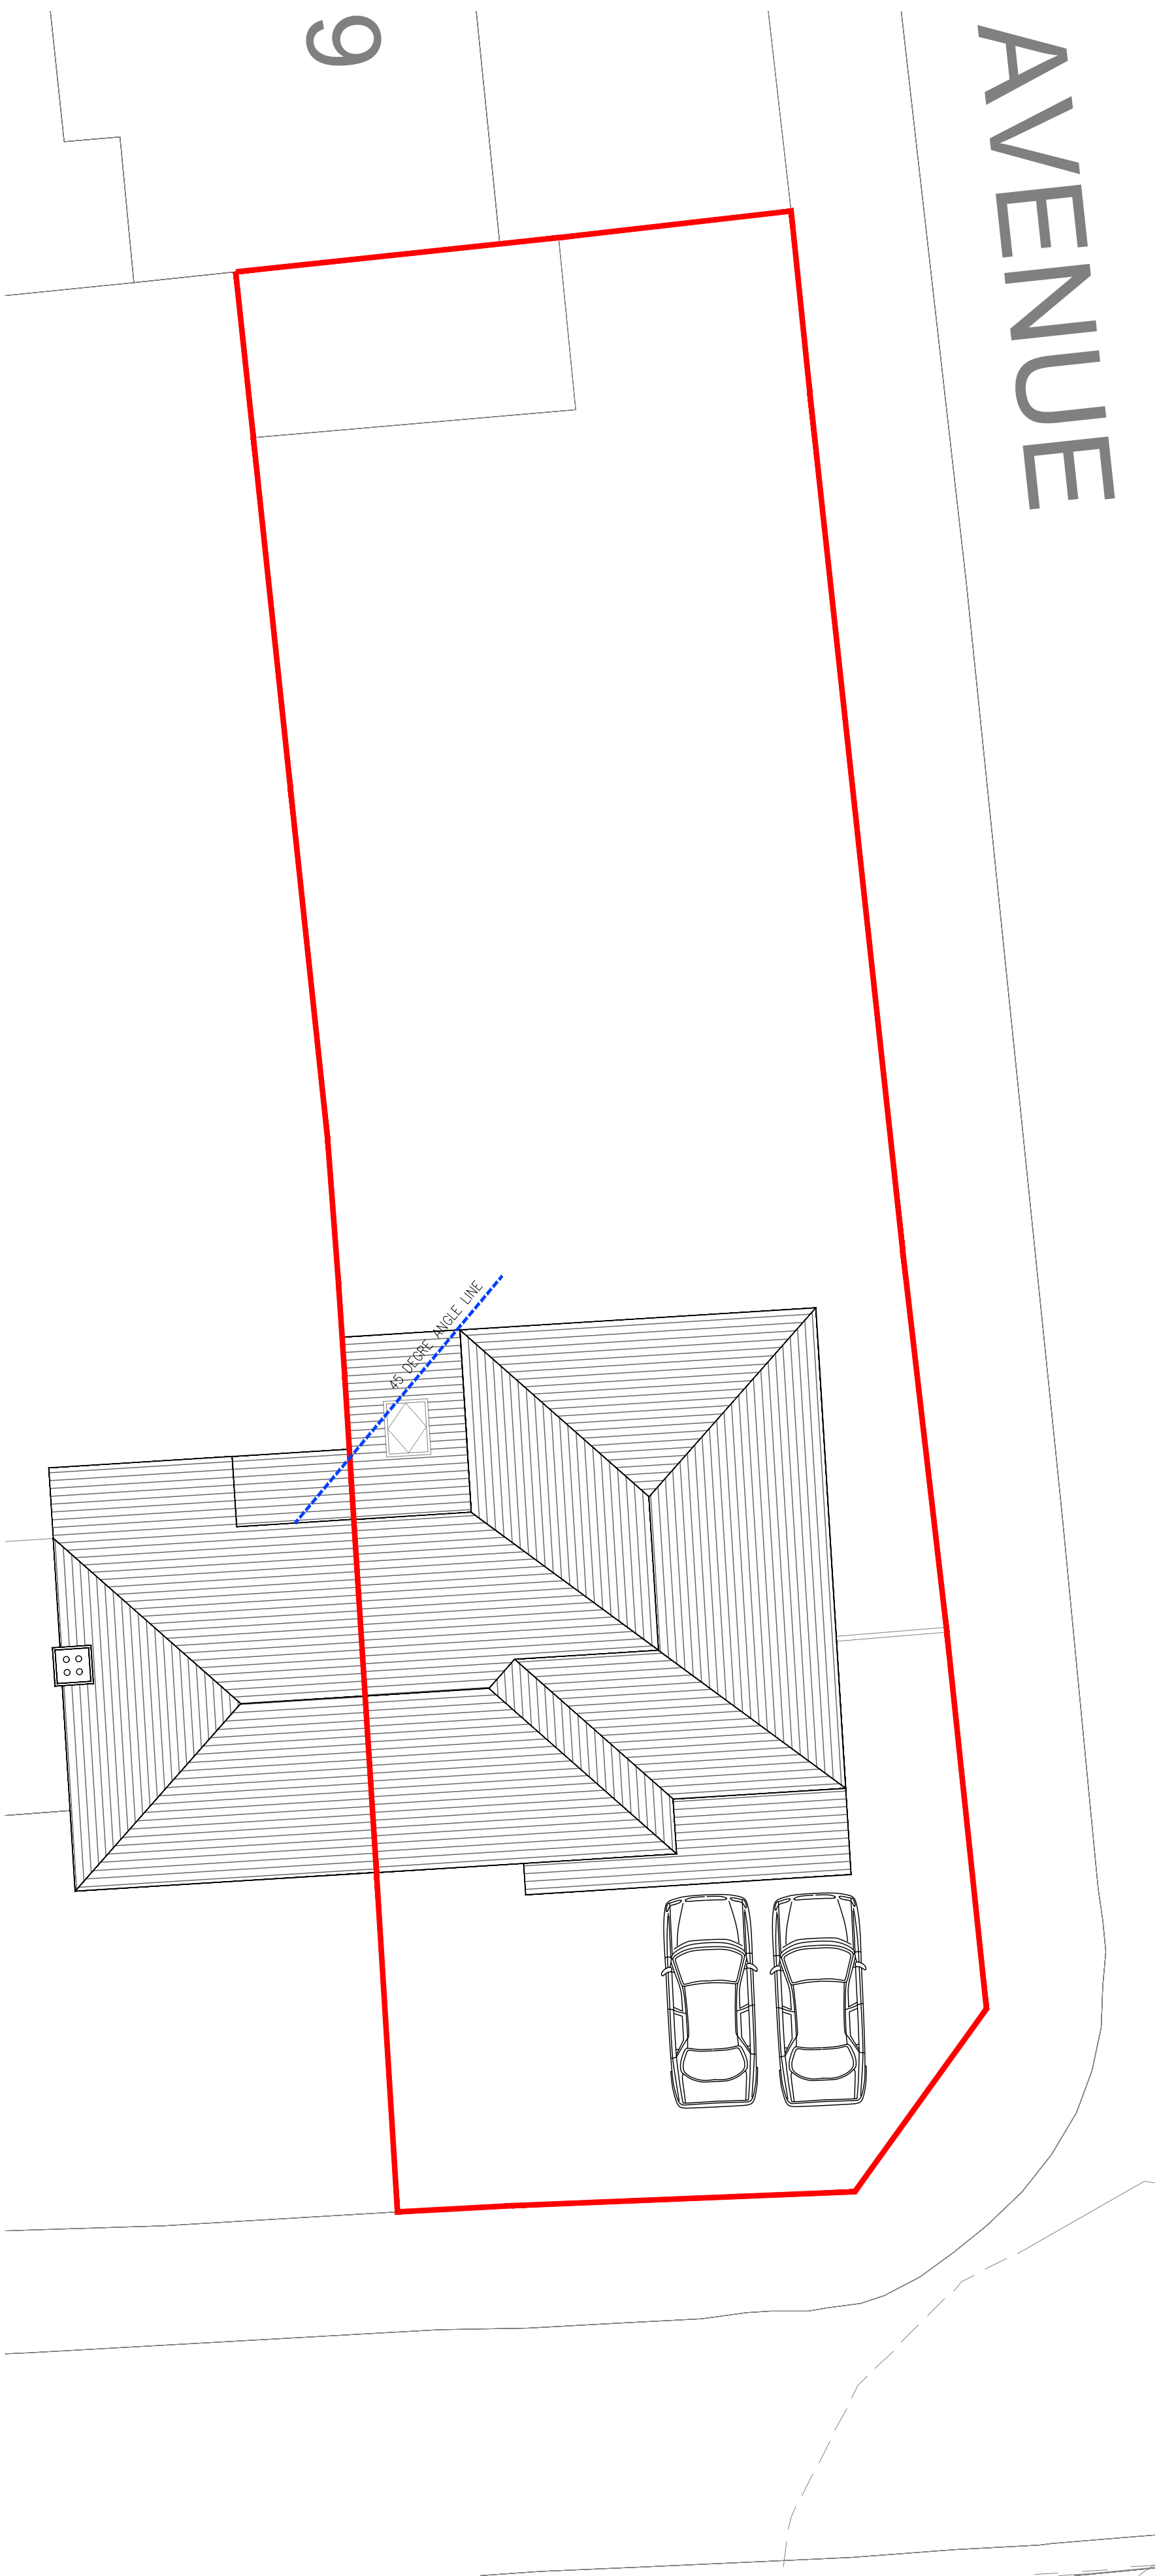

PROPOSED SITE PLAN | SCALE 1:100

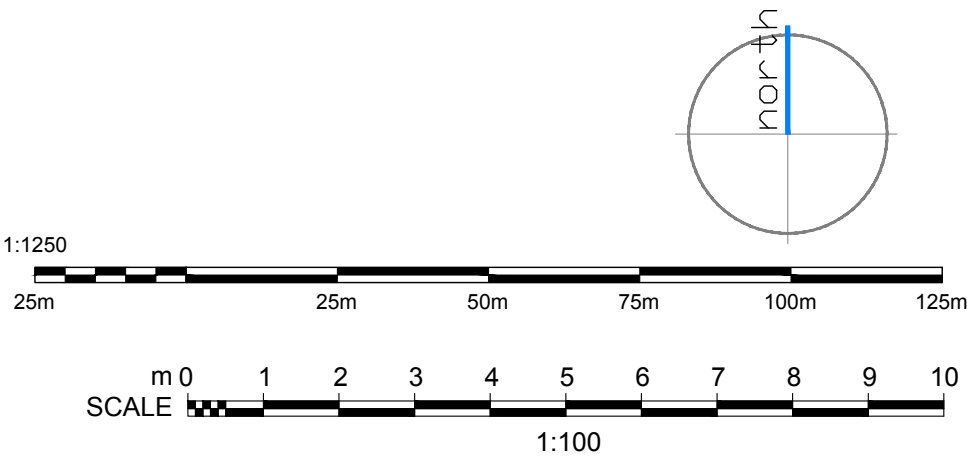

PM | 

PARLE MAGUIRE DESIGNS

PROJECT: 8 EDENHURST AVENUE
LIVERPOOL
L16 2LA

CLIENT: MR SCHOFIELD

Drawing Title
EXISTING AND PROPOSED SITE AND LOCATION
PLANS

Drawing No.
A100

Date:
JULY 2025

Scale:
VARIES @ A1

Revision:
-

Issue:
PLANNING STATUS