

Please Note:
Drawings subject to relevant statutory approvals.
ALL DIMENSIONS TO BE CHECKED ON SITE BEFORE ANY WORK IS COMMENCED. Do not scale from this drawing.
© This drawing is copyright of ABF Design & Consultancy LTD and may not be reproduced in any way without their specific permission.




Proposed Front Elevation



Proposed Rear Elevation



Proposed Side Elevation

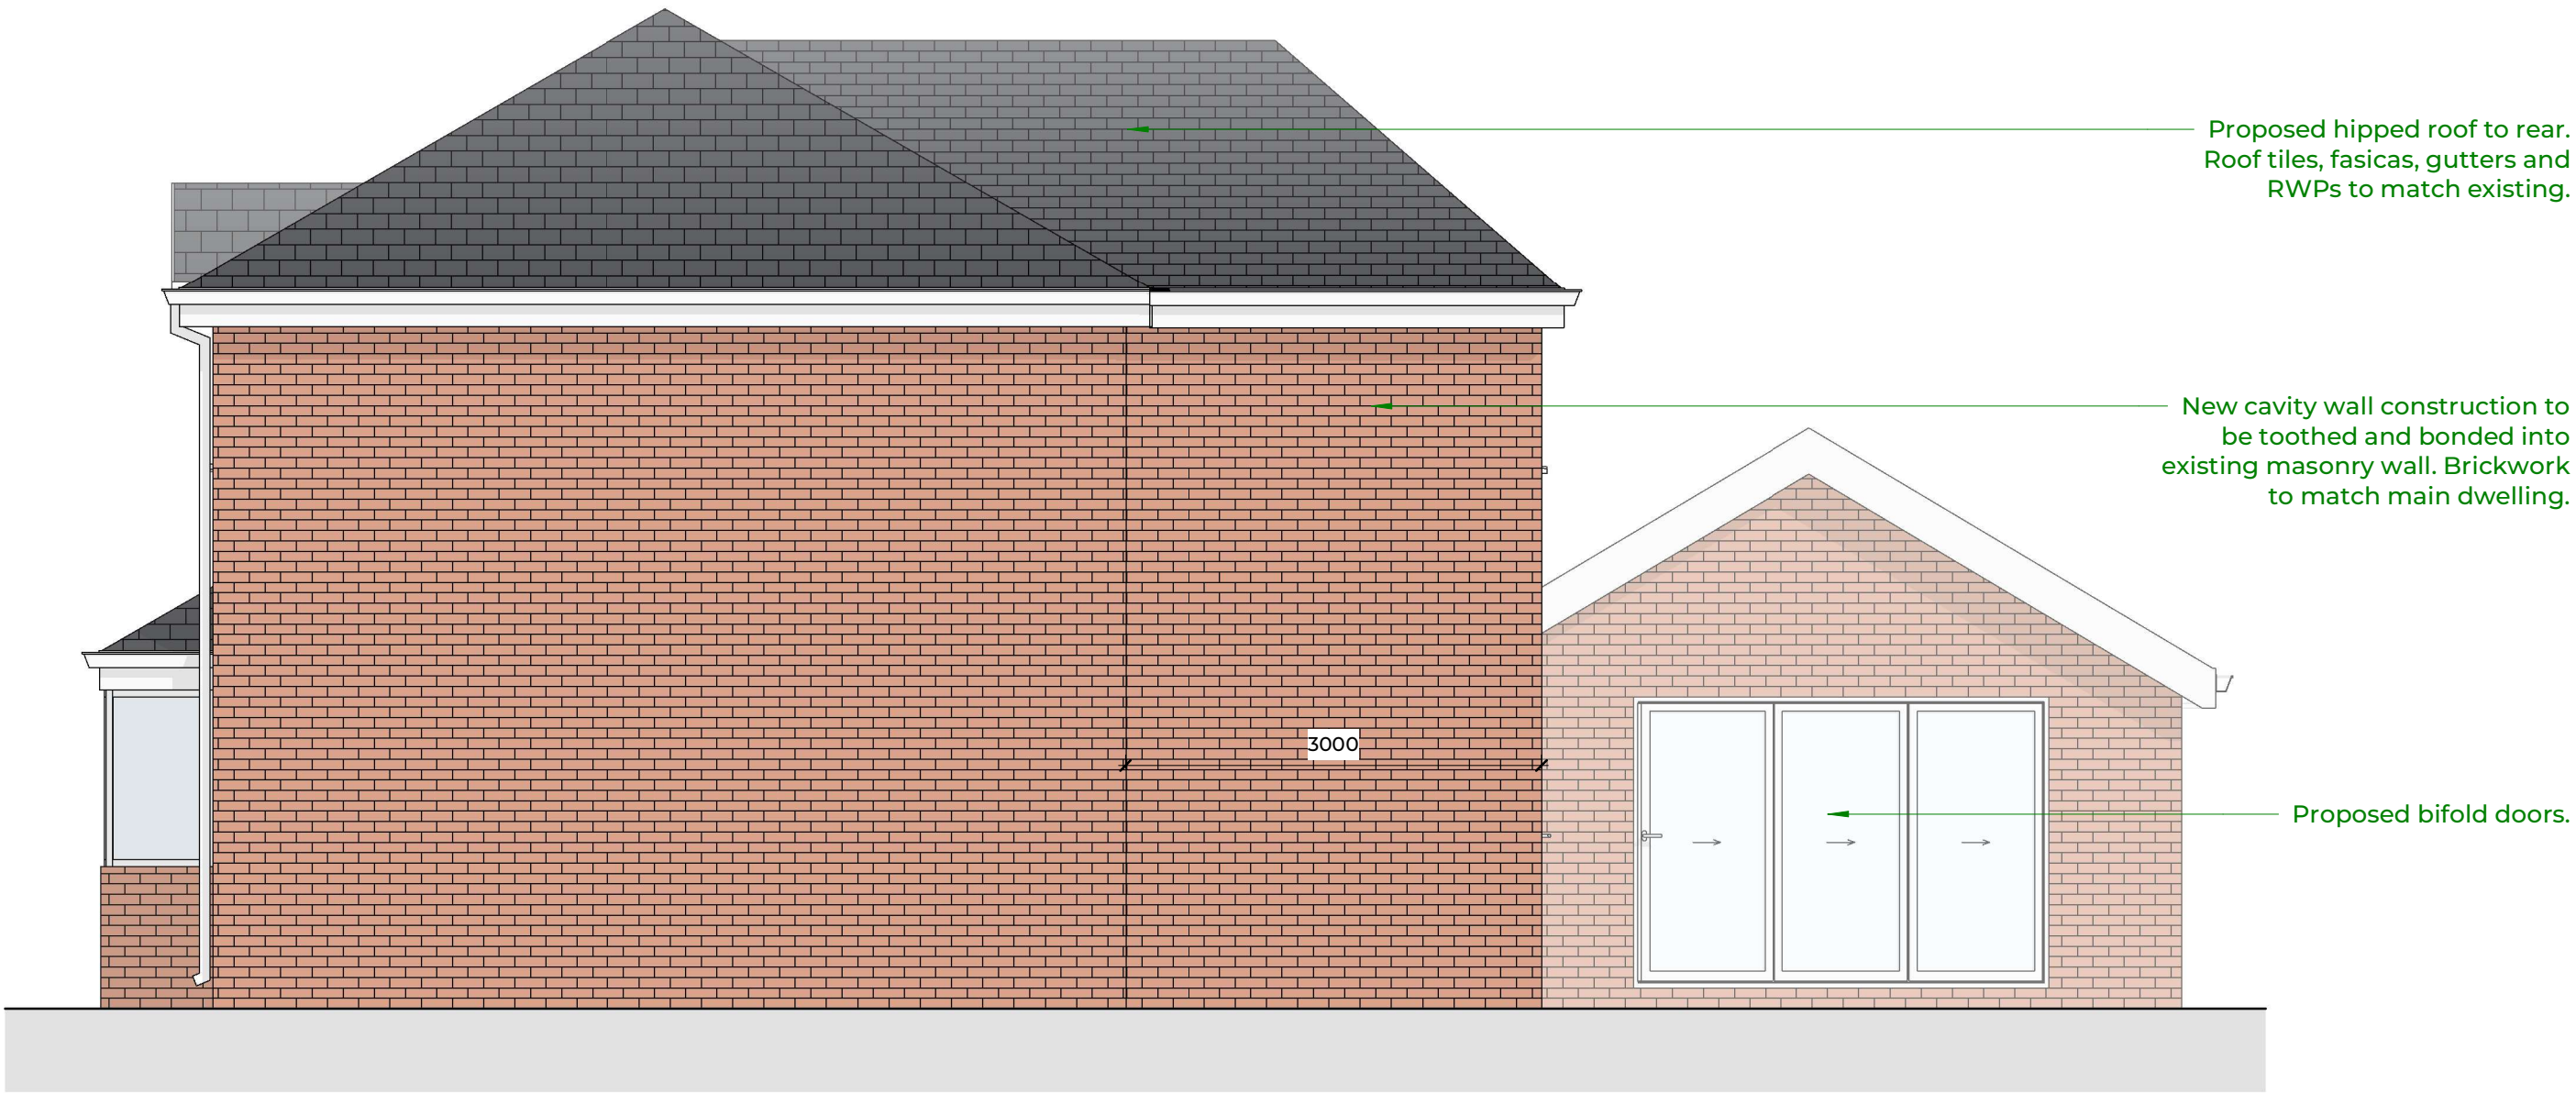

Proposed Side Elevation (no. 14)

0.5 0 0.5 1 1.5 2 2.5
SCALE 1: 50 m

ABF DESIGN CONSULTANCY LIMITED	
☐ Preliminary ☒ Planning	☐ Tender ☐ Construction
Client > Ashlee & Jason	
Project > 12 Priethome Road L26 7XE	
Drawing Title > Proposed Elevations	
Scale > 150 @ A1	Date > July 25
Drawing No. > ABF-1190-XX-ZZ-DR-A-003	Rev > A