


BUILDING 4 / 5 - OFFICES


GROUND FLOOR PLAN

FIRST FLOOR PLAN

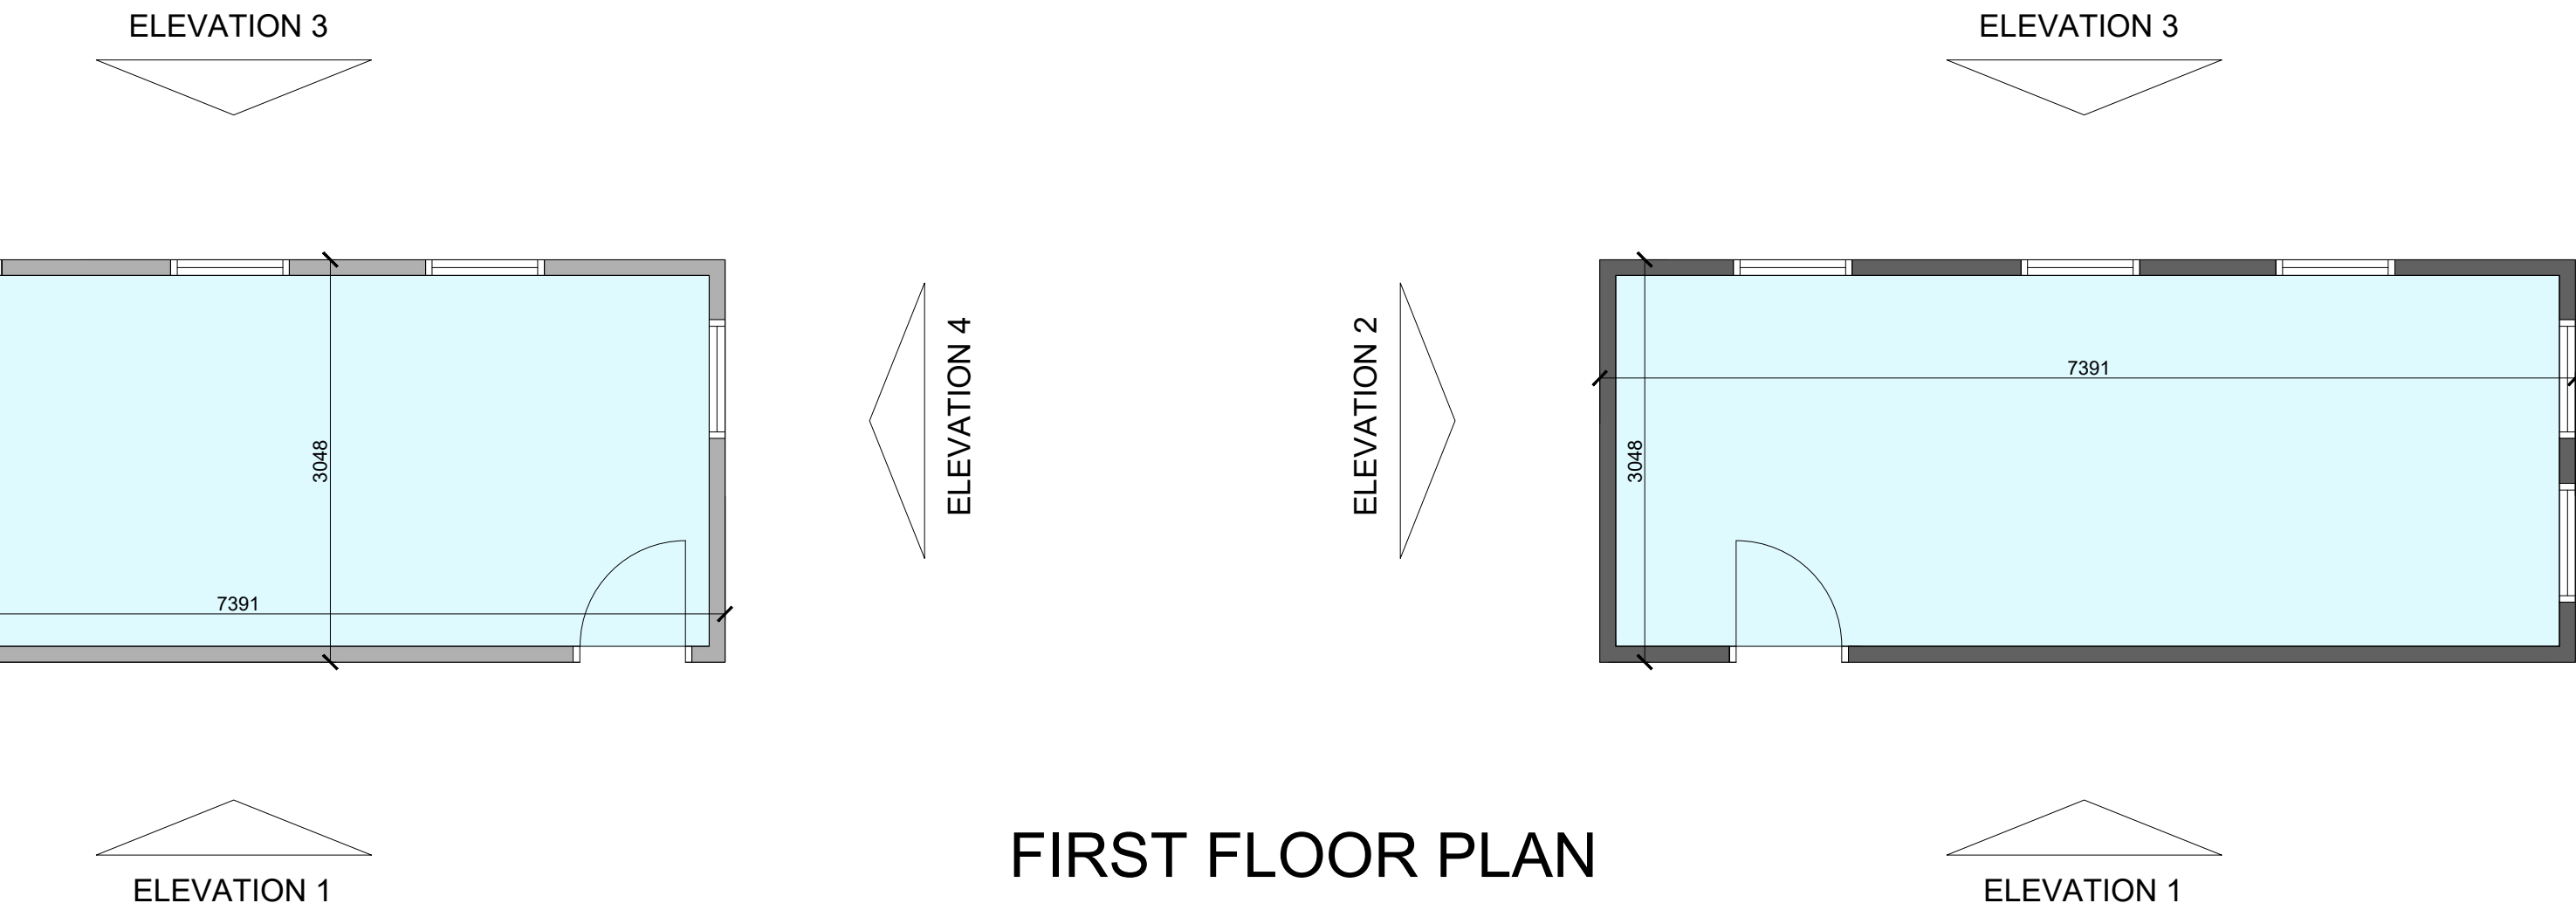


ELEVATION 1

ELEVATION 2

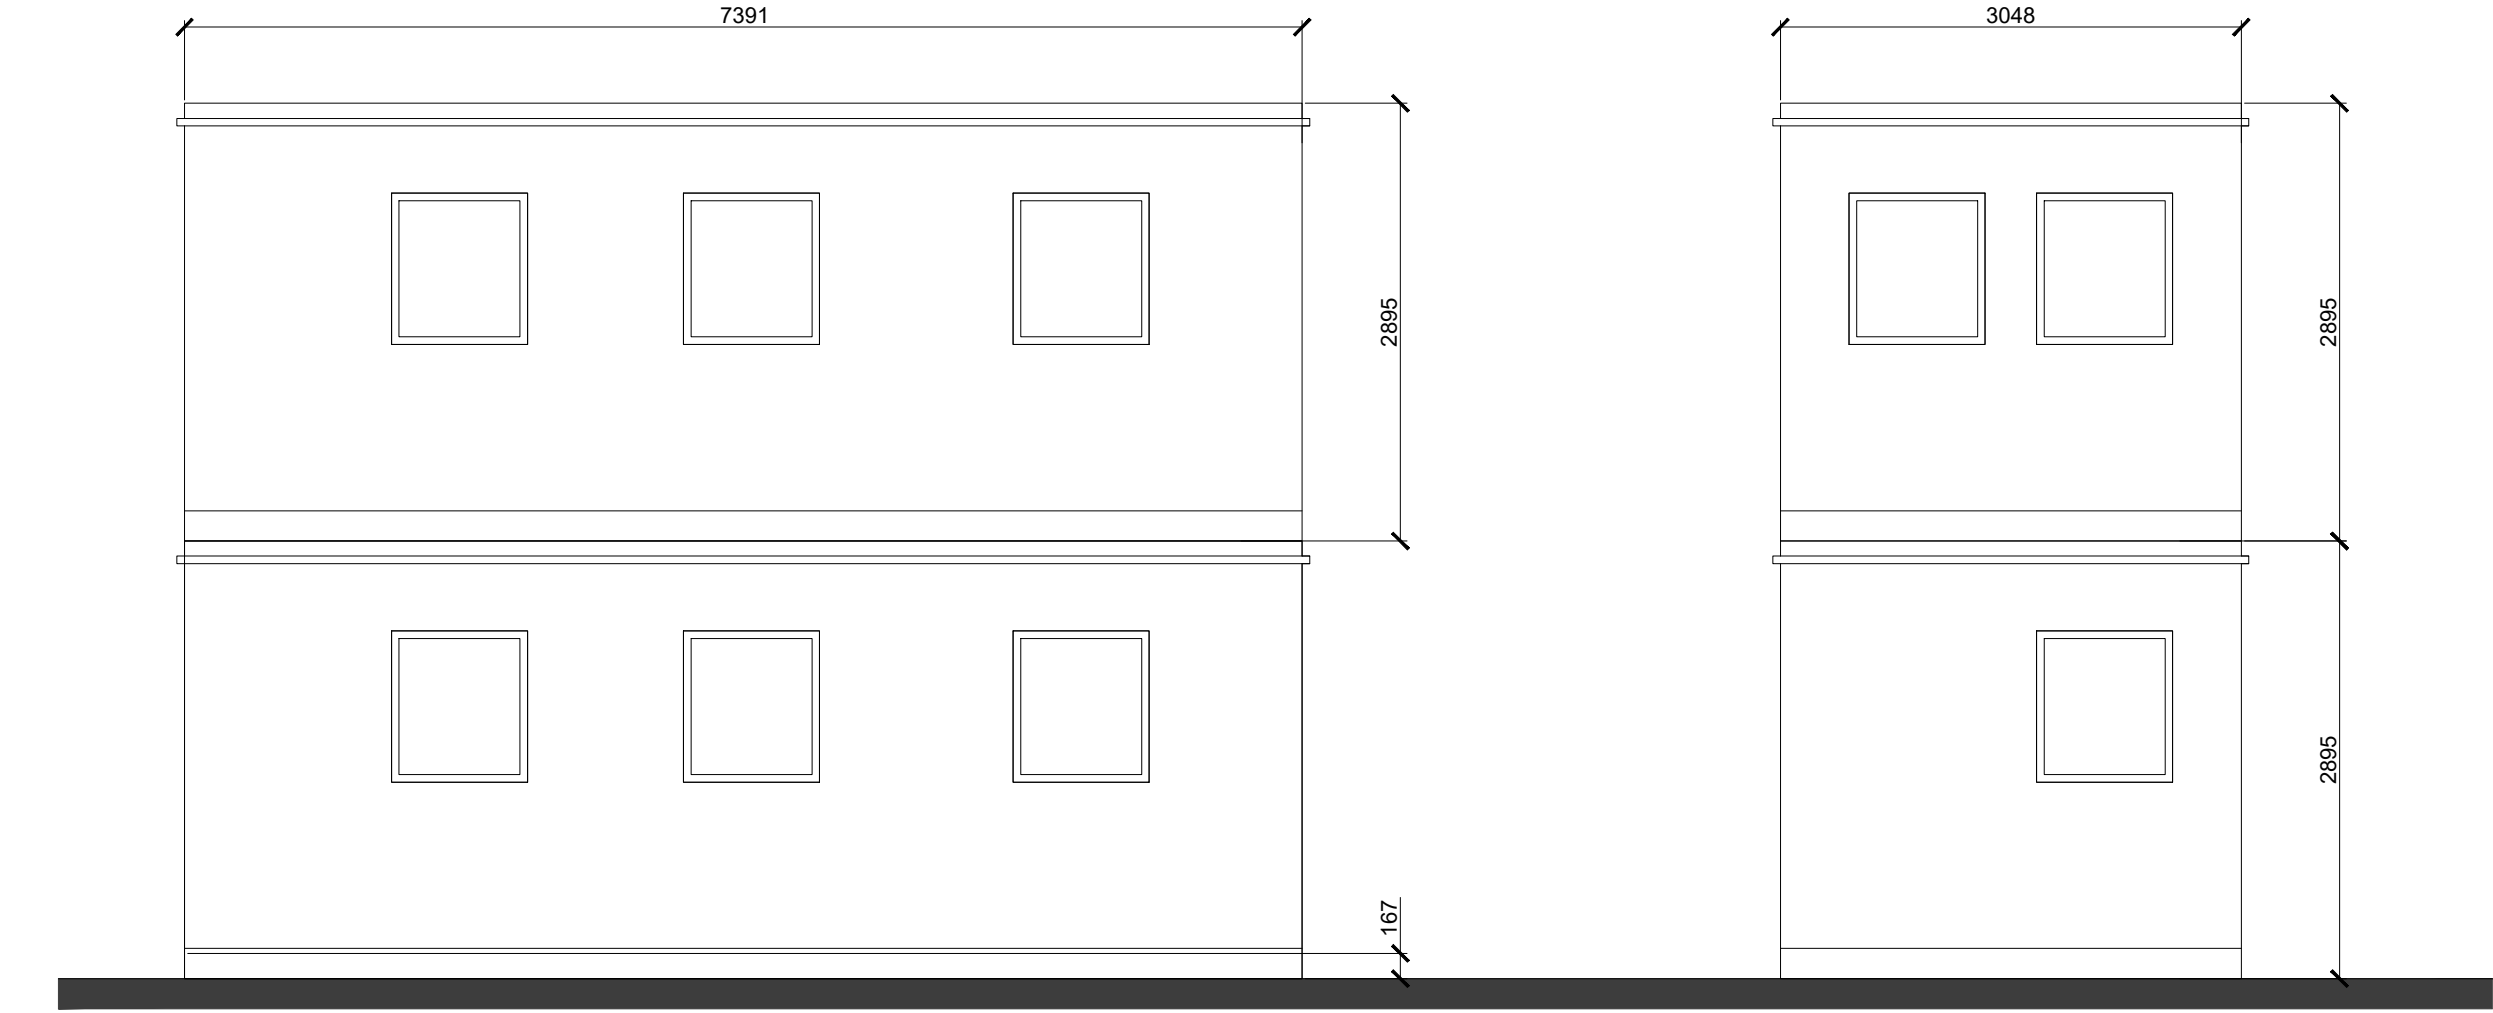

ELEVATION 3

ELEVATION 4

 

The copyright of this drawing is vested with Philip Lambert Architecture Ltd and must not be copied or reproduced without the consent of the company.
Figured dimensions only to be taken from this drawing. DO NOT SCALE.
All contractors must visit the site and be responsible for checking all setting out dimensions and notifying the architect of any discrepancies prior to any manufacture or construction work.

NOTES:

Client				
Mulberry Waste Limited				
Project				
New Buildings at Stockpit Road, L33 7TQ				
Drawing Title				
Proposed Temp Building 4/5 Plan and Elevations				
Drawn	Checked	Paper Size	Scale	Date
PL	PL	A1	1:50	Oct 2023
Project No.		Drawing No.		Revision
21 - 647		01-04		-



Philip Lambert Architecture Ltd.
3 Eastbourne Grove, Bolton, BL1 5TR
Tel. 07811118904