



Apartment Internal Areas		
Level	Apartment Type	Area
00 Ground Floor	2B/4P Type A	68 m²
00 Ground Floor	1B/2P Type A	47 m²
00 Ground Floor	2B/4P Type B	68 m²
01 First Floor	2B/4P Type B	68 m²
01 First Floor	1B/2P Type A	47 m²
01 First Floor	2B/4P Type A	68 m²
02 Second Floor	1B/2P Type A	47 m²
02 Second Floor	2B/4P Type A	68 m²
02 Second Floor	2B/4P Type B	68 m²
		550 m²

Apartment Block A - Gross Internal Area (GIA)	
Level	Area
00 Ground Floor	225 m²
01 First Floor	225 m²
02 Second Floor	225 m²
675 m²	


Apartment Breakdown	
Apartment Type	Count
1B/2P Type A	3
2B/4P Type A	3
2B/4P Type B	3
9	

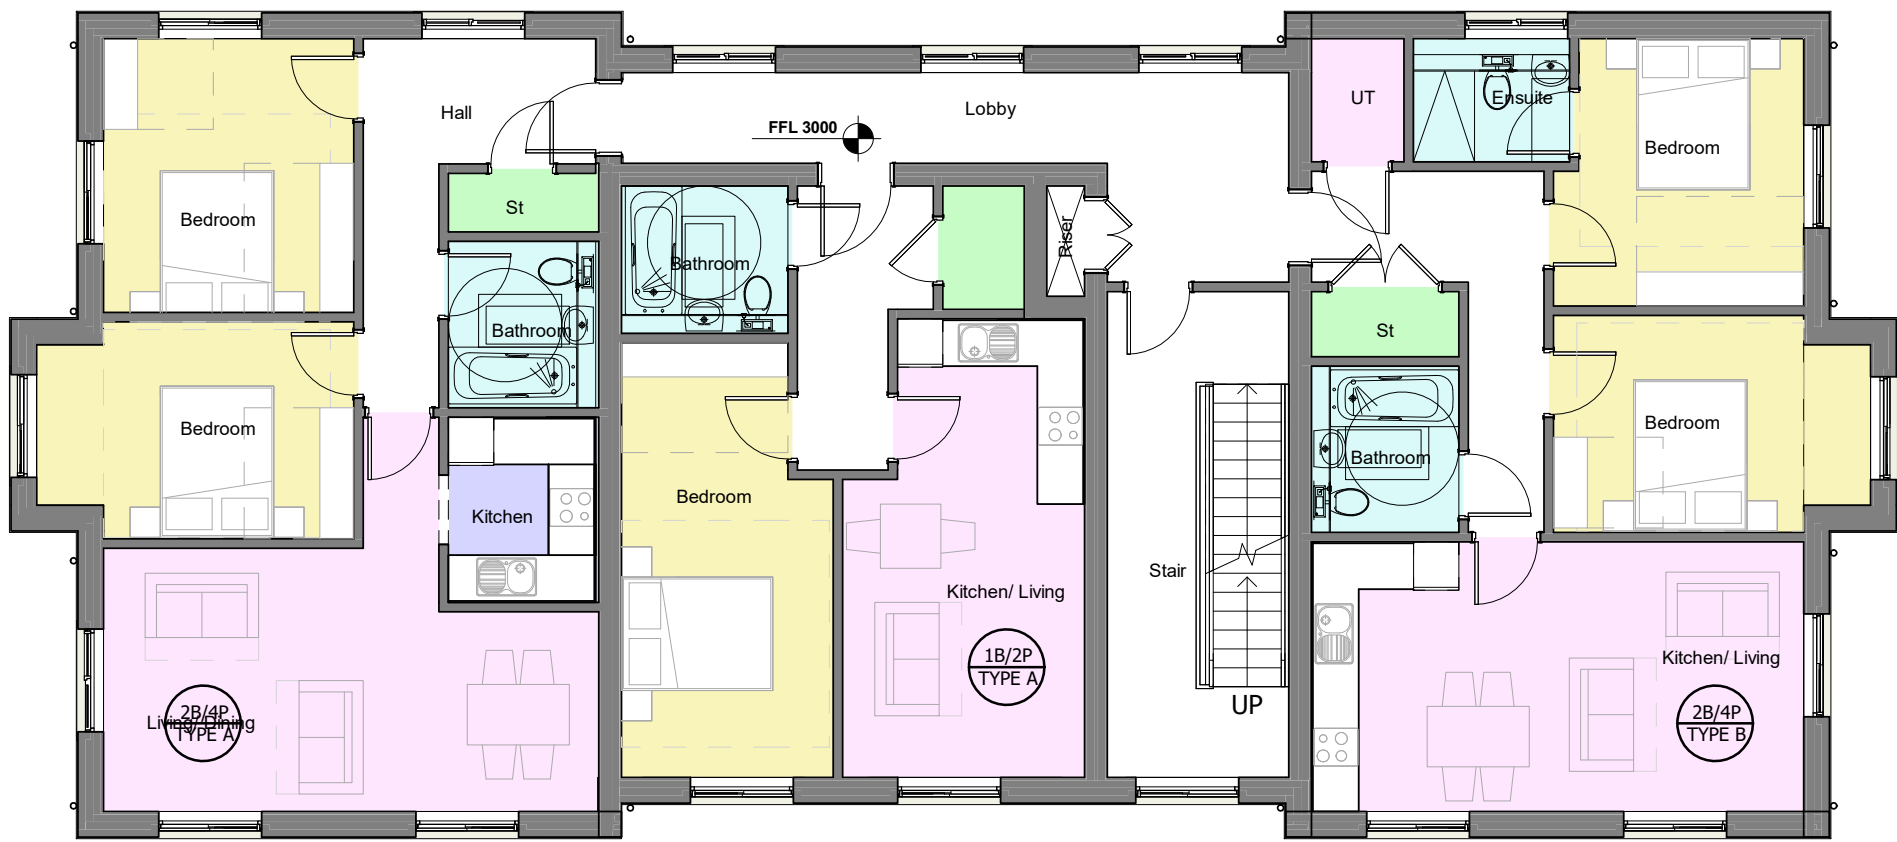


2 01 First Floor SCALE 1 : 100

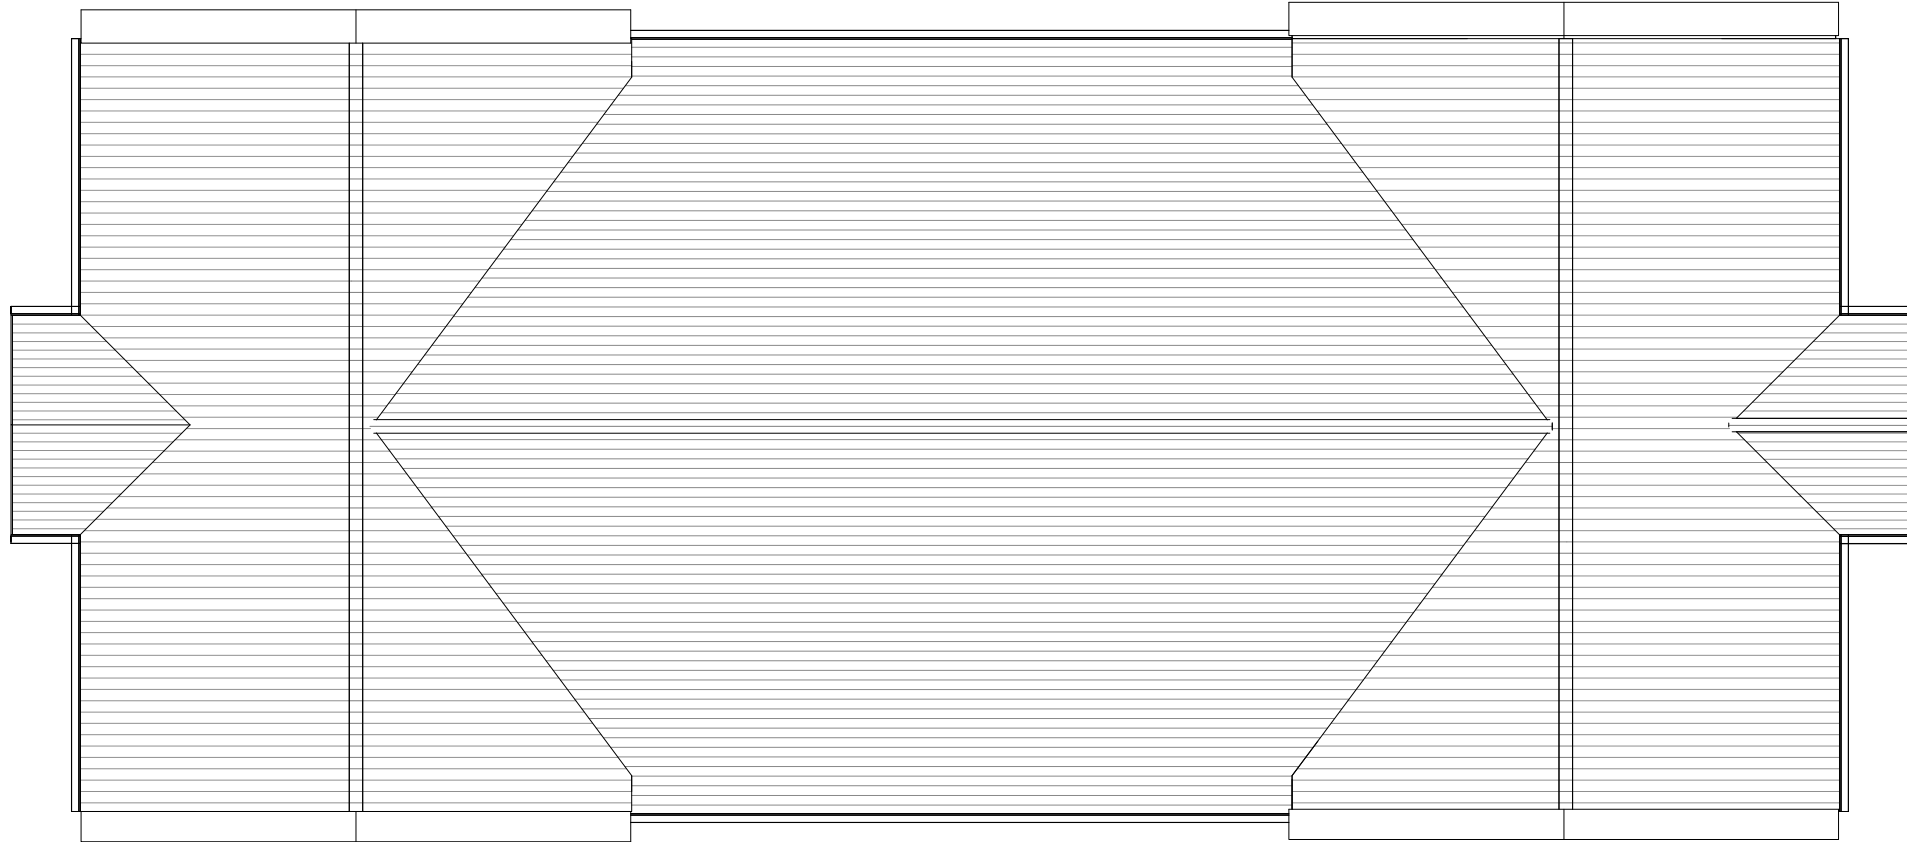

4 Roof SCALE 1 : 100

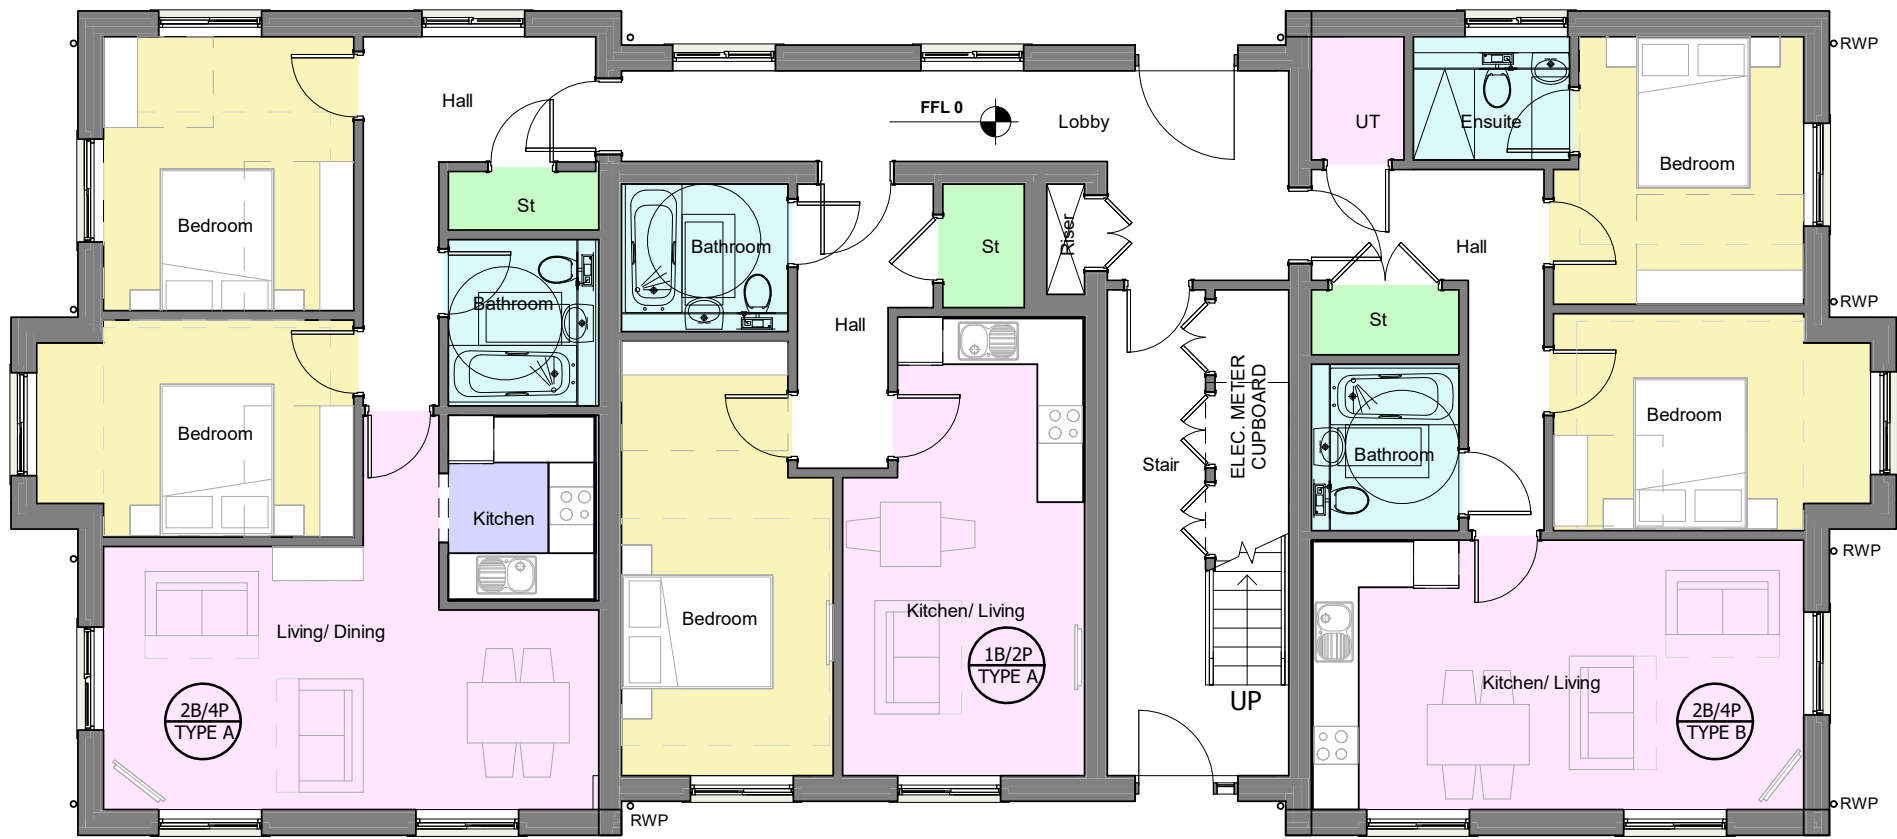

1 00 Ground Floor SCALE 1 : 100

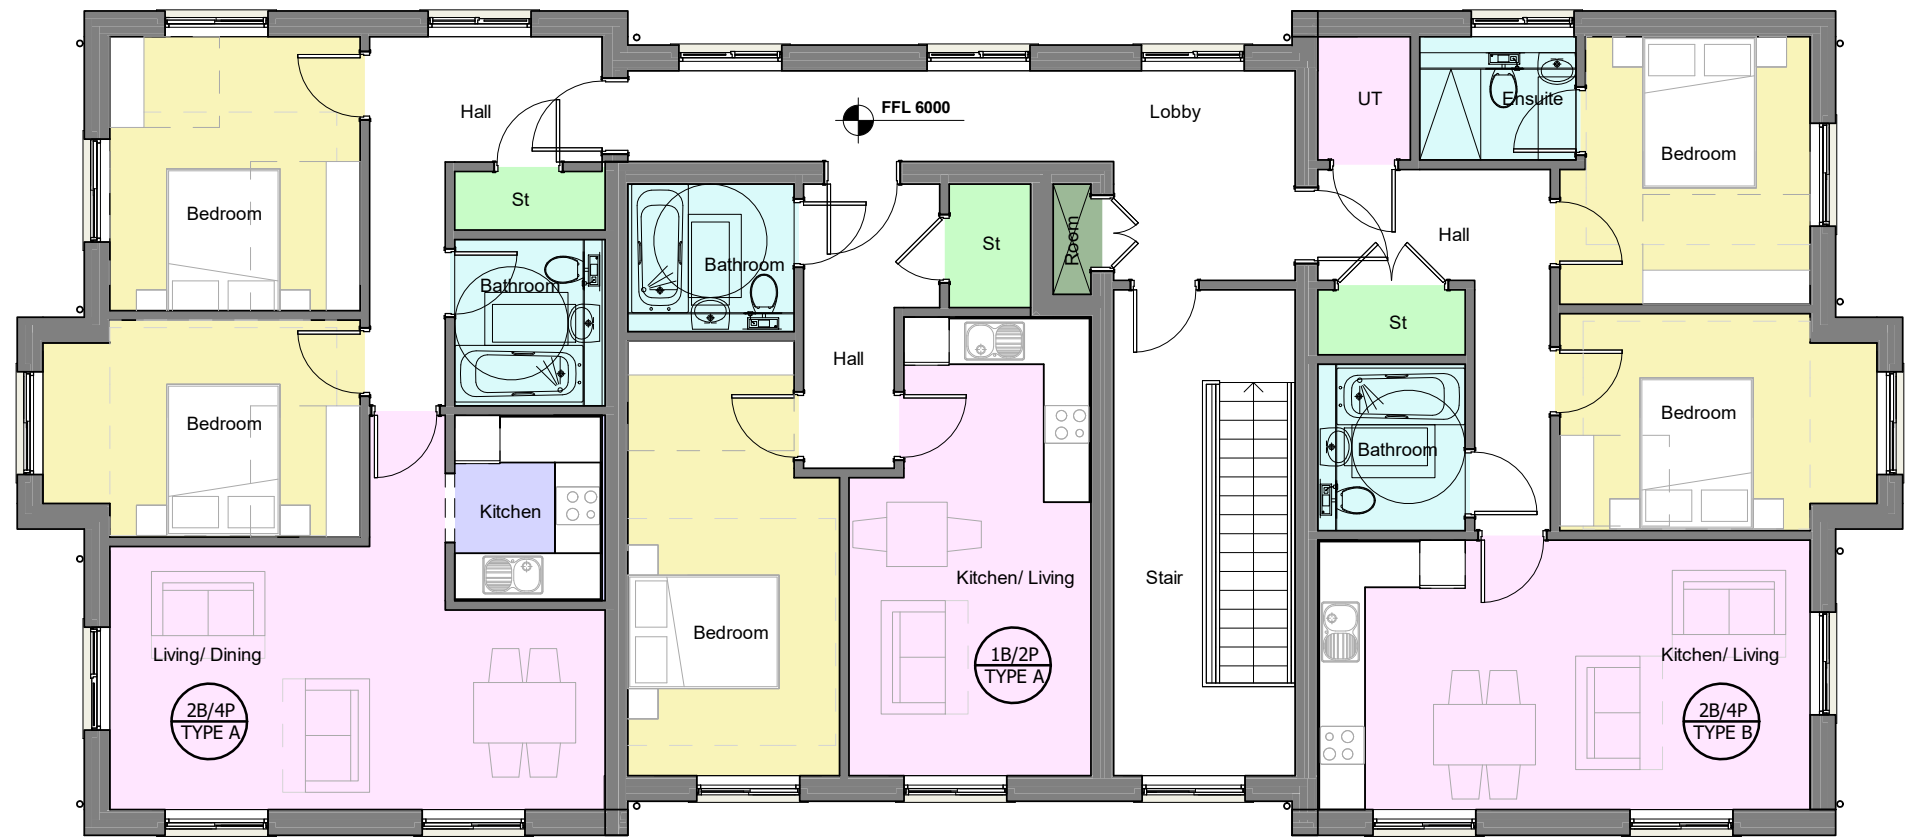

3 02 Second Floor SCALE 1 : 100

PLANNING

Project
Halsnead Garden Village
RM Application
Drawing Title
Apartment Block A
GA Floor Plans

Date
08/15/22
Project No
33678
Scale
1 : 100 @ A1
Drawing No
A-P11-001
Drawn by
Check by
Author
Designer
Revision
P1



Town Planning • Masterplanning & Urban Design • Architecture •
Landscape Planning & Design • Infrastructure & Environmental
Planning • Heritage • Graphic Communication •
Communications & Engagement • Development Economics

bartonwillmore.co.uk



Offices at Birmingham Bristol Cambridge Cardiff Ebbw Vale Edinburgh
Glasgow Leeds London Manchester Newcastle Reading Southampton

0m 2m 4m 6m 8m 10m
VISUAL SCALE 1:100 @ A1