


The scaling of this drawing cannot be assured				
Revision		Date	Drm	Ckd
-	Issued for comment	07/10/22	IR	DK
P1	Issued for Planning	27/01/23	IR	DK
P2	Issued for Planning	31/07/23	IR	DK




Front Elevation
1 : 50



Rear Elevation
1 : 50

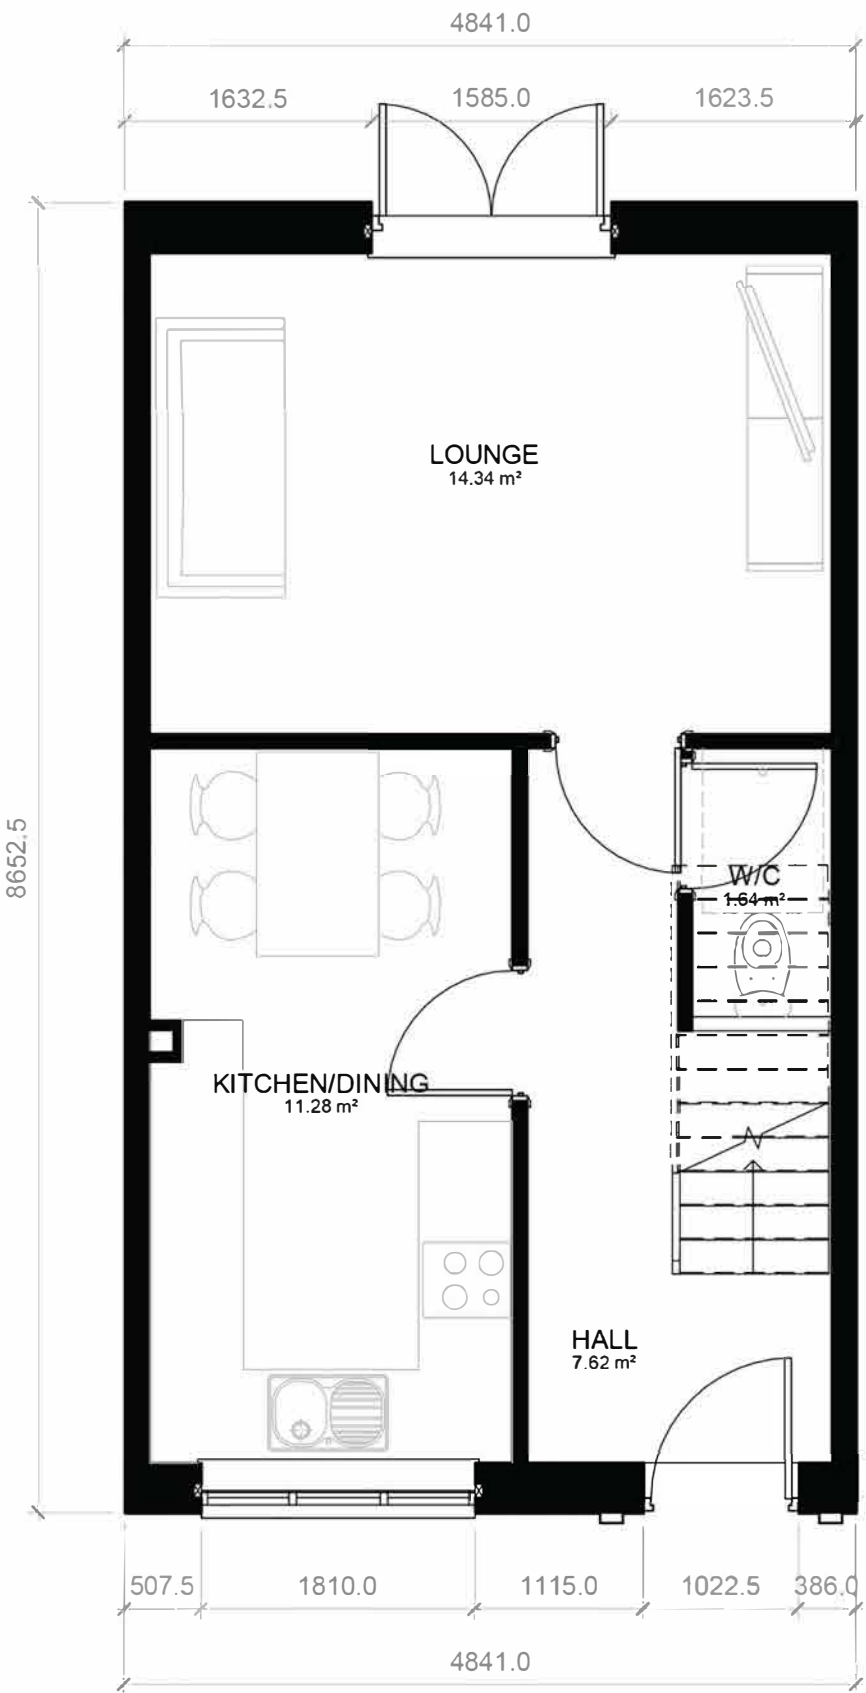

GROUND FLOOR
1 : 50

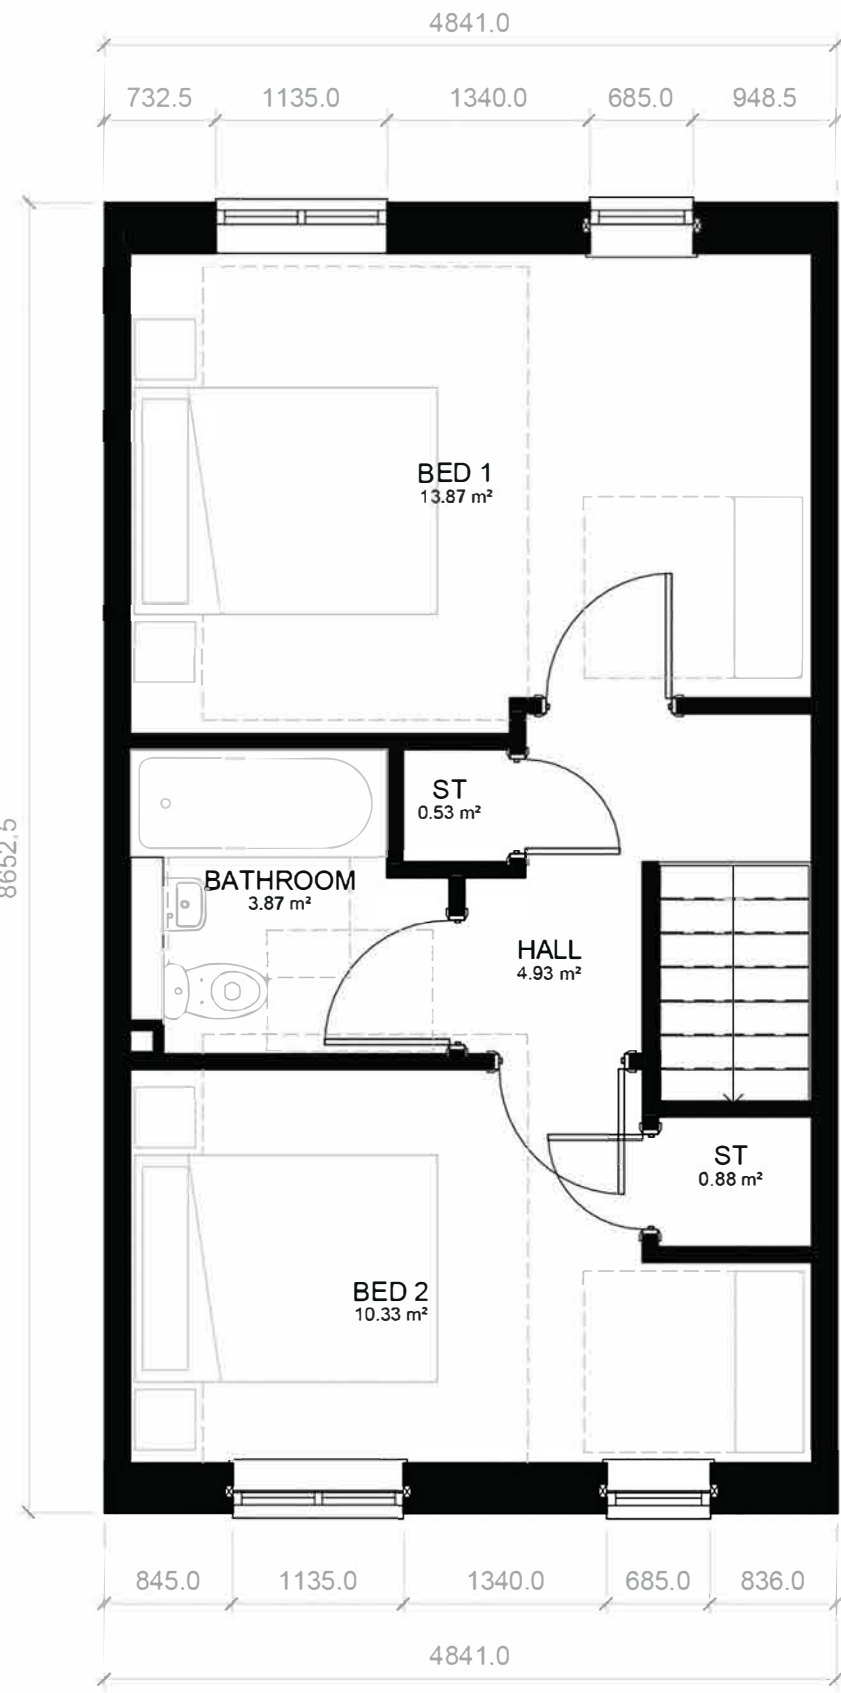

FIRST FLOOR
1 : 50

Elevation Notes

- COMPOSITE ENTRANCE DOOR IN HERITAGE COLOUR /COLOUR TBC)
- BRICK BANDING DETAIL IN CONTRASTING SMOOTH RED BRICK (HEADER BOND)
- TRADITIONAL CASEMENT WINDOW DETAILING - WHITE
- FLAT ARCHED BRICK LINTEL TO STREET FACE WINDOWS
- GRP CANOPY (LEAD EFFECT) WITH DECORATIVE WHITE BRACKET
- RED MULTI BRICK IN STRETCHER BOND WITH NEUTRAL COLOURED SAND CEMENT MORTAR, BUCKET HANDLE JOINT
- GRC CAST CILL (NATURAL STONE COLOUR CILL TO STREET FACING WINDOWS)
- CLIPPED DRY VERGE DETAIL
- ROOF TILES 100MM GAUGE GREY/BLUE CLAY ROOF TILE

PLANNING

Project
HALSNEAD PARK RM APPLICATION

Drawing Title
House Type A Mid (2B4P)

Date	Scale	Drawn by	Check by
07/10/22	1 : 50 @ A1	IR/DK	DK
Project No	Drawing No	Revision	
33678	A-P19-002	P2	

HOUSE TYPE A Mid (2B4P)
72.18m² / 776.939sqft



VISUAL SCALE 1:50 @ A1

HT_A_2B4P_Mid_detached.rvt



Town Planning • Masterplanning & Urban Design • Architecture •
Landscape Planning & Design • Infrastructure & Environmental
Planning • Heritage • Graphic Communication •
Communications & Engagement • Development Economics

bartonwillmore.co.uk

Offices at Birmingham Bristol Cambridge Cardiff Ebbw Vale Edinburgh
Glasgow Leeds London Manchester Newcastle Reading Southampton