



The scaling of this drawing cannot be assured				
Revision		Date	Drm	Ckd
A	Issued for comment	07/10/22	IR	DK
P1	Issued for planning	25/01/23	PK	DK
P2	Issued for planning	31/07/23	PK	DK

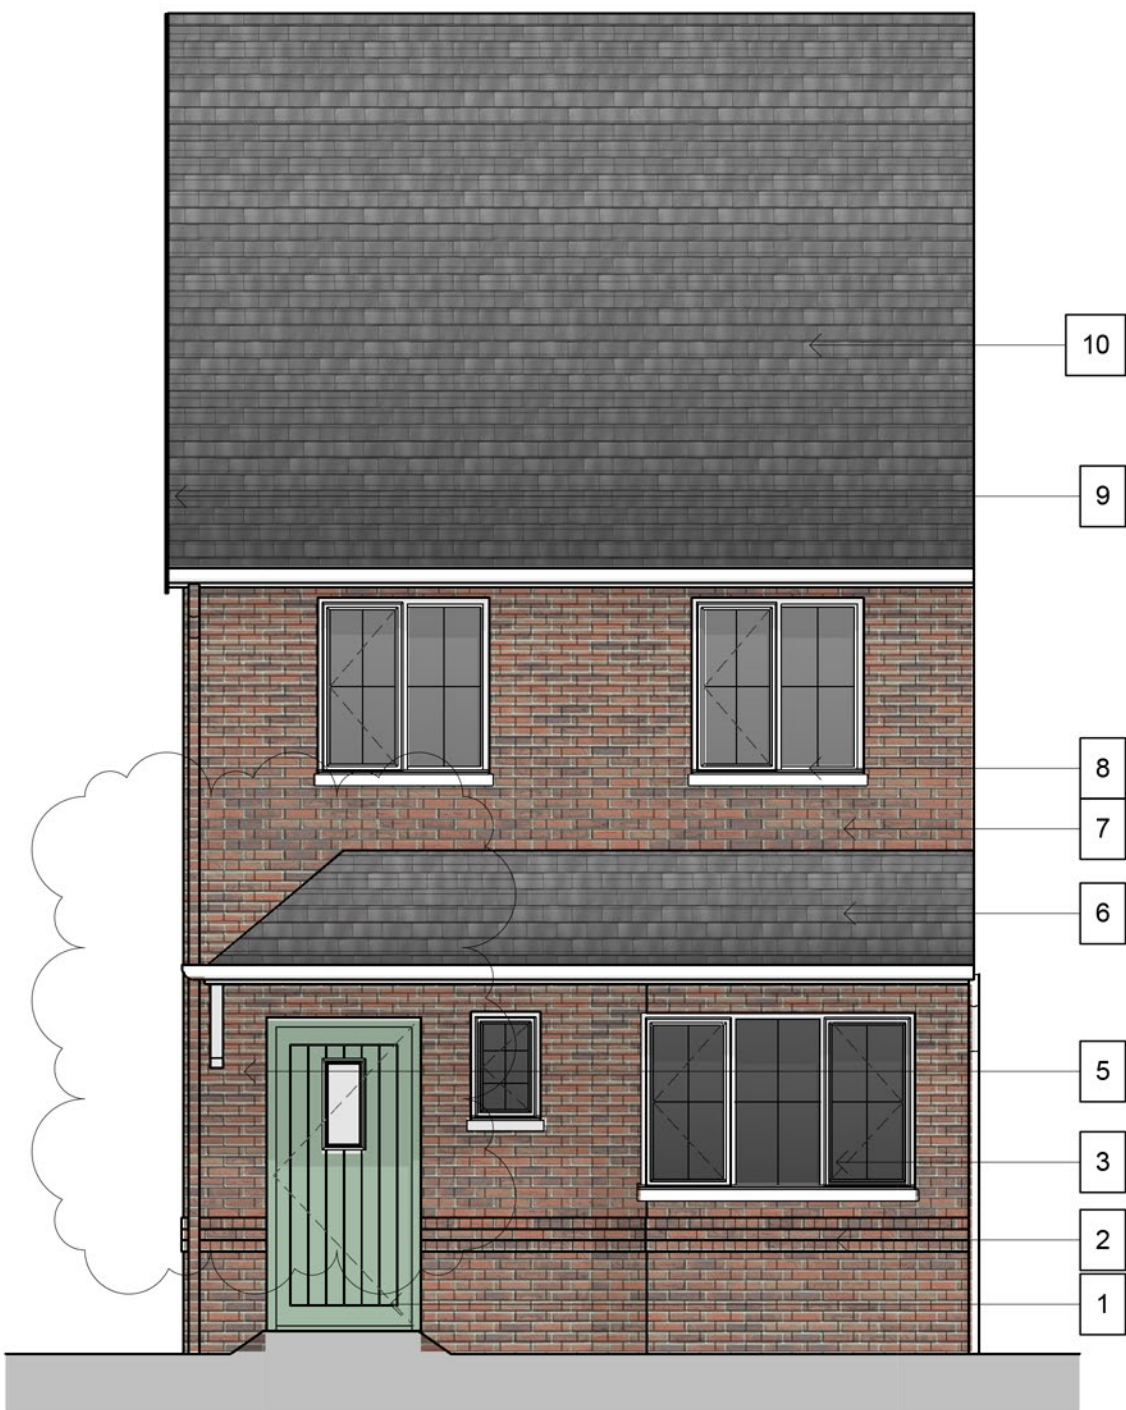


Front Elevation
1 : 50



Rear Elevation
1 : 50

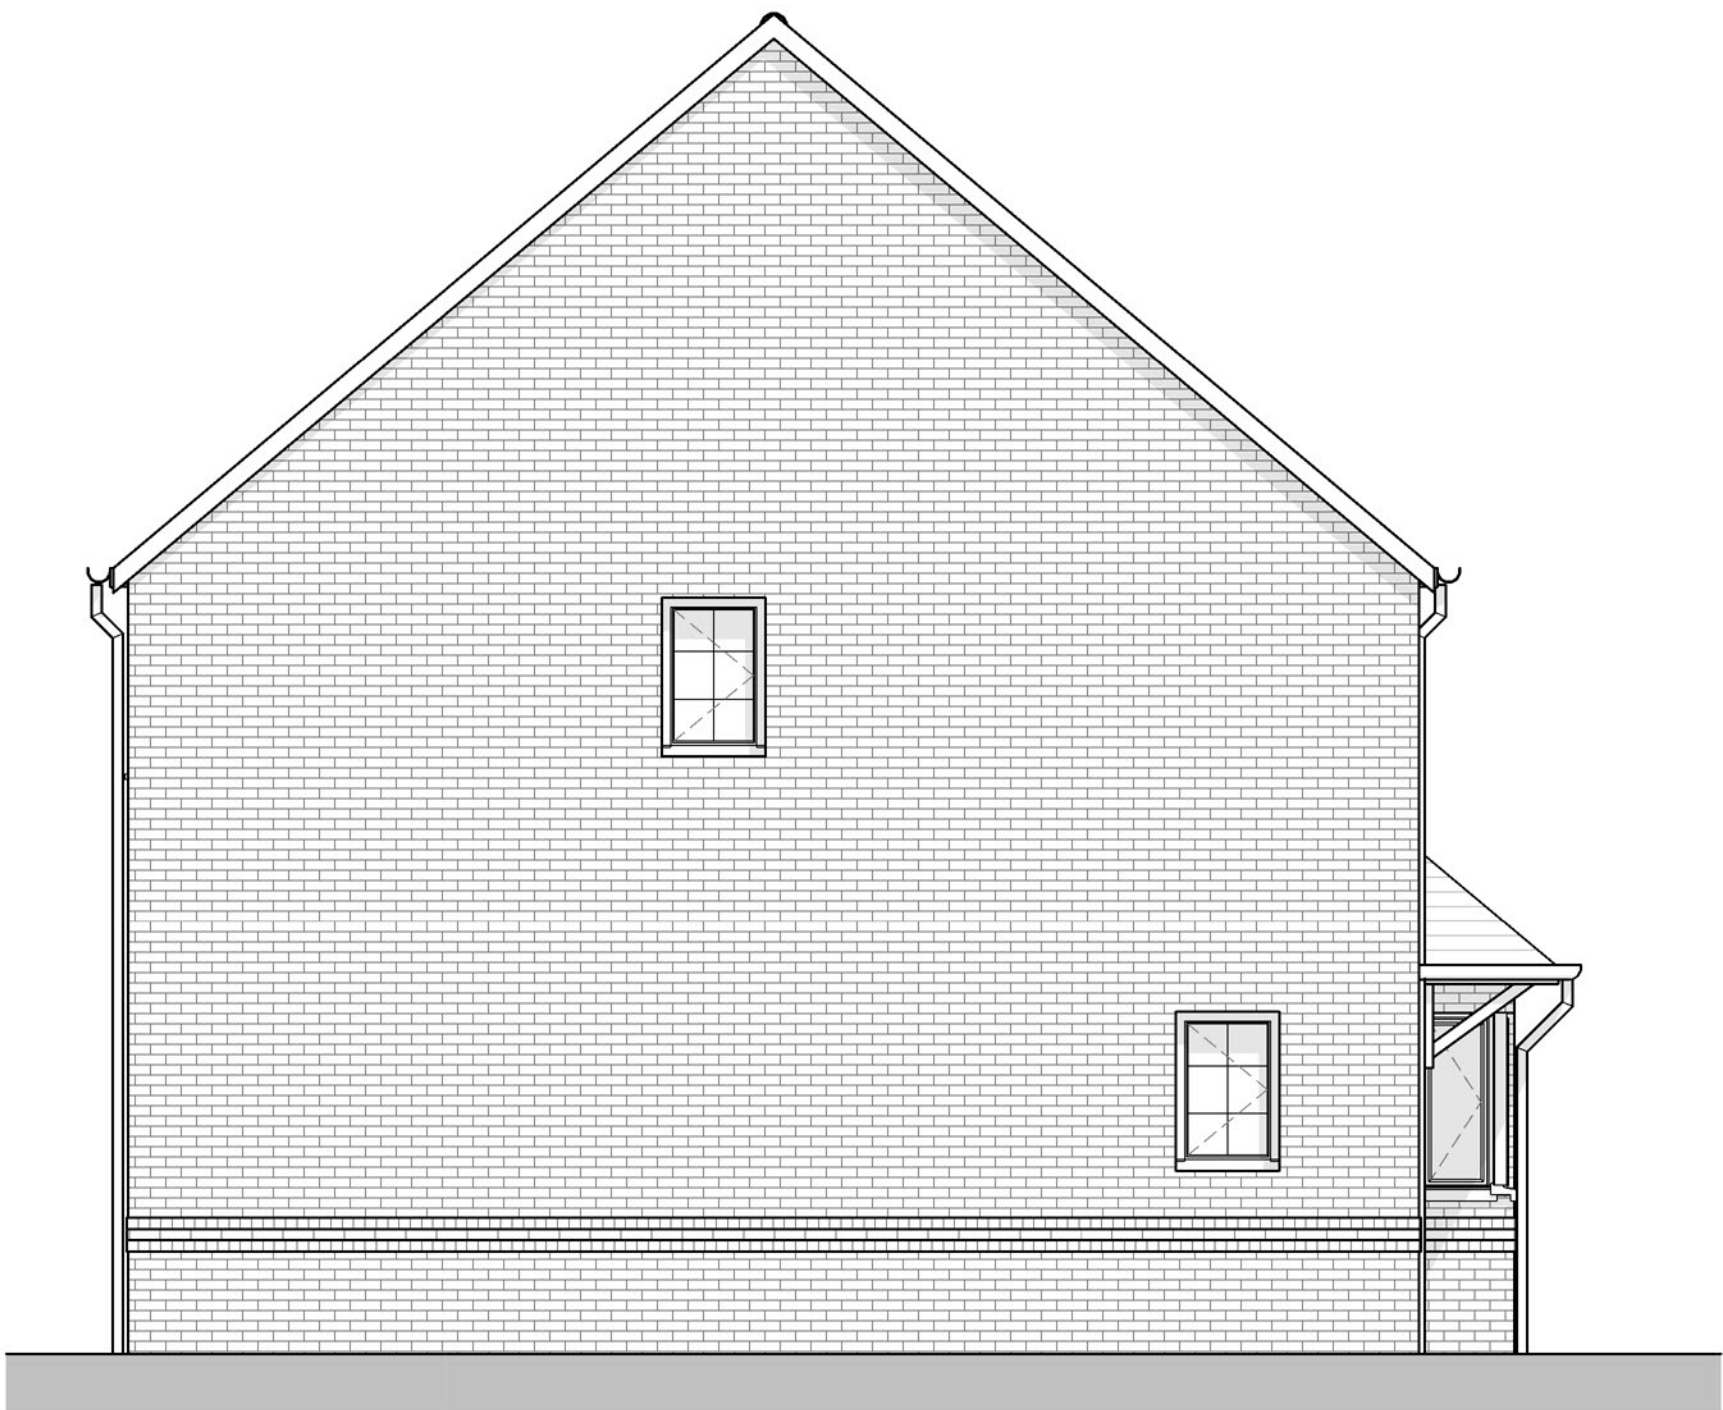

Side Elevation
1 : 50

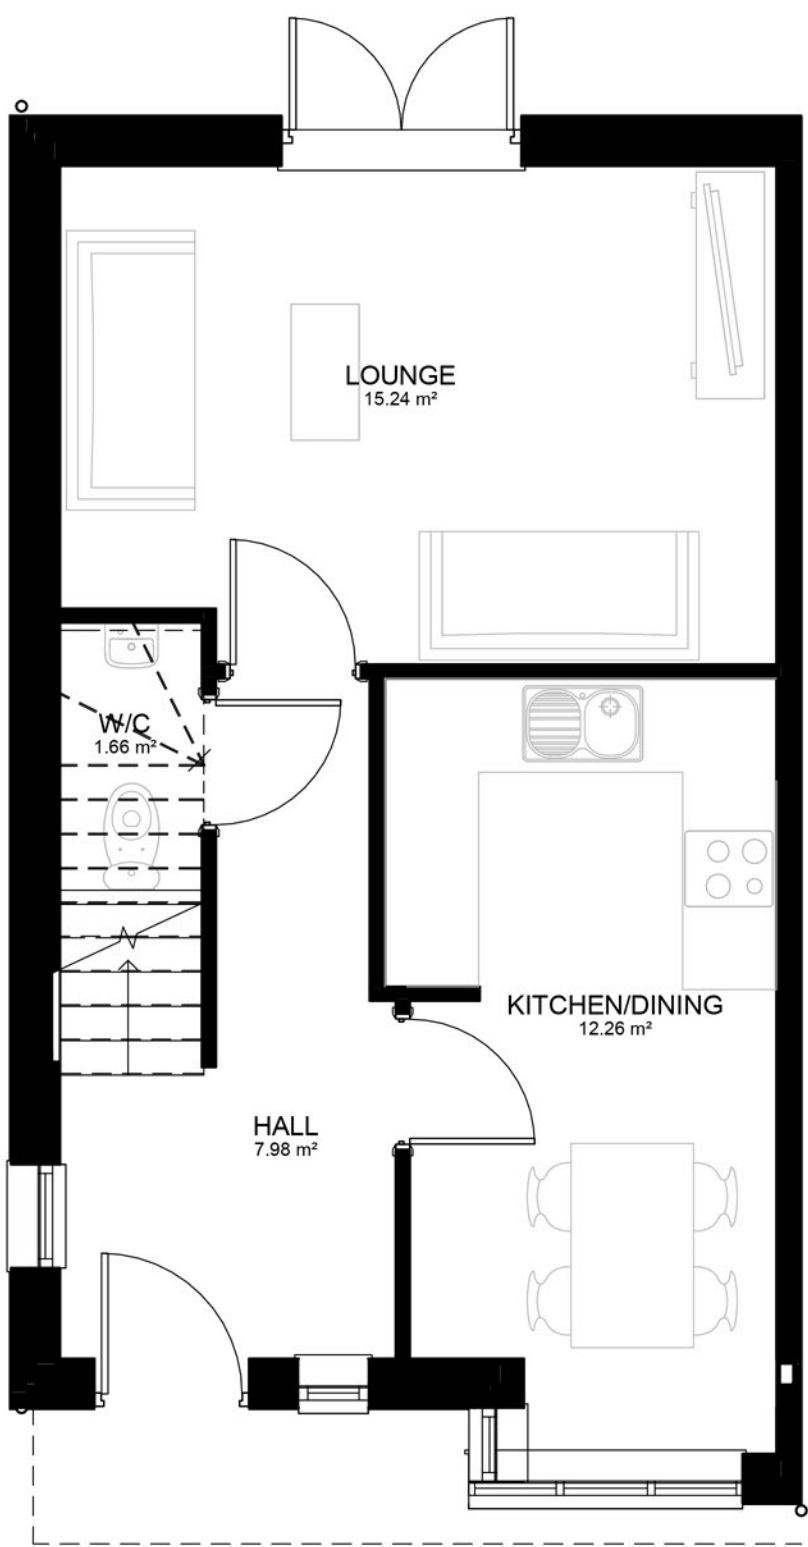

GROUND FLOOR
1 : 50



FIRST FLOOR
1 : 50

Elevation Notes

- ENTRANCE DOOR (4 PANEL COMPOSITE ENTRANCE DOOR IN HERITAGE COLOUR /COLOUR TBC)
- BRICK BANDING DETAIL IN SMOOTH RED BRICK (HEADER BOND)
- TRADITIONAL CASEMENT WINDOW DETAILING - WHITE
- TIMBER FRAMED CANOPY WITH BRICK BASE COURSE
- TILED AWNING (100MM GAUGE TILE TO MATCH ROOF TILE WITH WHITE FASCIA BOARD)
- RED MULTI BRICK IN STRETCHER BOND WITH NEUTRAL COLOURED SAND CEMENT MORTAR, BUCKET HANDLE JOINT
- GRC CAST CILL (NATURAL STONE COLOUR CILL TO STREET FACING WINDOWS)
- CLIPPED DRY VERGE DETAIL
- ROOF TILES 100MM GAUGE GREY/BLUE CLAY ROOF TILE

PLANNING

Project
HALSNEAD PARK RM
APPLICATION
Drawing Title
House Type B End (2B3P)

Date
07/10/22
Project No
33678
Scale
1 : 50 @ A1
Drawing No
A-P19-004
Drawn by
IR/DK
Check by
DK
Revision
P2



Town Planning • Masterplanning & Urban Design • Architecture •
Landscape Planning & Design • Infrastructure & Environmental
Planning • Heritage • Graphic Communication •
Communications & Engagement • Development Economics

bartonwillmore.co.uk



Offices at Birmingham Bristol Cambridge Cardiff Ebbw Vale Edinburgh
Glasgow Leeds London Manchester Newcastle Reading Southampton



VISUAL SCALE 1:50 @ A1

HOUSE TYPE B End (2B3P)
75.87m² / 816.65sqft