



The scaling of this drawing cannot be assured				
Revision		Date	Drm	Ckd
-	Issued for comment	07/10/22	IR	DK
P1	Issued for Planning	27/01/23	IR	DK
P2	Issued for Planning	31/07/23	IR	DK



Front Elevation
1 : 50

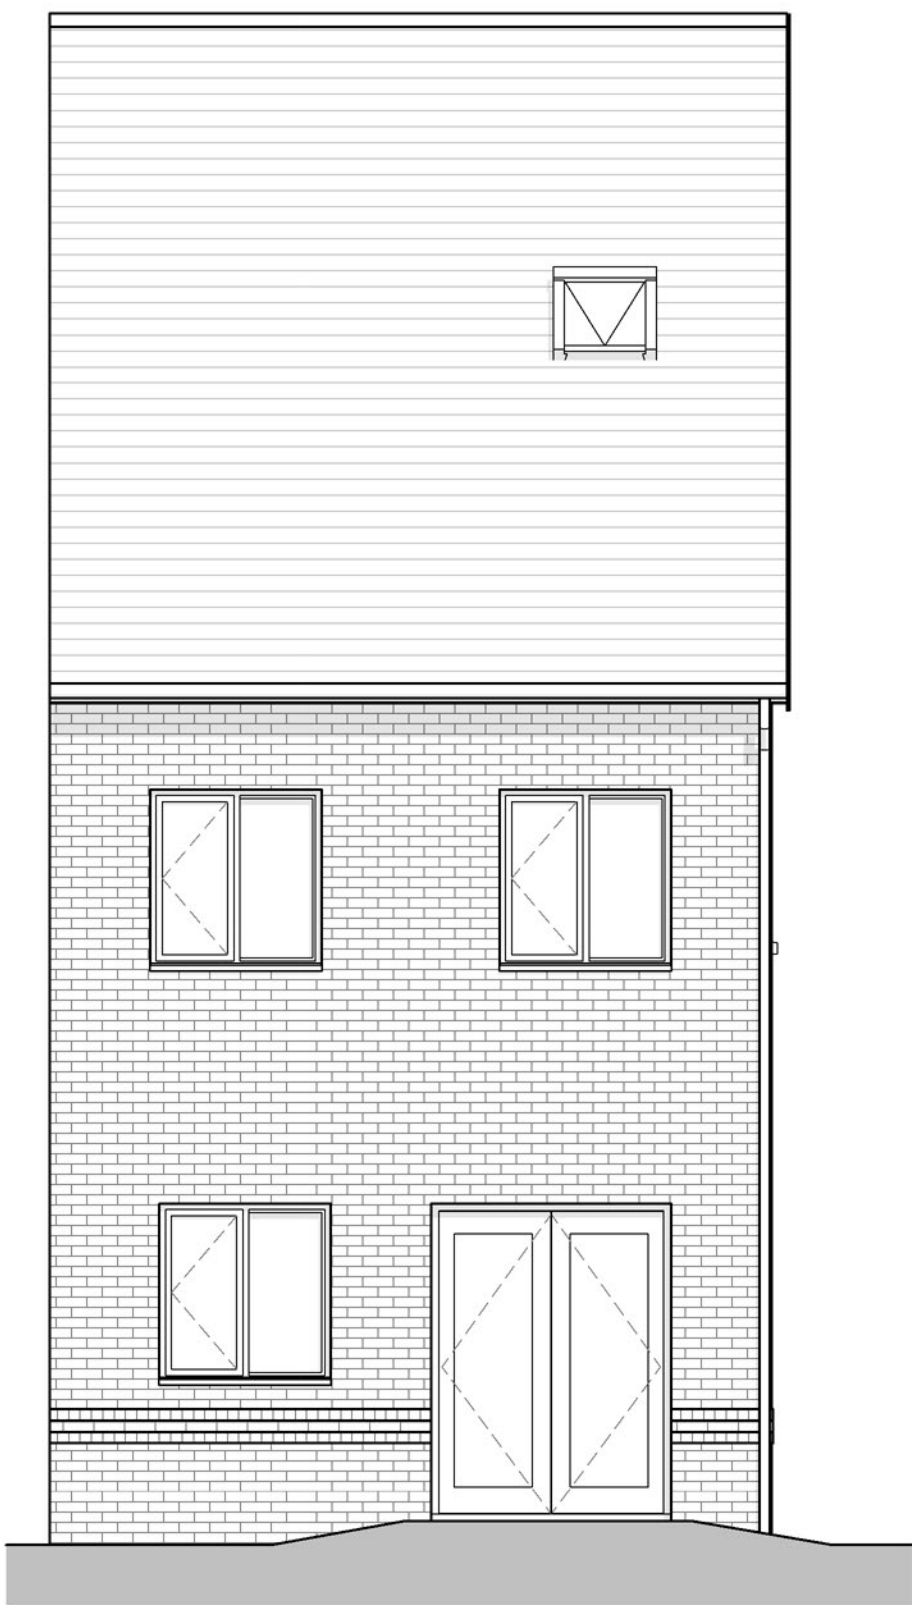


Rear Elevation
1 : 50

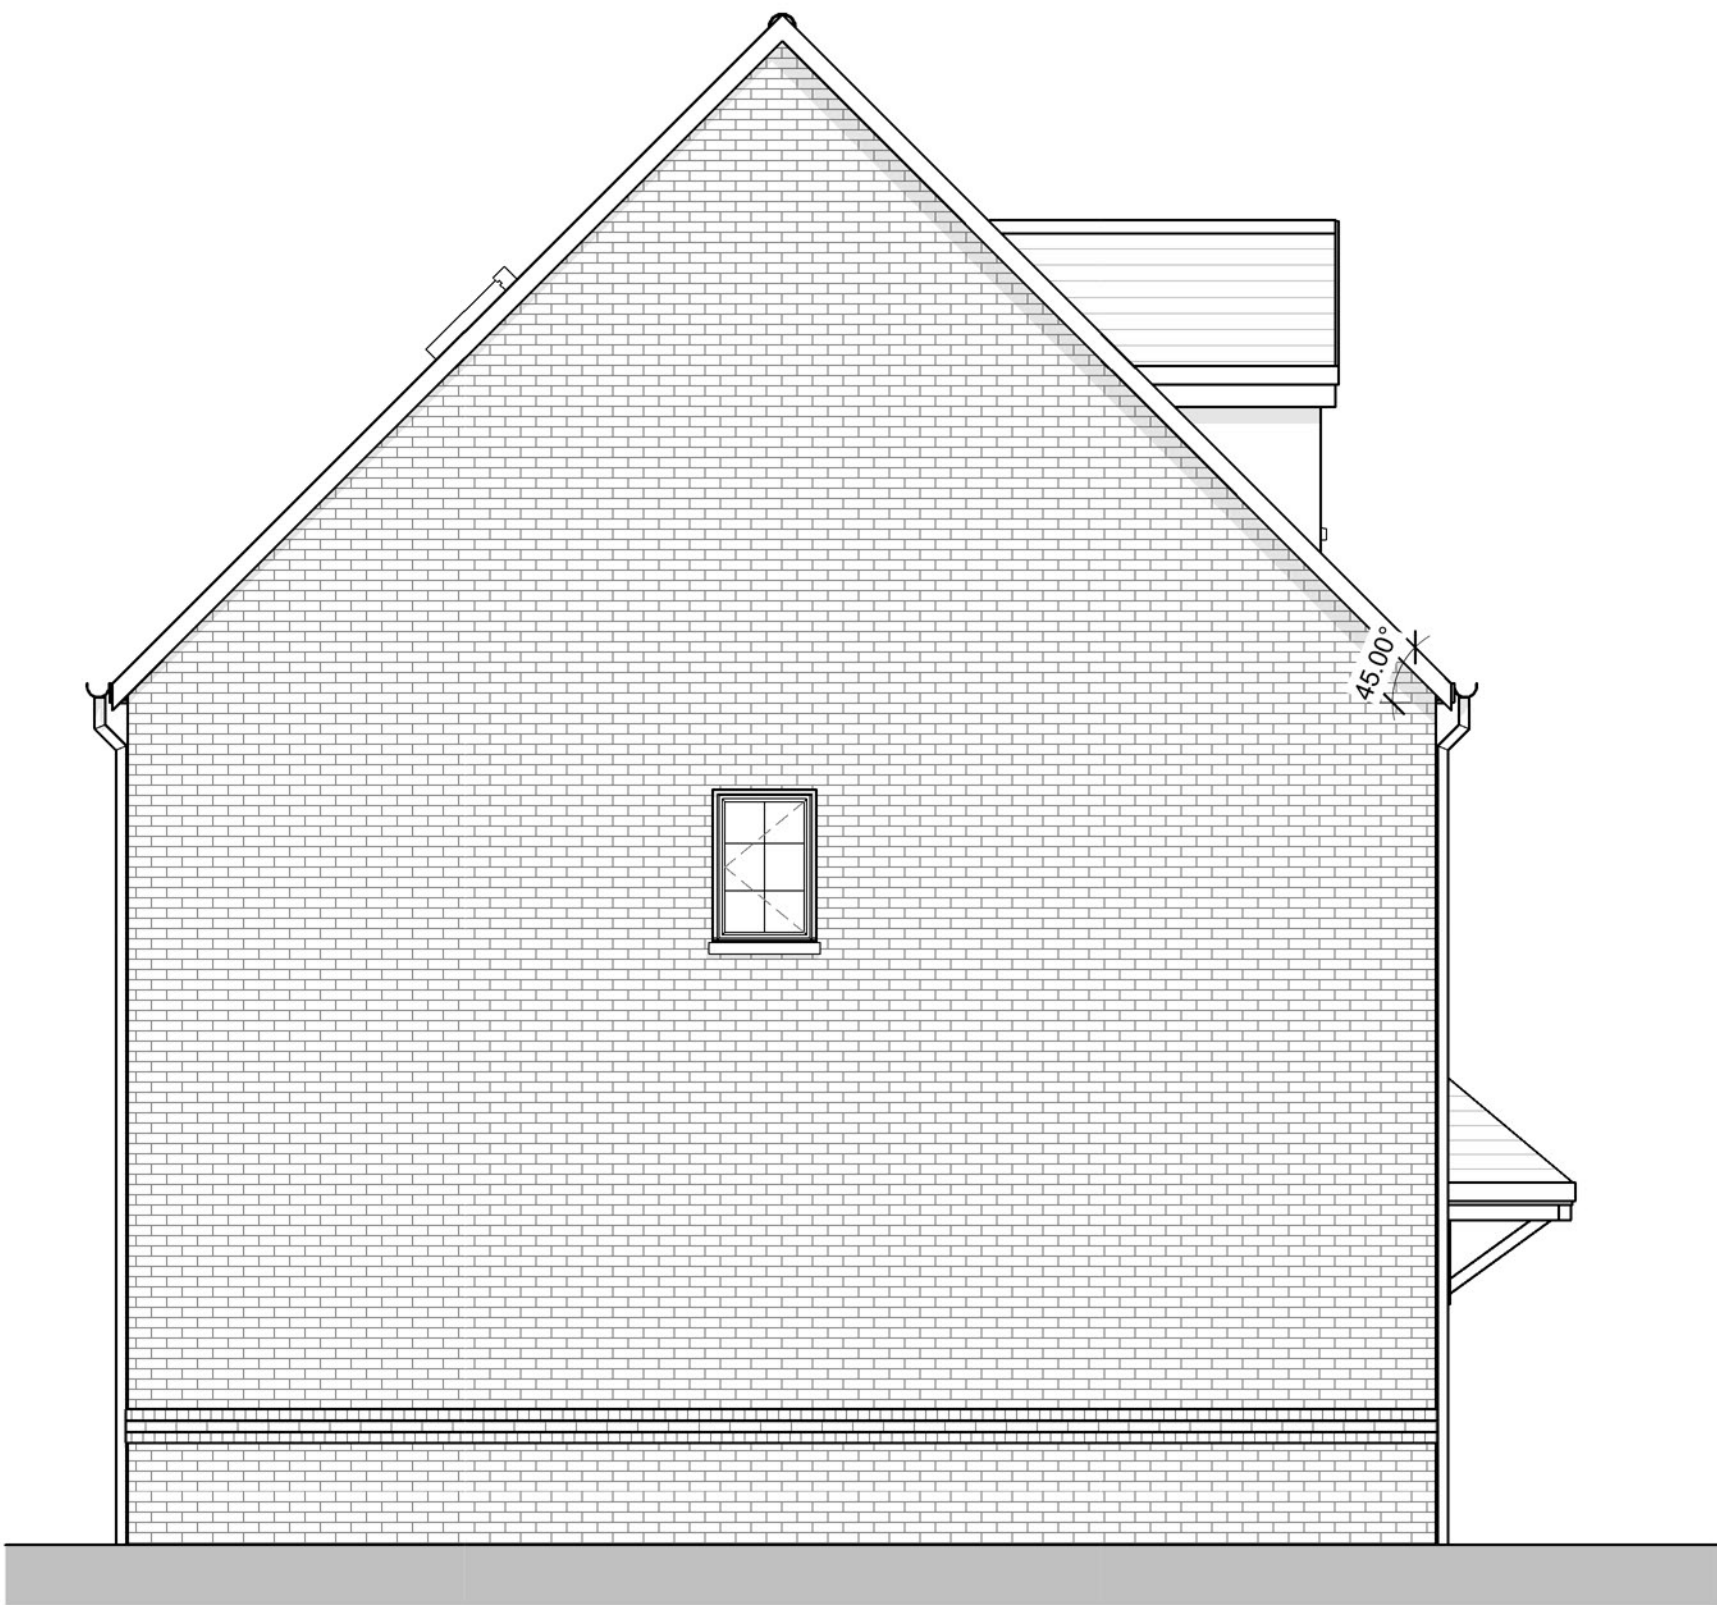


Side Elevation
1 : 50

Elevation Notes

- ENTRANCE DOOR COMPOSITE ENTRANCE DOOR IN HERITAGE COLOUR /COLOUR TBC
- BRICK BANDING DETAIL IN SMOOTH RED BRICK (HEADER BOND)
- TRADITIONAL CASEMENT WINDOW DETAILING - WHITE
- FLAT ARCHED BRICK LINTEL TO STREET FACE WINDOWS
- TILED AWNING (100MM GAUGE TILE TO MATCH ROOF TILE WITH WHITE FASCIA BOARD)
- RED MULTI BRICK IN STRETCHER BOND WITH NEUTRAL COLOURED SAND CEMENT MORTAR, BUCKET HANDLE JOINT
- GRC CAST WINDOW CILL (NATURAL STONE COLOUR CILL TO STREET FACING WINDOWS)
- CLIPPED DRY VERGE DETAIL
- ROOF TILES 100MM GAUGE GREY/BLUE CLAY ROOF TILE
- GRP DORMER DETAIL
- WHITE FACIA WITH BLACK GUTTER AND RWP

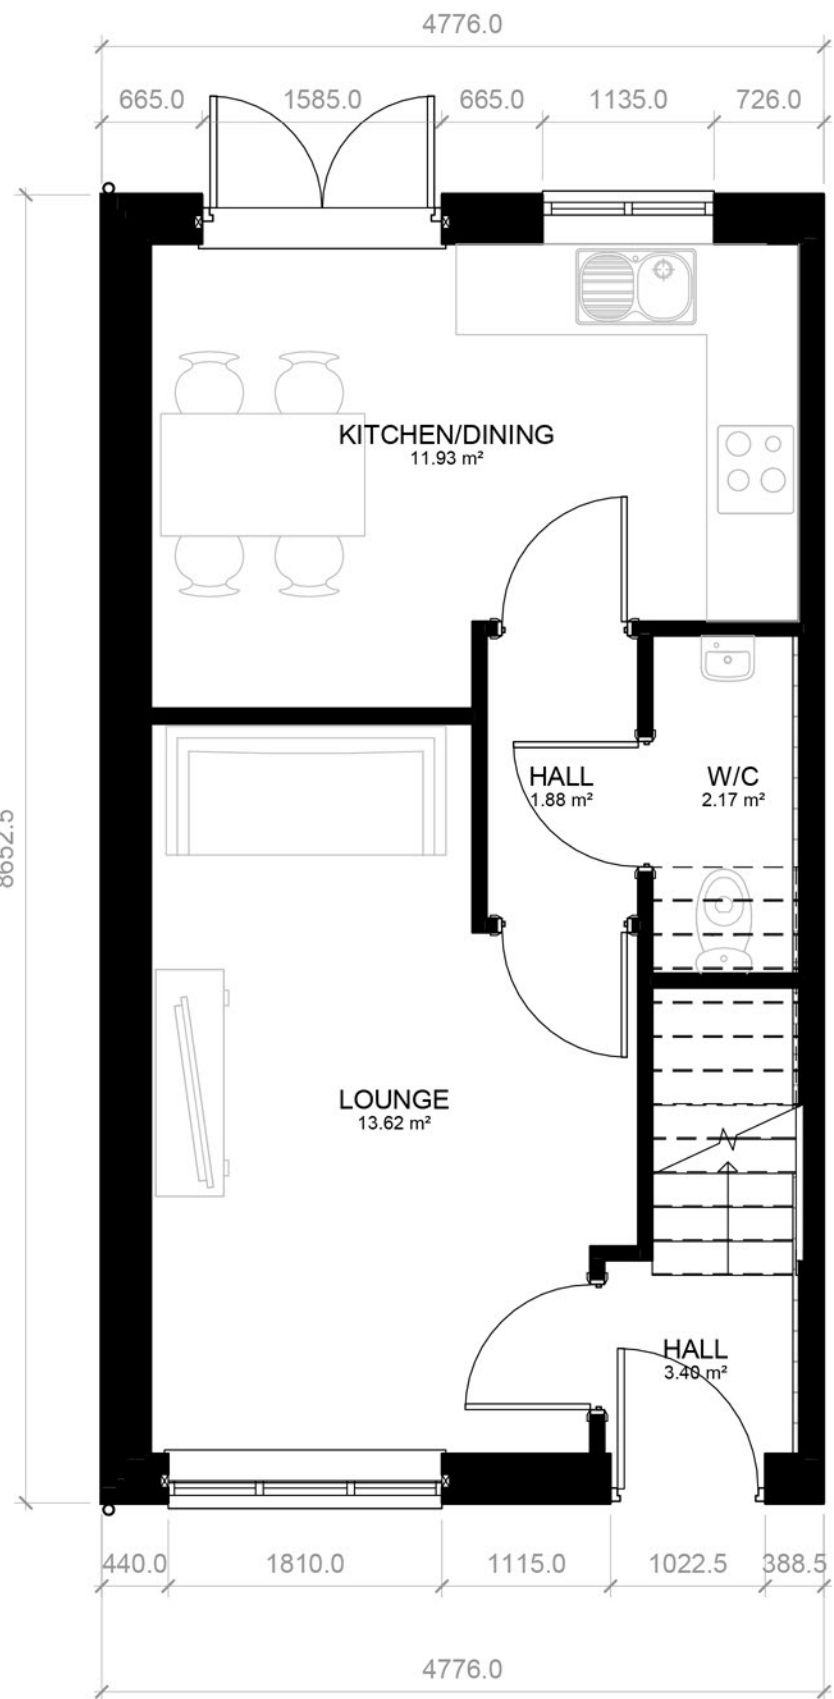

GROUND FLOOR
1 : 50

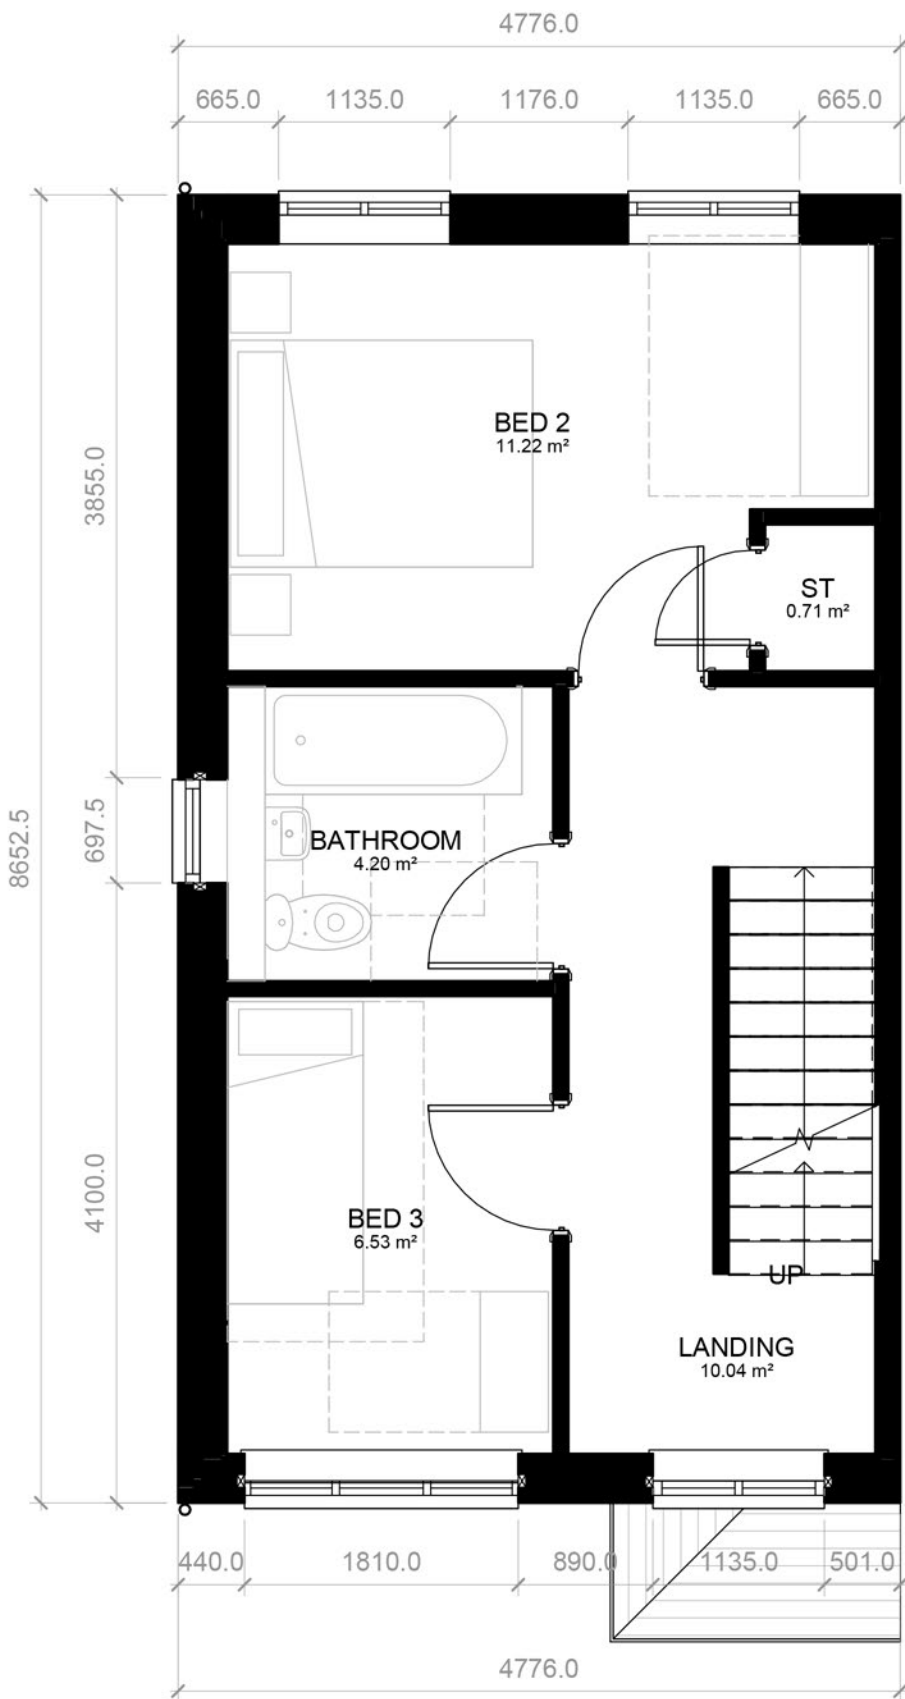


FIRST FLOOR
1 : 50



SECOND FLOOR
1 : 50

HOUSE TYPE D End (3B5P)
92.58m² / 996.522sqft

 

VISUAL SCALE 1:50 @ A1

PLANNING

Project
HALSNEAD PARK RM
APPLICATION
Drawing Title
House Type D End (3B5P)

Date
07/10/22
Project No
33678
Scale
1 : 50 @ A1
Drawing No
A-P19-006
Drawn by
DK/IR
Check by
DK
Revision
P2



Town Planning • Masterplanning & Urban Design • Architecture •
Landscape Planning & Design • Infrastructure & Environmental
Planning • Heritage • Graphic Communication •
Communications & Engagement • Development Economics

bartonwillmore.co.uk



Offices at Birmingham Bristol Cambridge Cardiff Ebbw Vale Edinburgh
Glasgow Leeds London Manchester Newcastle Reading Southampton