



Front Elevation
1 : 50




Rear Elevation
1 : 50




Side Elevation
1 : 50

Elevation Notes


- ENTRANCE DOOR (4 PANEL COMPOSITE ENTRANCE DOOR IN HERITAGE COLOUR /COLOUR TBC)
- BRICK BANDIND DETAIL IN SMOOTH RED BRICK (HEADER BOND)
- TRADITIONAL CASEMENT WINDOW DETAILING - WHITE
- FLAT ARCHED BRICK LINTEL TO STREET FACE WINDOWS
- TIMBER FRAMED CANOPY WITH BRICK BASE COURSE
- TILED AWNING (100MM GAUGE TILE TO MATCH ROOF TILE WITH WHITE FASCIA BOARD)
- RED MULTI BRICK IN STRETCHER BOND WITH NEUTRAL COLOURED SAND CEMENT MORTAR, BUCKET HANDLE JOINT
- GRC CAST CILL (NATURAL STONE COLOUR CILL TO STREET FACING WINDOWS)
- CLIPPED DRY VERGE DETAIL
- ROOF TILES 100MM GAUGE GREY/BLUE ROOF TILE

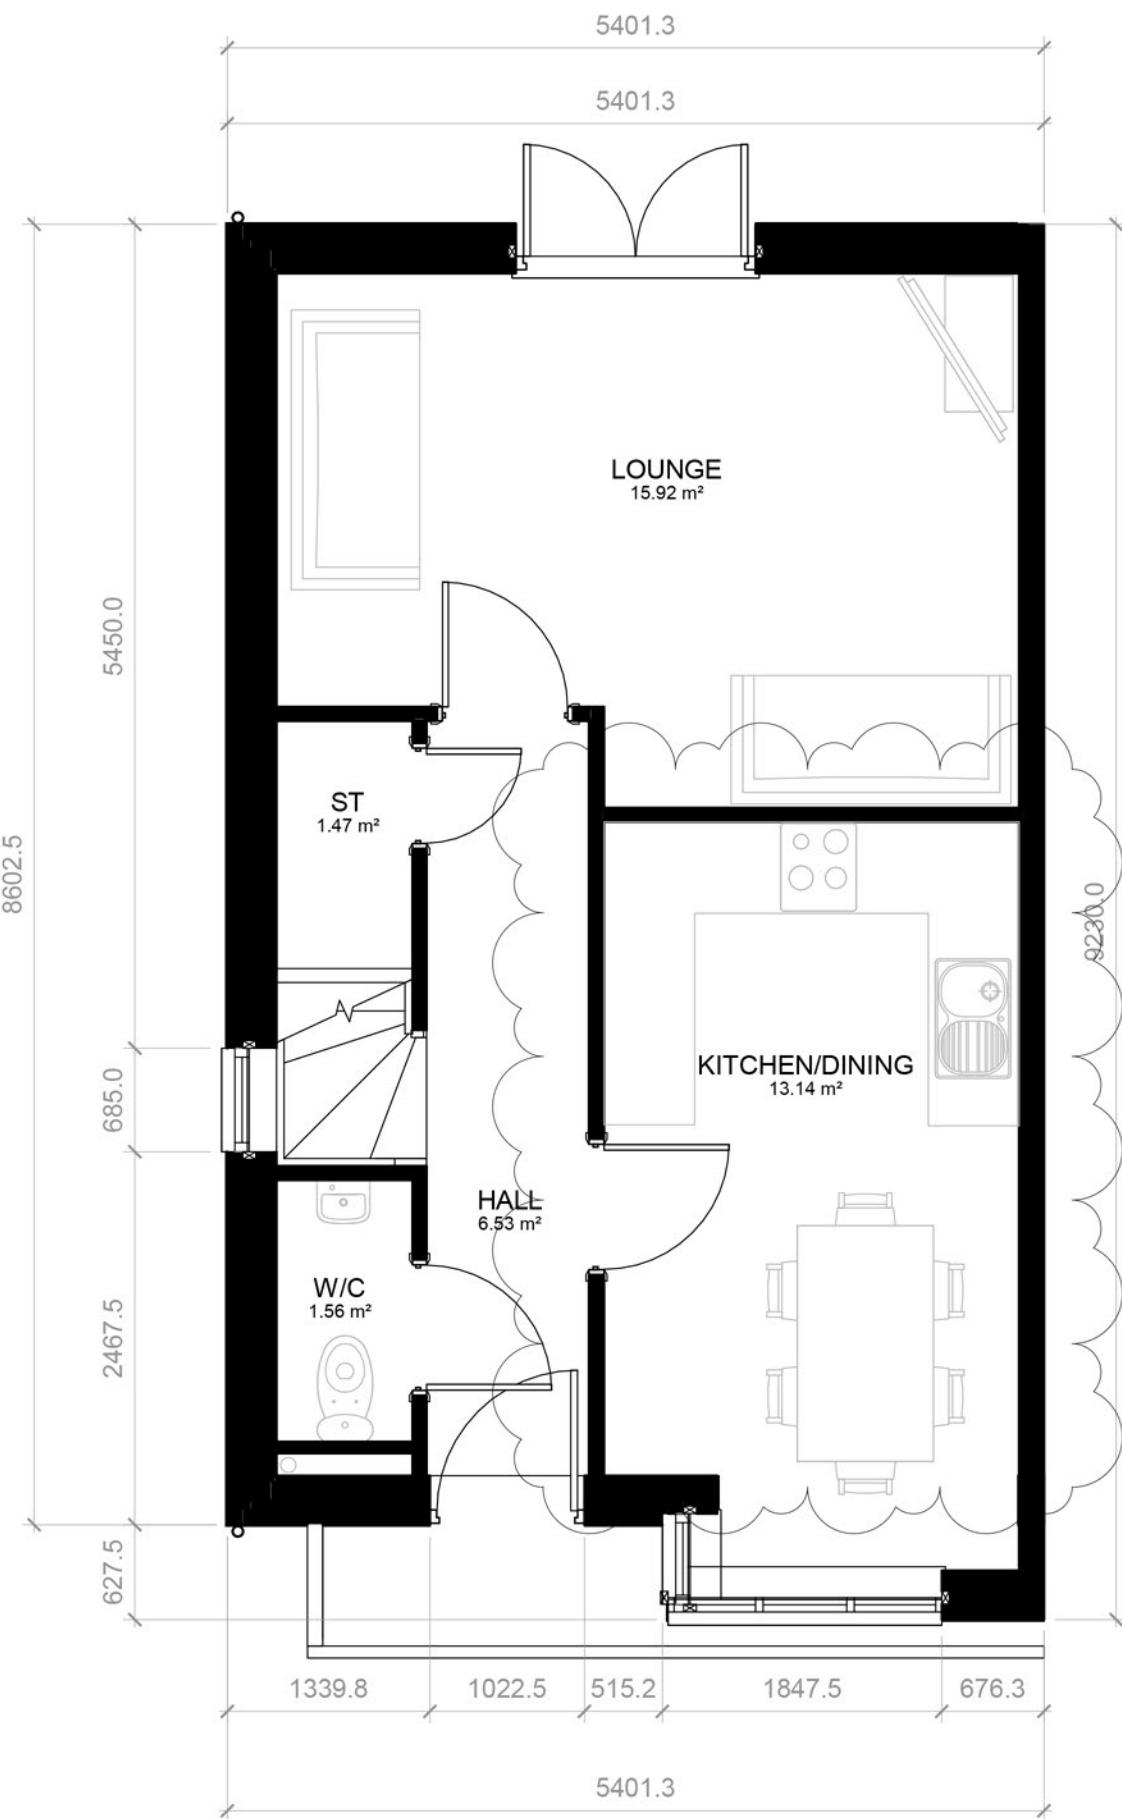

GROUND FLOOR
1 : 50

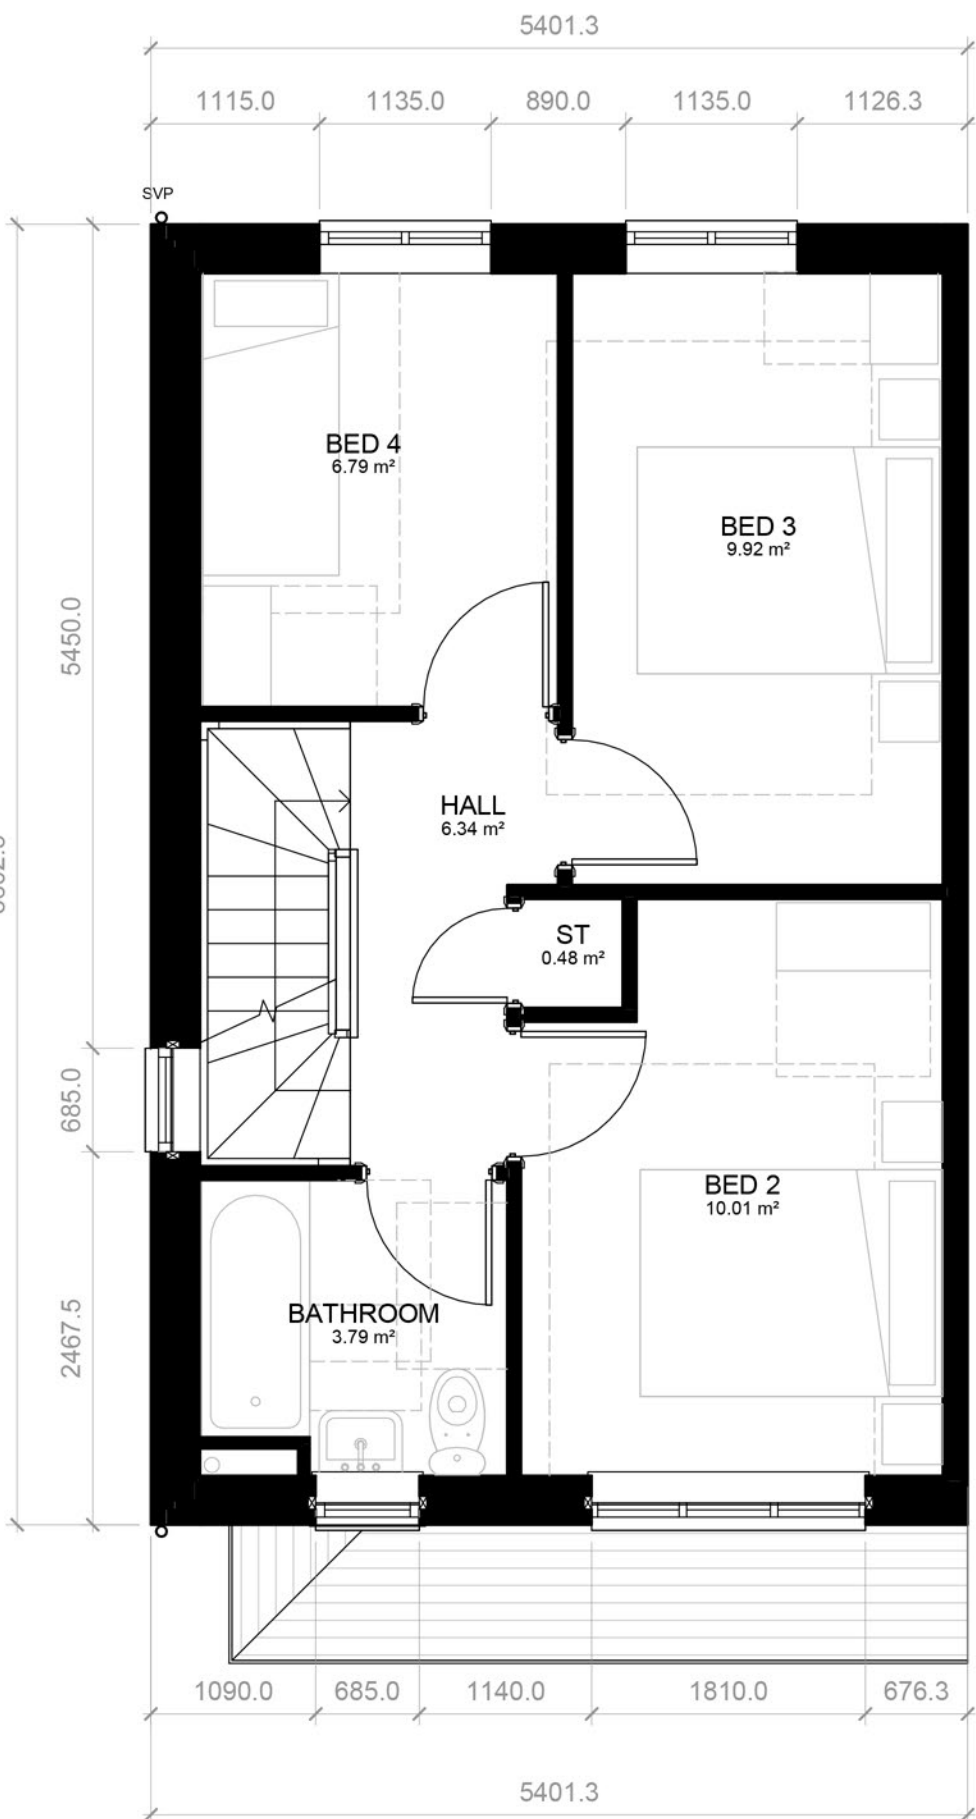

FIRST FLOOR
1 : 50

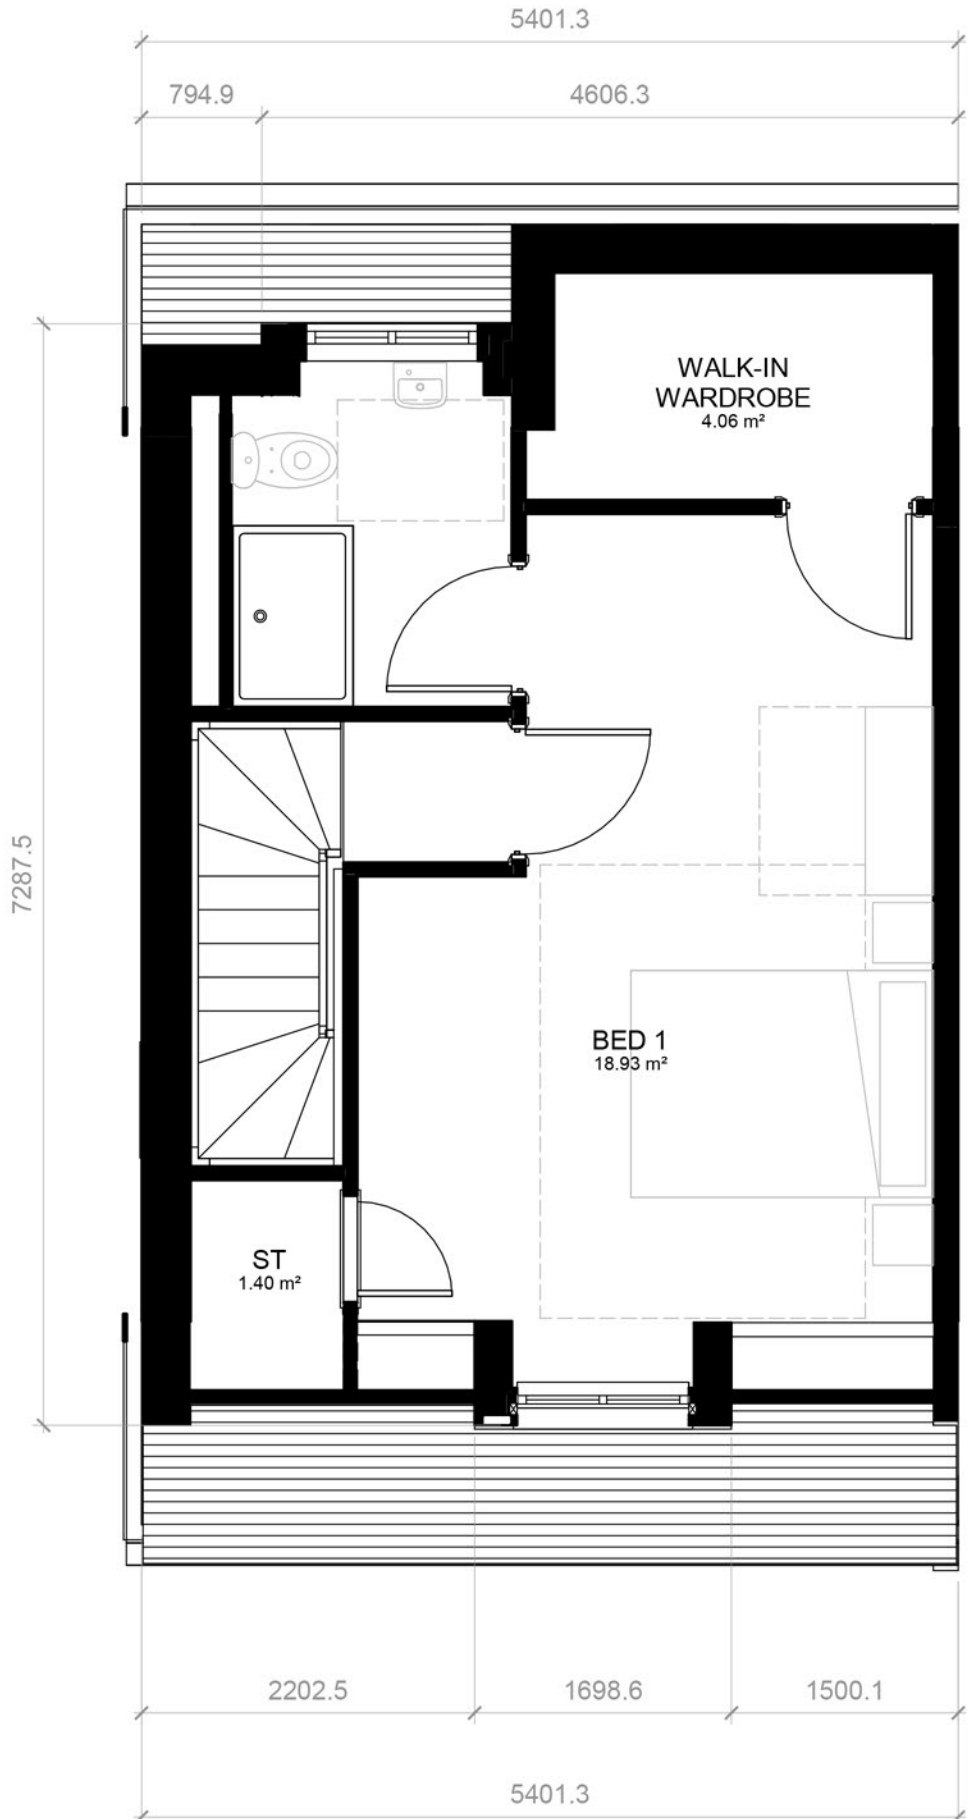

HOUSE TYPE F End (4B7P)
111.89m² / 1204.37sqft

PLANNING

Project
HALSNEAD PARK RM
APPLICATION
Drawing Title
House Type F End (4B7P)

Date	Scale	Drawn by	Check by
07/10/22	1 : 50 @ A1	IR/DK	DK
Project No	Drawing No	Revision	
33678	A-P19-008	P2	



Town Planning • Masterplanning & Urban Design • Architecture •
Landscape Planning & Design • Infrastructure & Environmental
Planning • Heritage • Graphic Communication •
Communications & Engagement • Development Economics

bartonwillmore.co.uk



Offices at Birmingham Bristol Cambridge Cardiff Ebbw Vale Edinburgh
Glasgow Leeds London Manchester Newcastle Reading Southampton



VISUAL SCALE 1:50 @ A1