

The scaling of this drawing cannot be assured				
Revision		Date	Dm	Ckd
-	Issued for comment	07/10/22	IR	DK
P1	Issued for Planning	27/01/23	IR	DK
P2	Issued for Planning	31/07/23	IR	DK

Elevation Notes


- ENTRANCE DOOR COMPOSITE ENTRANCE DOOR IN HERITAGE COLOUR (COLOUR TBC)
- RED MULTI BRICK IN STRETCHER BOND WITH NEUTRAL COLOURED SAND CEMENT MORTAR, BUCKET HANDLE JOINT
- TRADITIONAL CASEMENT WINDOW DETAILING - WHITE
- BRICK BANDING DETAIL IN SMOOTH RED BRICK (HEADER BOND)
- TILED AWNING (100MM GAUGE TILE TO MATCH ROOF TILE WITH WHITE FASCIA BOARD)
- RENDER (OFF-WHITE TO MAIN ELEVATION AND GABLE)
- GRC CILL DETAIL (NATURAL STONE EFFECT CILL TO STREET FACING WINDOWS)
- DRY VERGE DETAIL
- ROOF TILES 100MM GAUGE GREY/BLUE CLAY ROOF TILE




Front Elevation
1 : 50




Rear Elevation
1 : 50

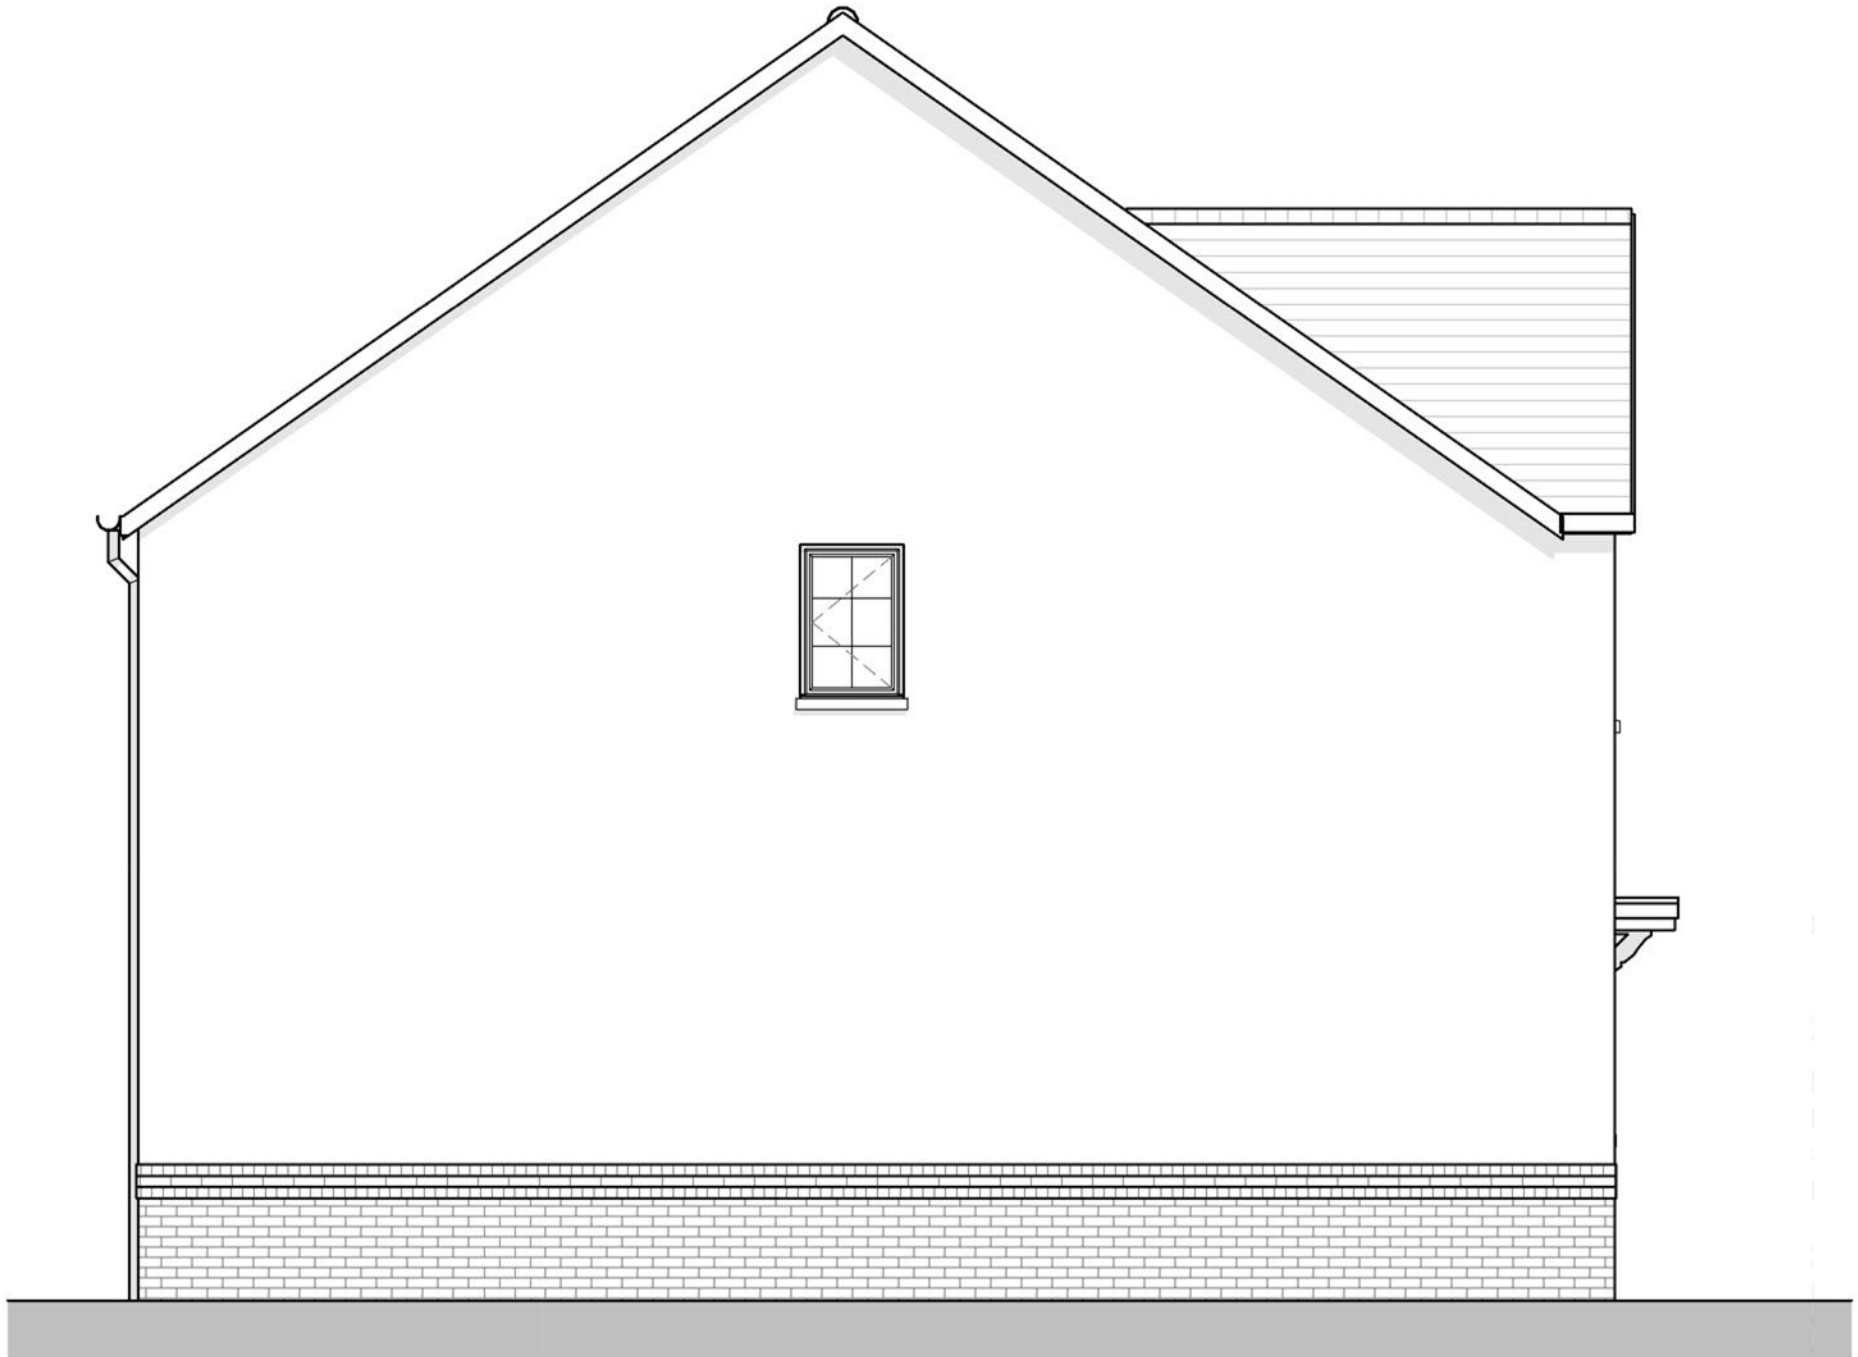


Side Elevation
1 : 50

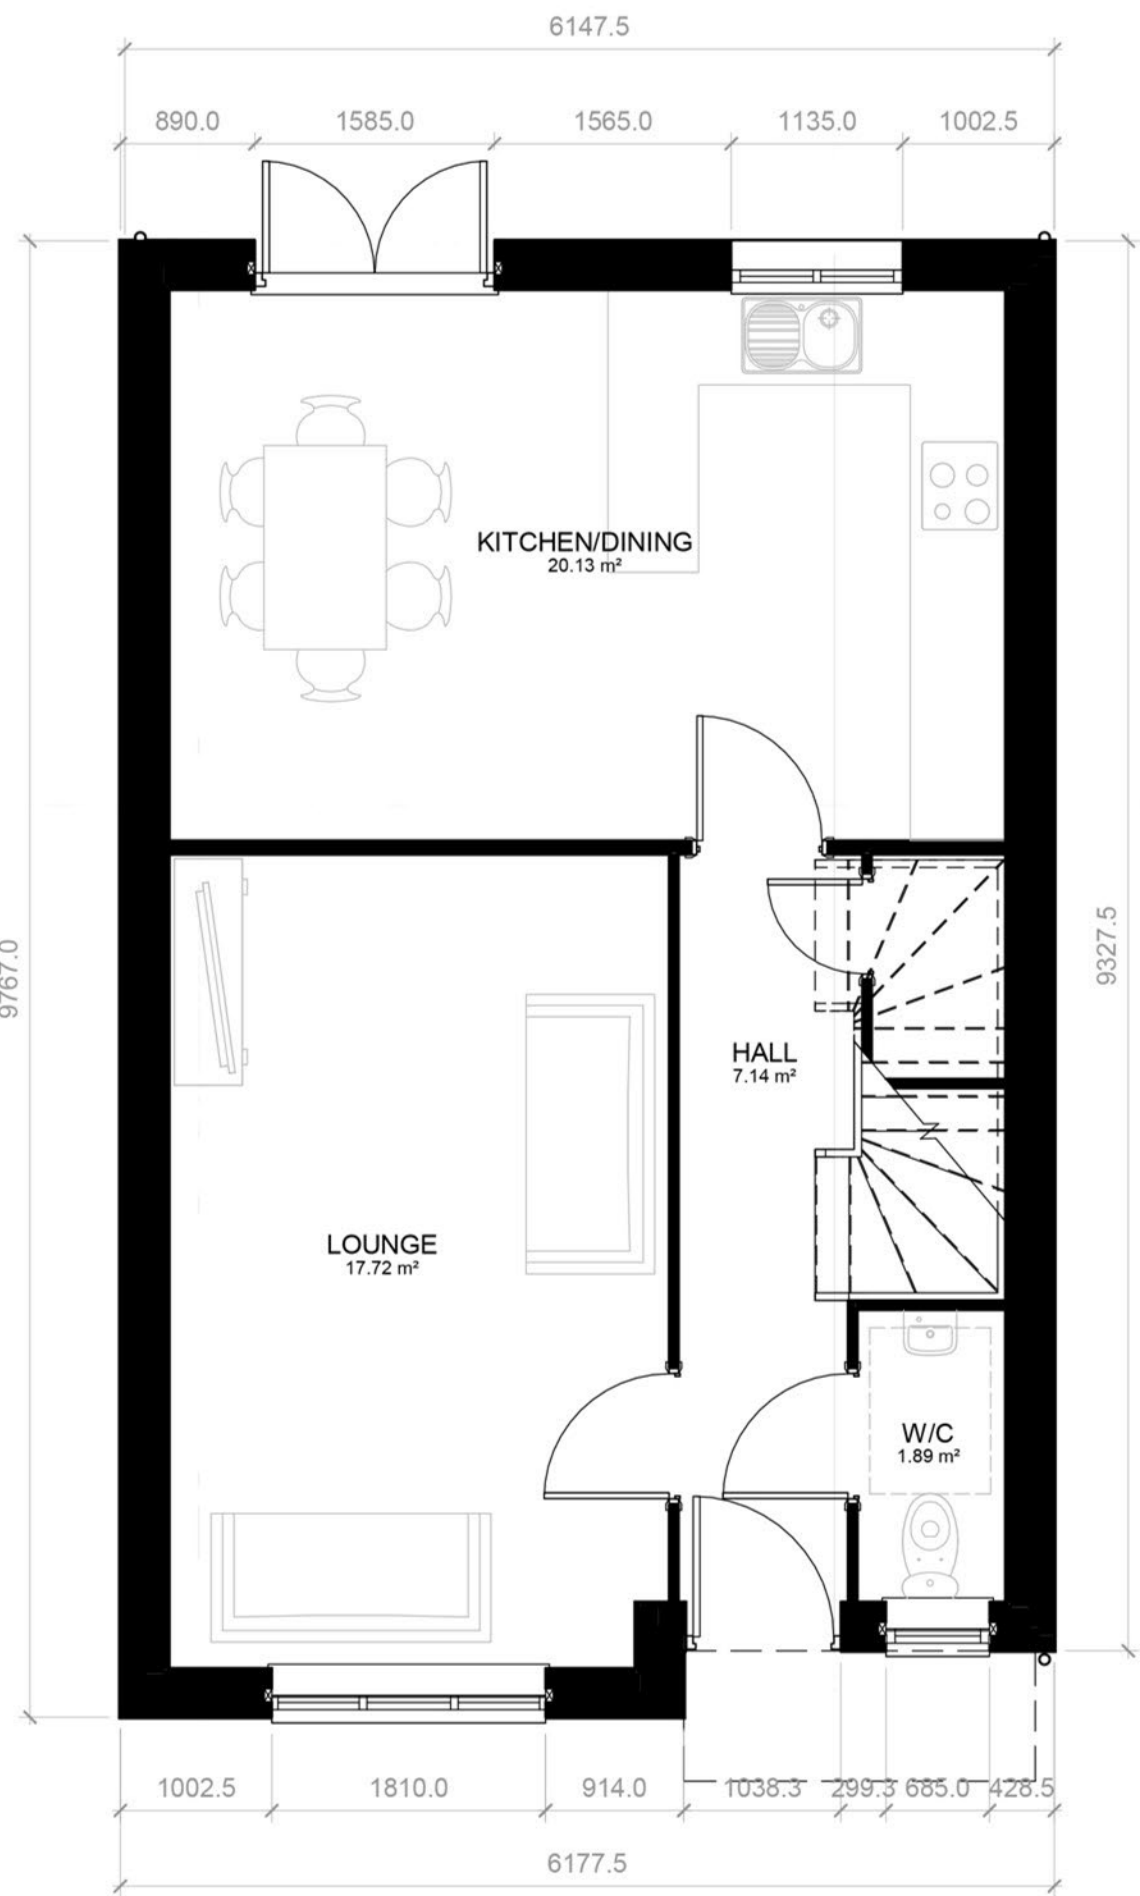

GROUND FLOOR
1 : 50

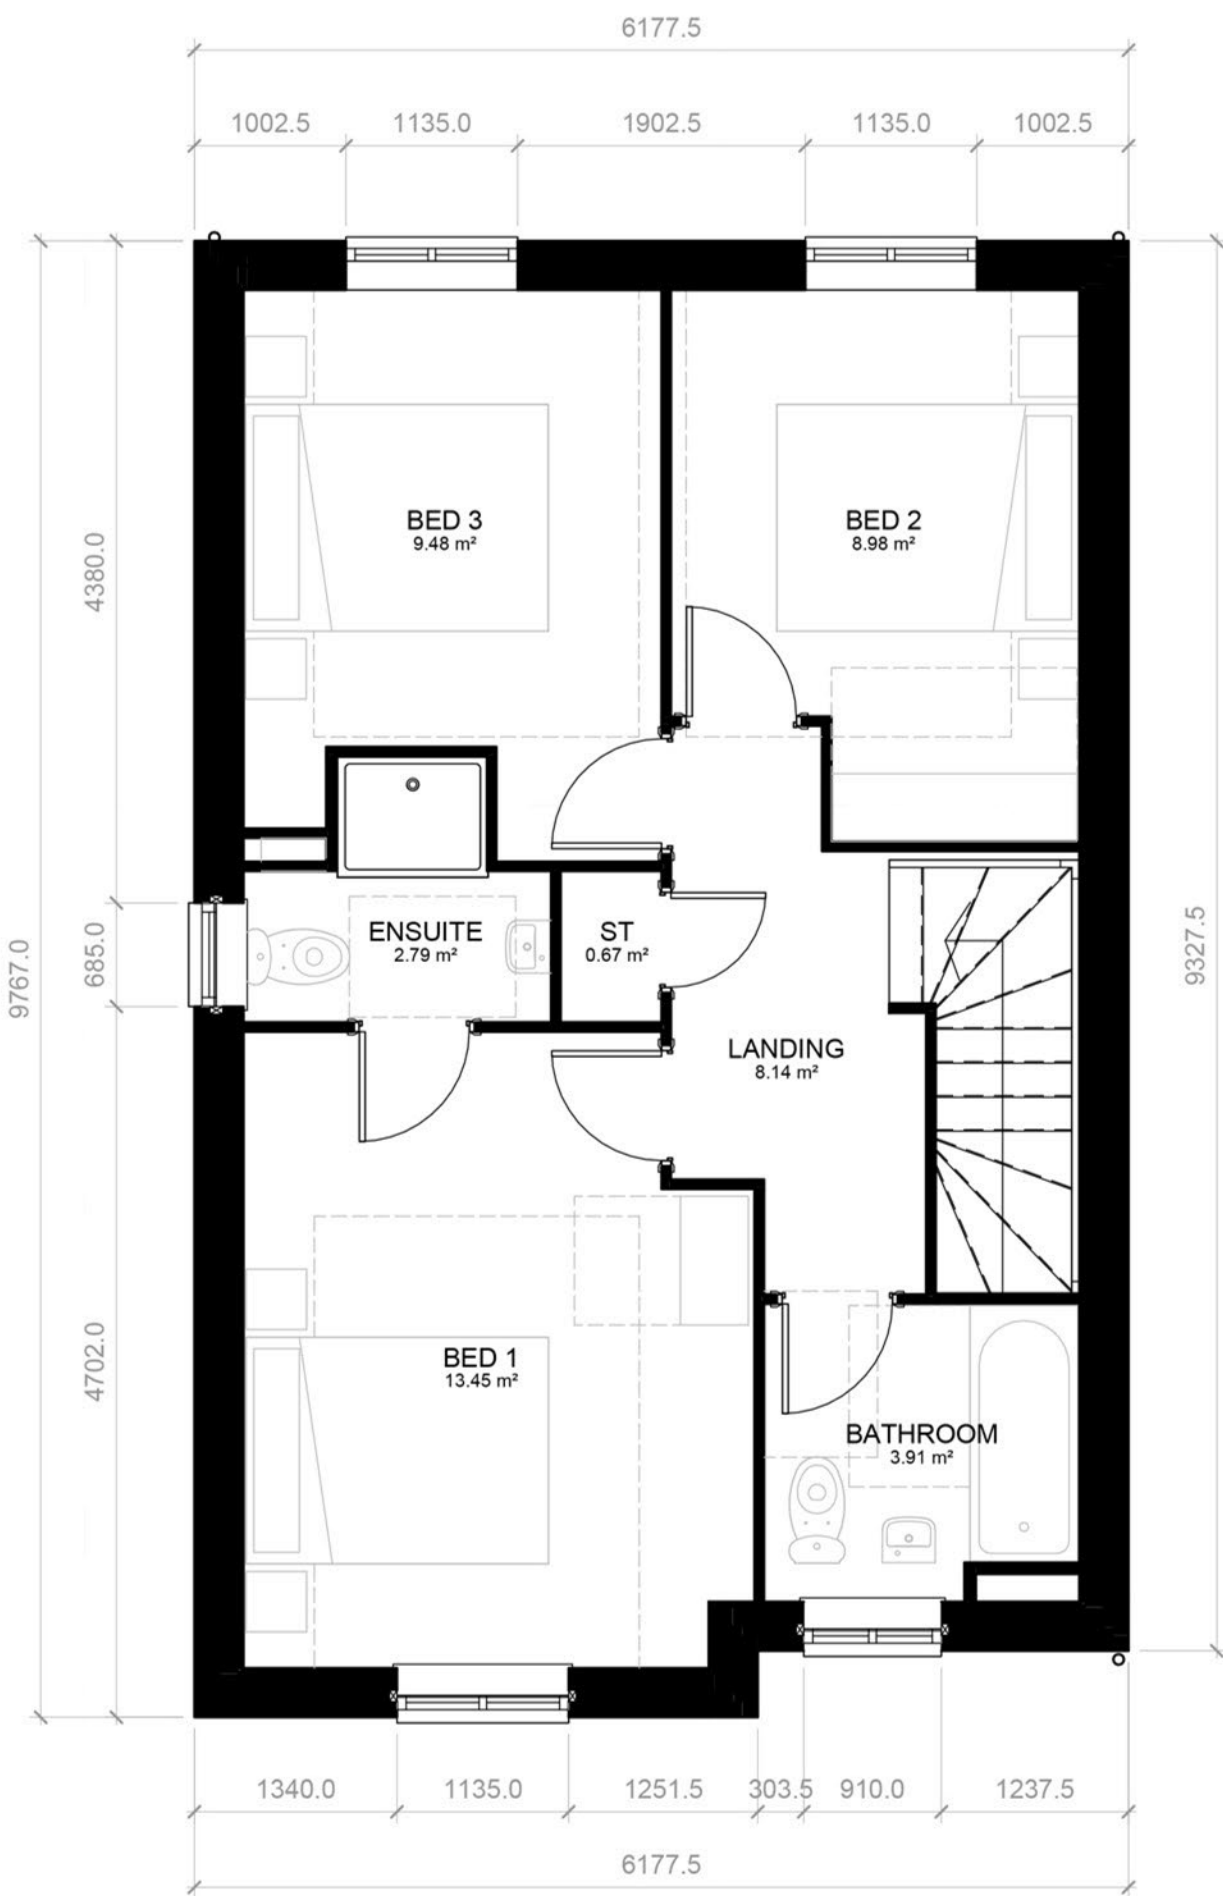

FIRST FLOOR
1 : 50

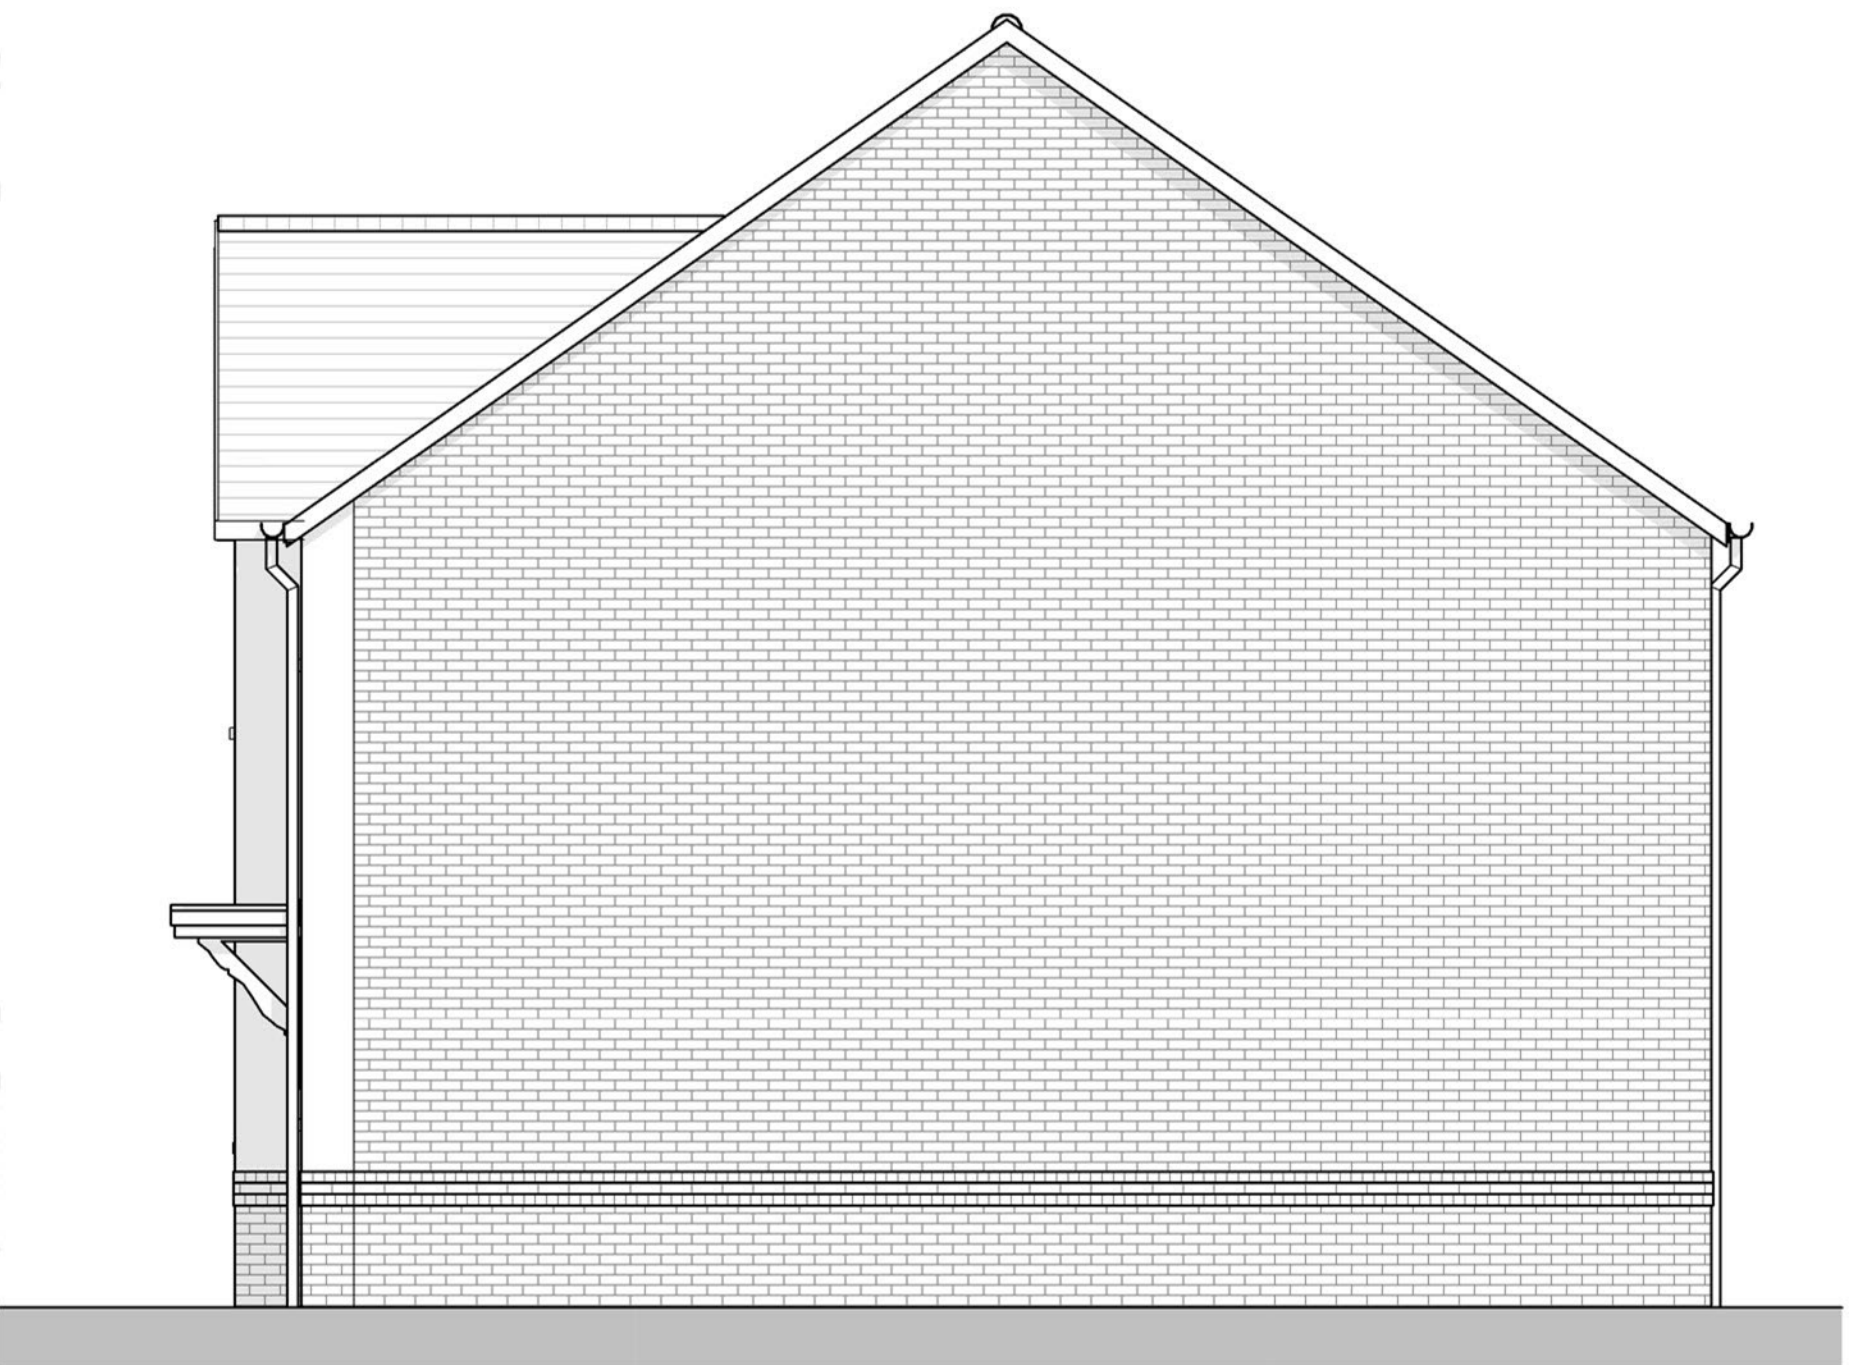


Side Elevation 2
1 : 50

PLANNING

Project
HALSNEAD PARK RM
APPLICATION
Drawing Title
House Type G (3B6P)

Date	Scale	Drawn by	Check by
07/10/22	1 : 50 @ A1	DK/IR	DK
Project No	Drawing No	Revision	
33678	A-P19-009	P2	

HOUSE TYPE G (3B6P)
98.64m² / 1061.7521sqft

 

VISUAL SCALE 1:50 @ A1



Town Planning • Masterplanning & Urban Design • Architecture •
Landscape Planning & Design • Infrastructure & Environmental
Planning • Heritage • Graphic Communication •
Communications & Engagement • Development Economics

bartonwillmore.co.uk



Offices at Birmingham Bristol Cambridge Cardiff Ebbw Vale Edinburgh
Glasgow Leeds London Manchester Newcastle Reading Southampton