




Front Elevation
1 : 50




Rear Elevation
1 : 50

Elevation Notes


- 1
- ENTRANCE DOOR (4 PANEL COMPOSITE ENTRANCE DOOR IN HERITAGE COLOUR /COLOUR TBC)
- 2
- BRICK BANDIND DETAIL IN SMOOTH RED BRICK (HEADER BOND)
- 3
- TRADITIONAL CASEMENT WINDOW DETAILING - WHITE
- 4
- FLAT ARCHED BRICK LINTEL TO STREET FACE WINDOWS
- 5
- TIMBER FRAMED CANOPY WITH BRICK BASE COURSE
- 6
- TILED AWNING (100MM GAUGE TILE TO MATCH ROOF TILE WITH WHITE FASCIA BOARD)
- 7
- RED MULTI BRICK IN STRETCHER BOND WITH NEUTRAL COLOURED SAND CEMENT MORTAR, BUCKET HANDLE JOINT
- 8
- GRC CAST CILL (NATURAL STONE COLOUR CILL TO STREET FACING WINDOWS)
- 9
- CLIPPED DRY VERGE DETAIL
- 10
- ROOF TILES 100MM GAUGE GREY/BLUE ROOF TILE

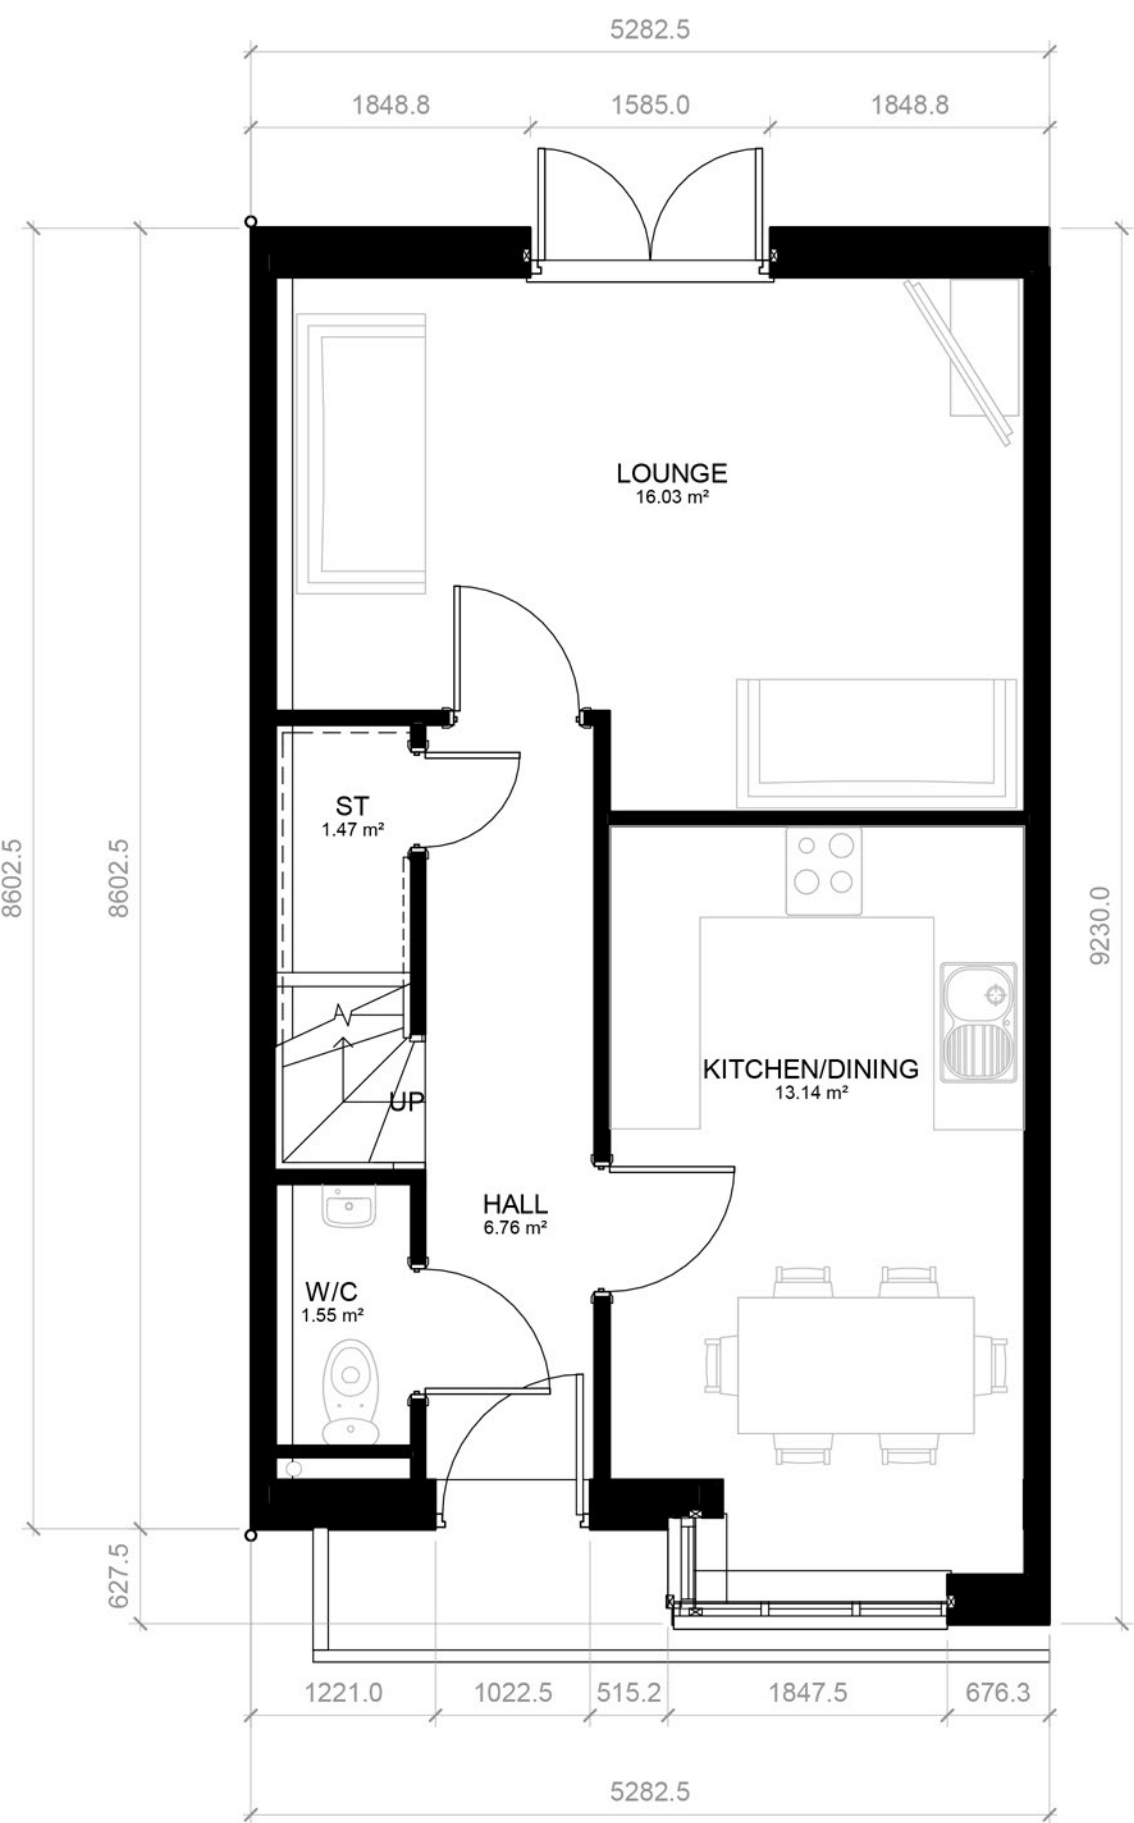

GROUND FLOOR
1 : 50

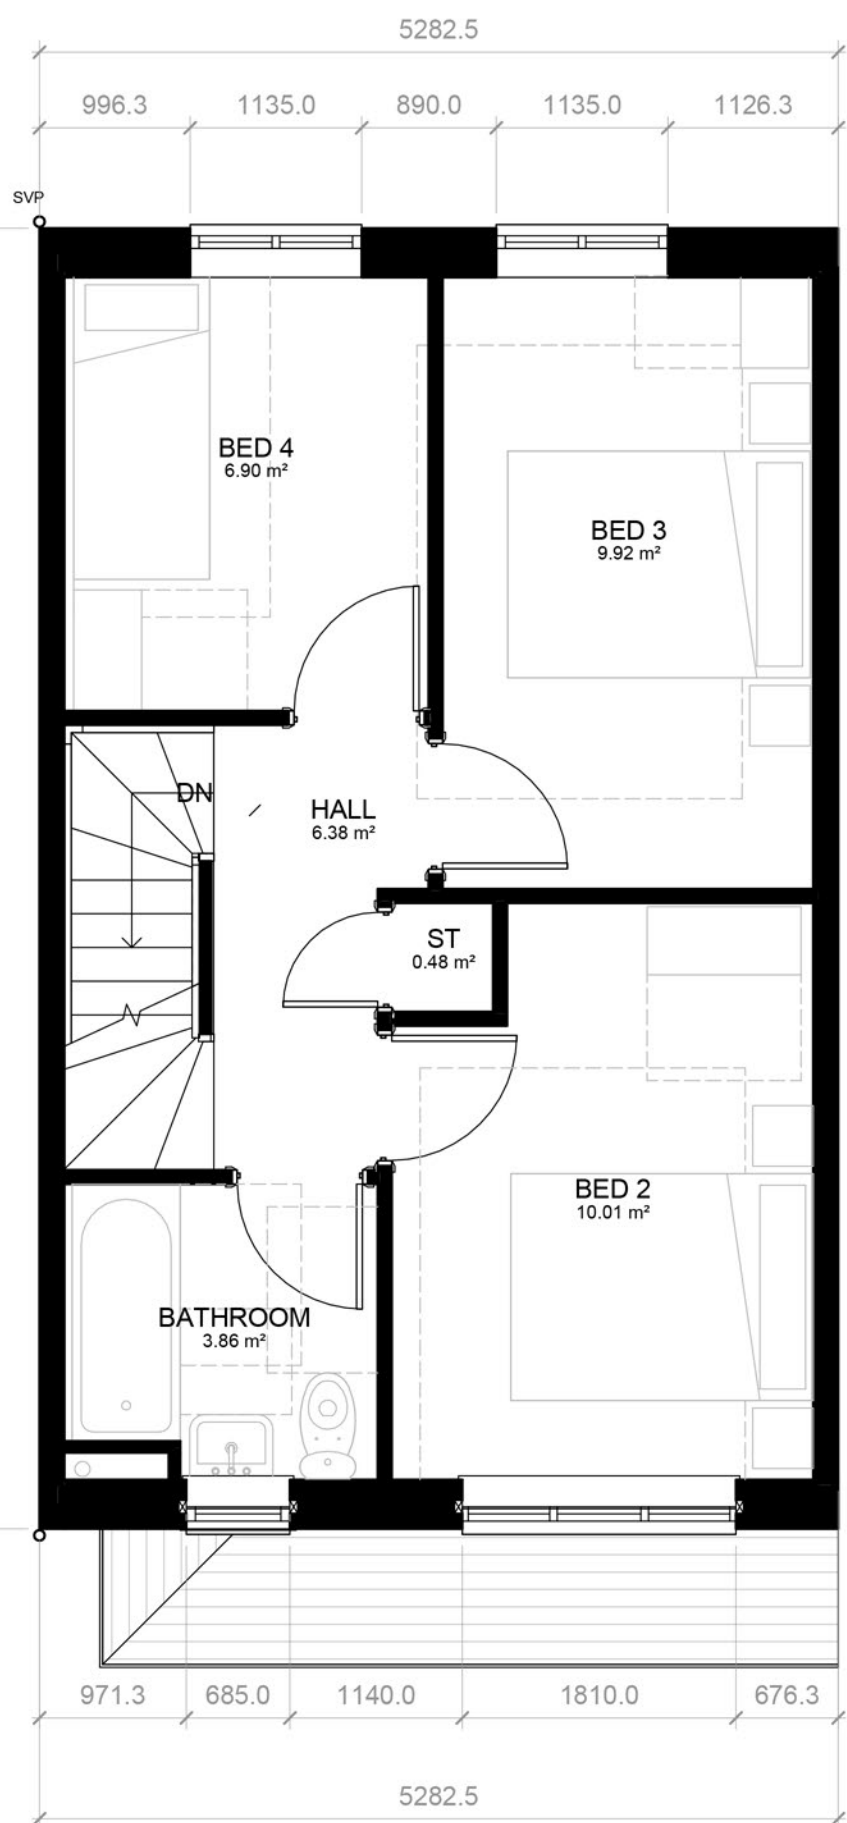

FIRST FLOOR
1 : 50

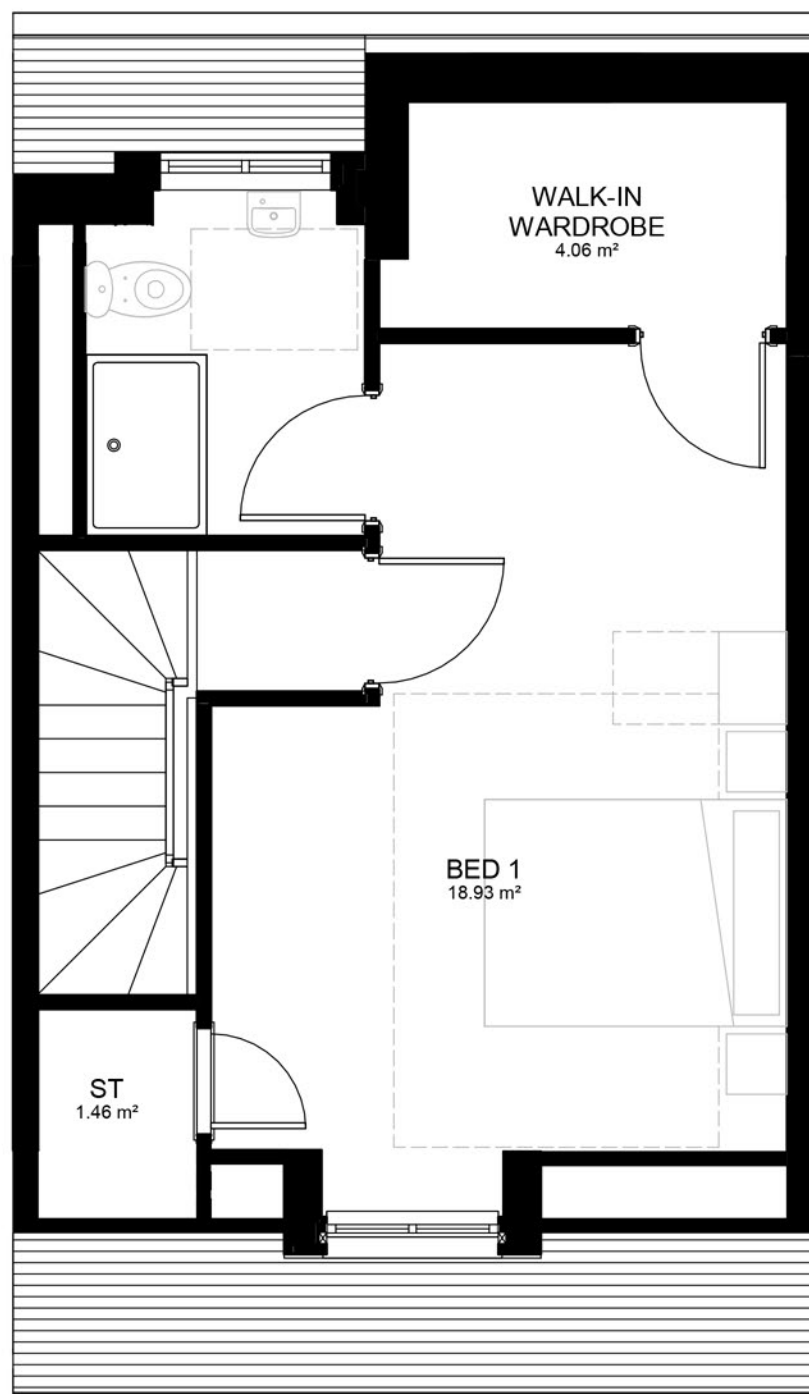

HOUSE TYPE F Mid (4B7P)
108m²/ 1162sqft

PLANNING

Project
HALSNEAD PARK RM
APPLICATION
Drawing Title
House Type F Mid (4B7P)

Date 07/10/22	Scale 1 : 50 @ A1	Drawn by IR/DK	Check by DK
Project No 33678	Drawing No A-P19-015	Revision P1	



Town Planning • Masterplanning & Urban Design • Architecture •
Landscape Planning & Design • Infrastructure & Environmental
Planning • Heritage • Graphic Communication •
Communications & Engagement • Development Economics

bartonwillmore.co.uk



Offices at Birmingham Bristol Cambridge Cardiff Ebbw Vale Edinburgh
Glasgow Leeds London Manchester Newcastle Reading Southampton



VISUAL SCALE 1:50 @ A1