





Front Elevation
1 : 50




Rear Elevation
1 : 50

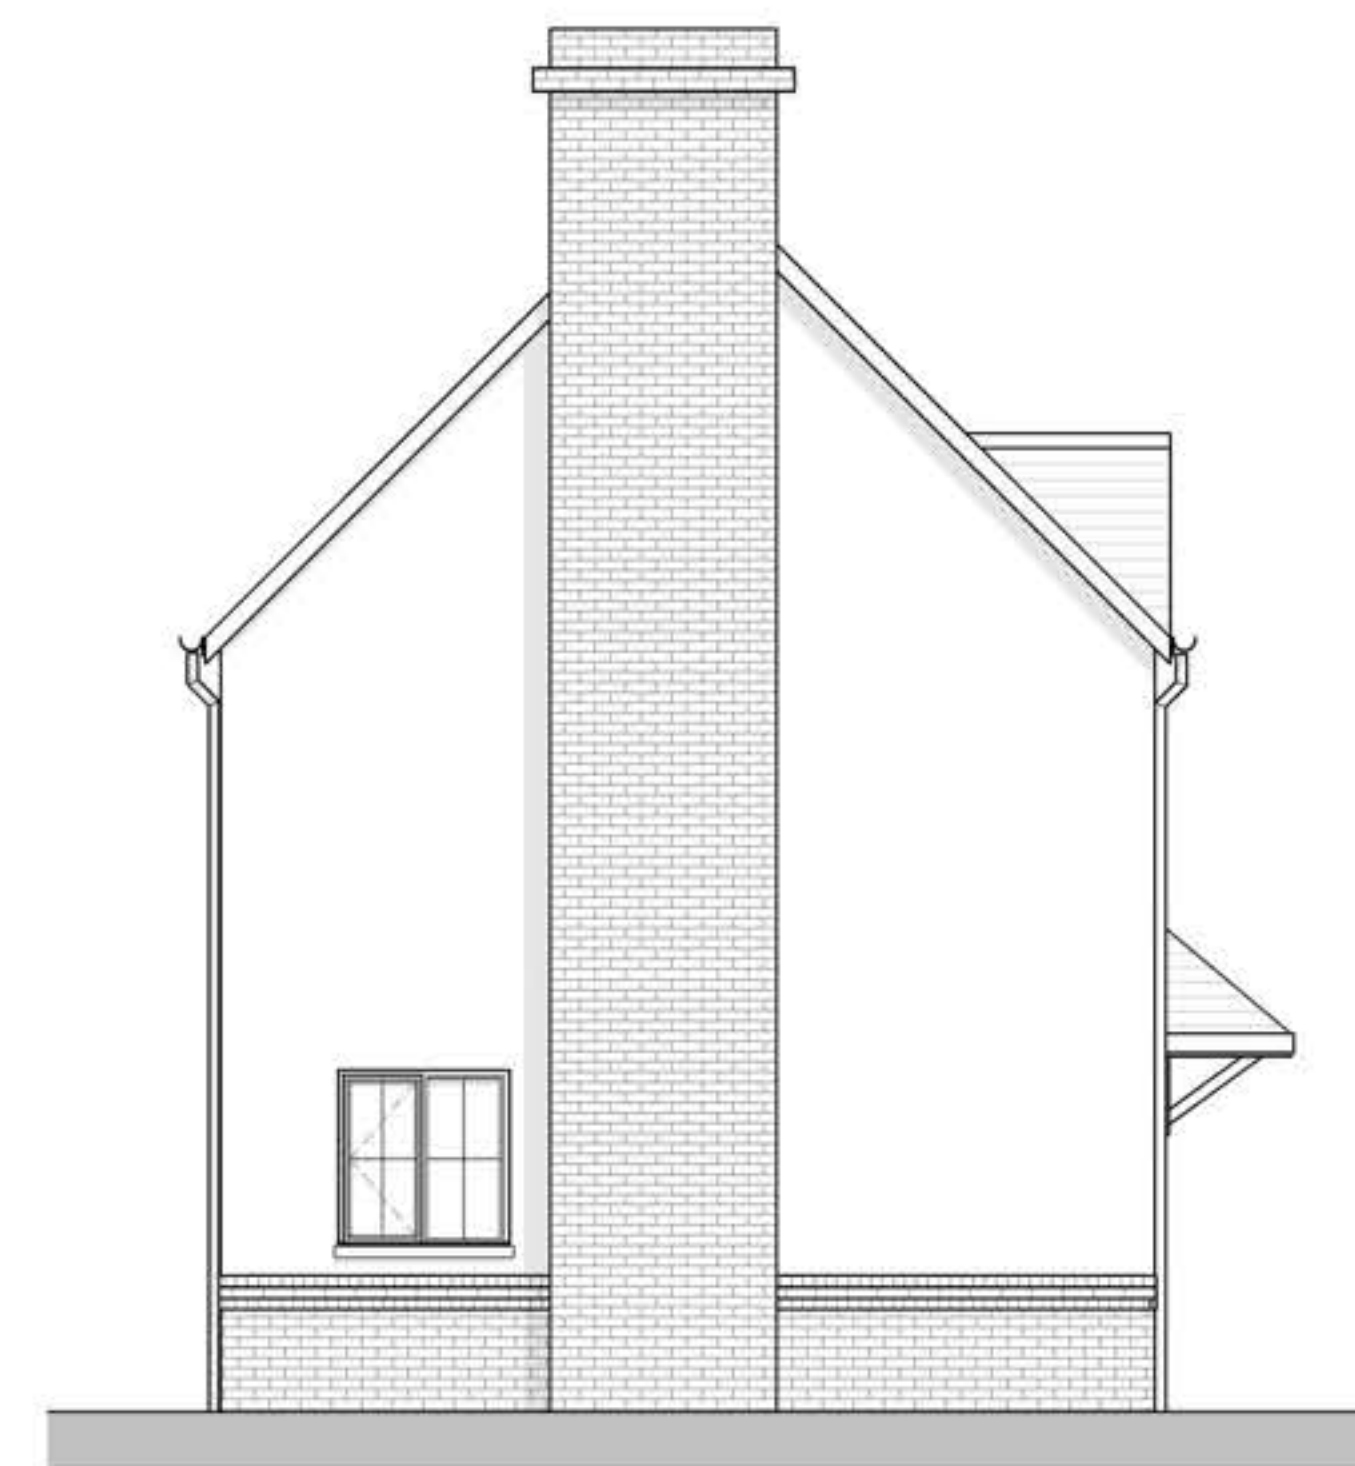


Left Side Elevation
1 : 50

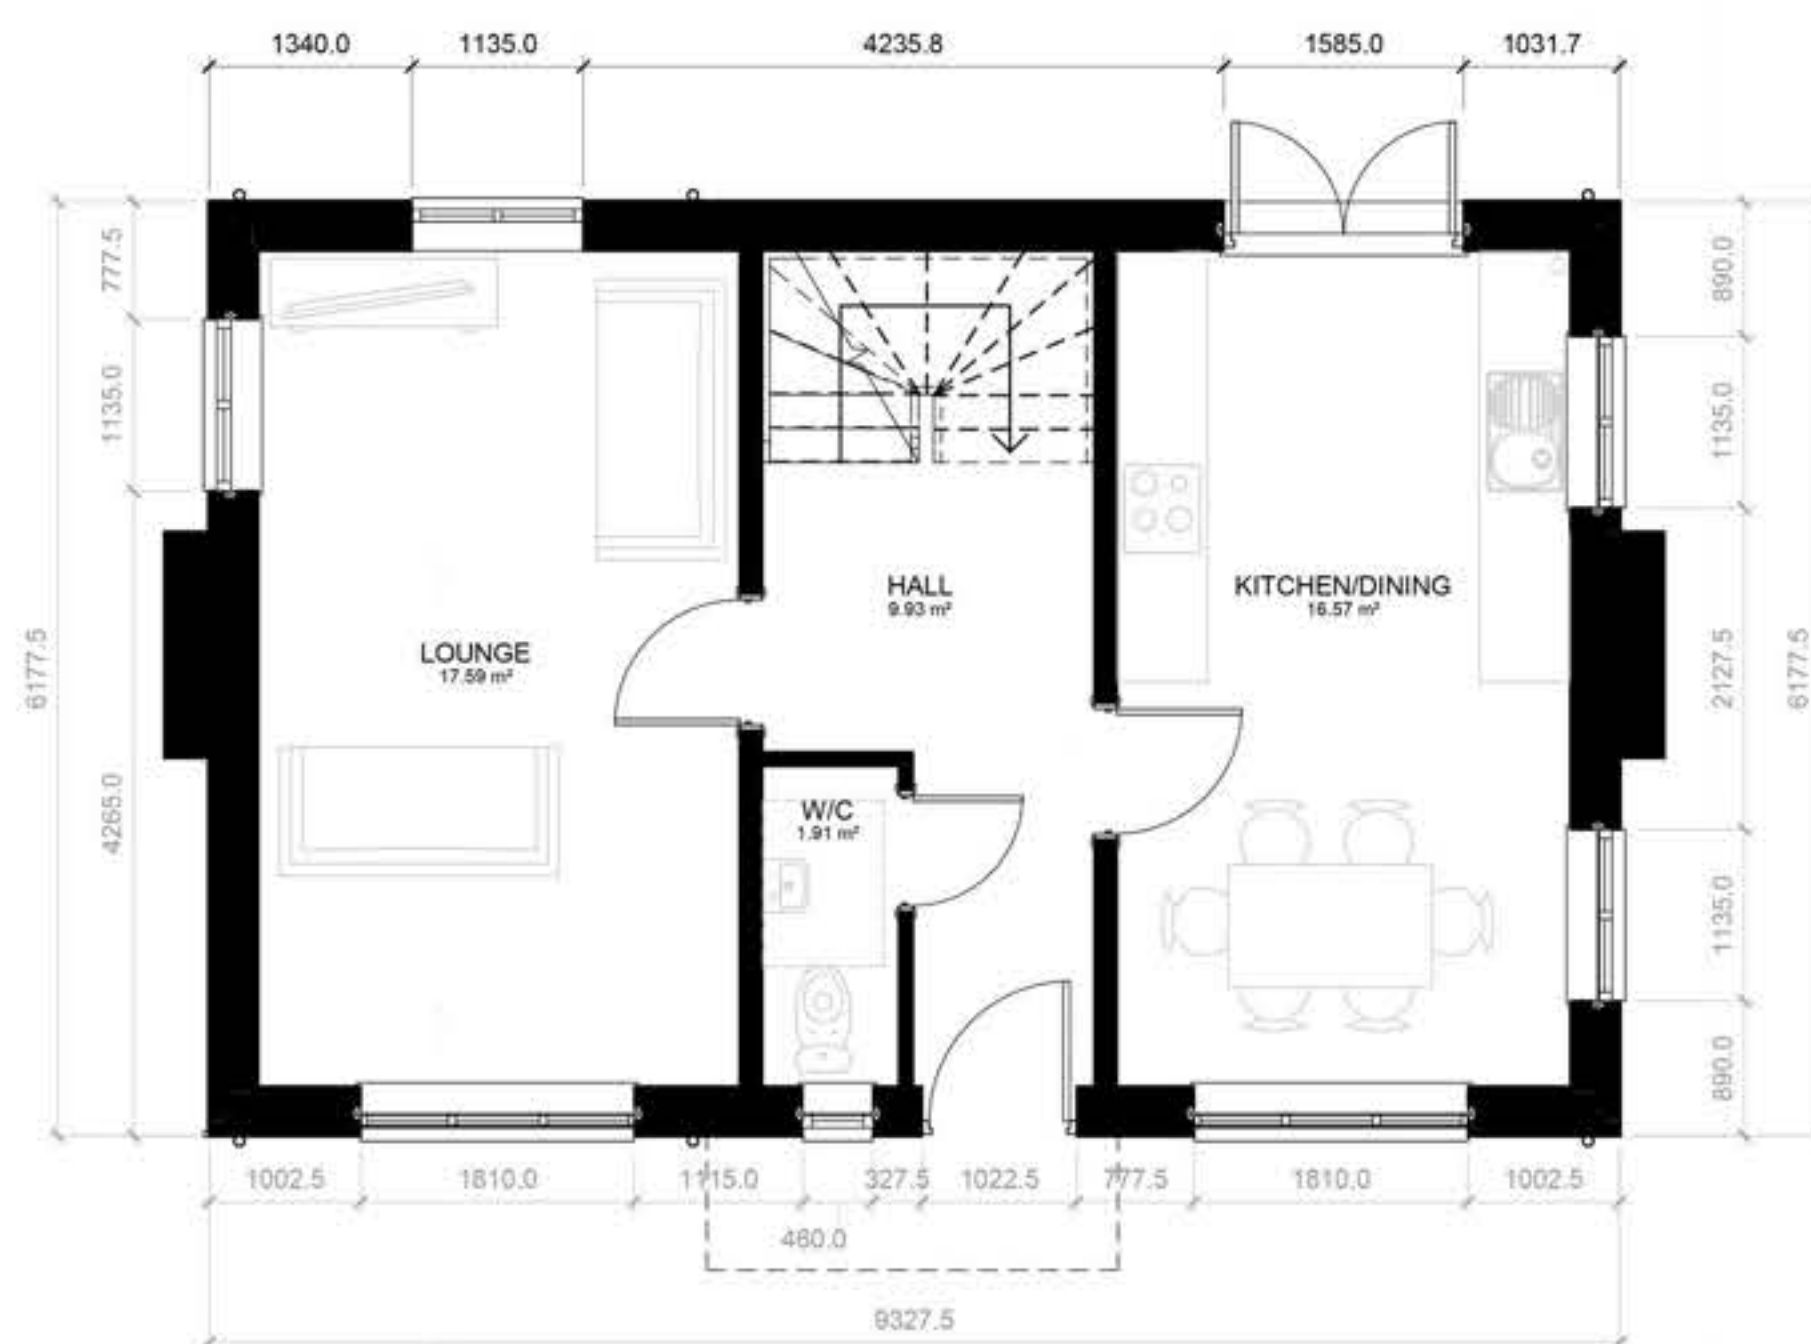

GROUND FLOOR
1 : 50

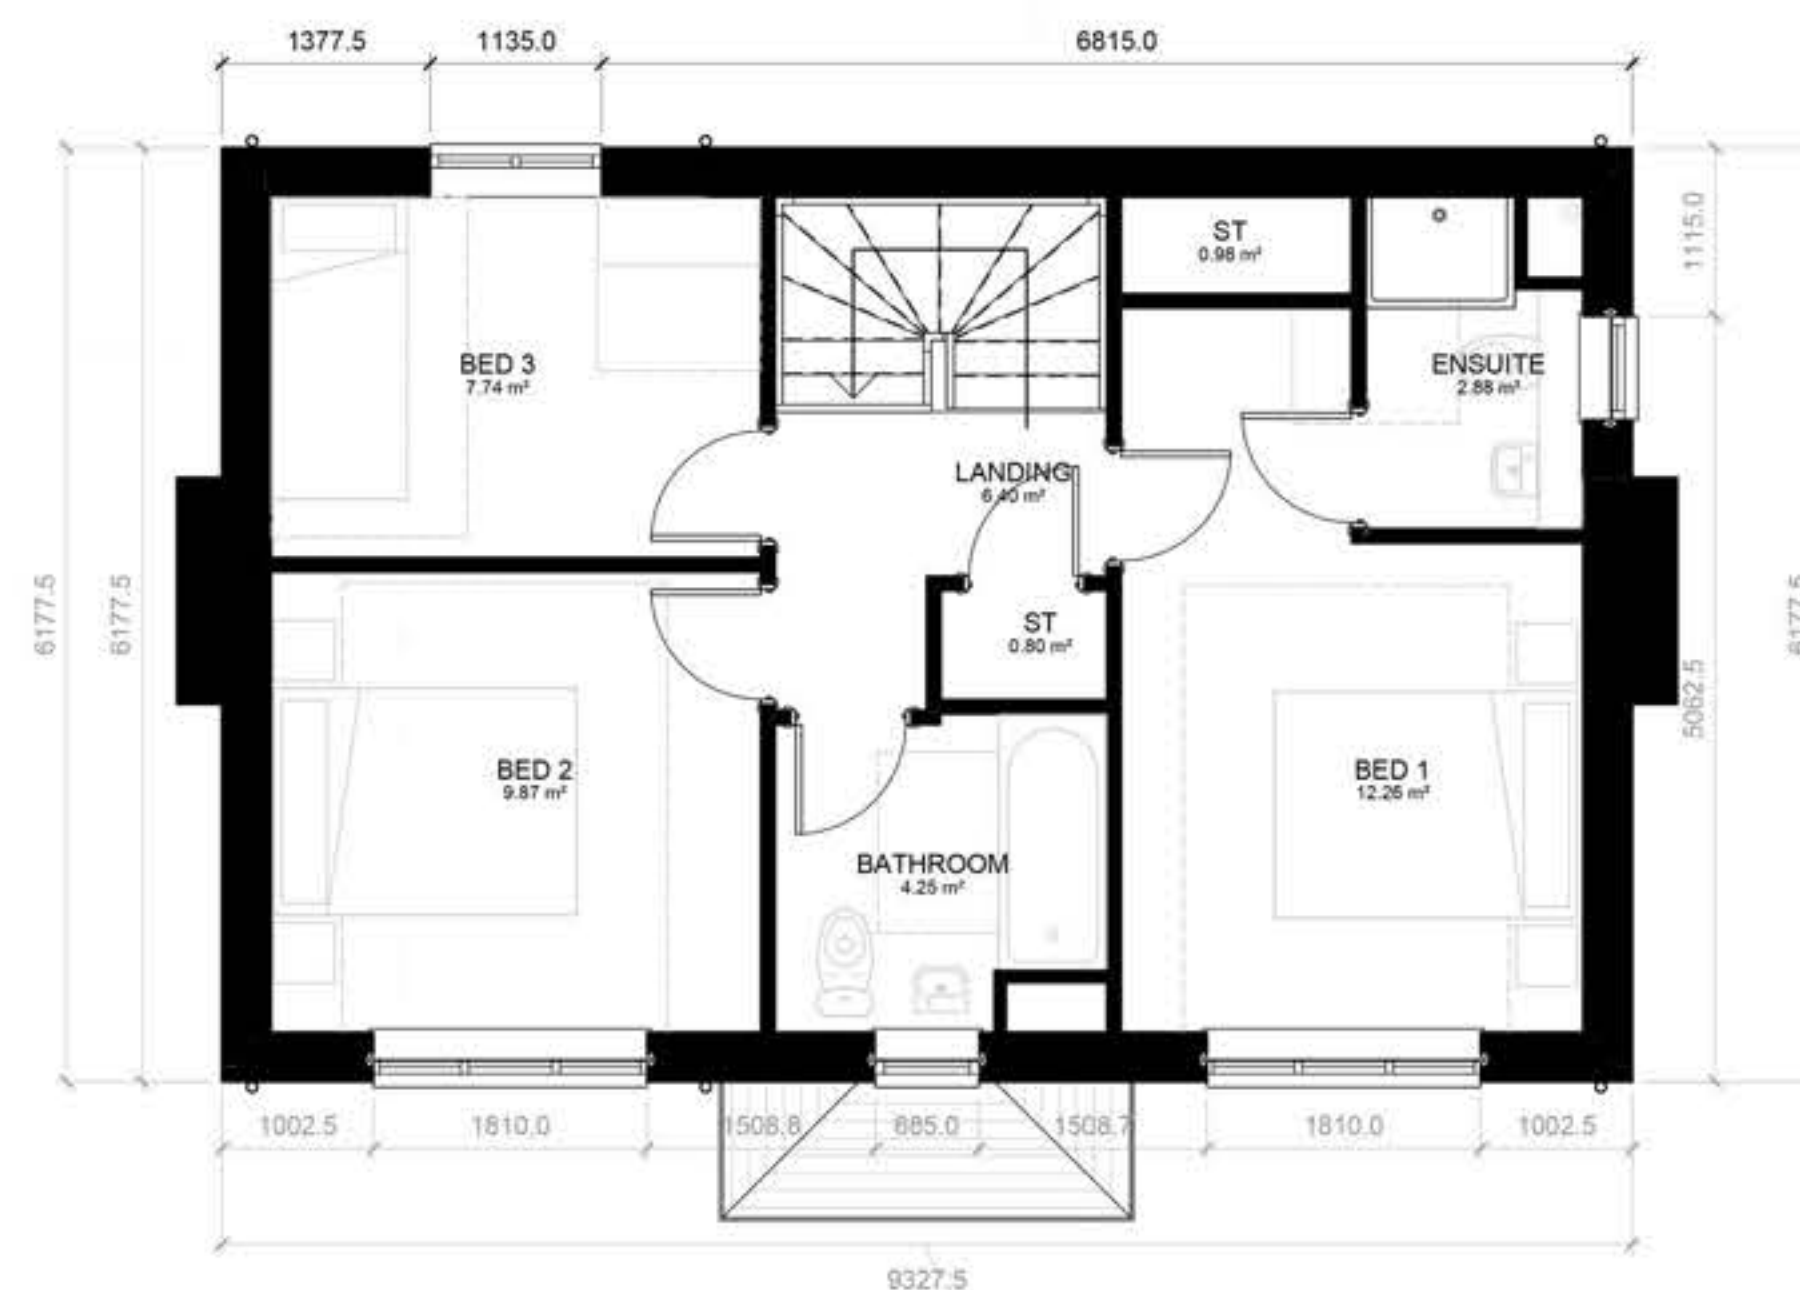

FIRST FLOOR
1 : 50

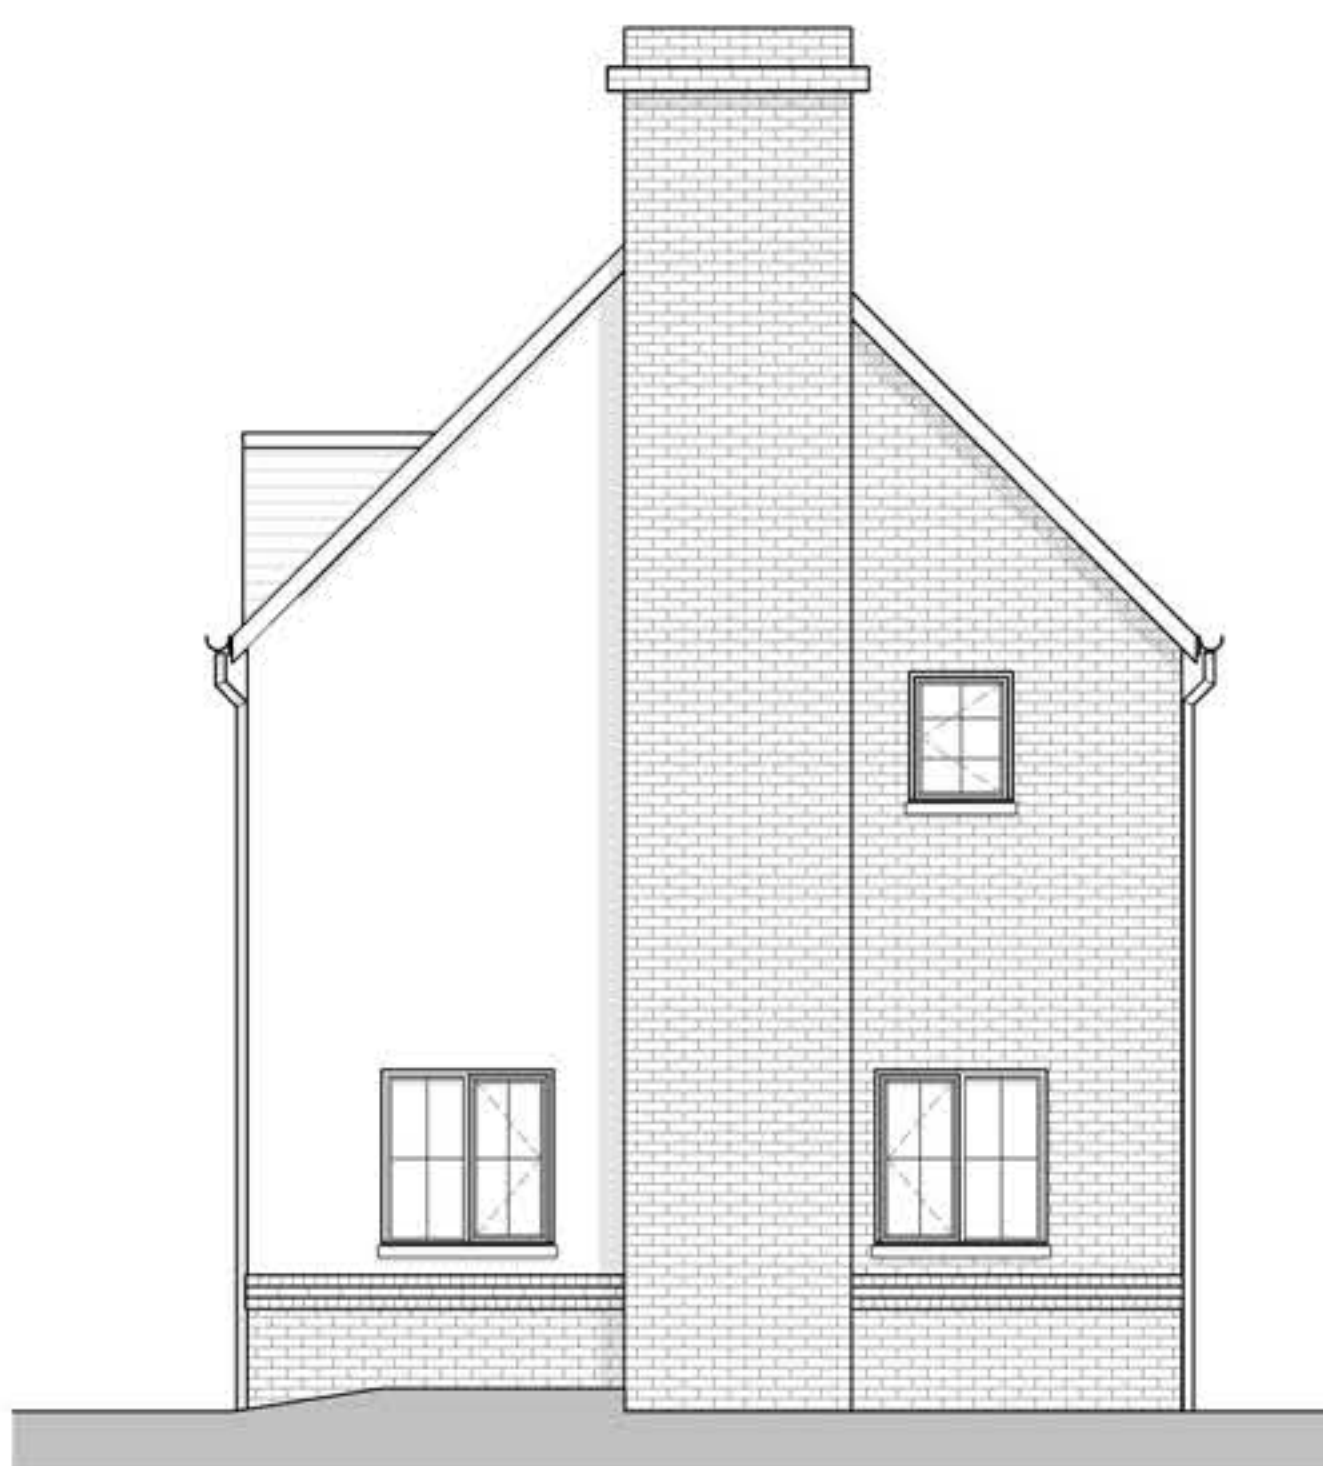

Right Side Elevation
1 : 50

Elevation Notes


- ENTRANCE DOOR COMPOSITE ENTRANCE DOOR IN HERITAGE COLOUR (COLOUR TBC)
- BRICK BANDING DETAIL IN SMOOTH RED BRICK (HEADER BOND)
- TRADITIONAL CASEMENT WINDOW DETAILING - WHITE
- RED MULTI BRICK IN STRETCHER BOND WITH NEUTRAL COLOURED SAND CEMENT MORTAR, BUCKET HANDLE JOINT
- GRP LEAD EFFECT CANOPY WITH WHITE DECORATIVE BRACKETS
- RENDER (OFF-WHITE TO MAIN ELEVATION AND GABLE)
- GRC WINDOW CILL (NATURAL STONE EFFECT CILL TO STREET FACING WINDOWS)
- DRY VERGE DETAIL
- ROOF TILES 100MM GAUGE GREY/BLUE ROOF TILE
- BRICK CHIMNEY STACK

PLANNING

Project
HALSNEAD PARK RM
APPLICATION
Drawing Title
House Type E (i) (3B5P)

Date 07/10/22 Scale 1 : 50 @ A1 Drawn by DK/IR Check by DK
Project No 33678 Drawing No A-P19-016 Revision P1

HOUSE TYPE E (i) (3B5P)
95.92m² / 1032.474sqft

 

VISUAL SCALE 1:50 @ A1



Town Planning • Masterplanning & Urban Design • Architecture •
Landscape Planning & Design • Infrastructure & Environmental
Planning • Heritage • Graphic Communication •
Communications & Engagement • Development Economics

bartonwillmore.co.uk

Offices at Birmingham Bristol Cambridge Cardiff Edinburgh Glasgow Leeds London Manchester Newcastle Reading Southampton