




REAR ELEVATION

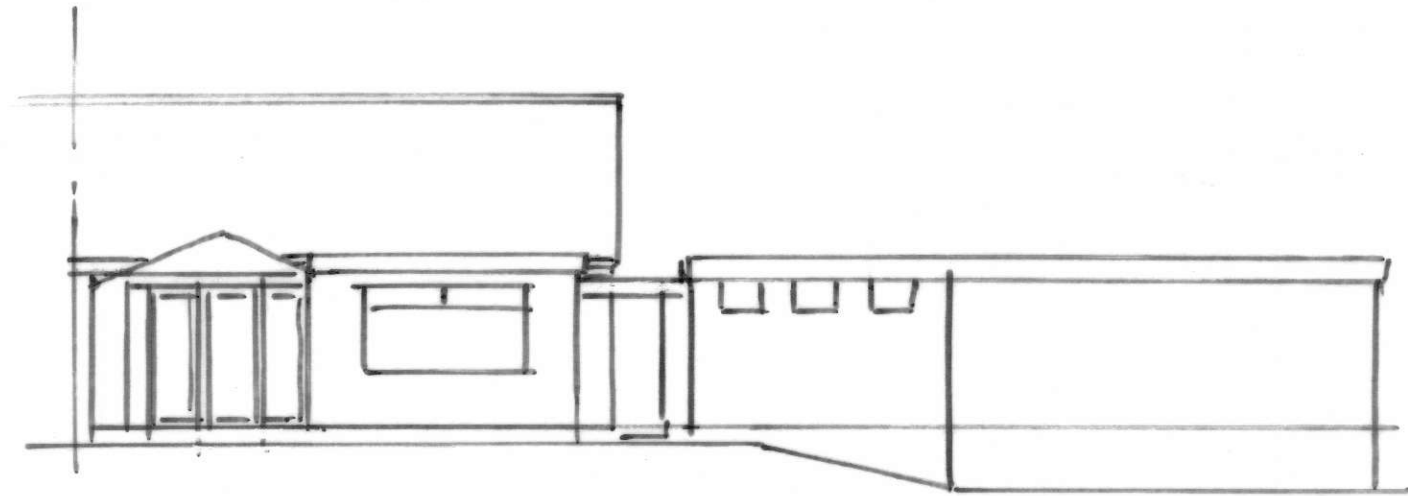


FRONT ELEVATION

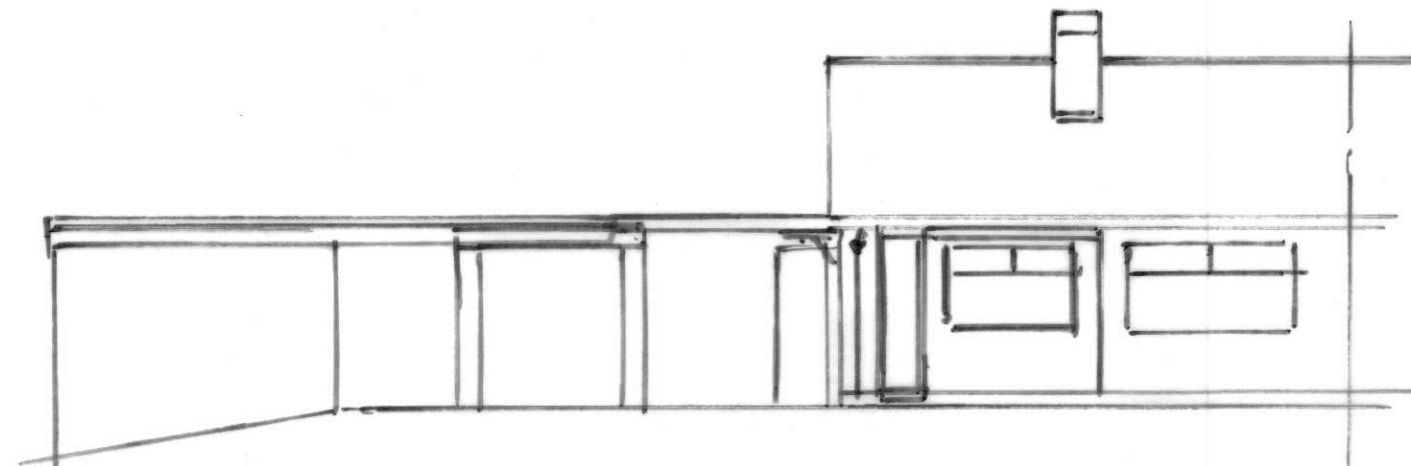


SIDE ELEVATION A

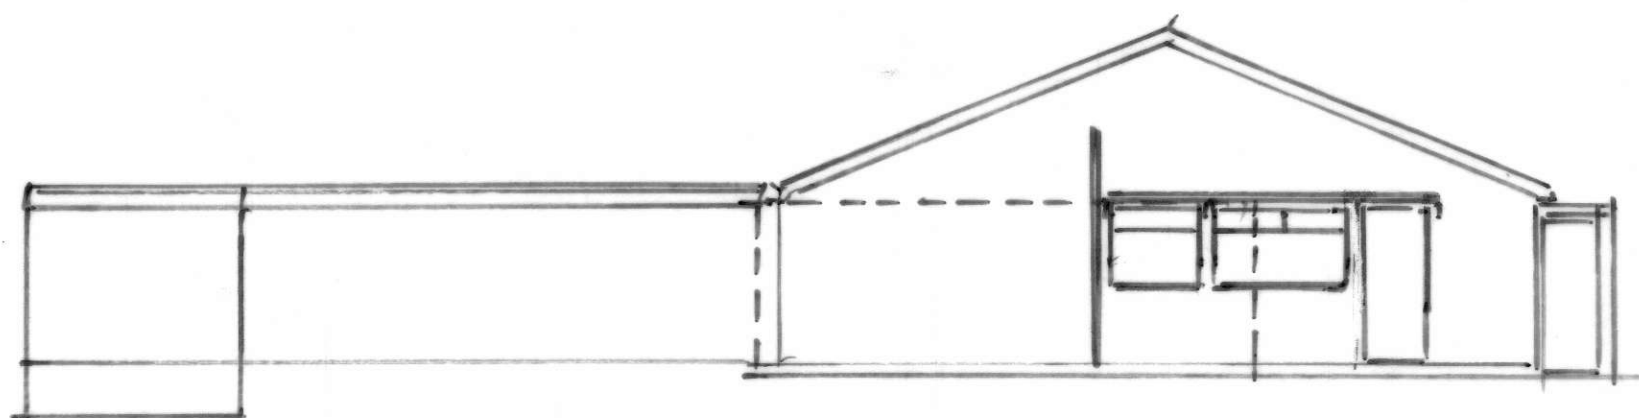



SIDE ELEVATION B

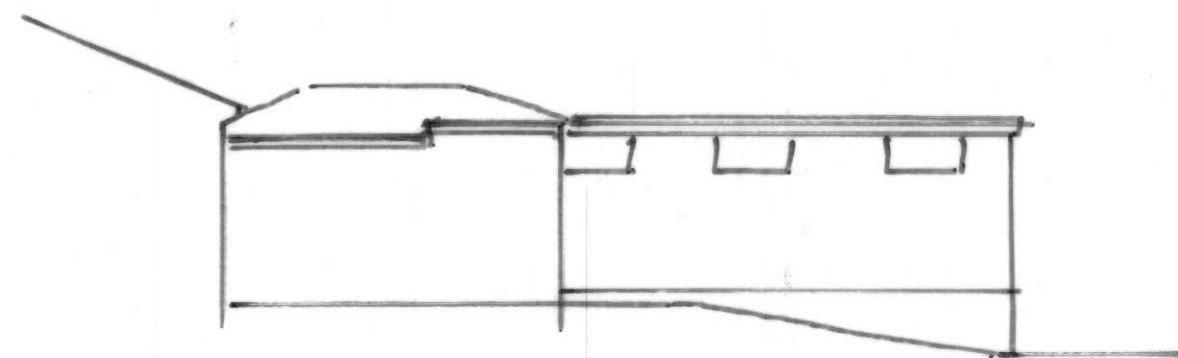

SITE PLAN
1:500

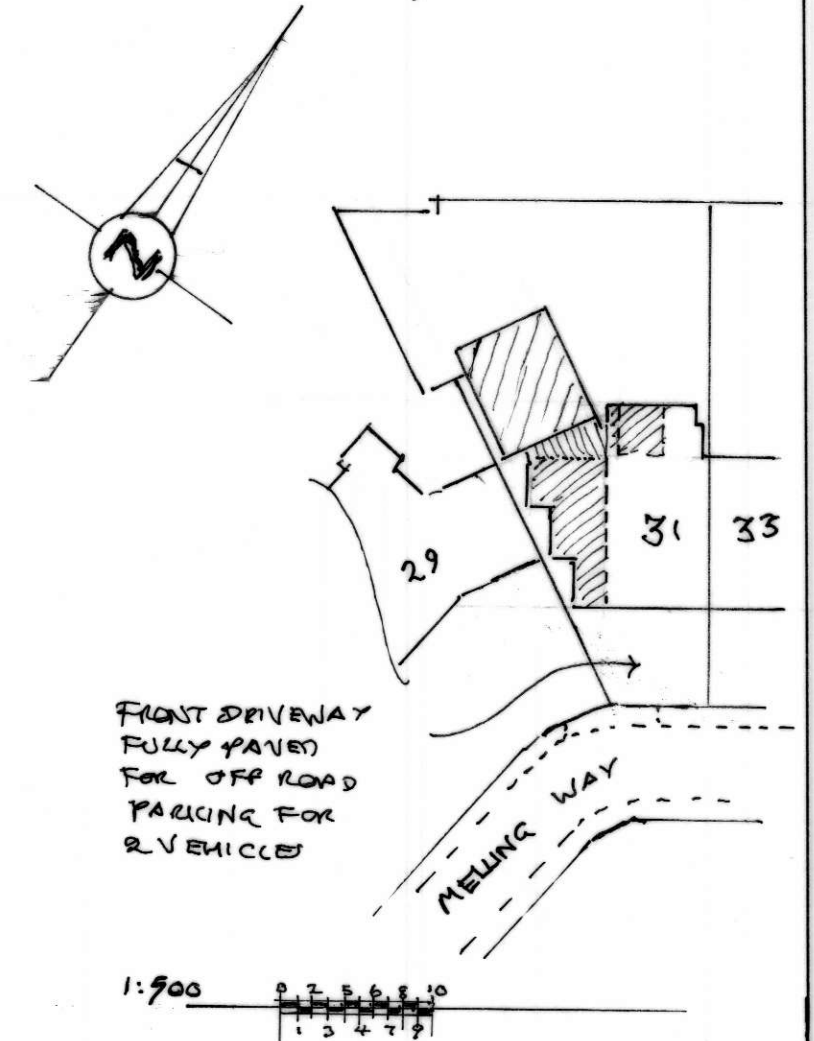

GROUND FLOOR
PLAN

 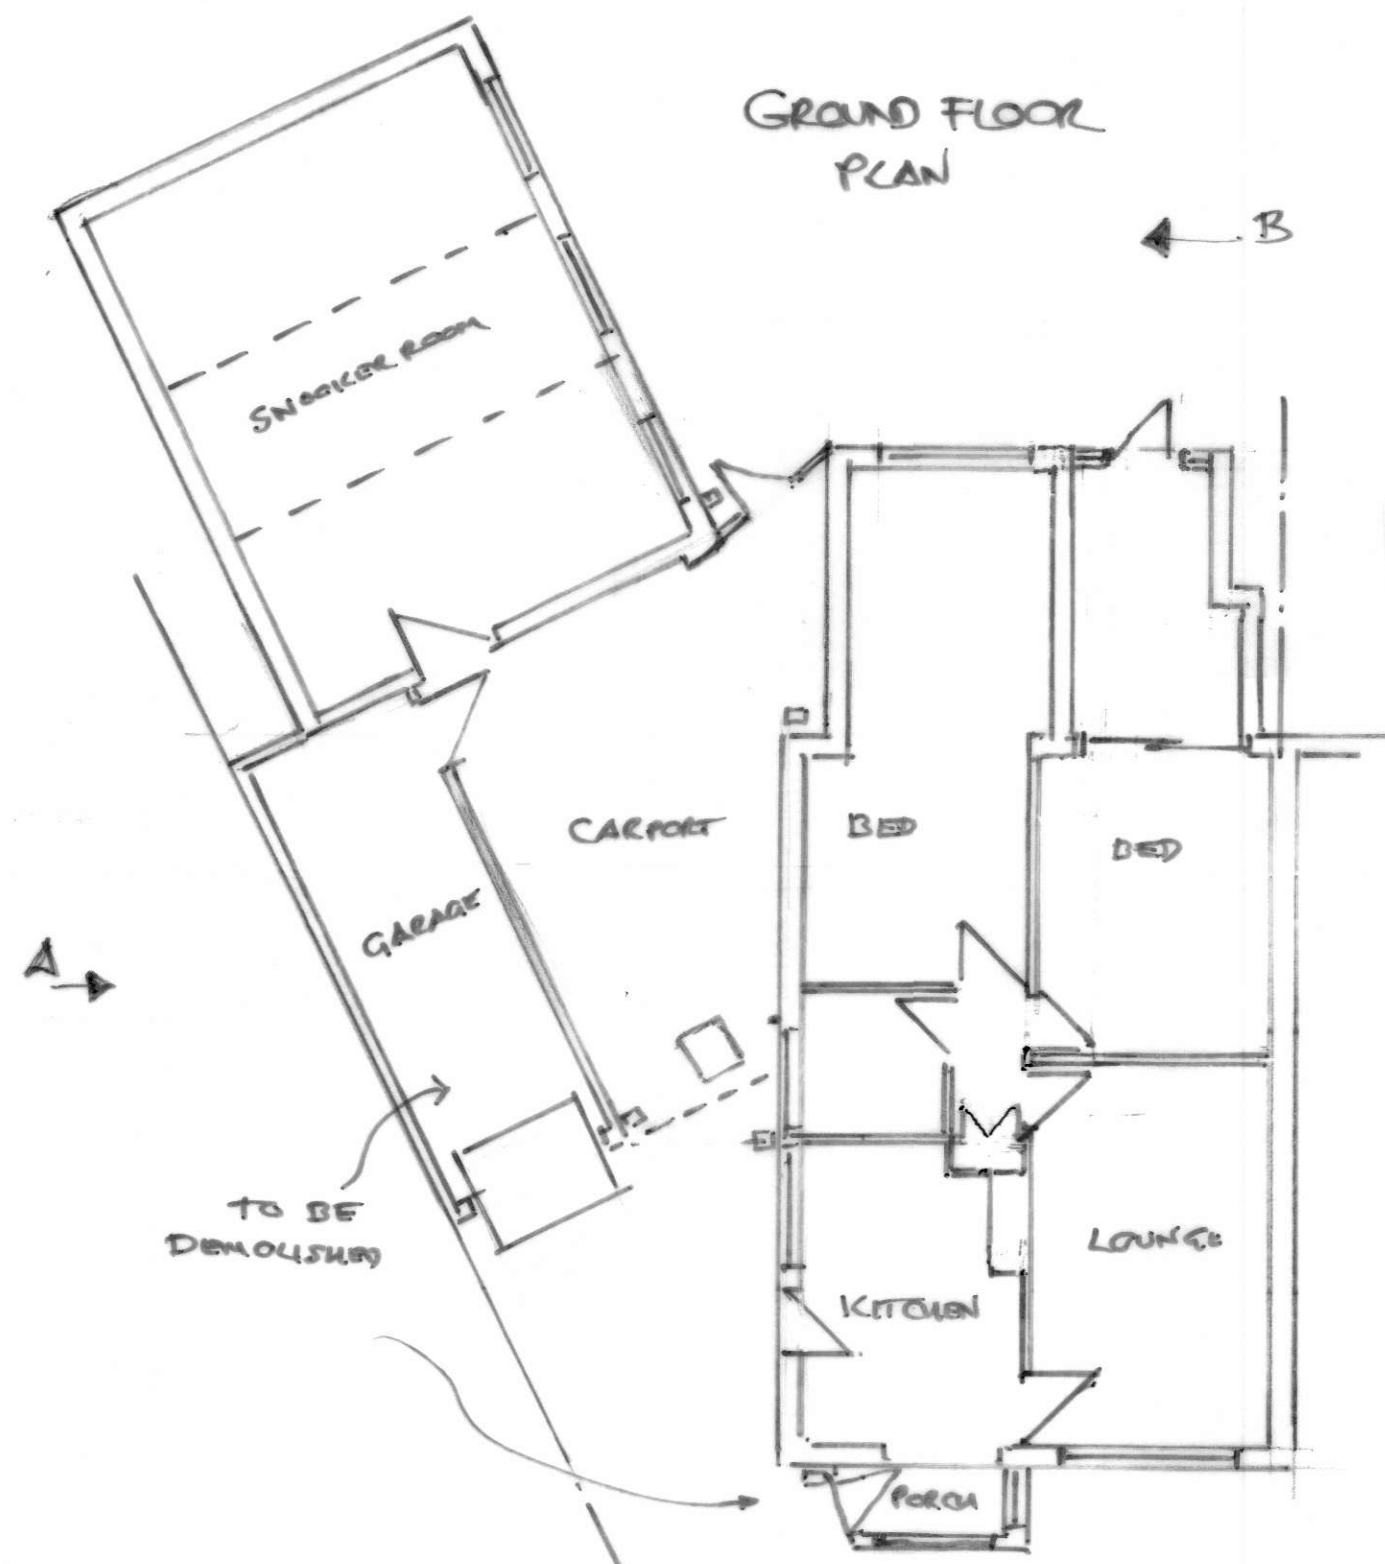

CLIENT MRS. JONES

SCHEME SINGLE STOREY EXT. AT
SIDE AND REAR AND NEW.
PITCHED ROOF TO SNOOKER ROOM

ADDRESS 31 MELING WAY
KIRKBY
L32 1TN

DRAWING NUMBER EXISTING M 002 REV

DATE FEB 2021 DRAWN

SCALES 1:100 CHECKED