




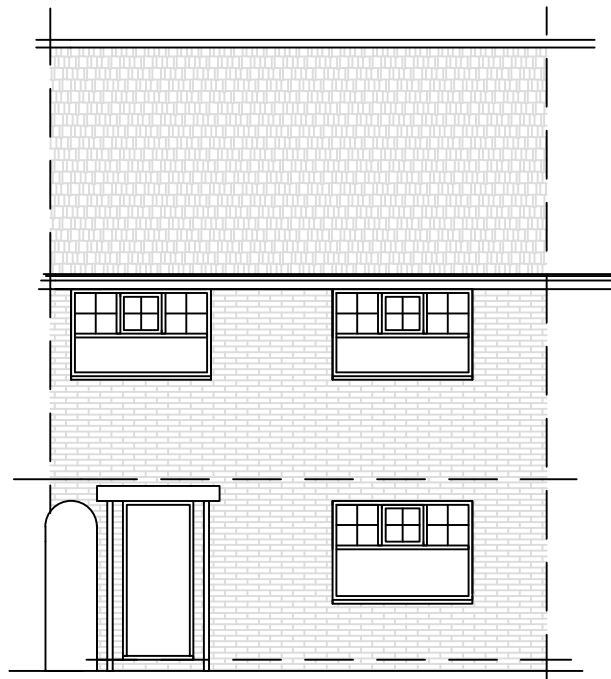


existing southern elevation

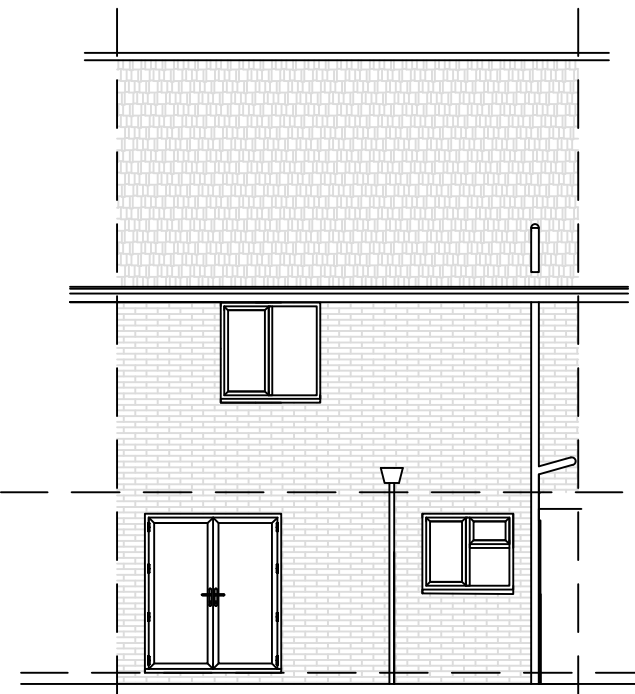


existing northern elevation

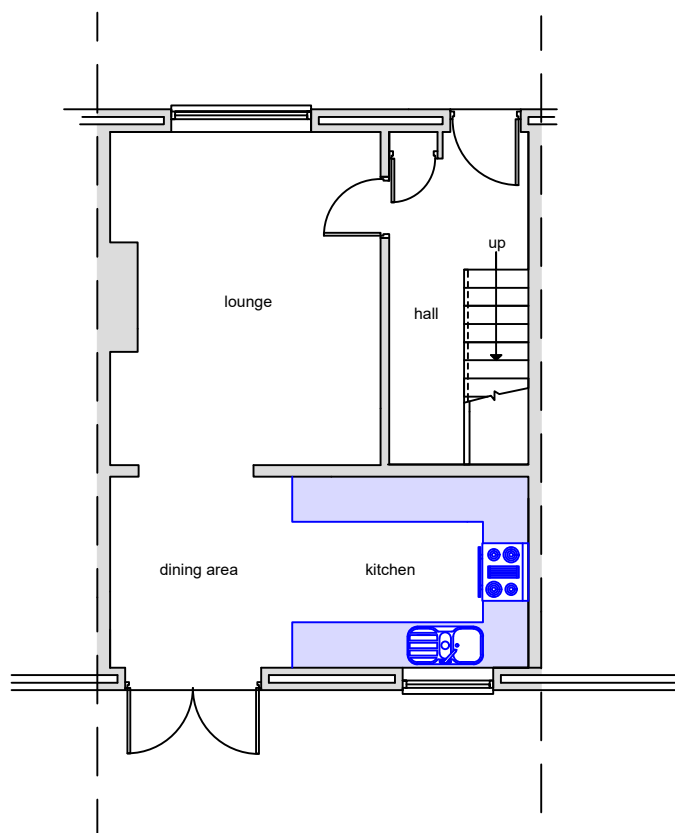


existing ground floor plan

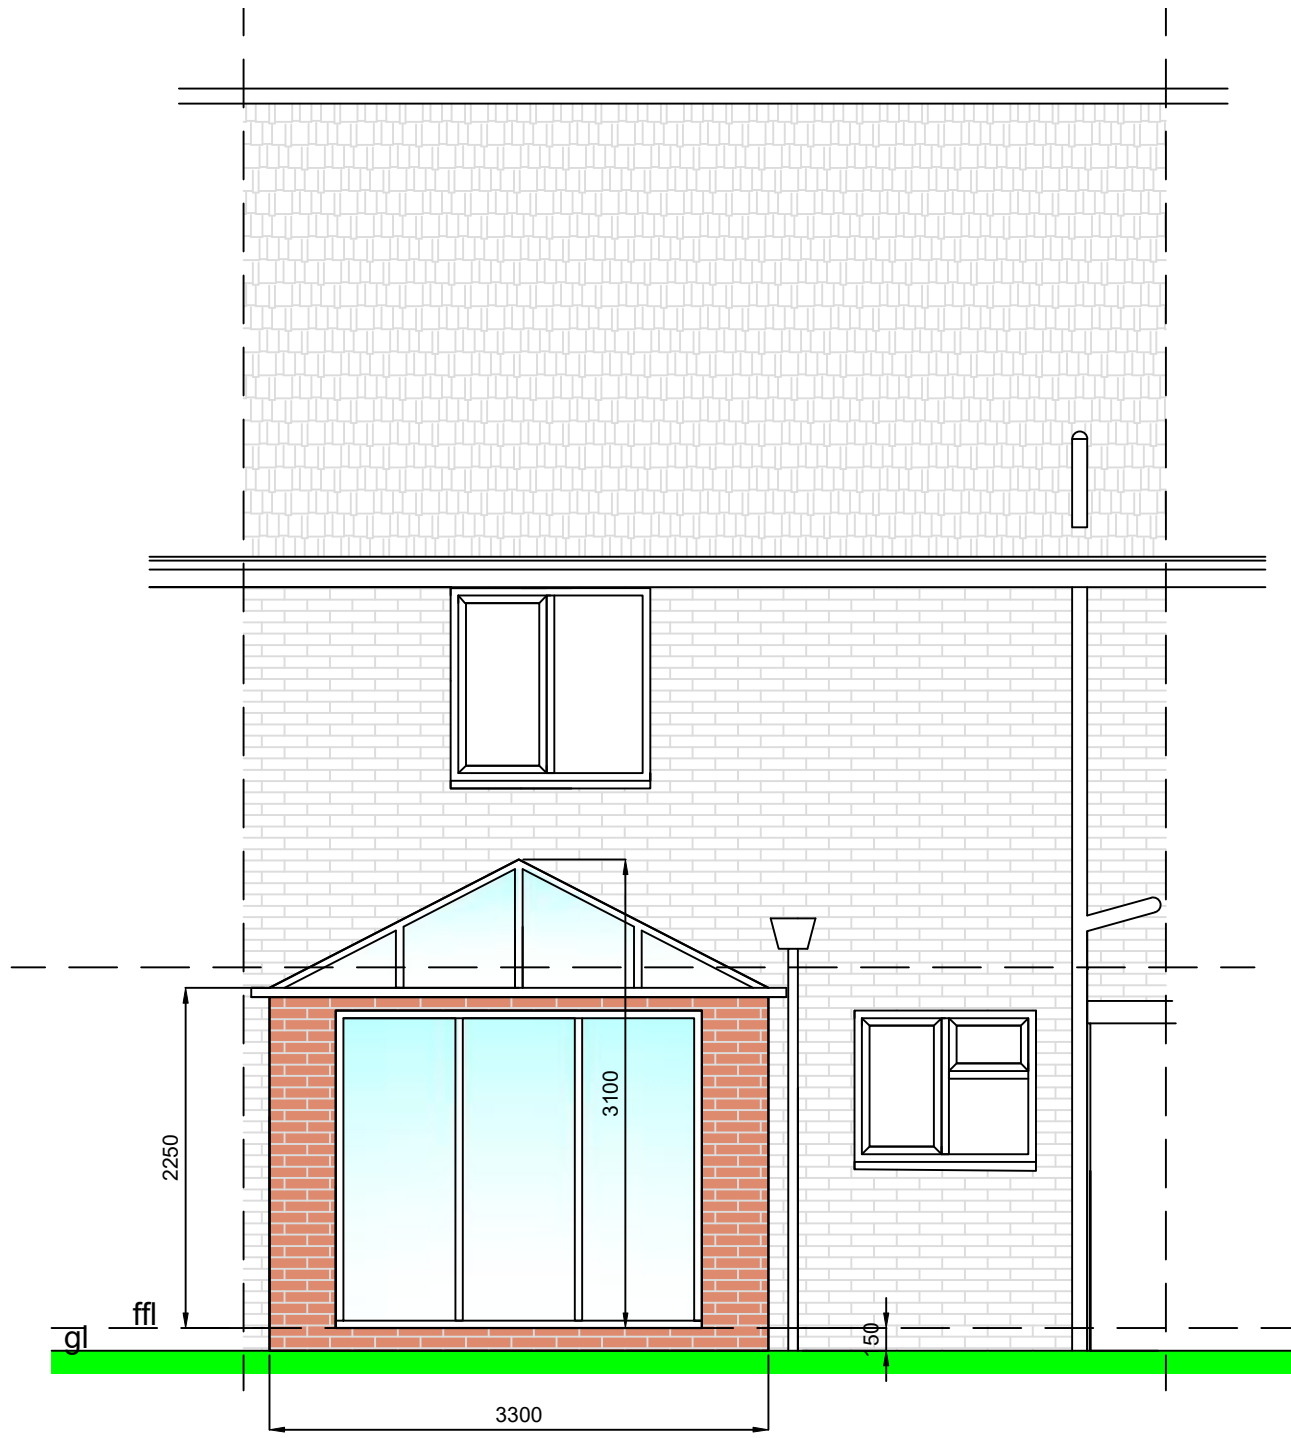


proposed northern elevation

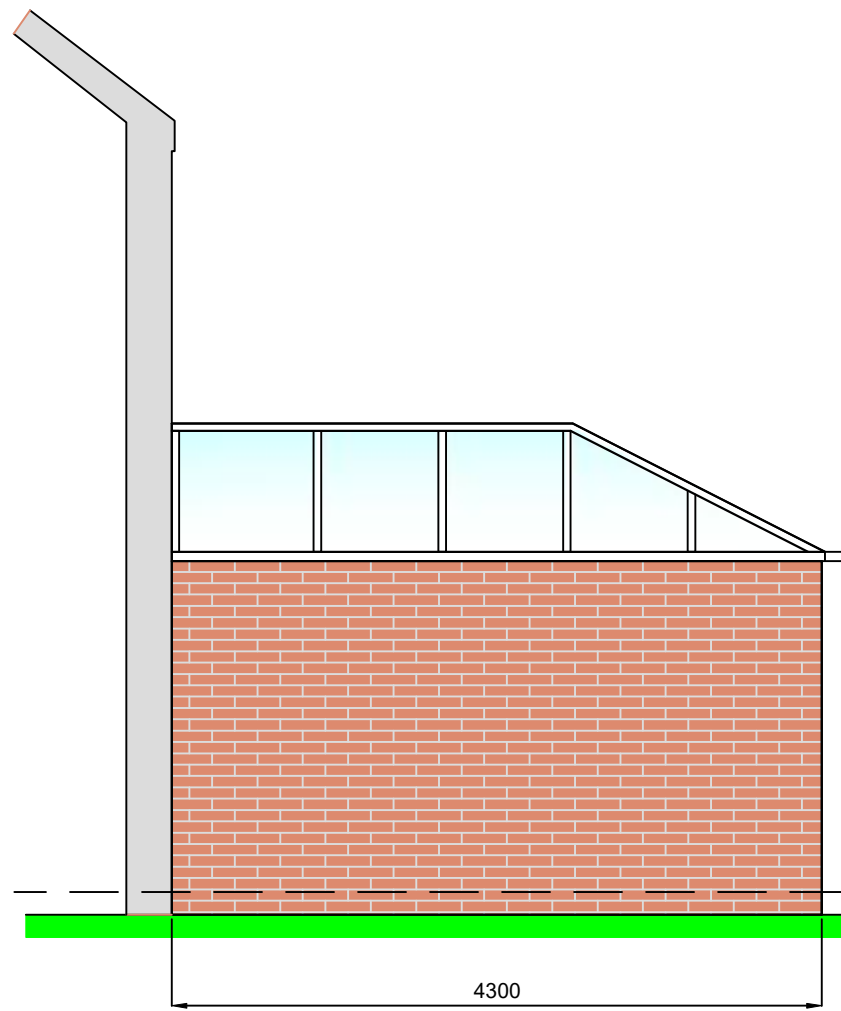

proposed eastern elevation

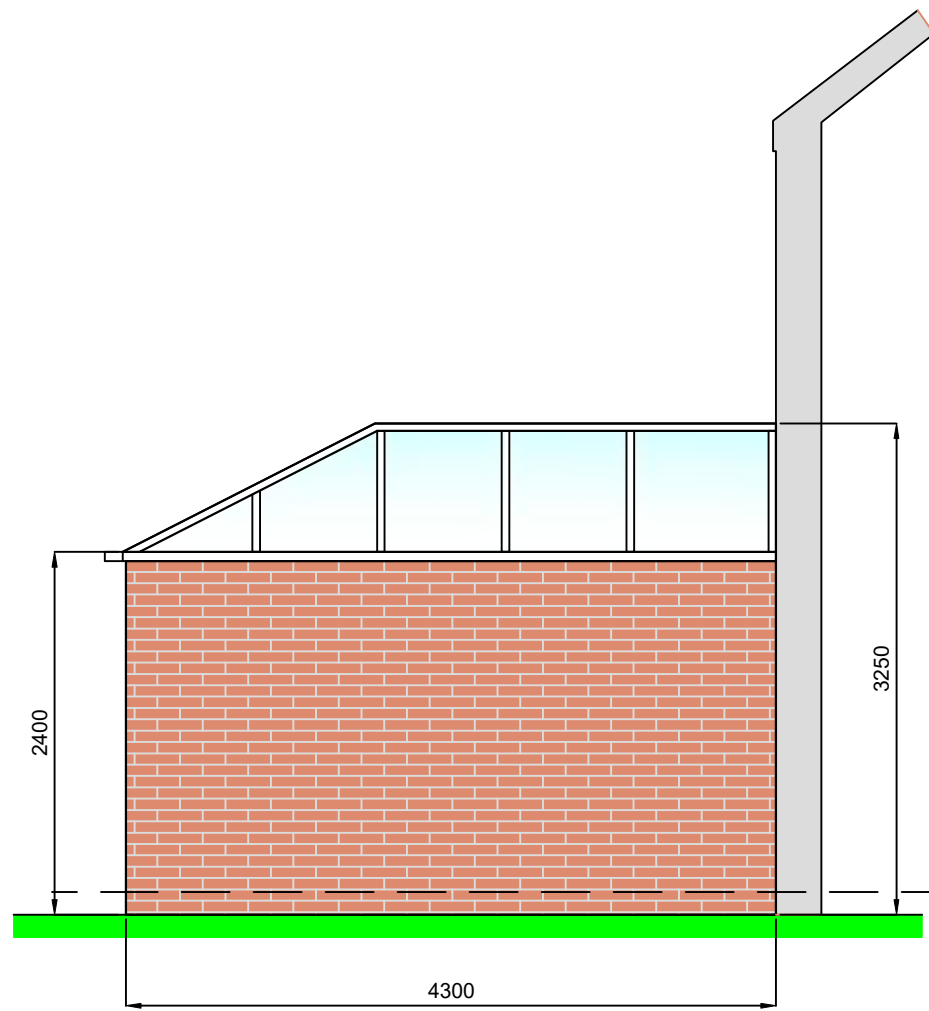

proposed western elevation

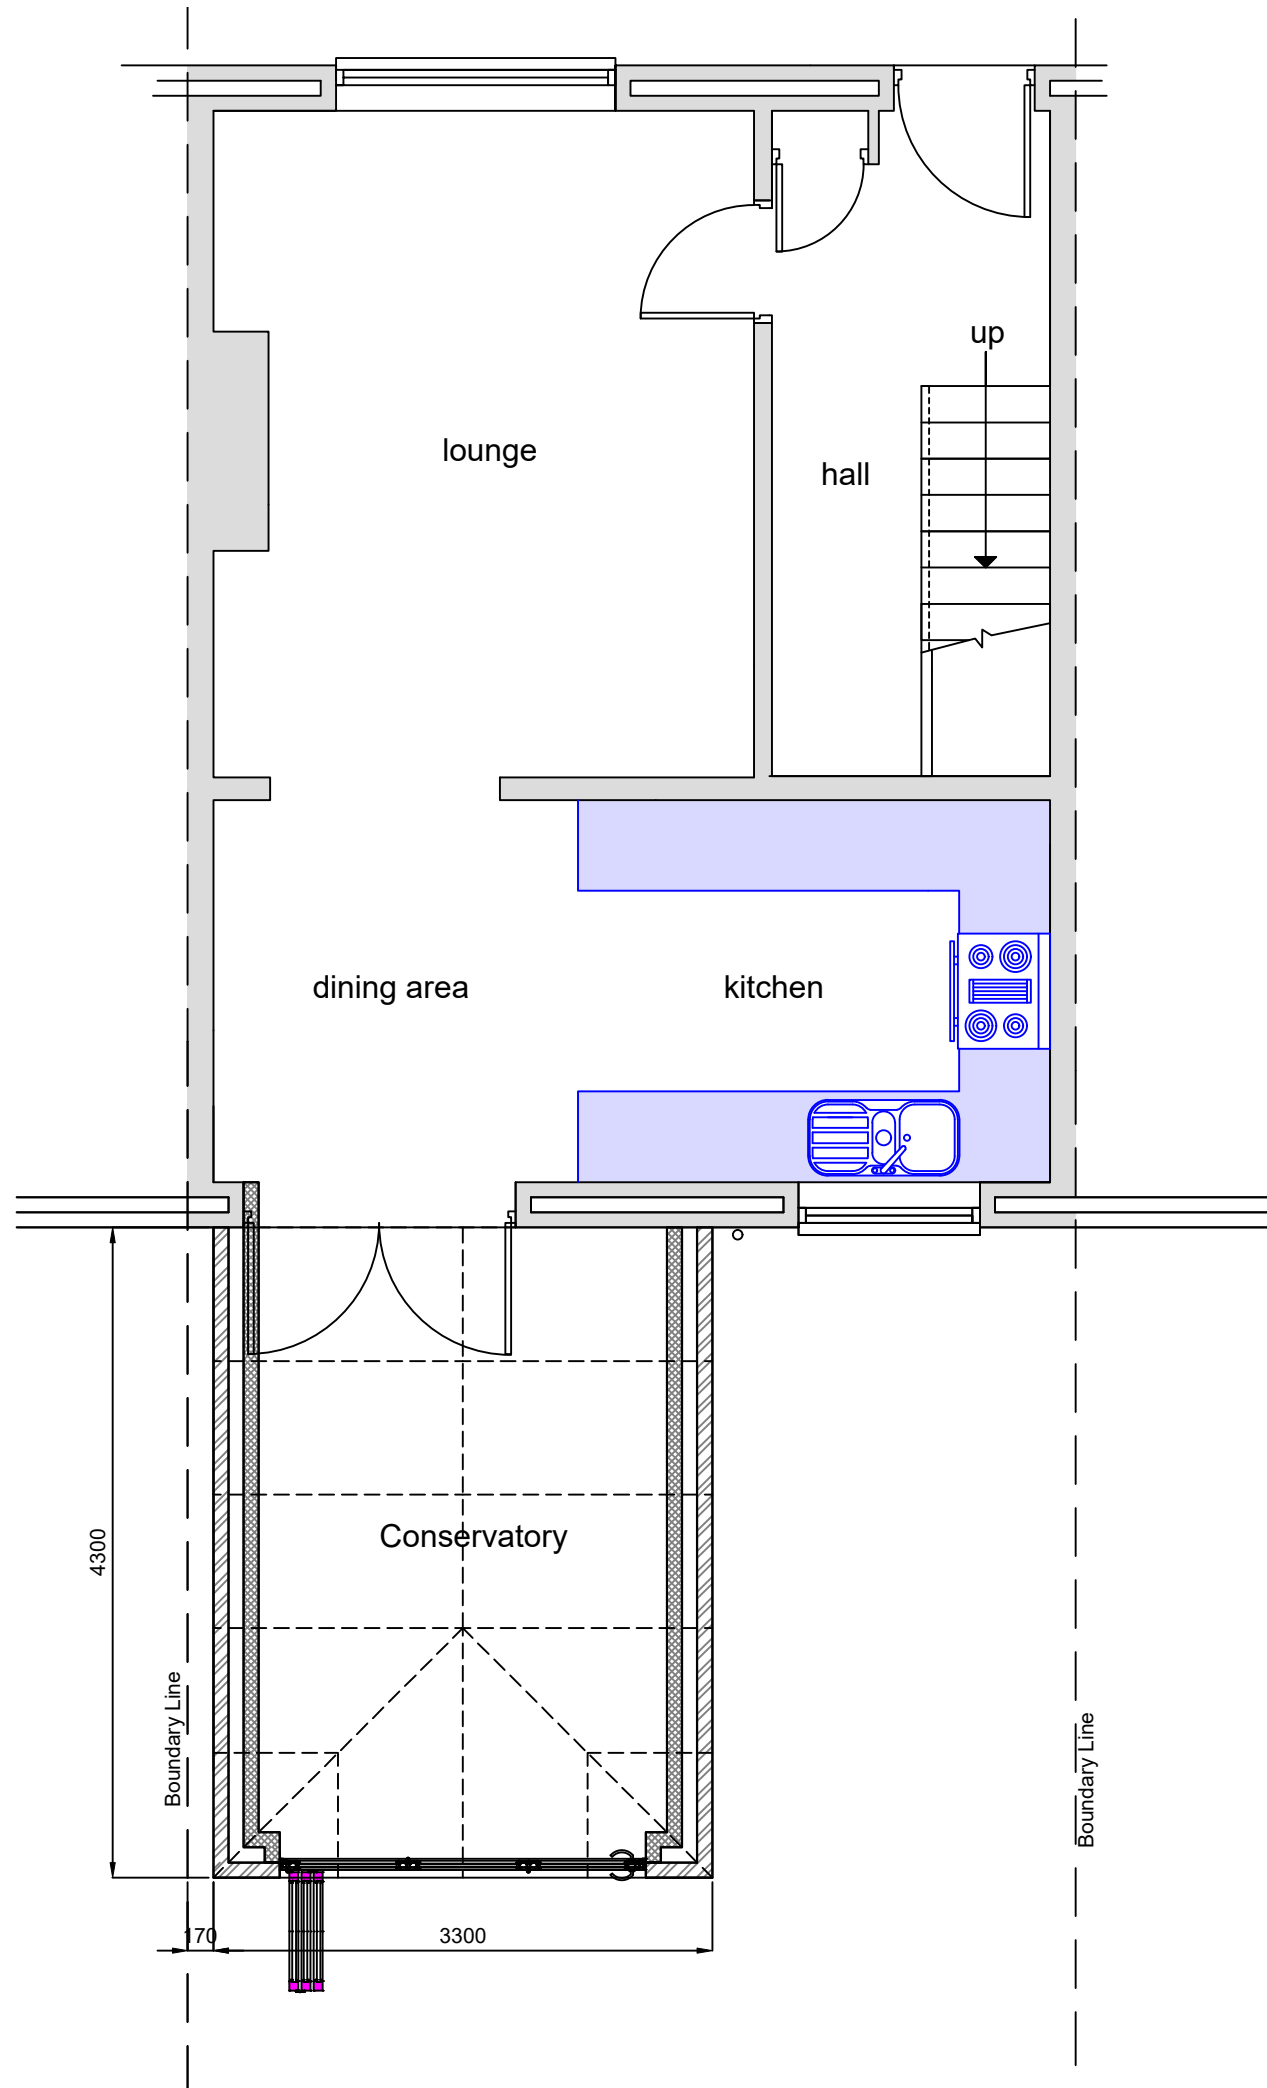

proposed ground floor plan

Notes.

The conservatory shall match in materials,colour,style and bonding and texture those of the existing building.


Conservatory

Walls - Facing brick to match the existing property.


Roof - Pitched - UPVC/aluminium - white - fully double glazed

Doors - UPVC/aluminium - white - Double glazed


Rainwater goods - White UPVC

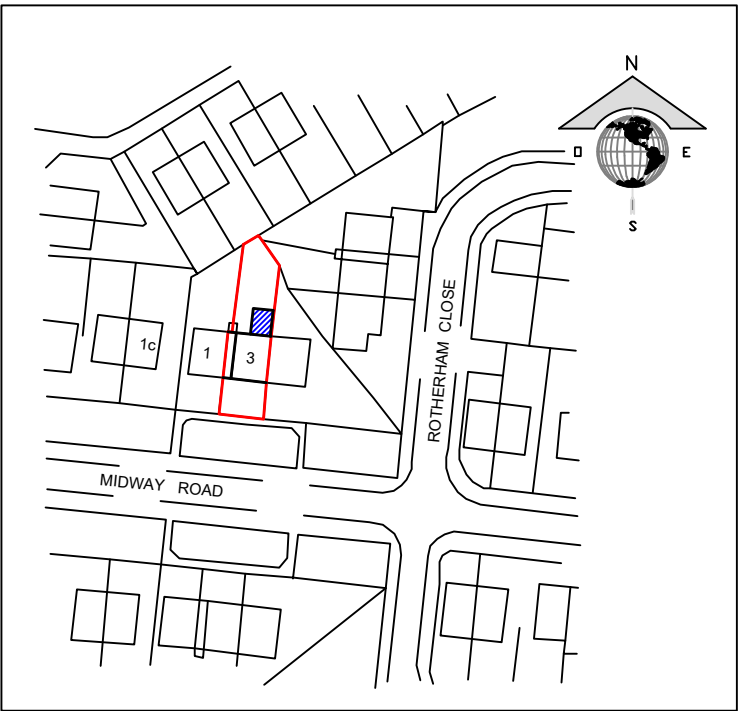

Site Location.scale 1:1250

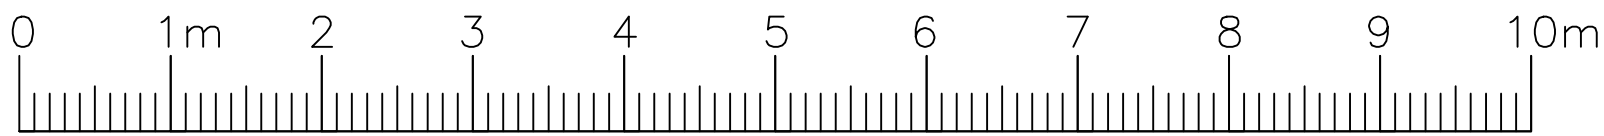

Scale of Metres
1:50

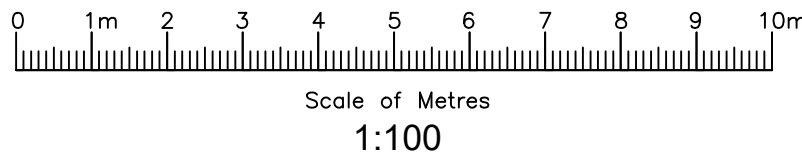

Scale of Metres
1:100

Client :
Mr K Richardson

Project :
3 Midway Road.Huyton.L36 7TG

Title :
Proposed Rear Conservatory

Scale @ A1 1:50,1:100	Date : 20/5/26	Stage : Planning
Project No : 002/26	Drawing No : 002/26	Rev :
Drawn By : DAP	Approved By :	