

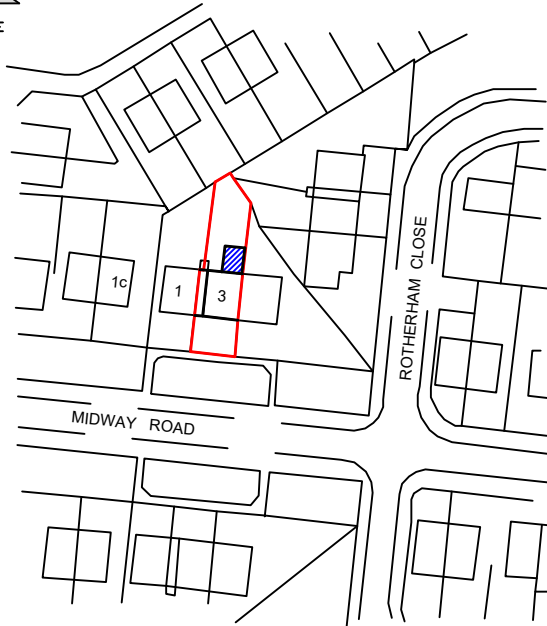


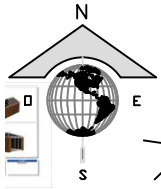

**BLOCK PLAN** Scale 1:1250

1:1250

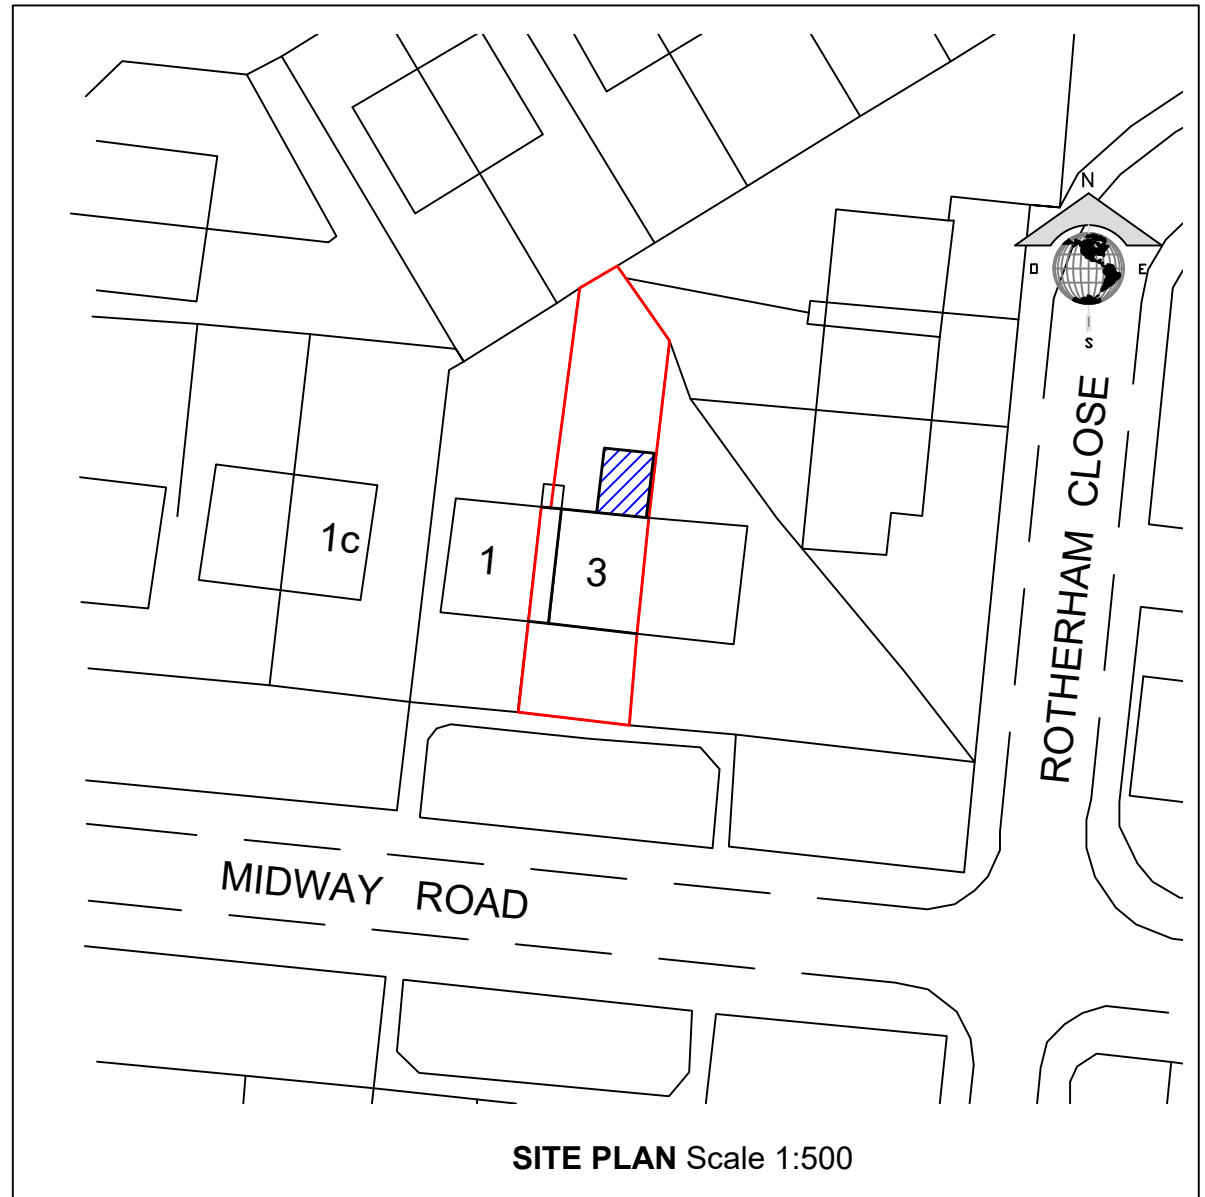

**SITE PLAN** Scale 1:500

1:500



3 Midway road  
Huyton.L36 7TG

**Drawing No : 001/26**

**Paper Size : A4**